




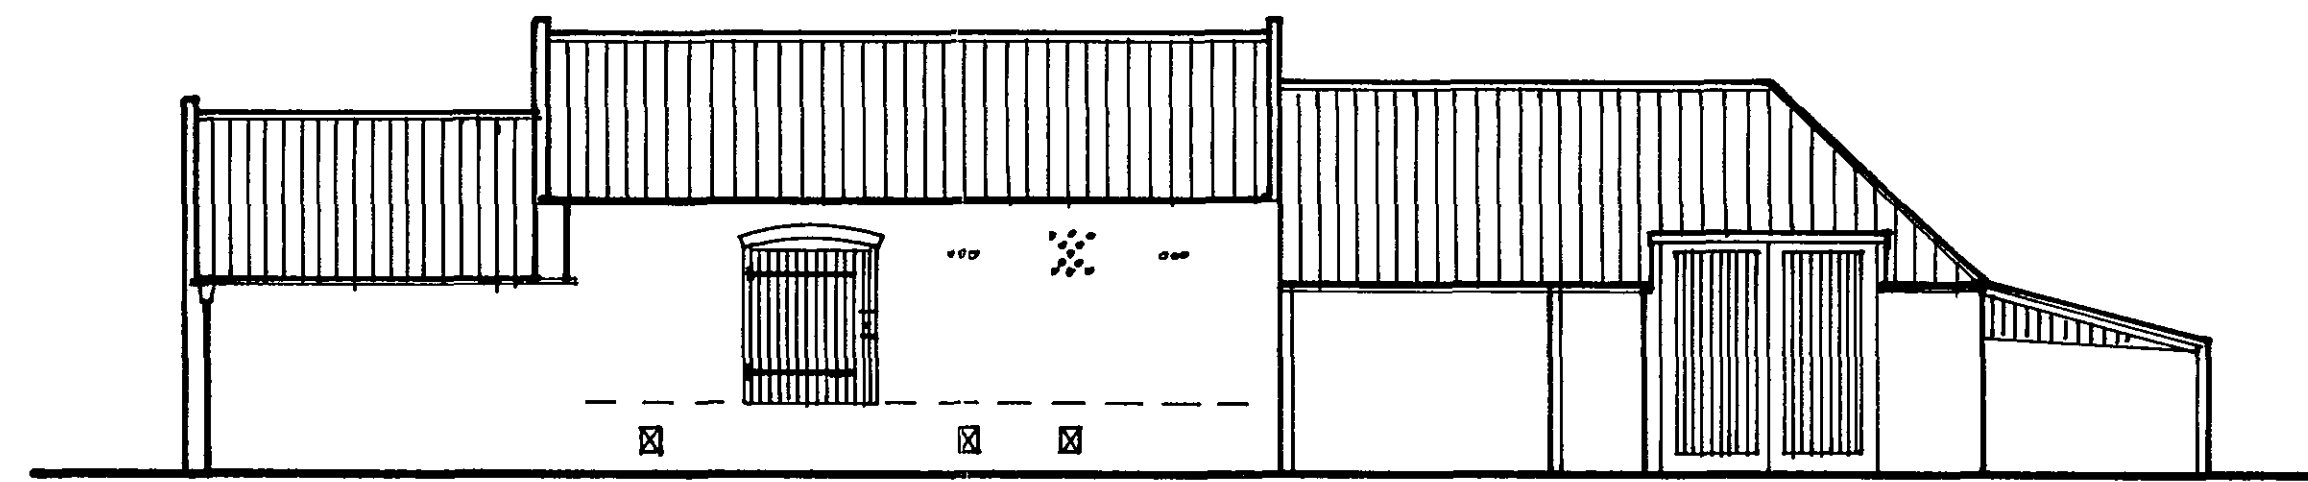


Existing North elevation

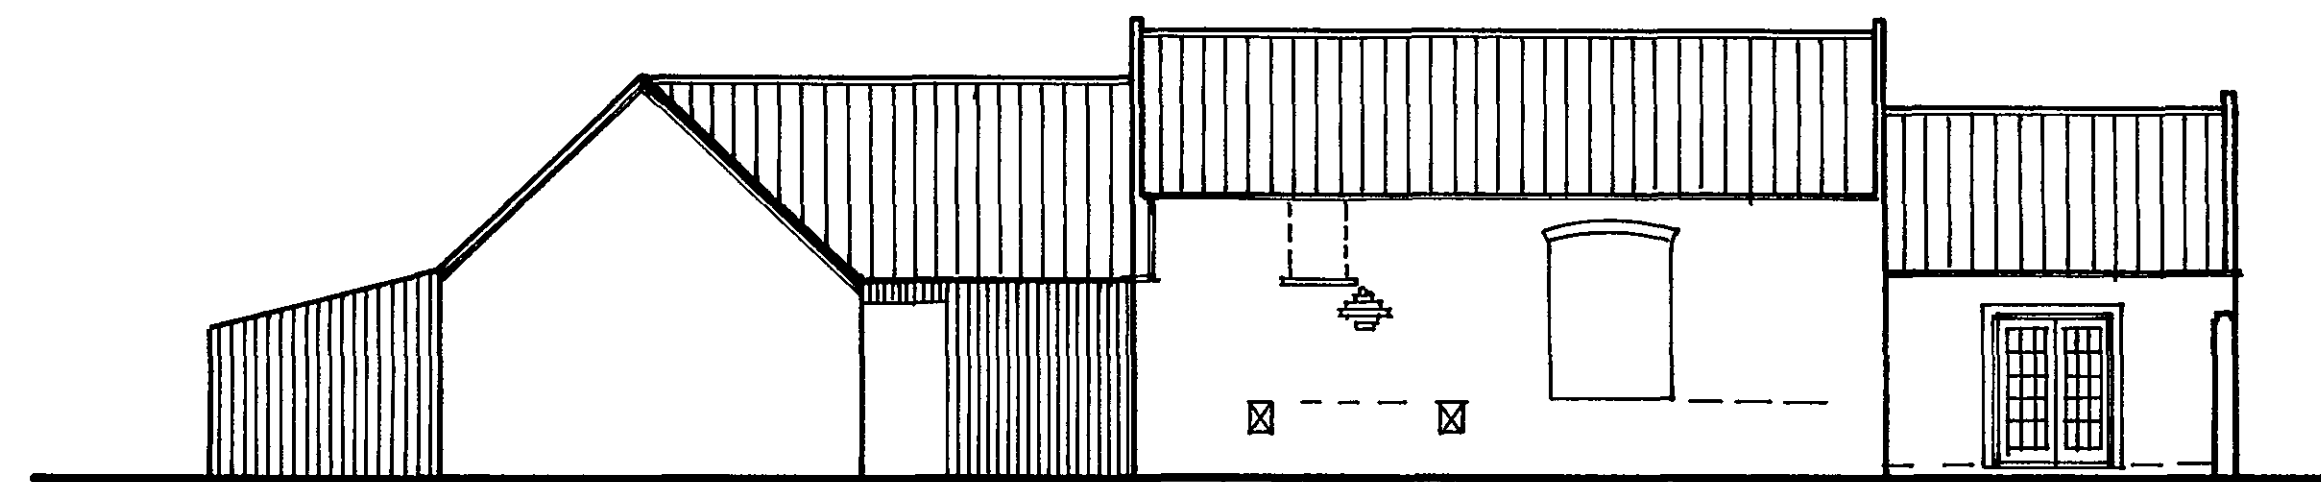


Existing South elevation

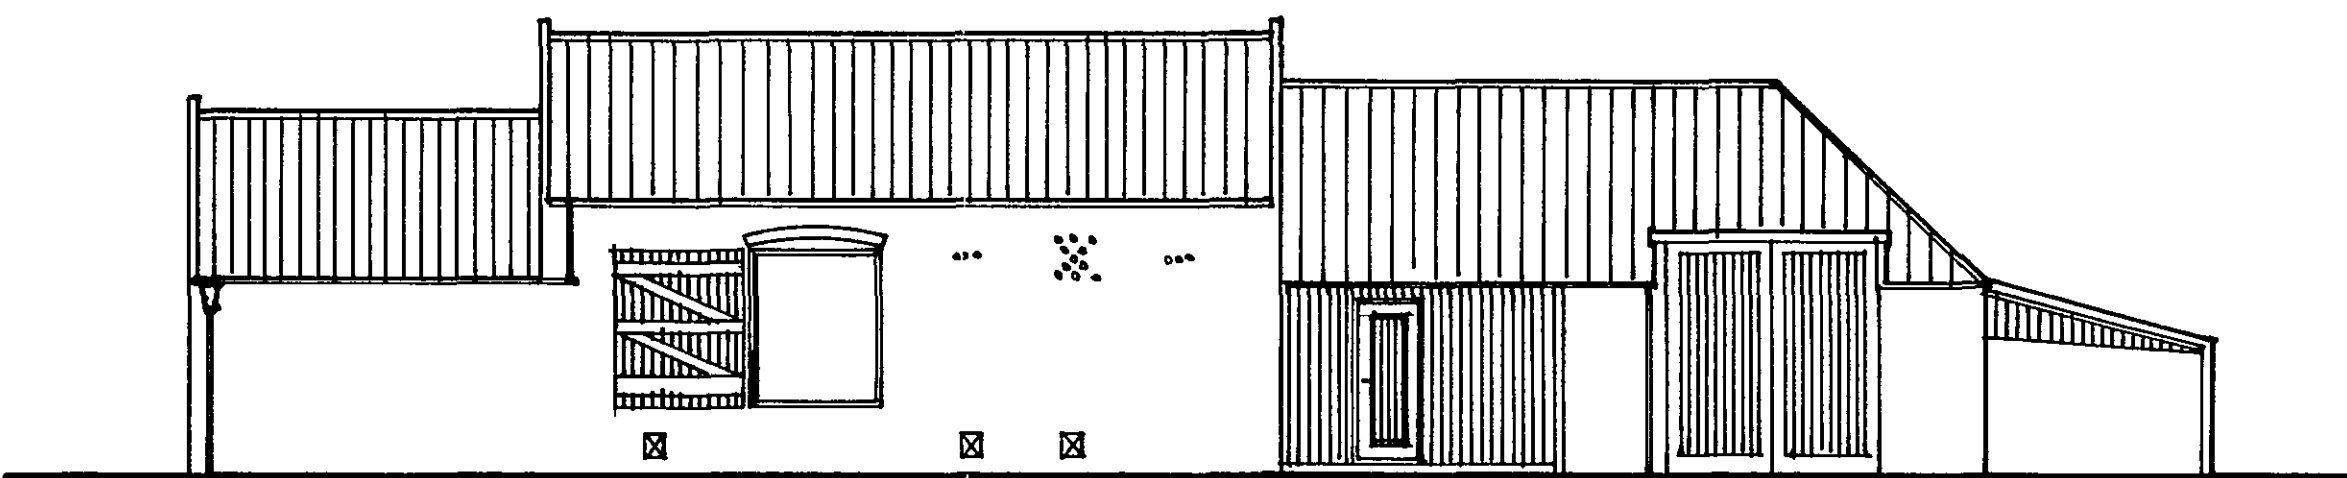


Proposed North elevation

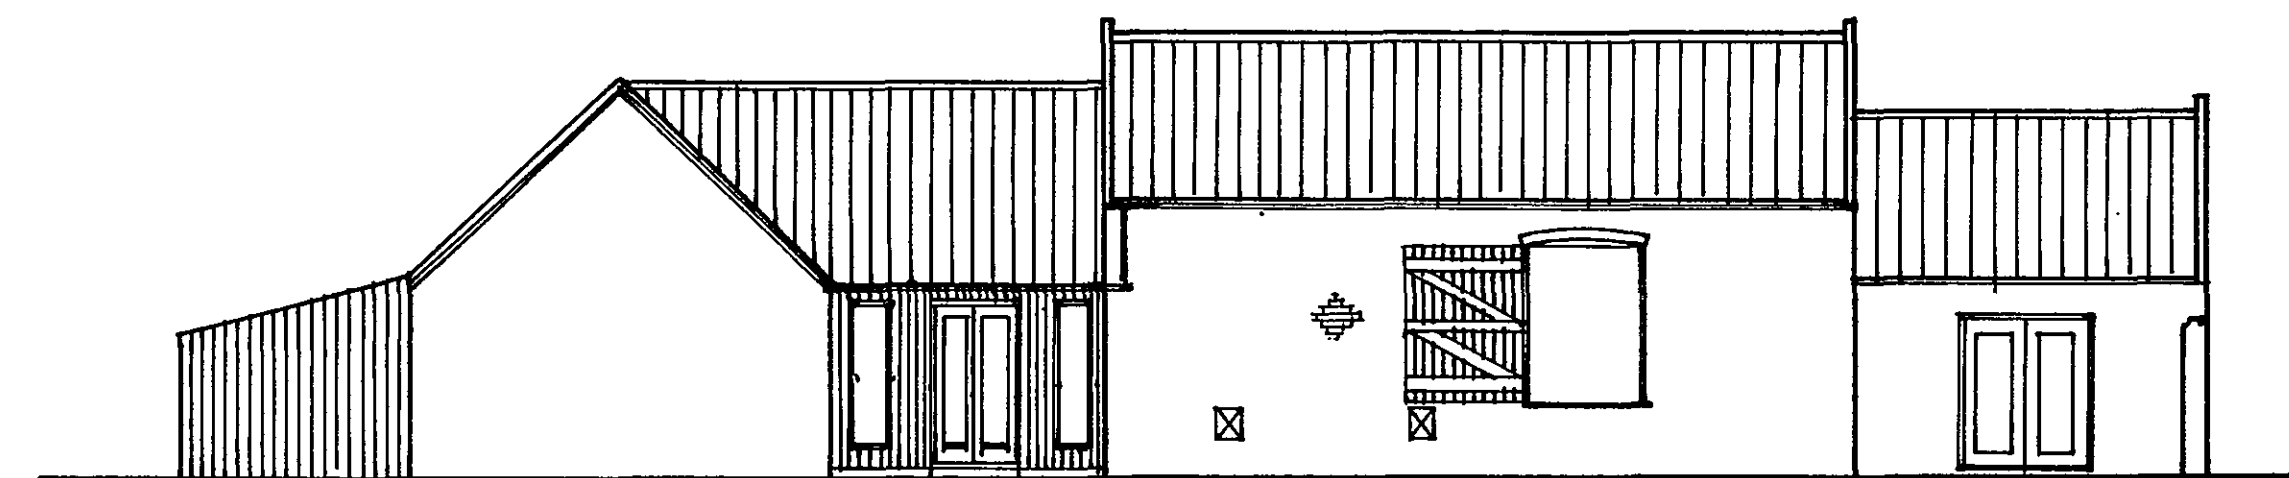


Proposed South elevation

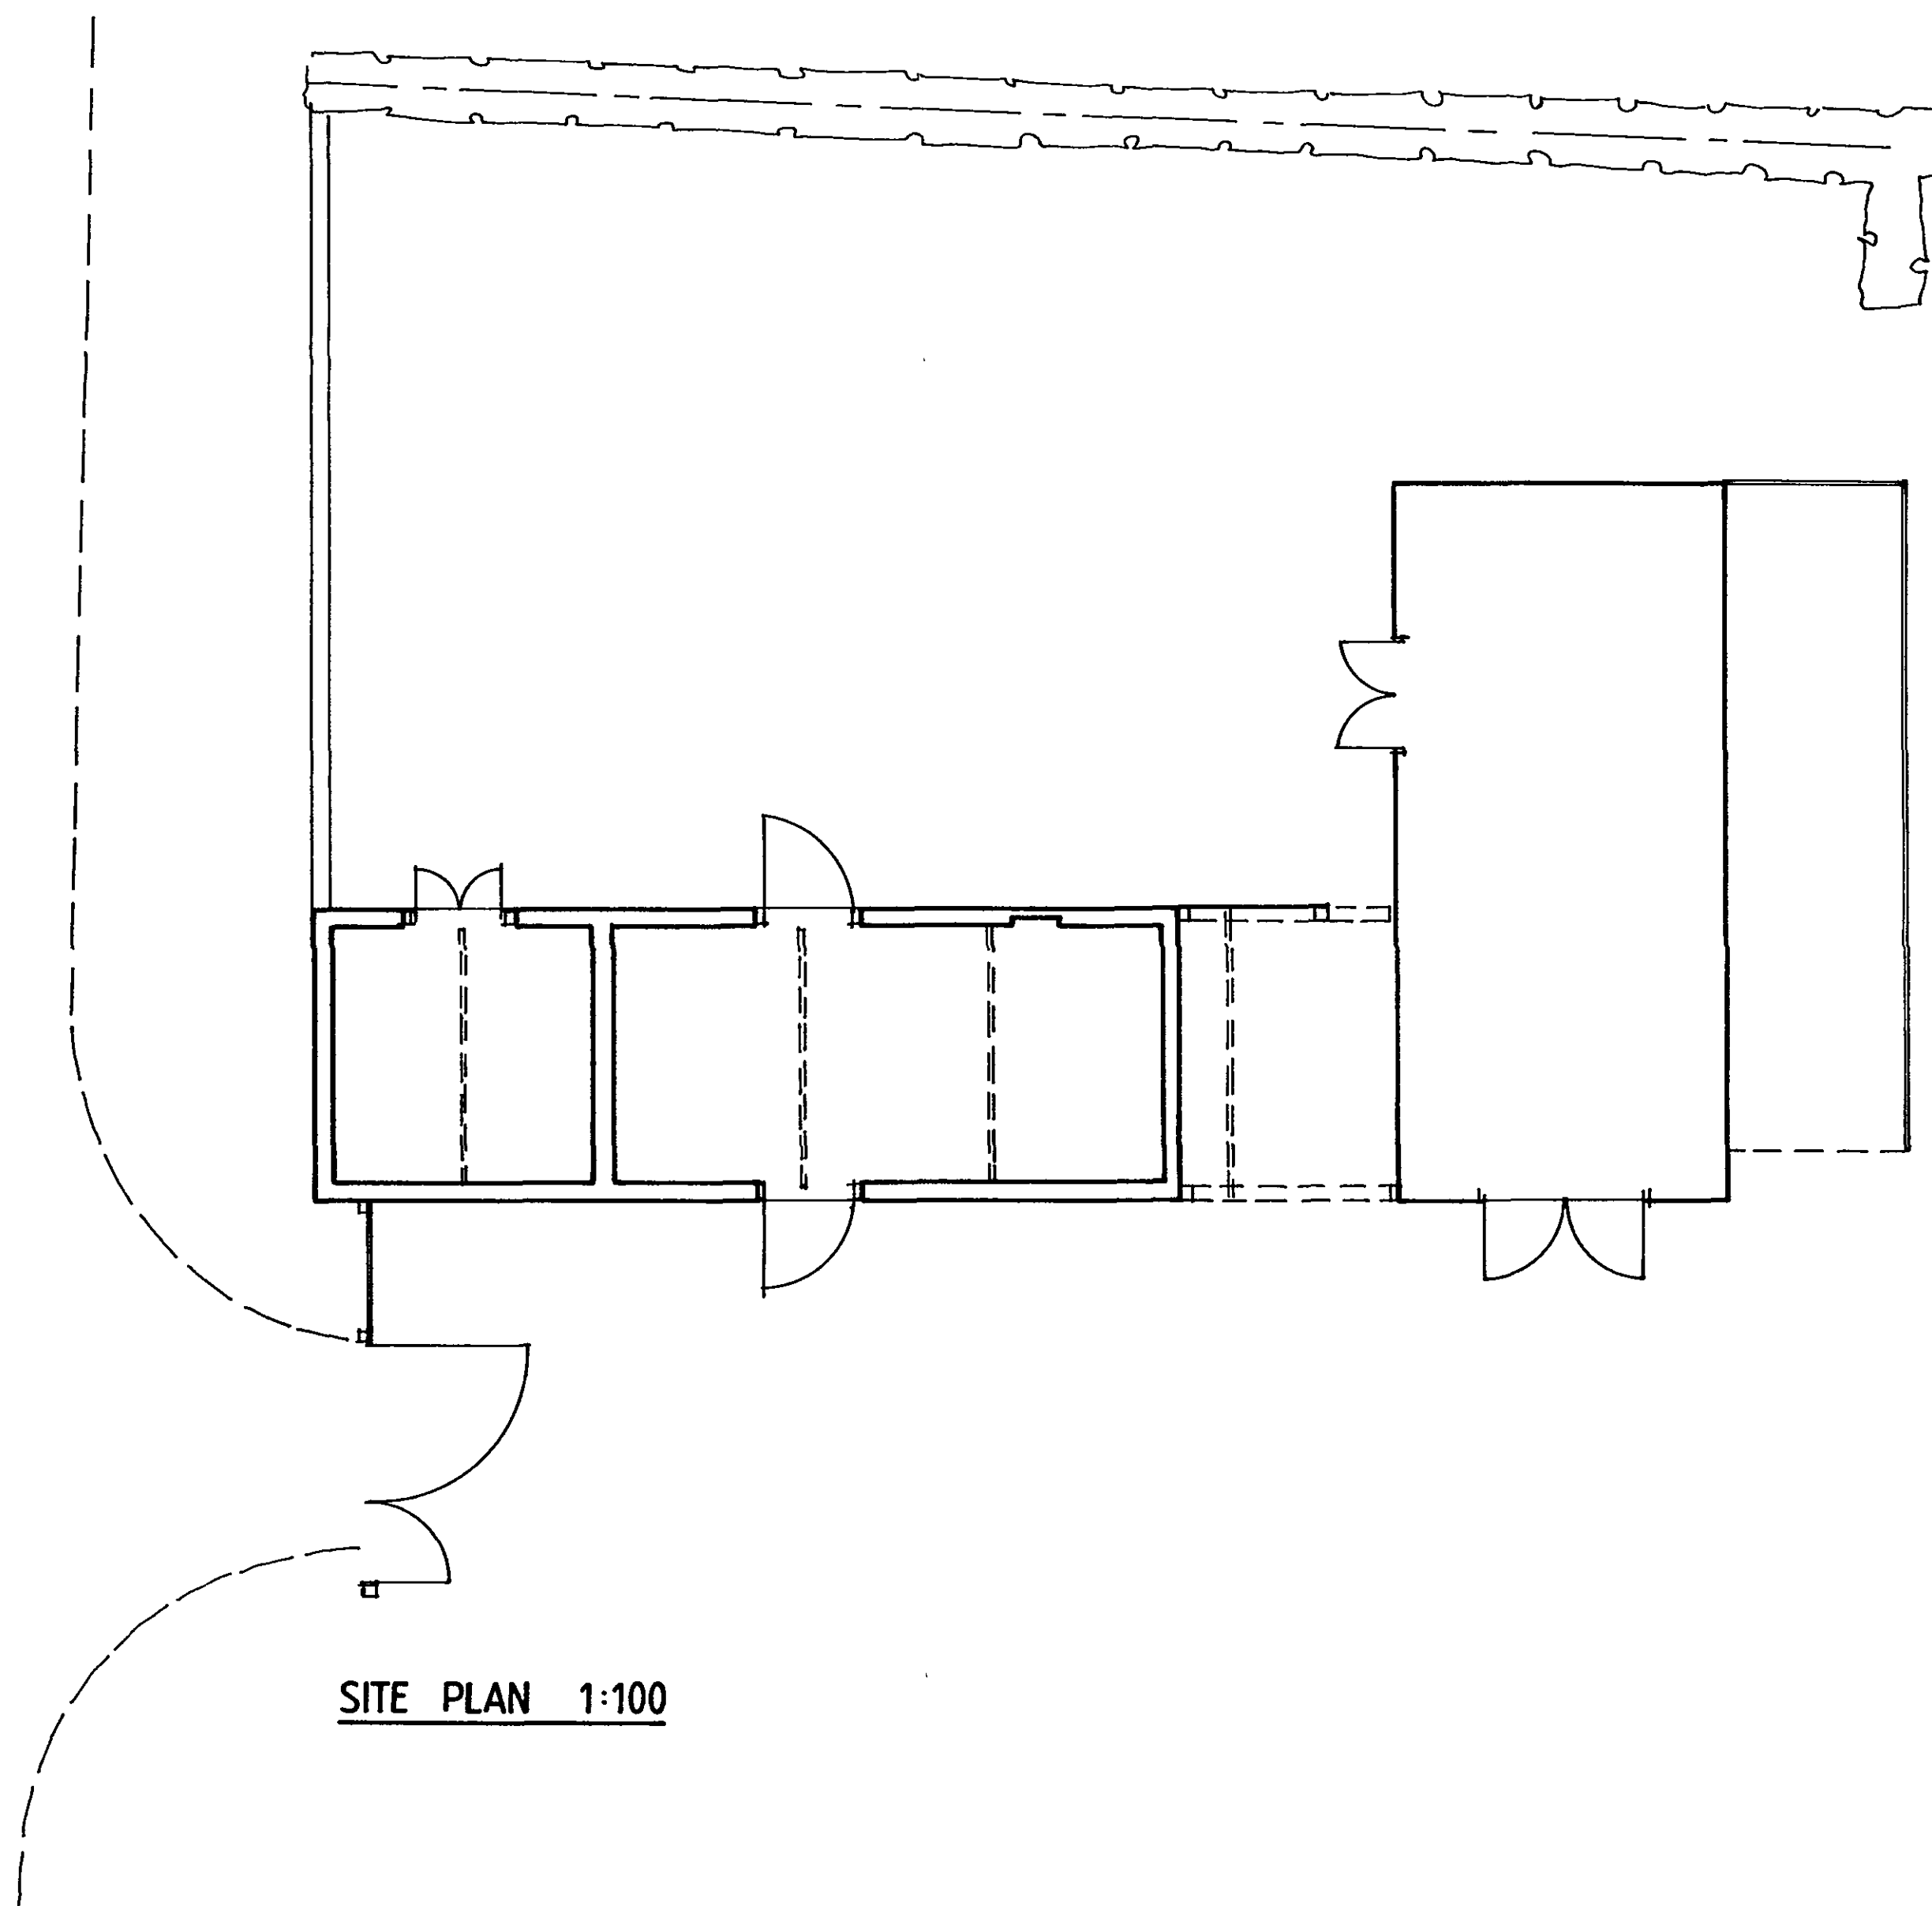


SITE PLAN 1:100

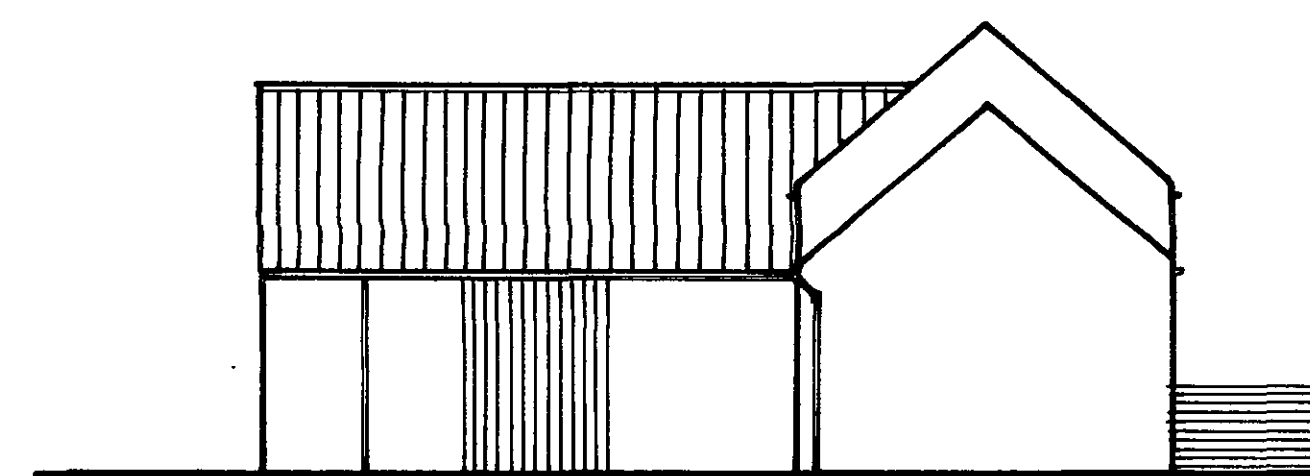

Existing / Proposed East elevation

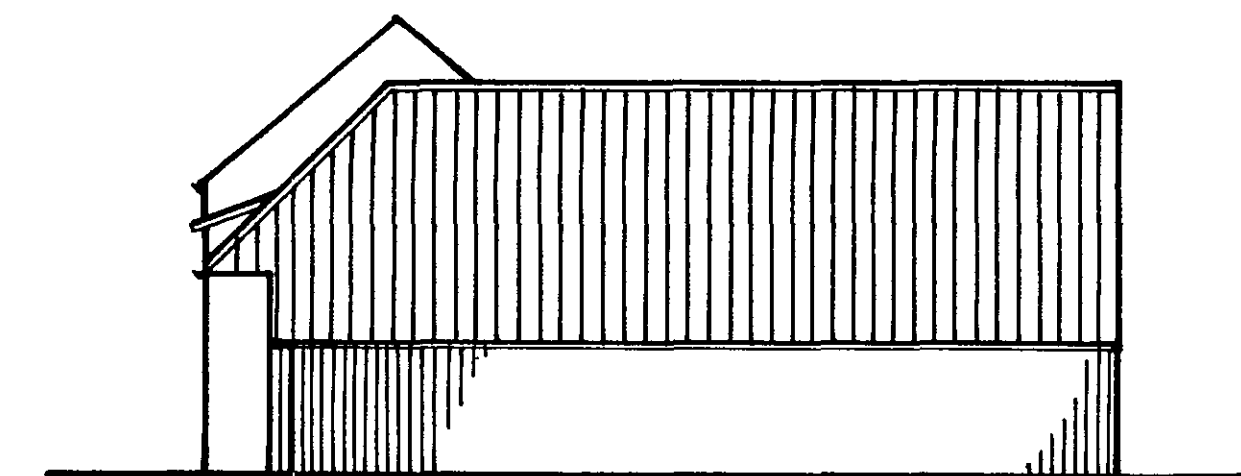

Existing / Proposed West elevation

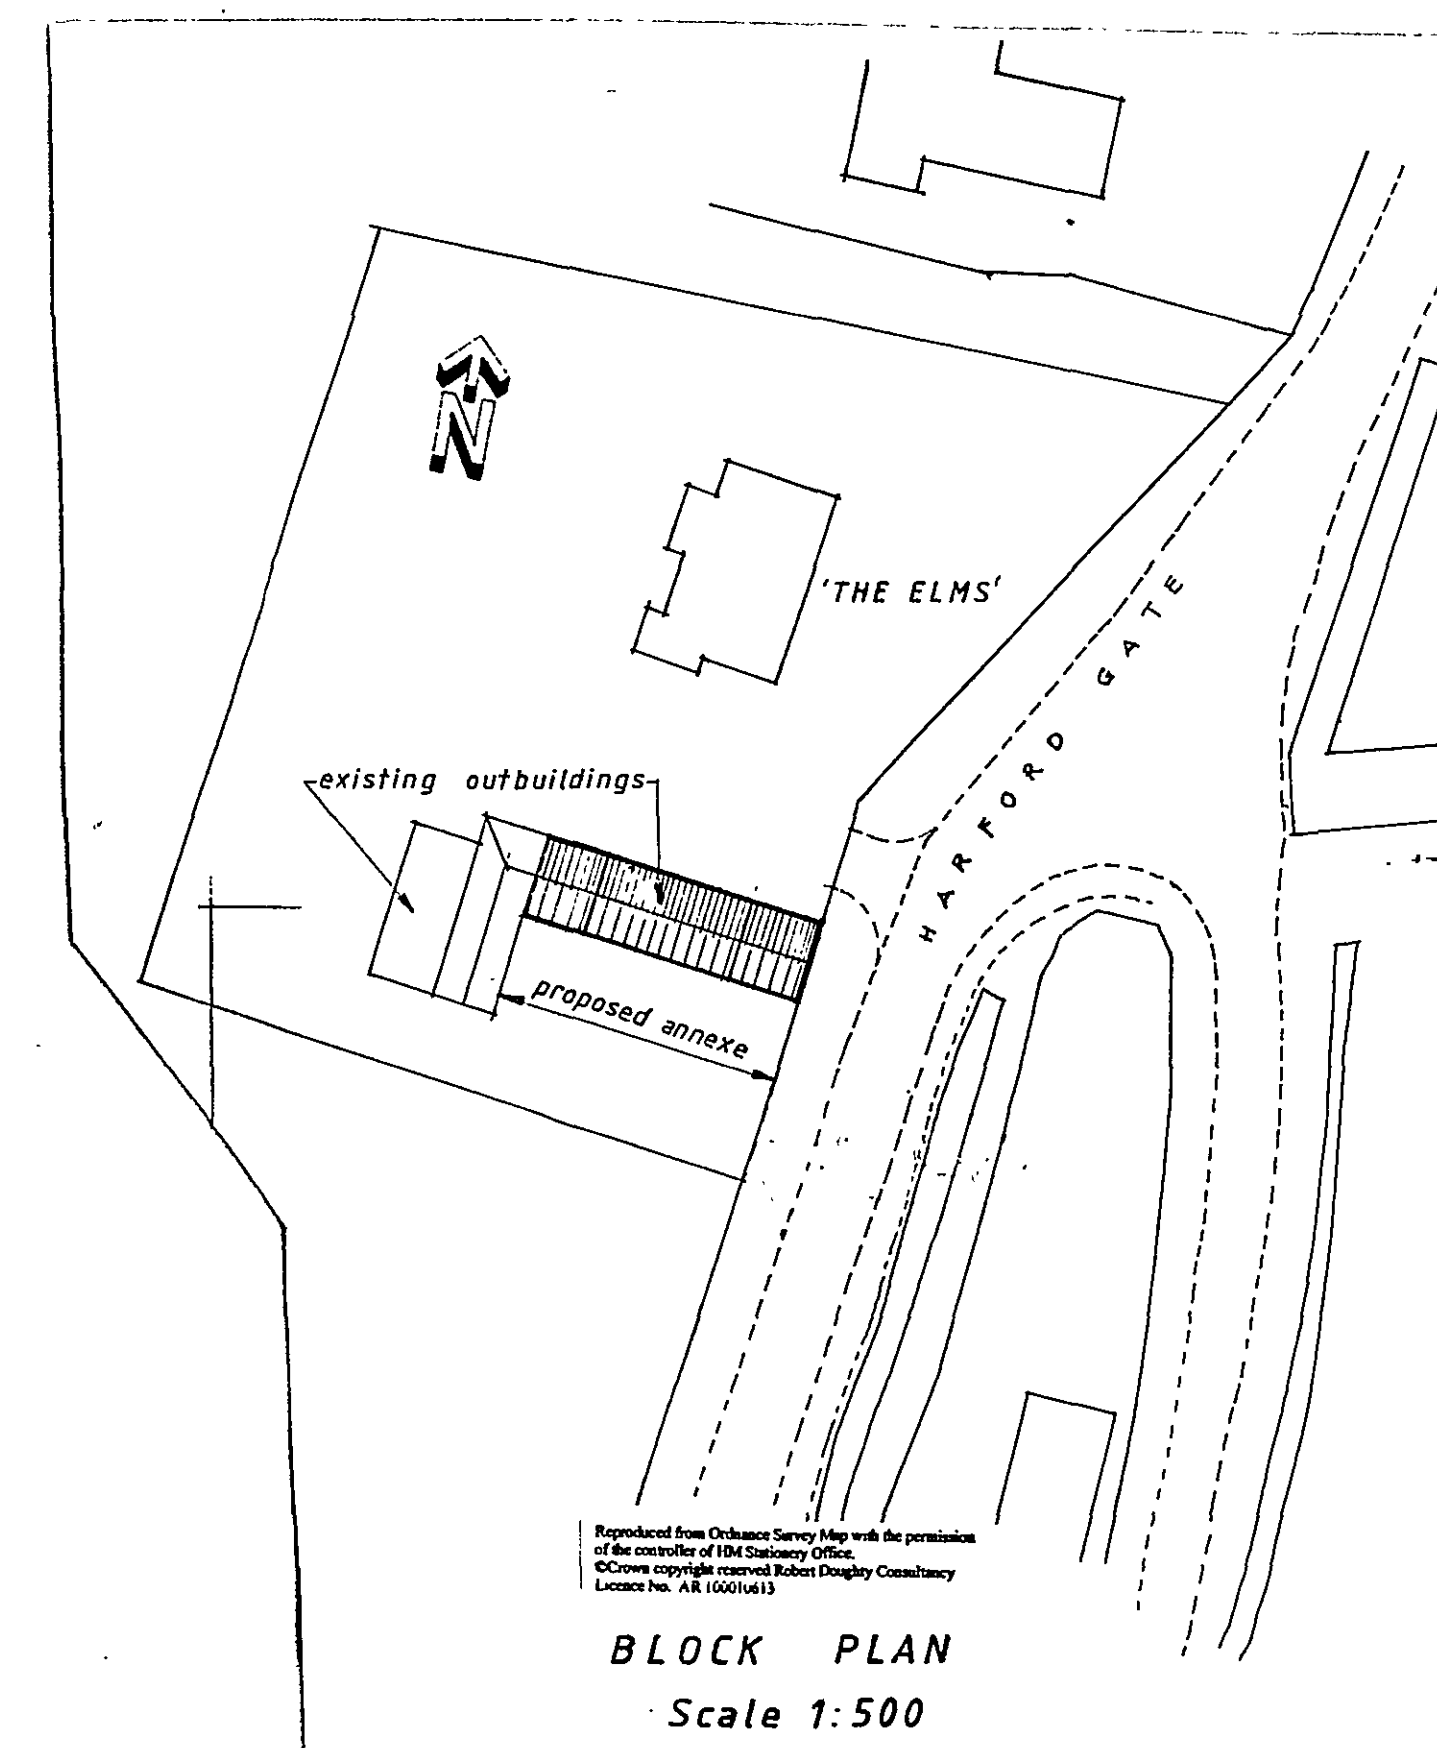

BLOCK PLAN
Scale 1:500

Rev.	By	Notes	Date
rdc Robert Doughty Consultancy			
Client: Ms. C. Foley			
Project: The Elms . Gedney Broadgate			
Drawing title: Elevations/Site plan/Block plan			
Drawing No	822/01/ESB1	Rev.	Drawn GJ
Scale	1:100	Date	04 / 08
DO NOT SCALE from the drawing. All measurements should be checked against on site conditions and any discrepancies should be brought to the attention of the Robert Doughty Consultancy.			