




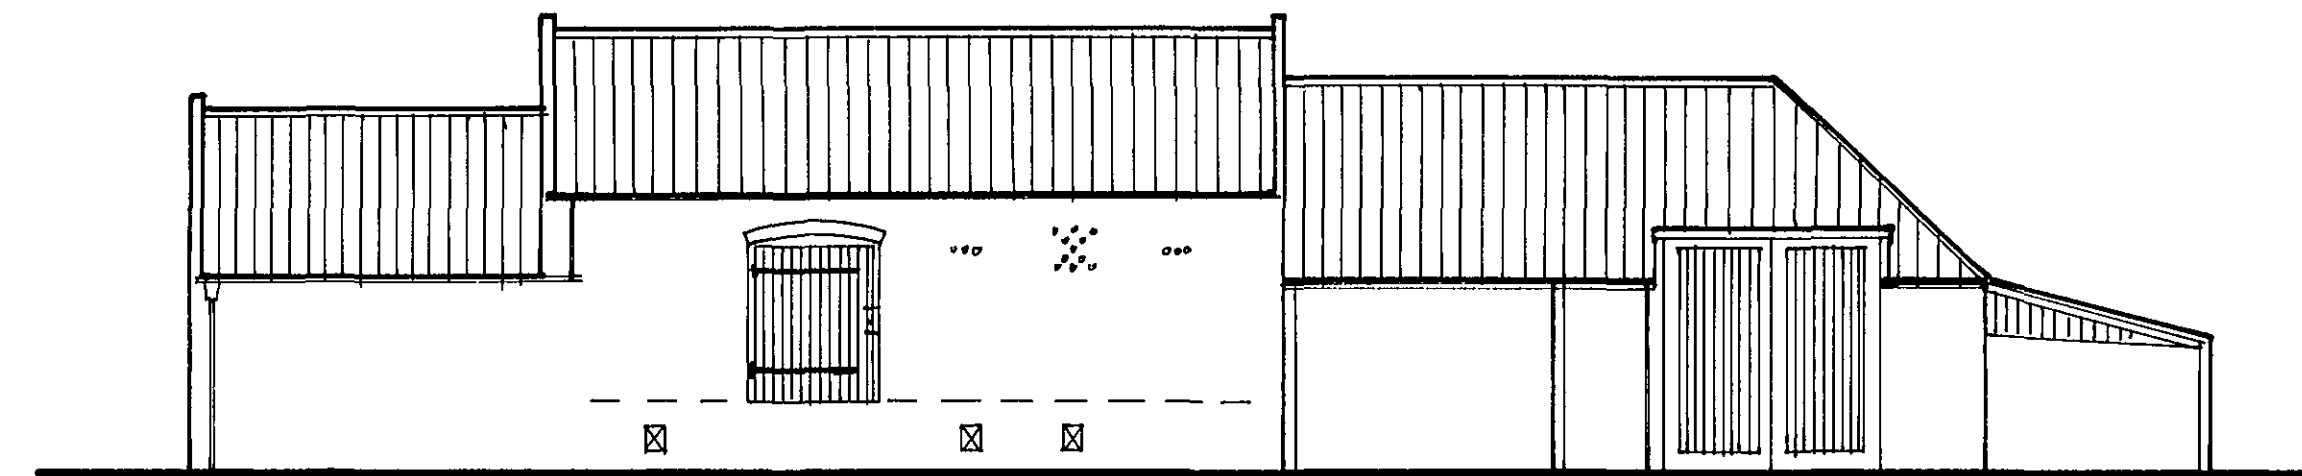


Existing North elevation

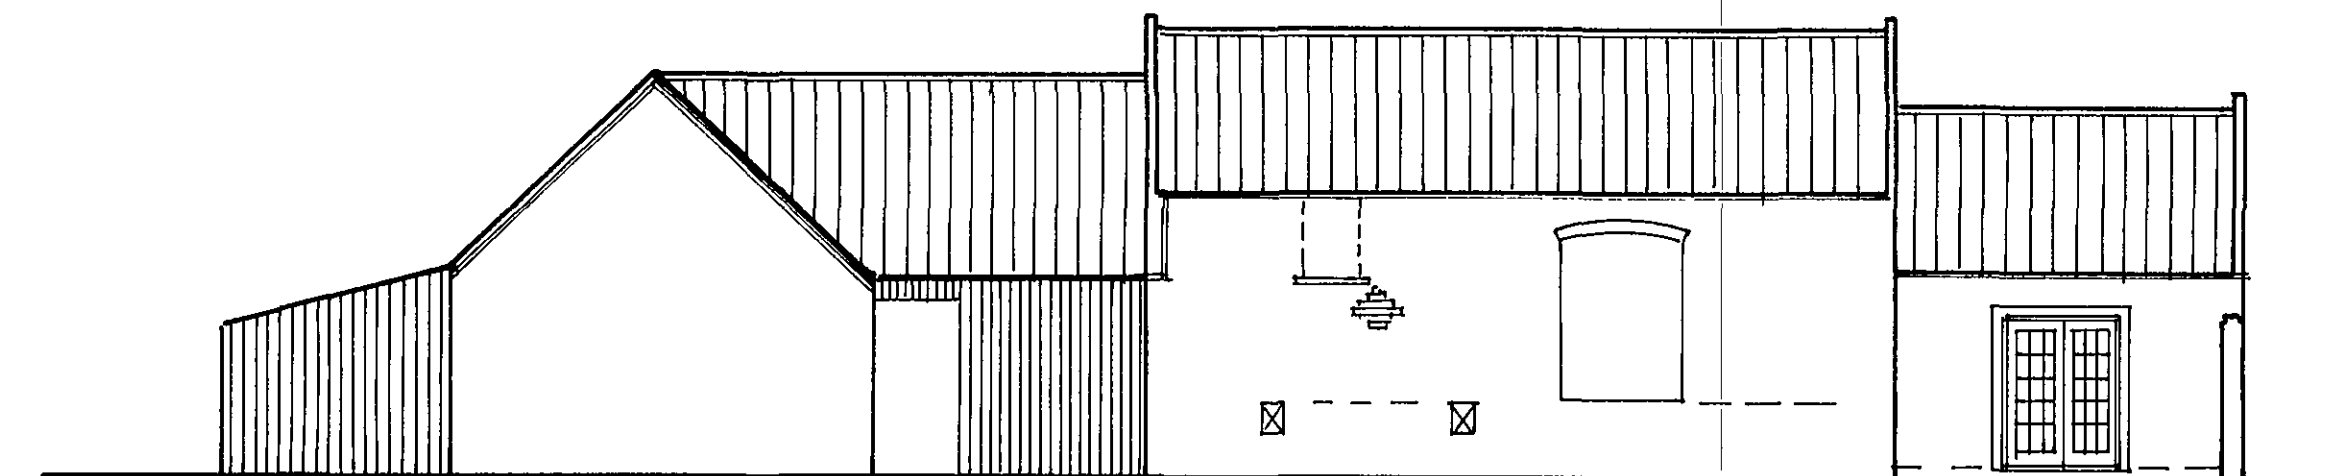


Existing South elevation

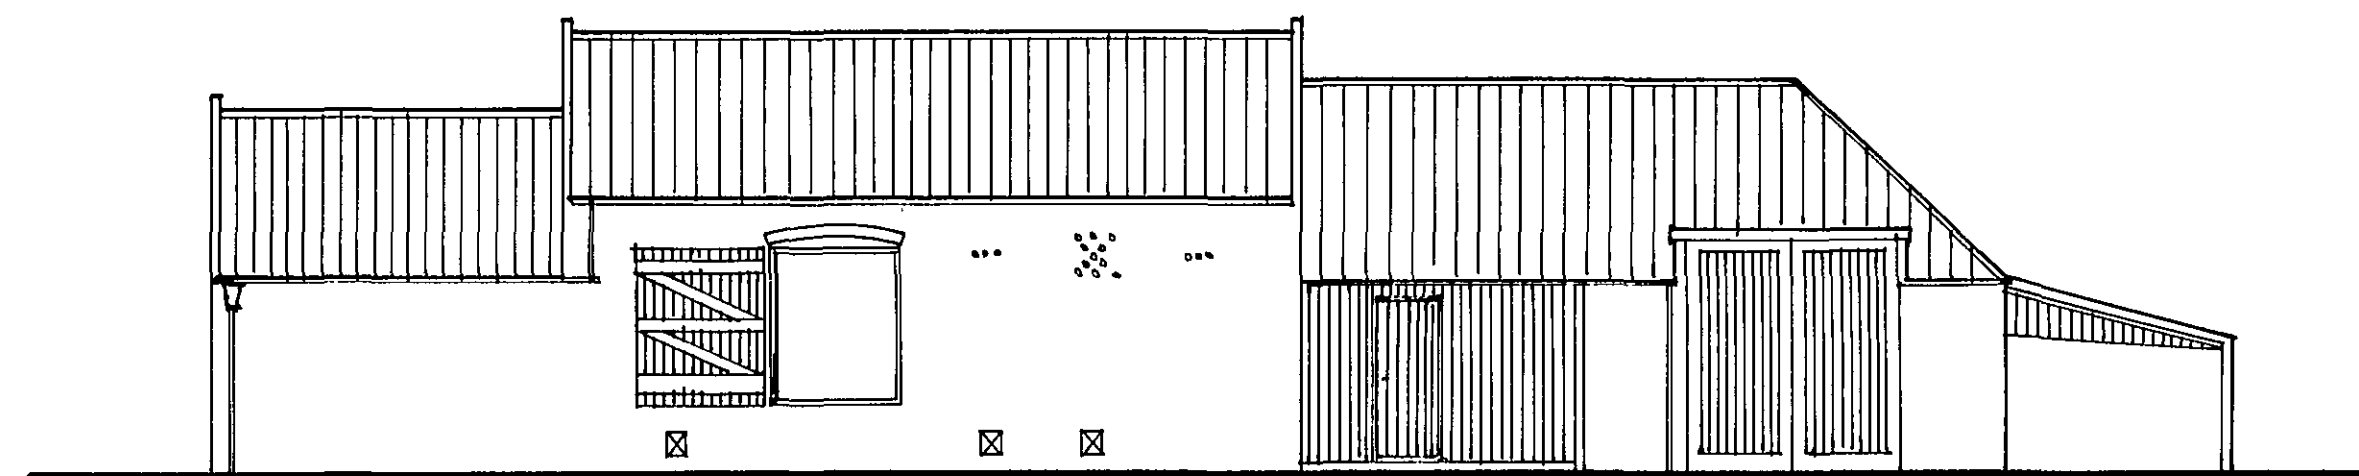


Proposed North elevation

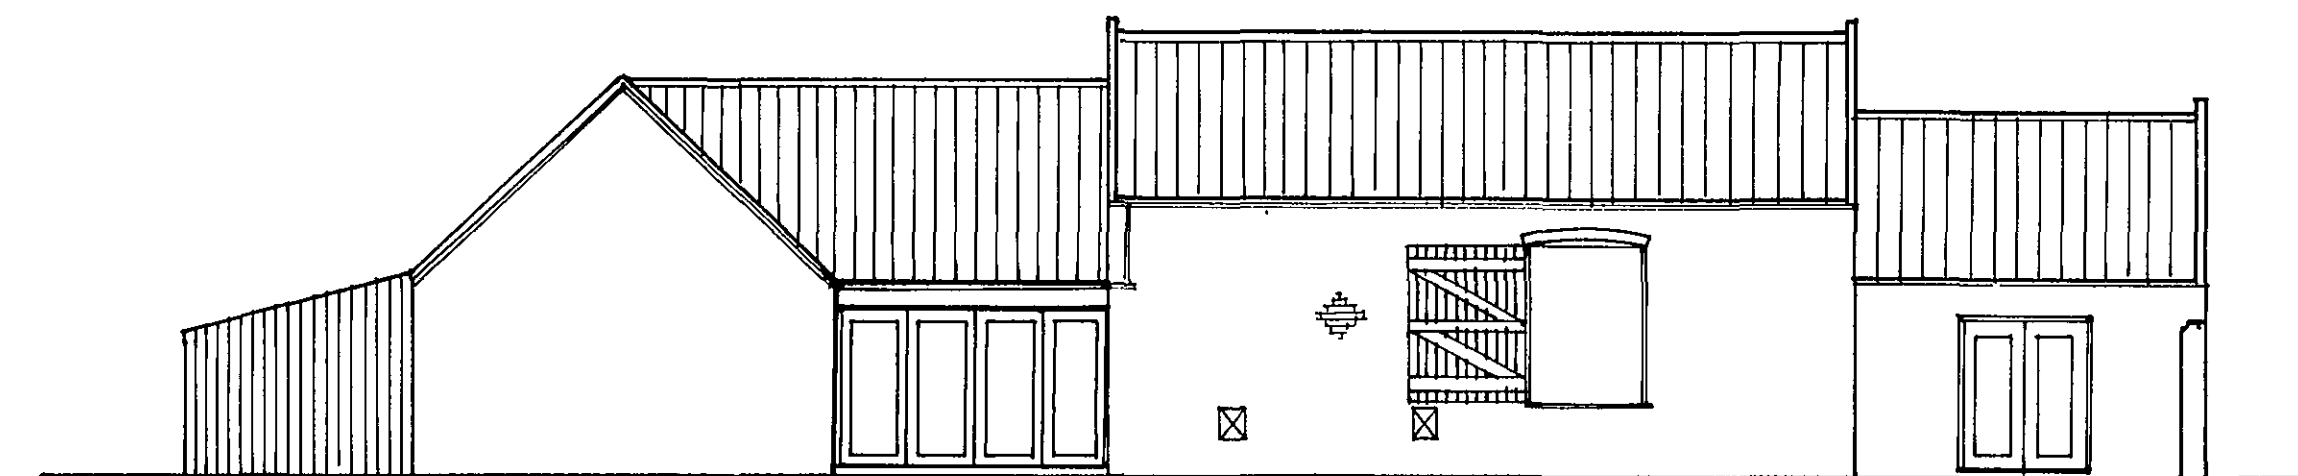


Proposed South elevation

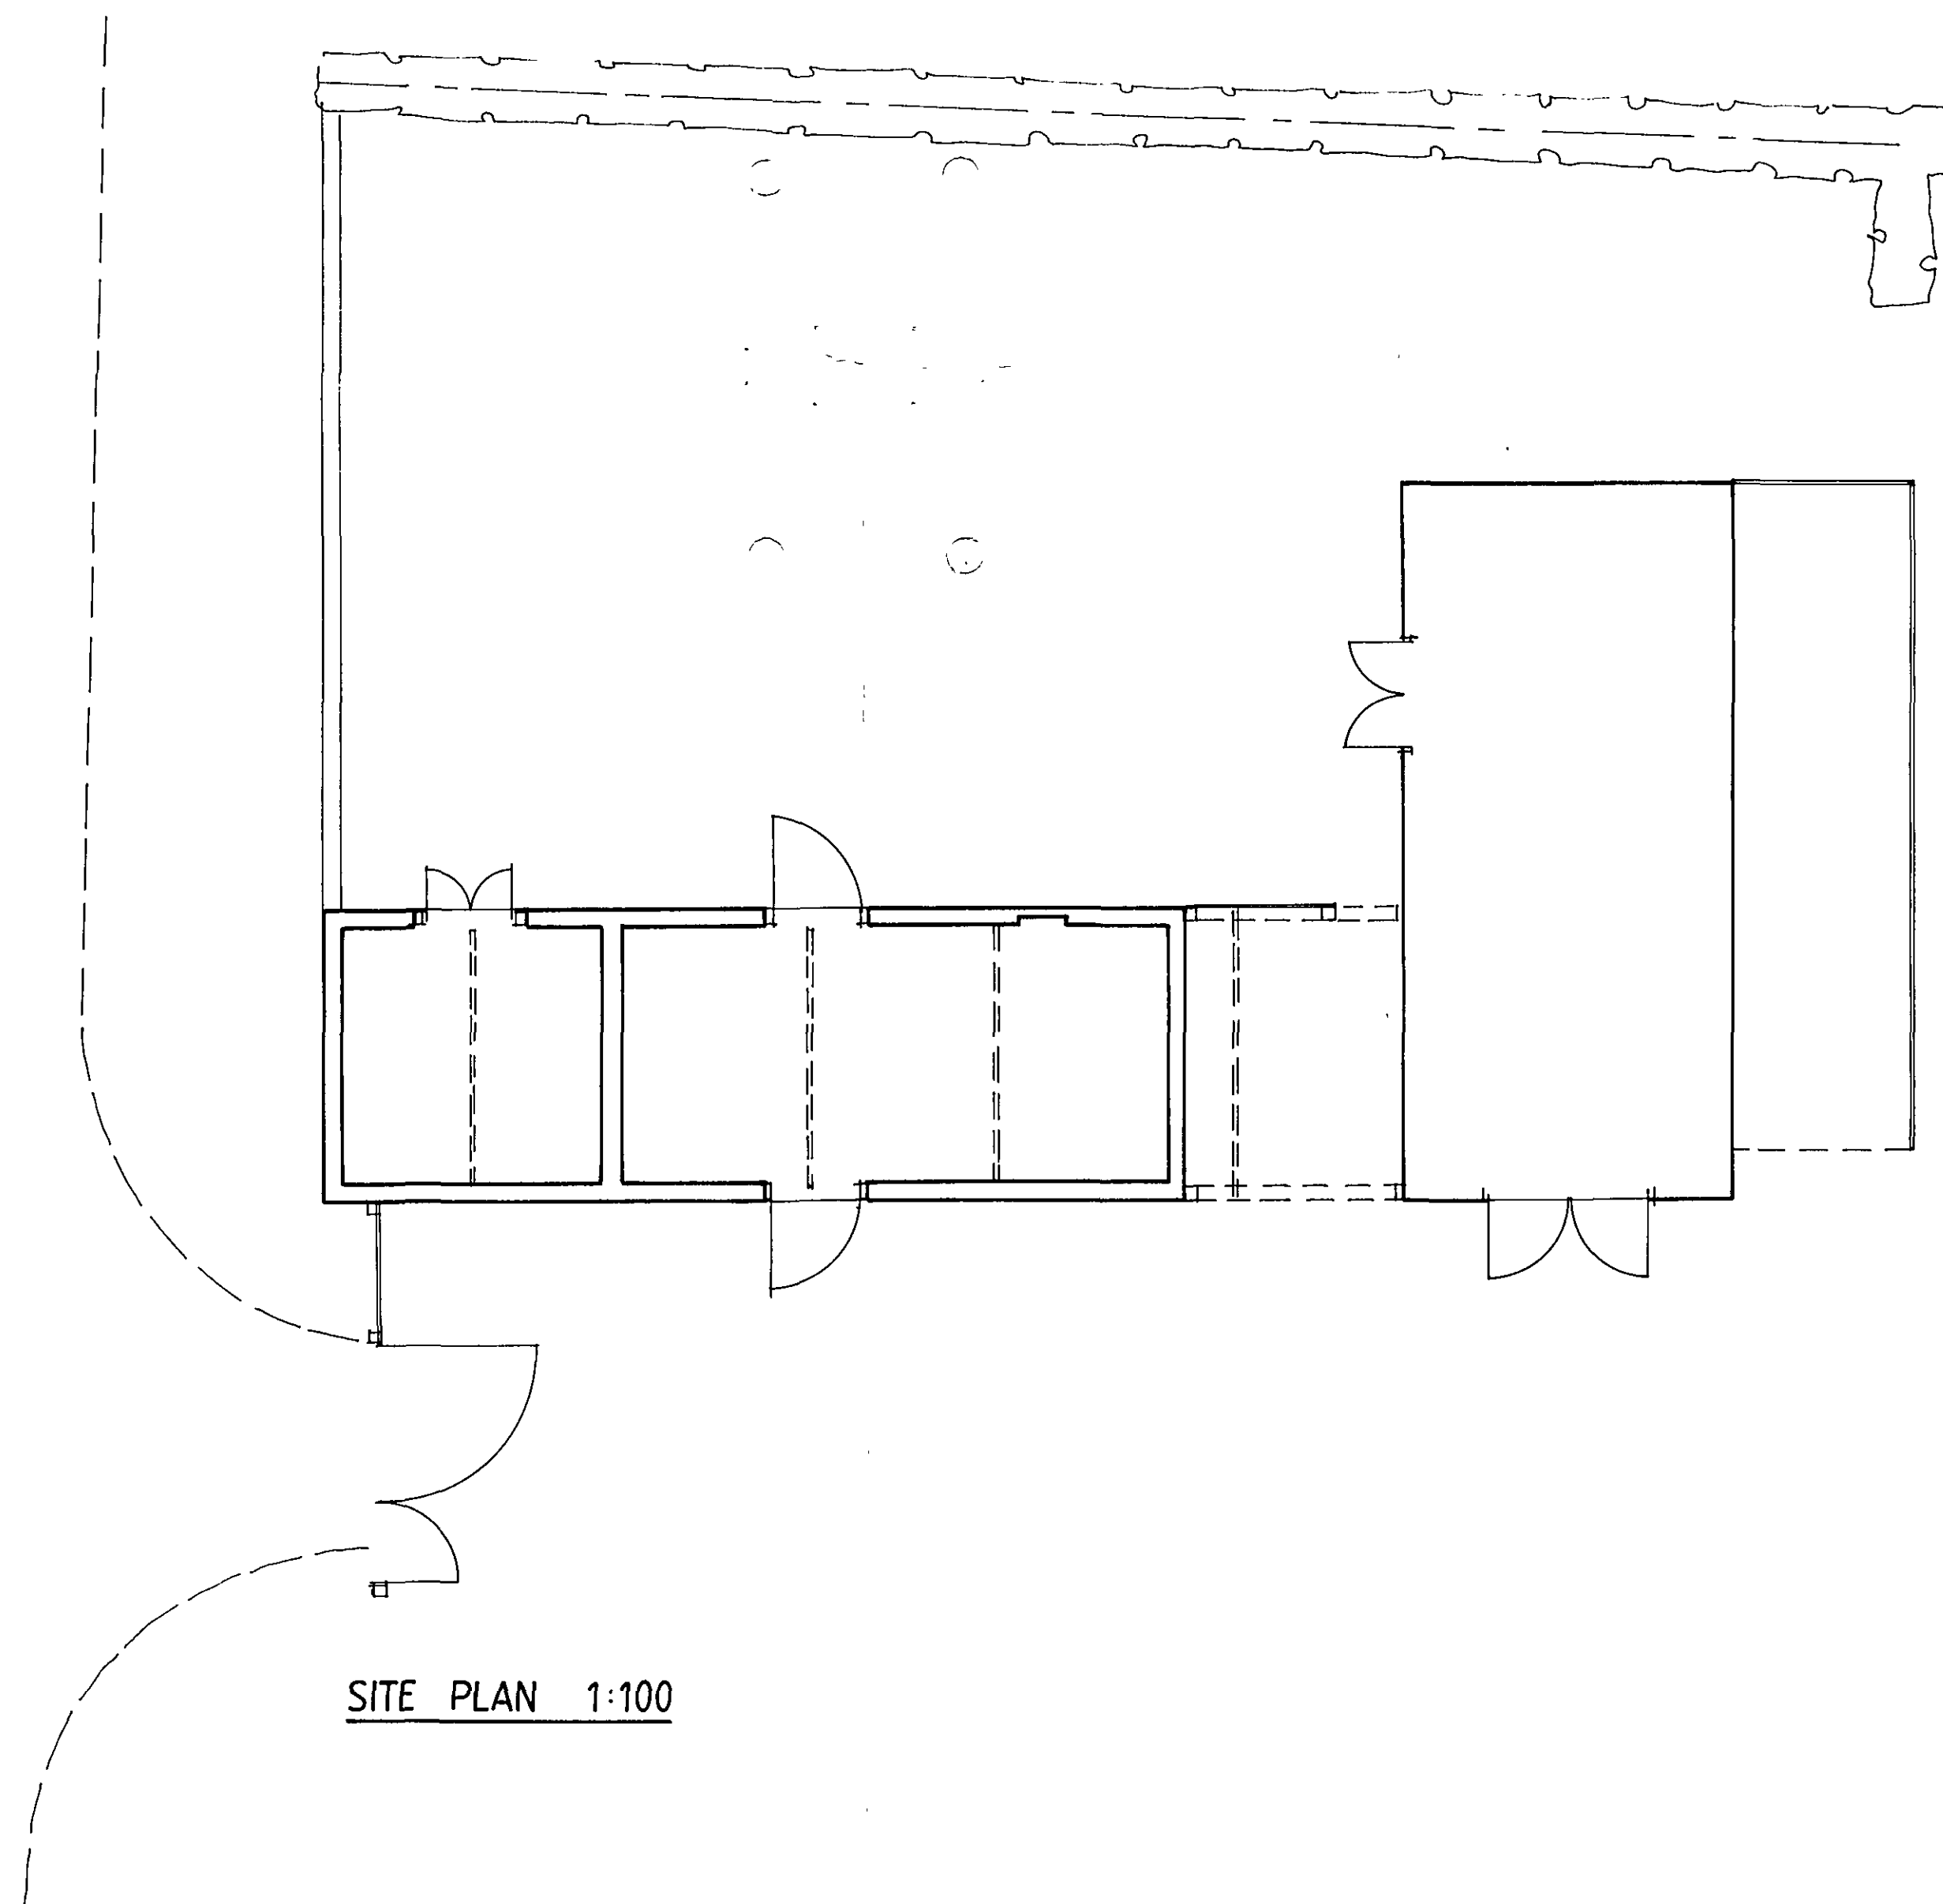


SITE PLAN 1:100

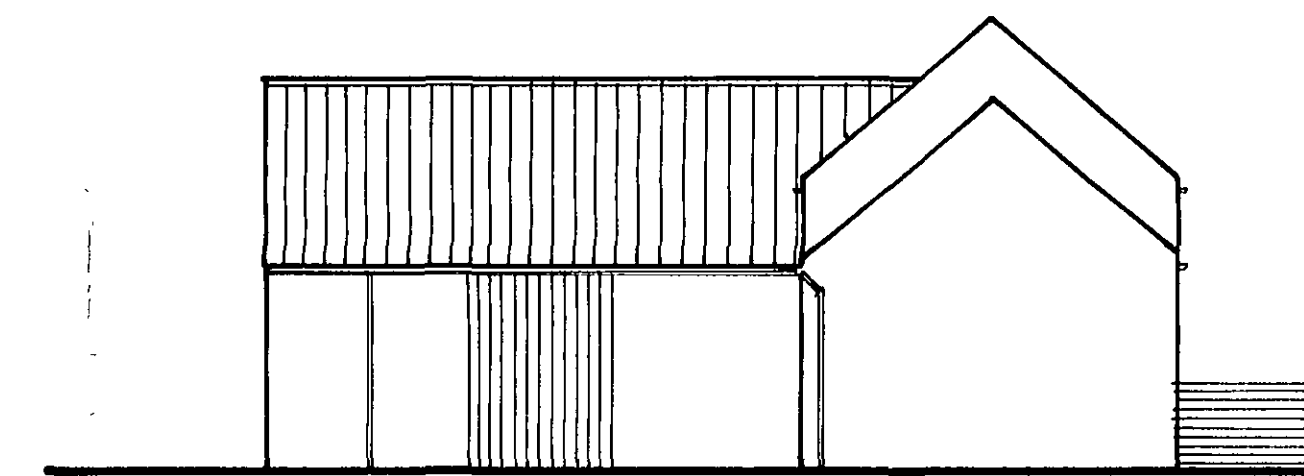


Existing / Proposed East elevation

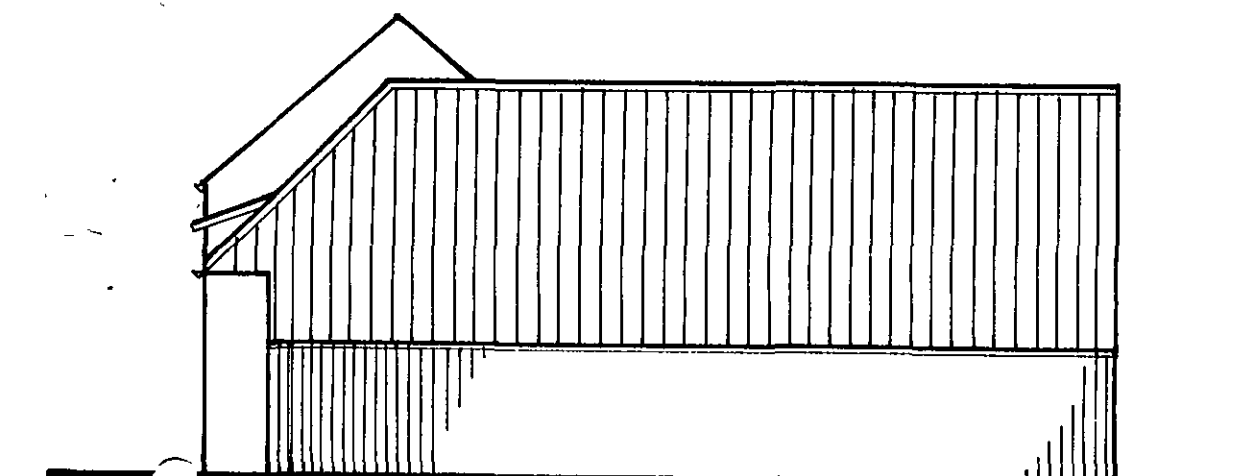

Existing / Proposed West elevation

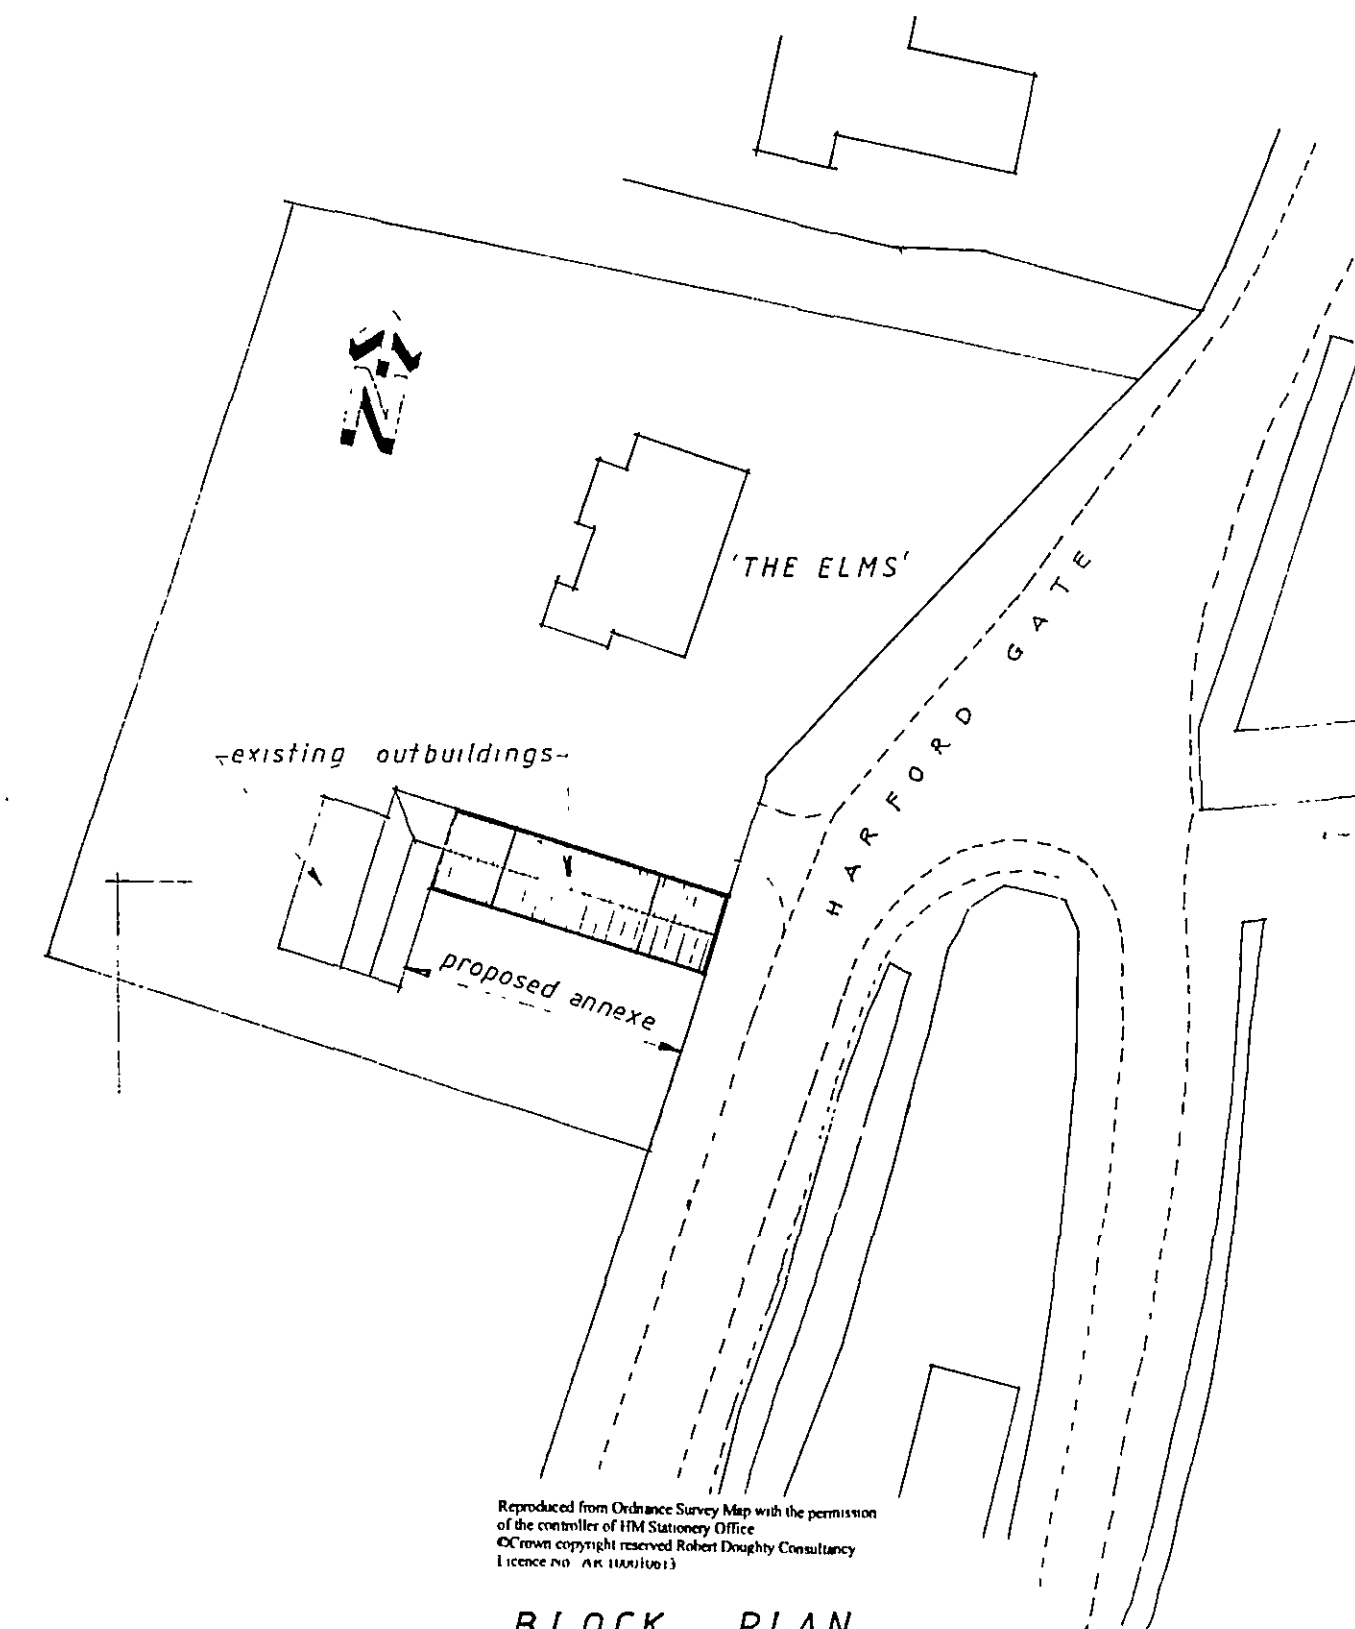

BLOCK PLAN
Scale 1:500

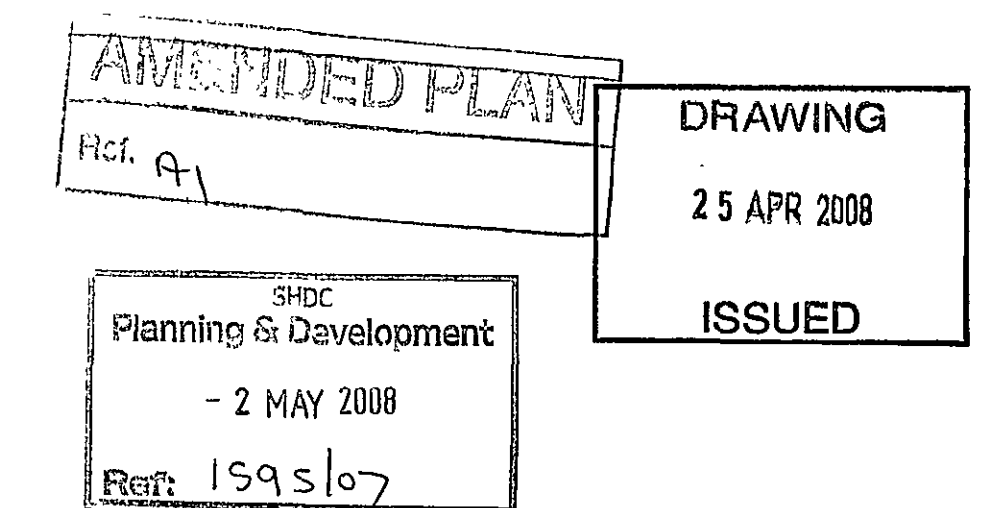

Rev.	By	Notes	Date
1	GJ	In accordance with SHDC comments	04/08
Robert Doughty Consultancy 32 High Street, Helpingham Sleaford, Lincolnshire NG34 0RA Tel: 01529 421648 Fax: 01529 421358 Email: admin@rdc-landplan.co.uk Web: www.rdc-landplan.co.uk			
Client: Ms. C. Foley			
Project: The Elms, Gedney Broadgate			
Drawing title: Elevations/Site plan/Block plan			
Drawing No.	822/01/ESB1	Rev.	Drawn GJ
Scale	1:100	Date	04/08
DO NOT SCALE from this drawing. All measurements should be checked against on site conditions and any discrepancies should be brought to the attention of the Robert Doughty Consultancy.			