




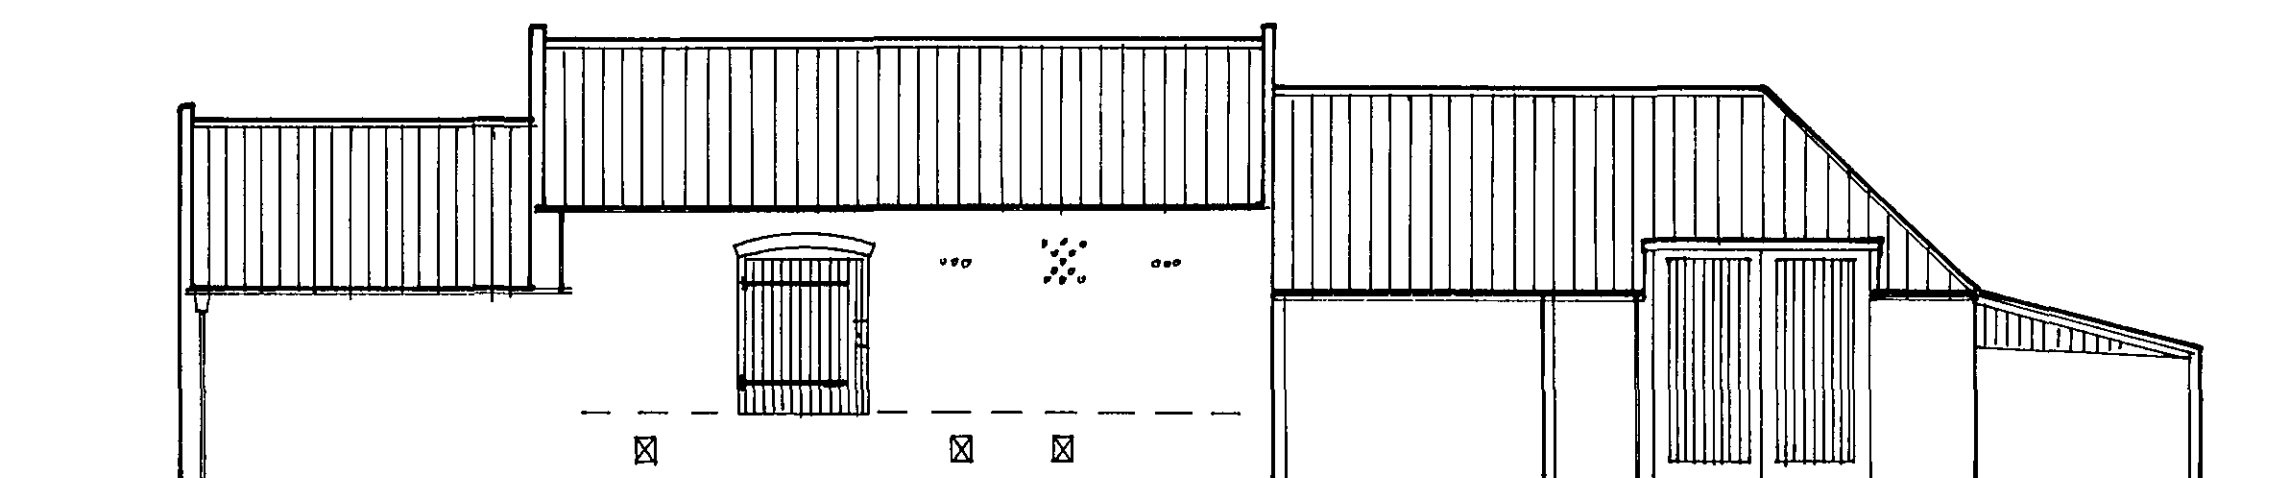


Existing North elevation

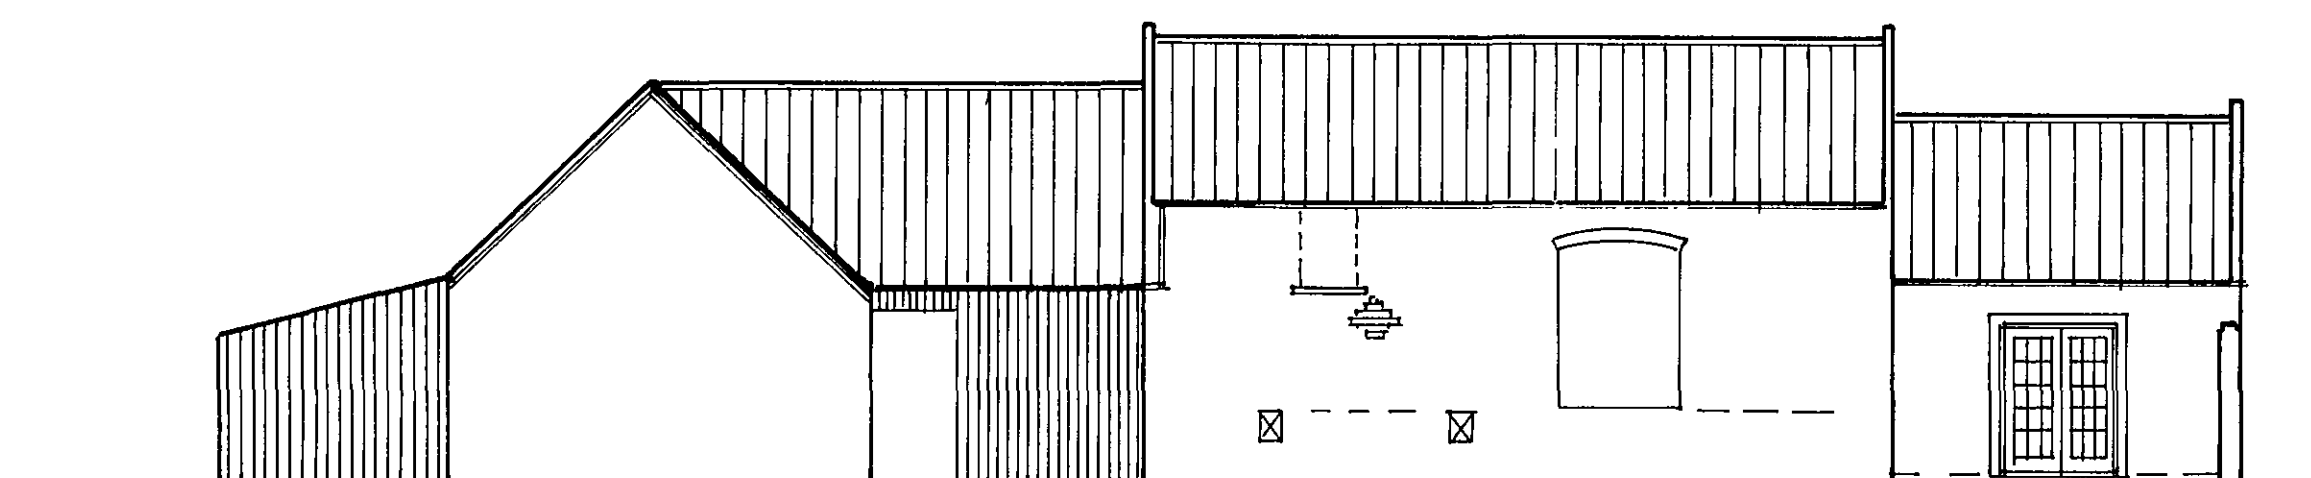


Existing South elevation

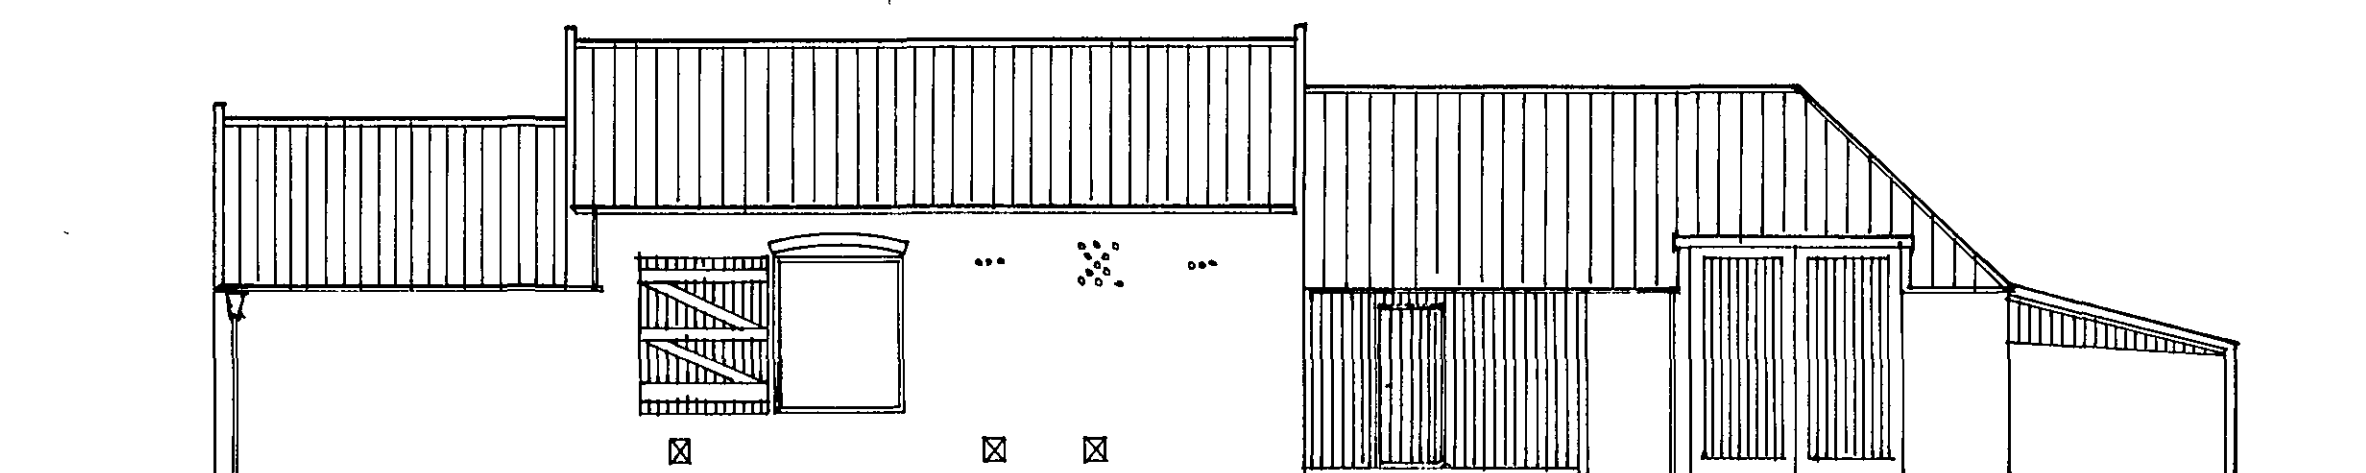


Proposed North elevation

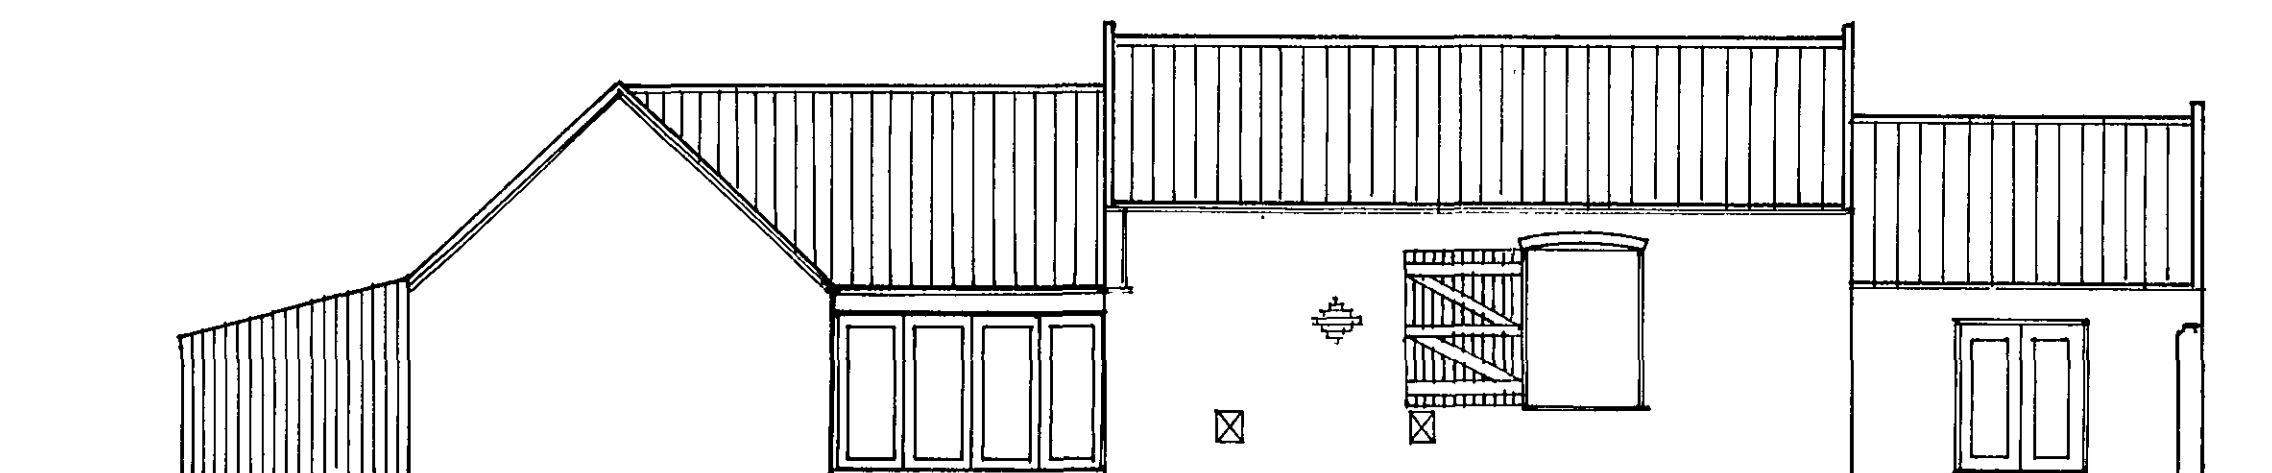


Proposed South elevation

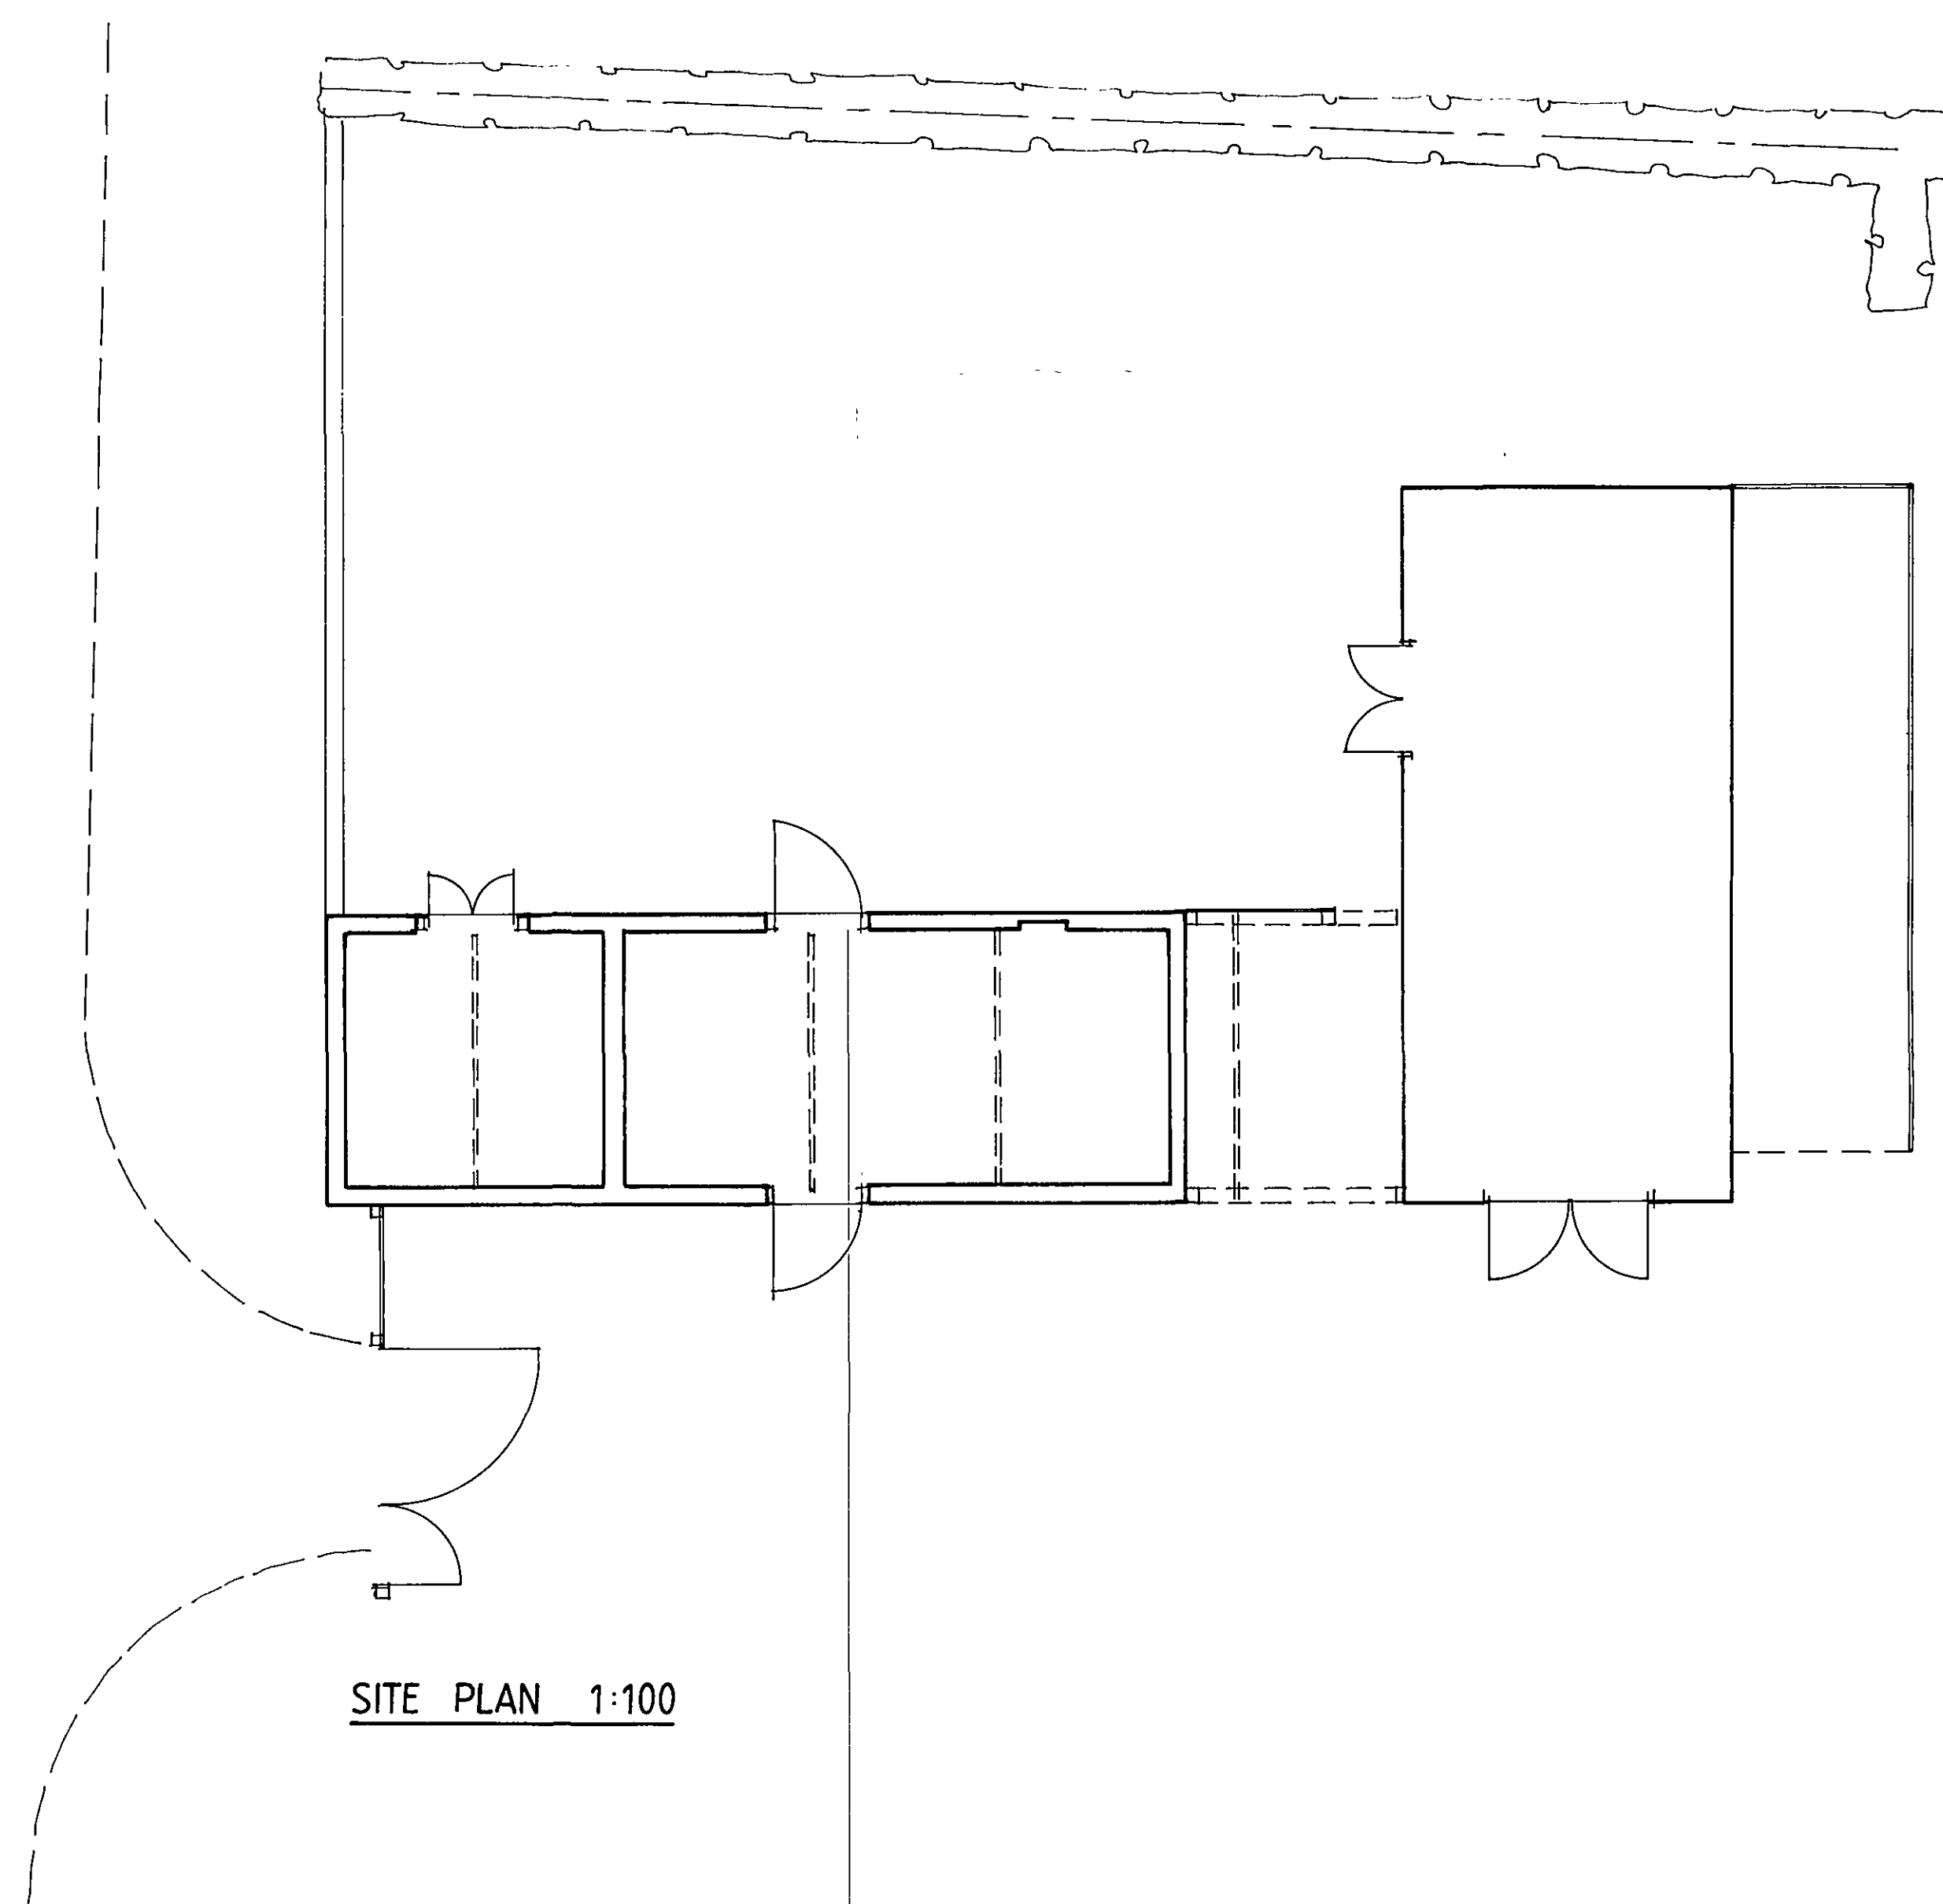


SITE PLAN 1:100

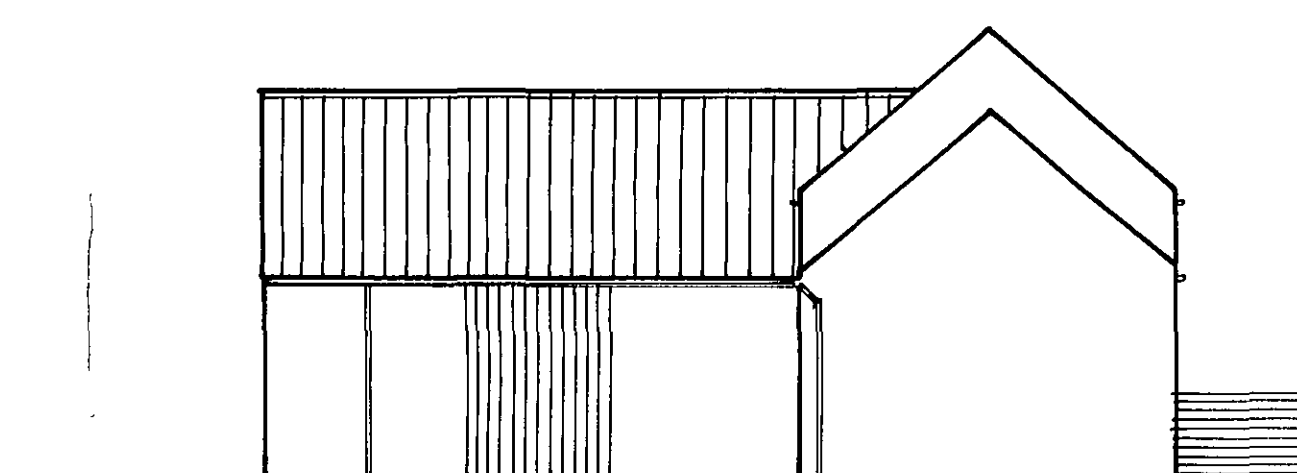




Existing / Proposed East elevation

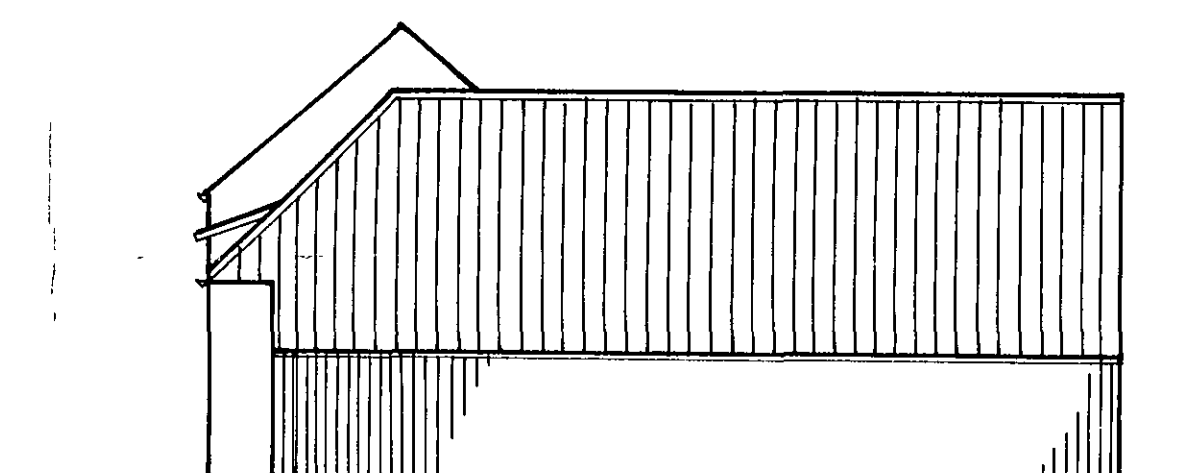

Existing / Proposed West elevation

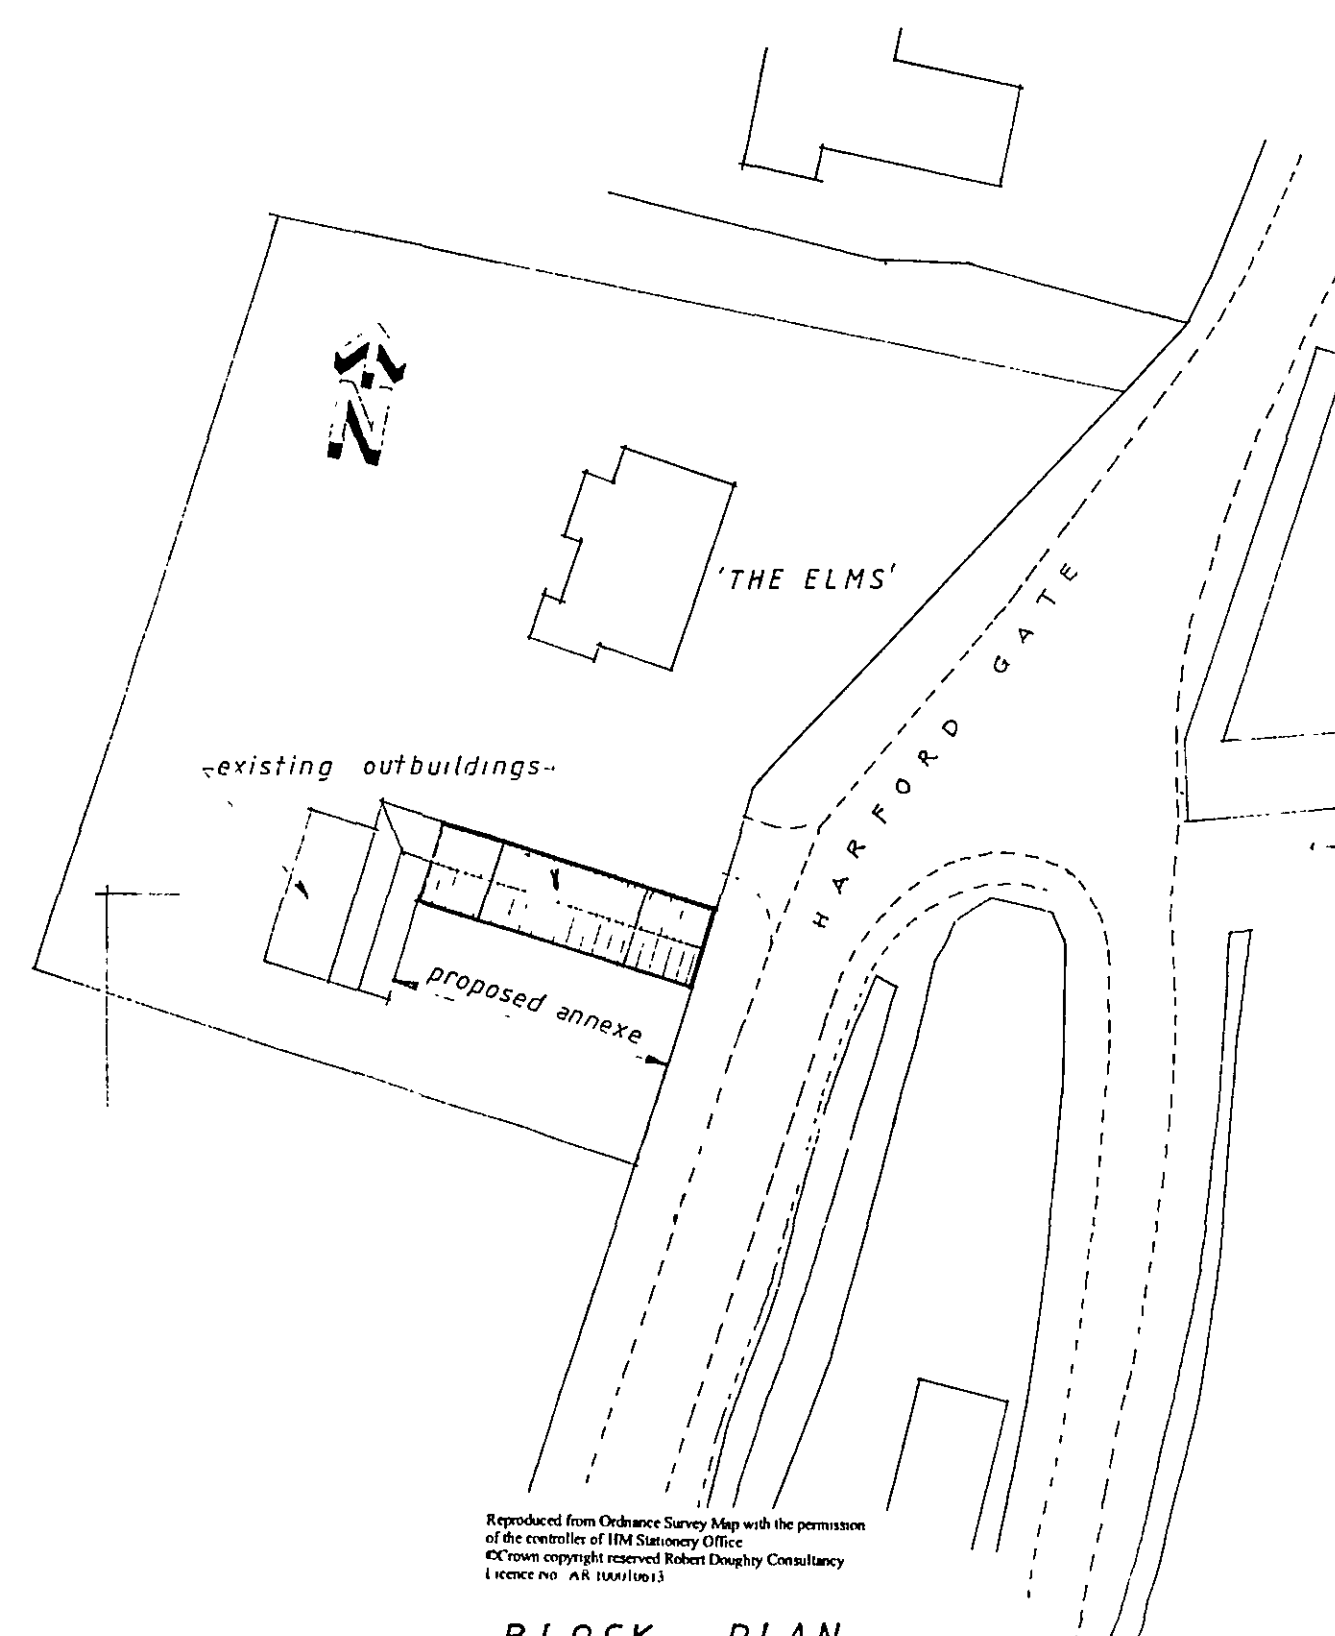

BLOCK PLAN
Scale 1:500

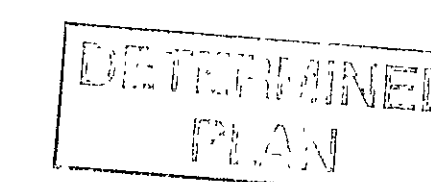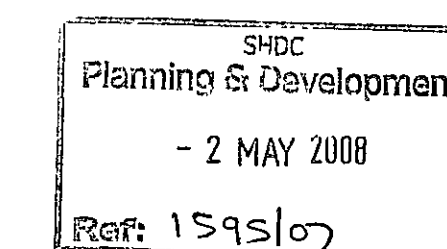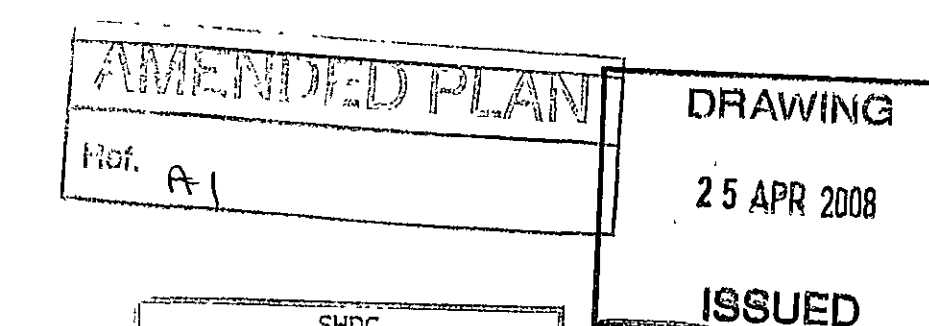

Rev.	By	Notes	Date
A	GJ	In accordance with SHDC comments	04/08

rdc Robert Doughty Consultancy		32 High Street, Helpingsham © Sleaford, Lincolnshire NG34 0RA Tel: 01529 421646 Fax: 01529 421358 Email: admin@rdc-landplan.co.uk Web: www.rdc-landplan.co.uk	
Client:		Ms. C. Foley	
Project:		The Elms, Gedney Broadgate	
Drawing title:		Elevations/Site plan/Block plan	
Drawing No.	822/01/ESB1	Rev.	GJ
Scale	1:100	Date	04/08
		Checked	

DO NOT SCALE from this drawing. All measurements should be checked against the site conditions and any discrepancies should be brought to the attention of the Robert Doughty Consultancy.