
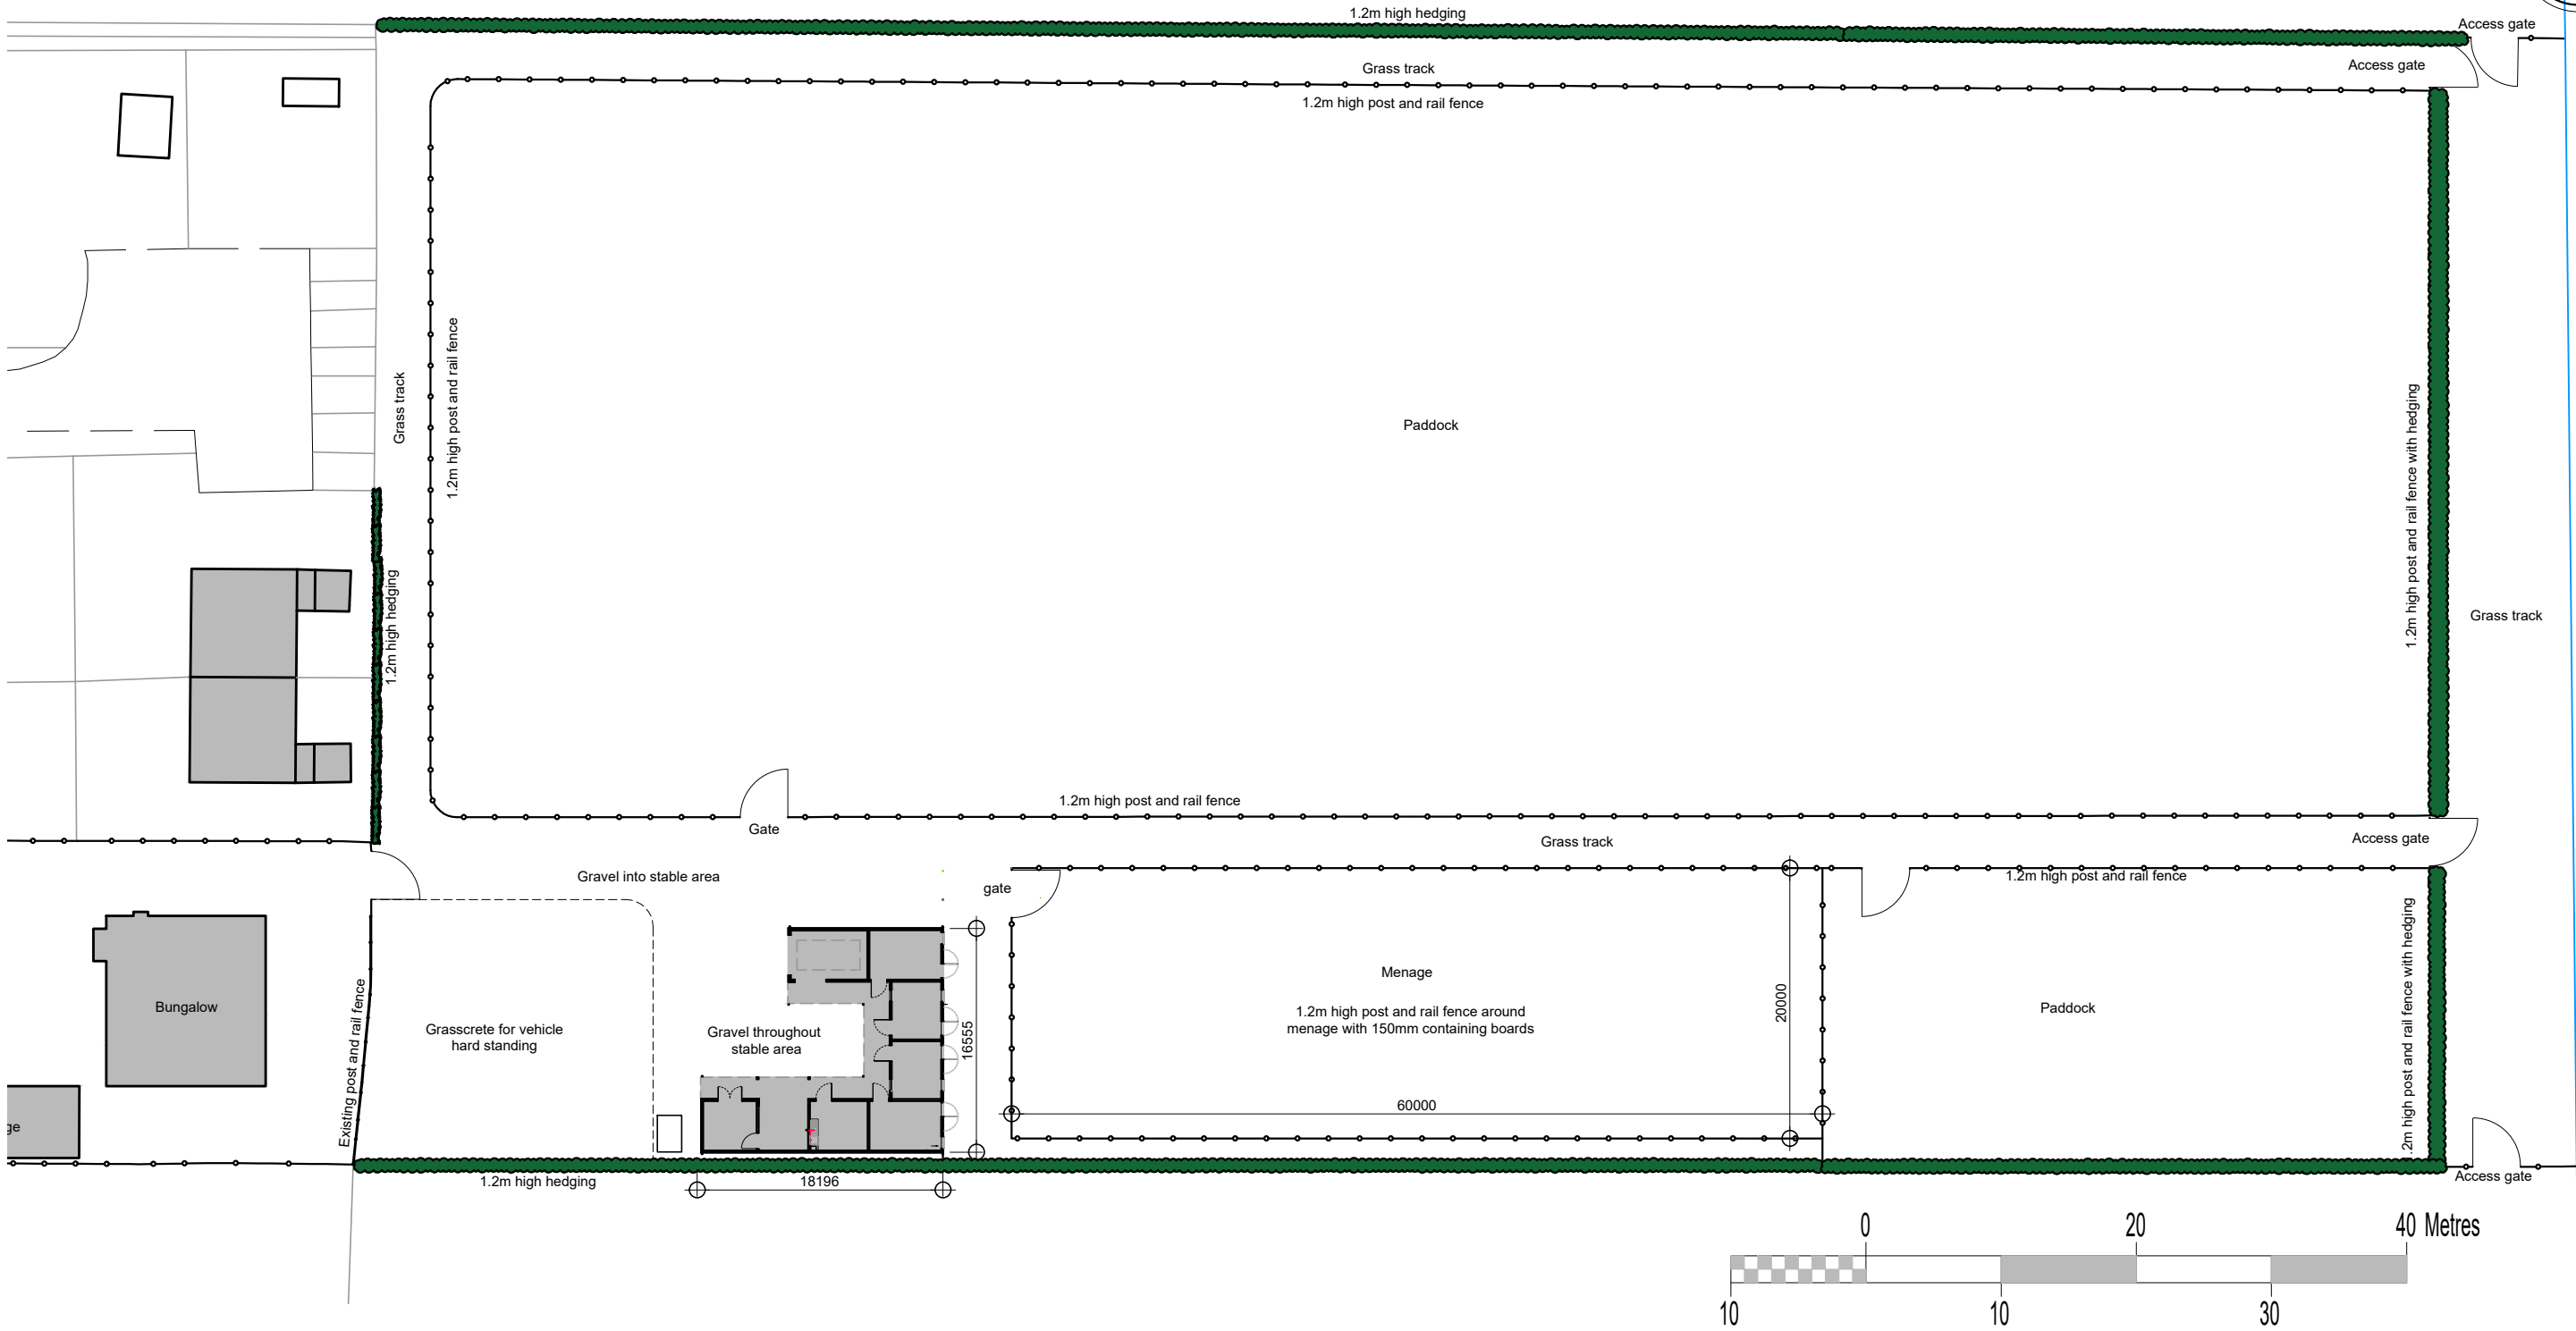


This drawing is the copyright of Halmshaw Building Design Ltd.
DO NOT scale from this drawing, check all dimensions on site.
The Contractor shall bring all discrepancies immediately to the
attention of Halmshaw Building Design Ltd.

CDM Notes - Refer to separate schedule.

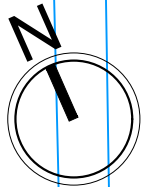

SCALE 1:500

Halmshaw Building Design Ltd

8 Wesley Drive, Chatteris, Cambs PE16 6DQ
Tel: 01354 694165
Email: alan.hbd@outlook.com



client

Mr and Mrs Bradley

title

Proposed Site Plan

project

Proposed stables and menage
Land rear of 17 Station Road
Gedney Hill, Spalding, PE12 0NP

drawn

HBD

checked

scale

1:500@A3

date

November 2020

drawing no

2040-AP002

revision

P03