



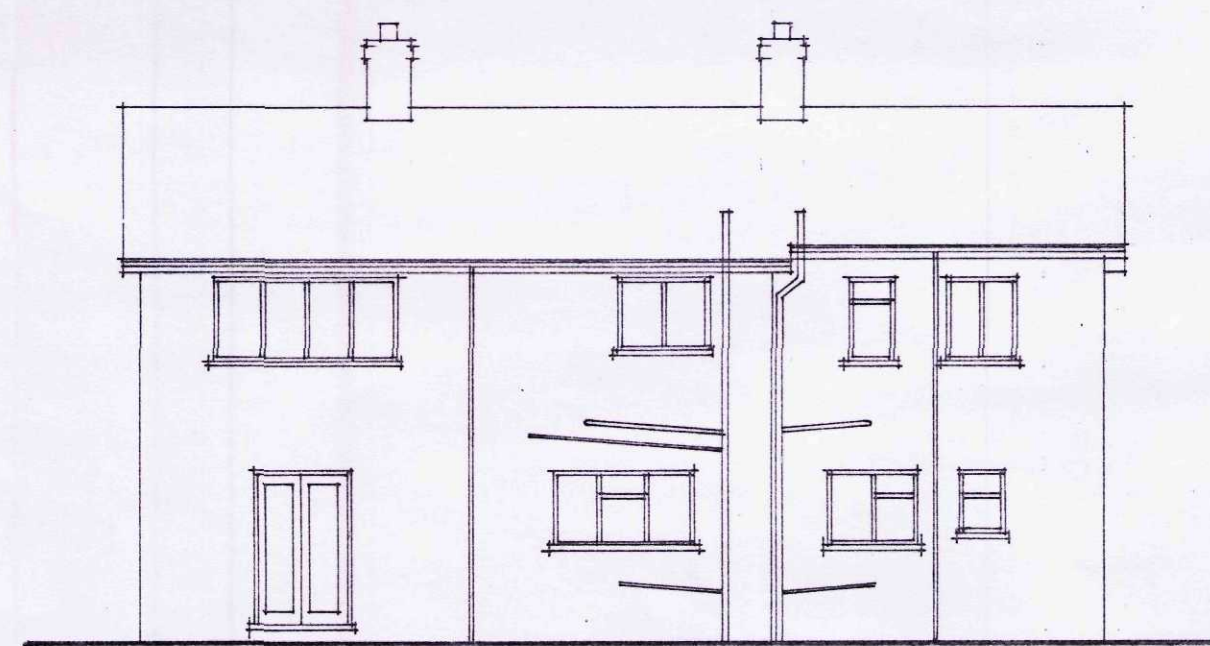

NORTH ELEVATION

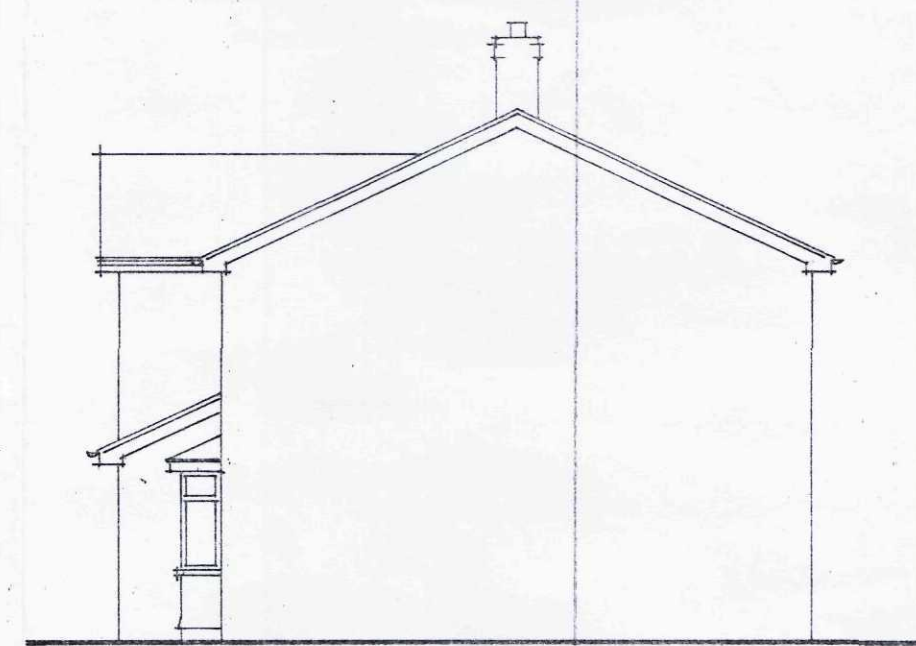



EAST ELEVATION




SOUTH ELEVATION





WEST ELEVATION

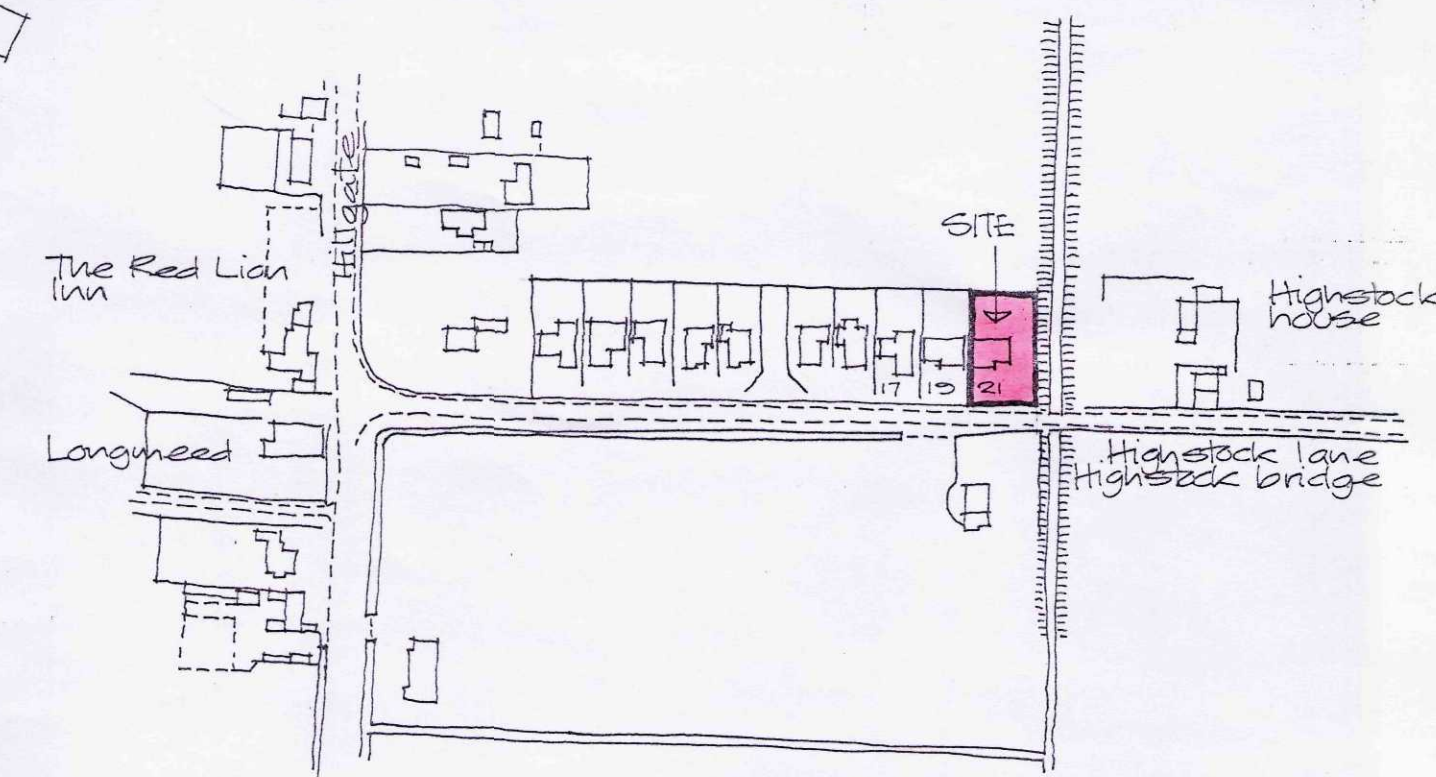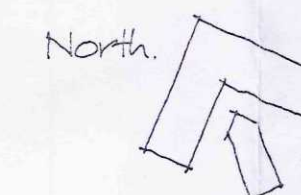

LOCATION PLAN Scale 1:2500

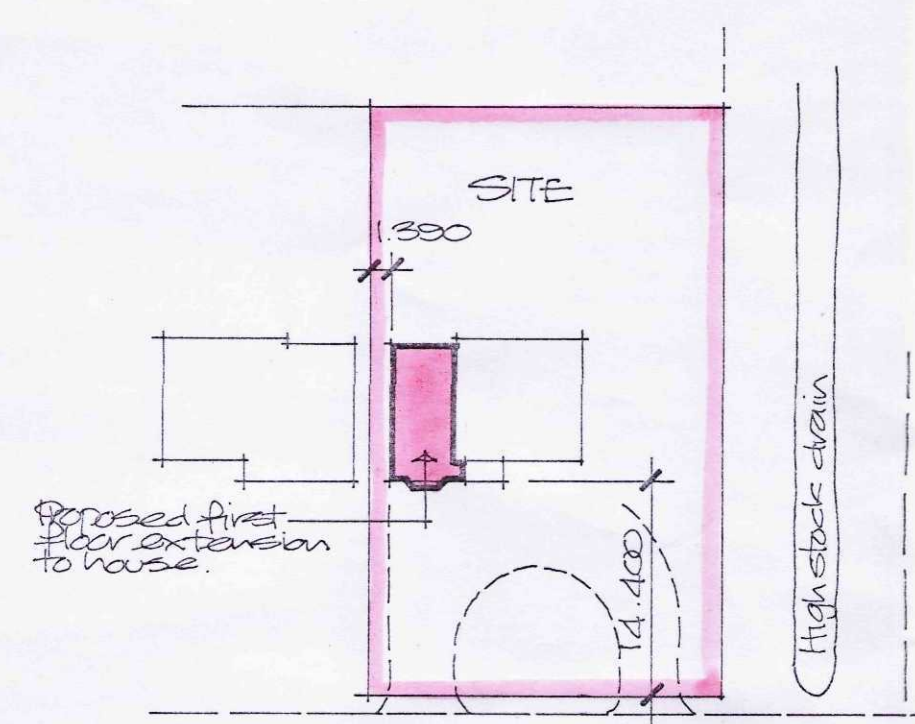

BLOCK PLAN Scale 1:500

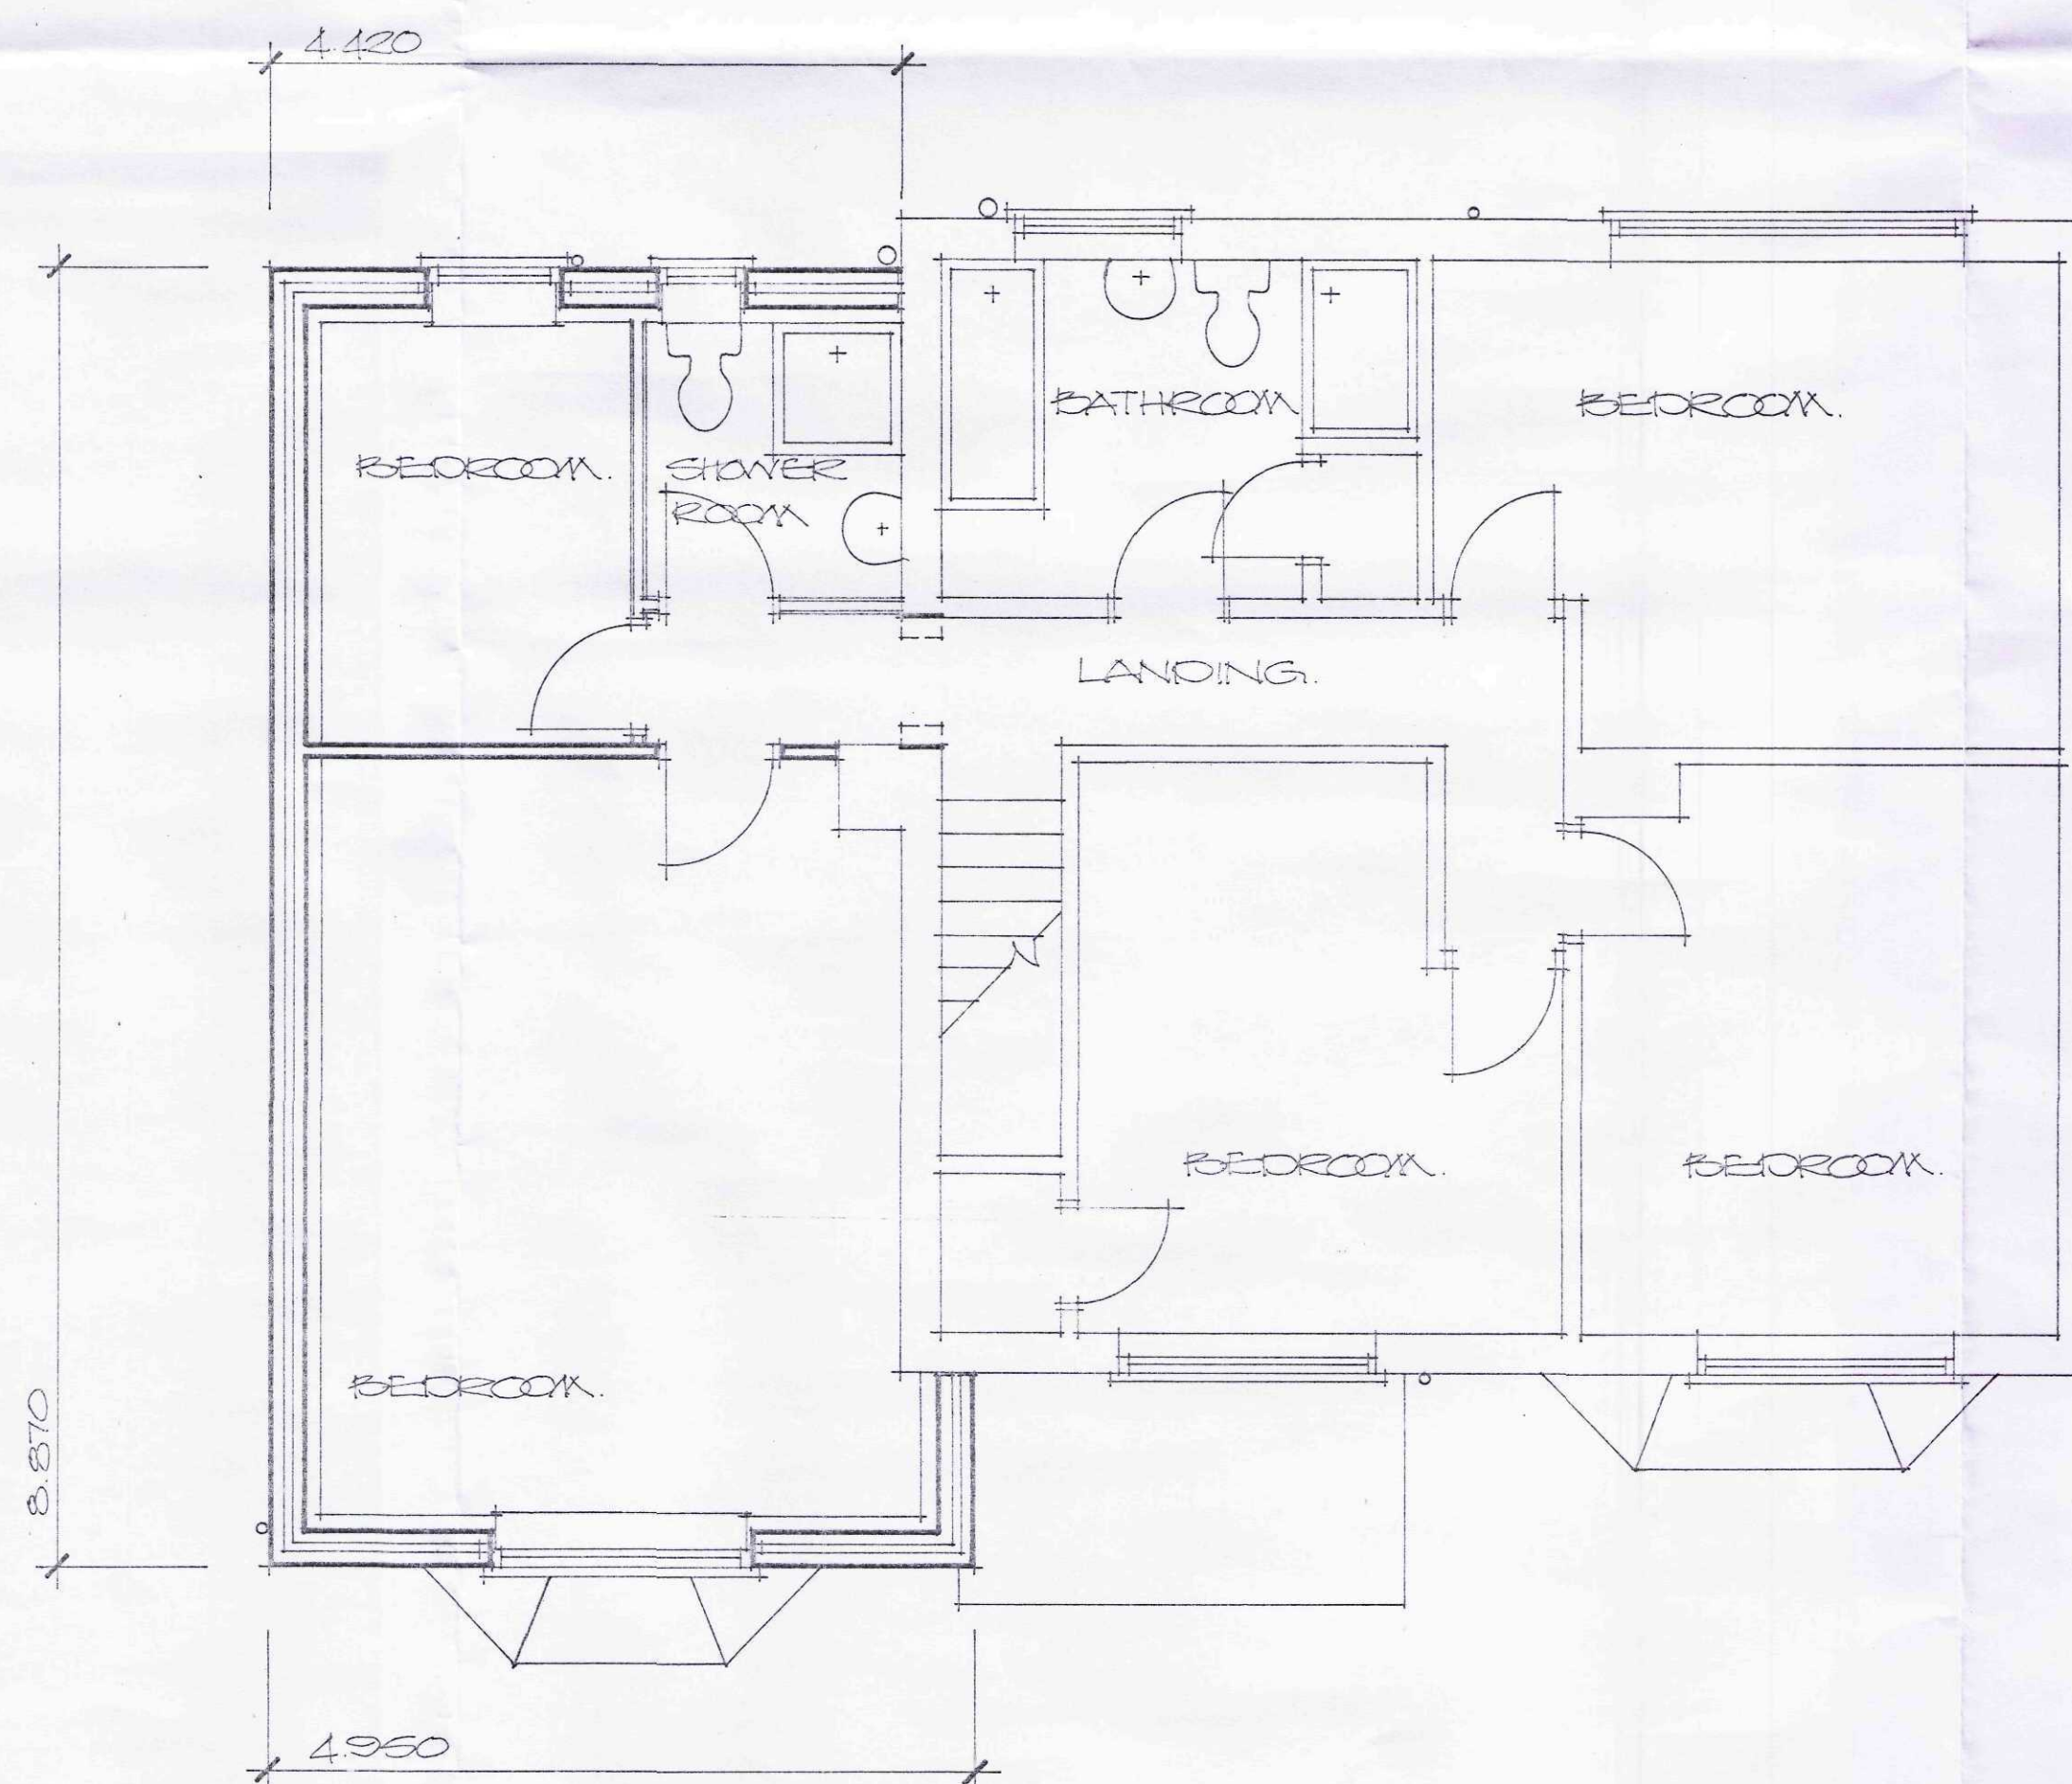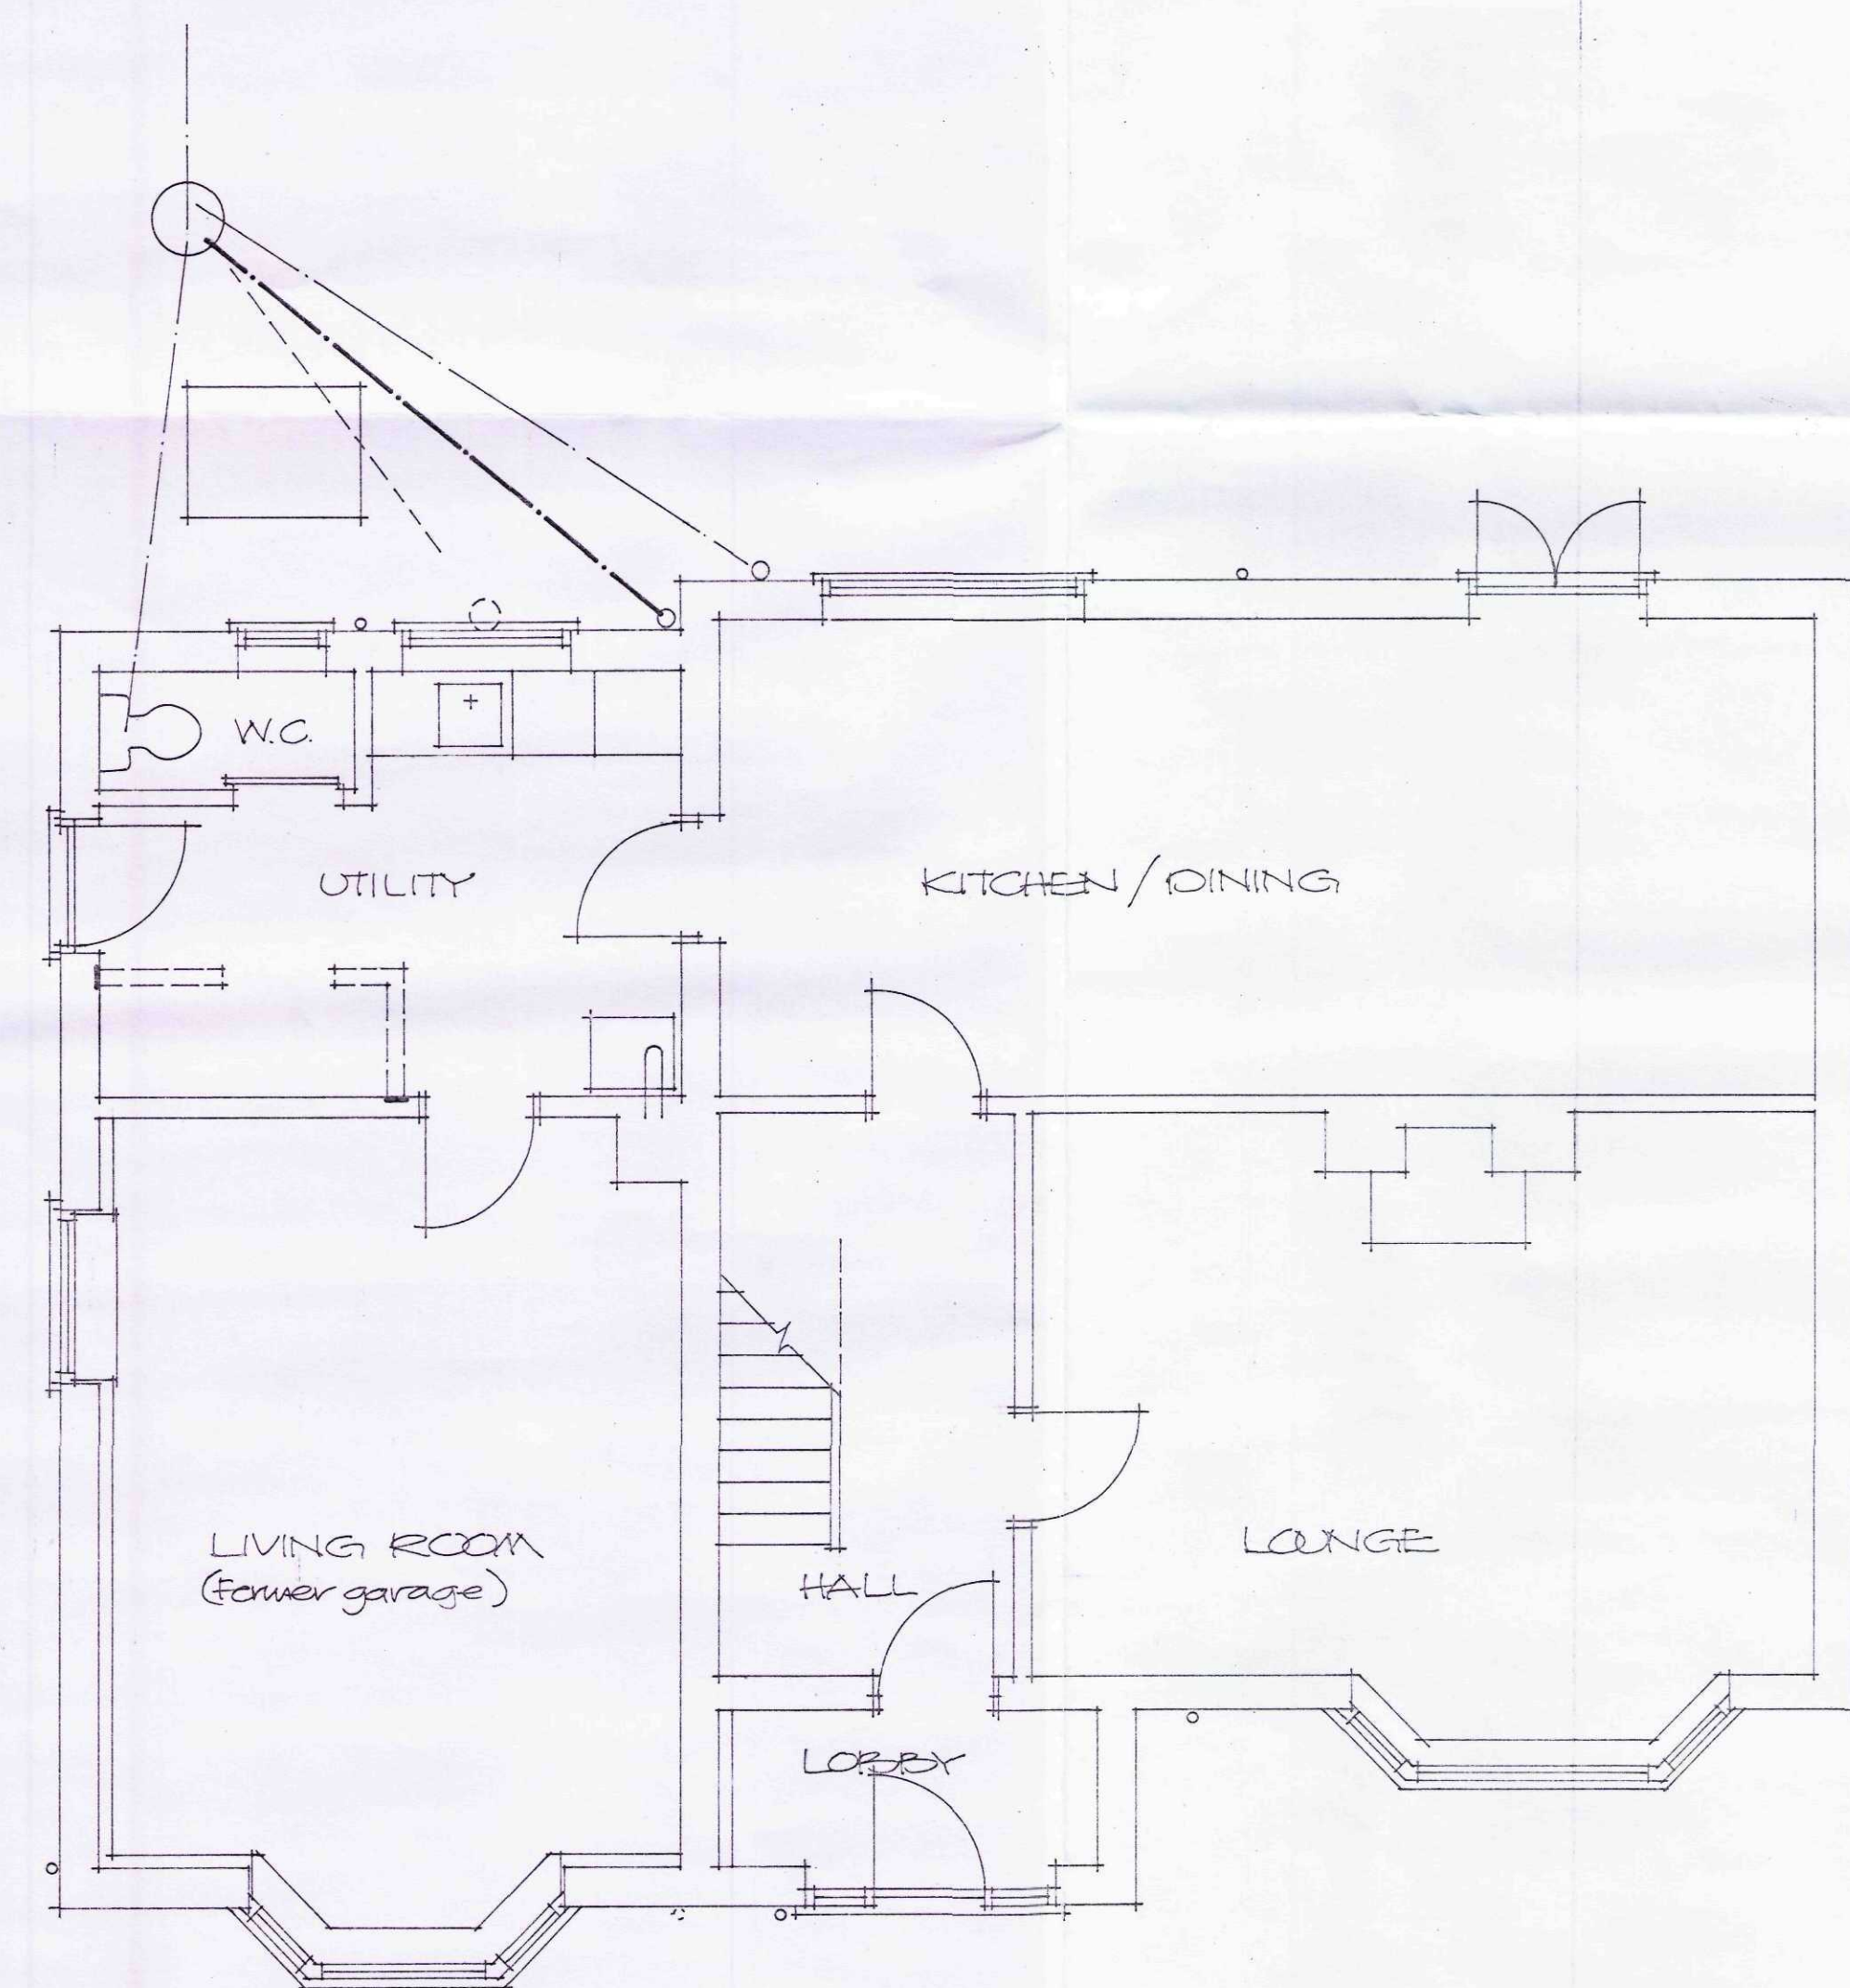

SHDC
PLANNING & DEVELOPMENT
17 JAN 2012
Ref. 0032-12

Finishes:
Roof: Interlocking concrete tiles to match existing.
Walls: Facing brickwork to match existing.
Windows frames: UPVC to match existing.

Project
**PROPOSED ALTERATIONS AND
EXTENSION TO EXISTING
HOUSE AT 21 HIGHSTOCK LANE,
GEDNEY HILL.**

ALAN HORNSBY
ARCHITECTURAL SERVICES LTD
"Little Acre"
35 Peak Hill, Cowbit,
Spalding, Lincs. PE12 6AW
Tel. Holbeach (01406) 380591

Client
MR & MRS R A EAST

Scale 1:100 & 1:50 Drg. no. 11/34/02
Date January 2012