




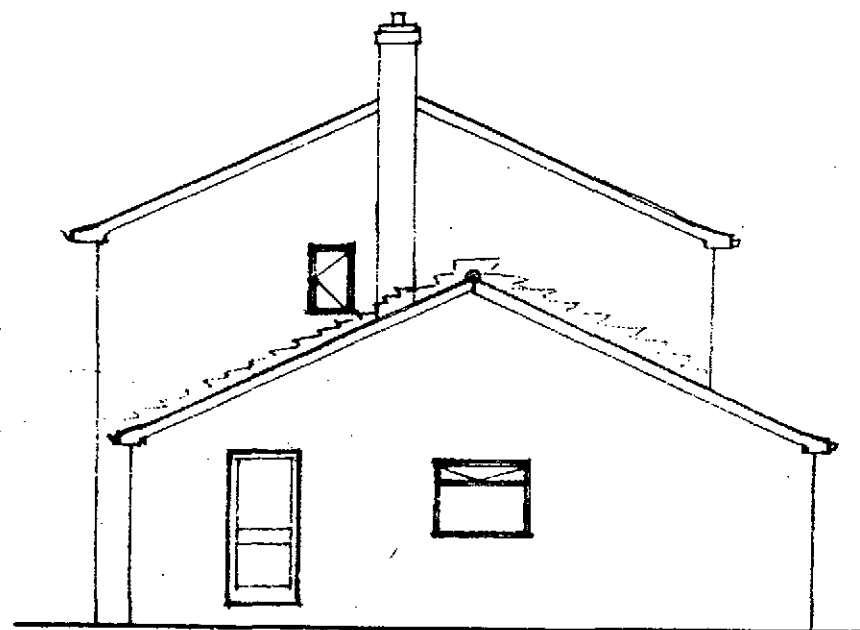

WEST ELEVATION

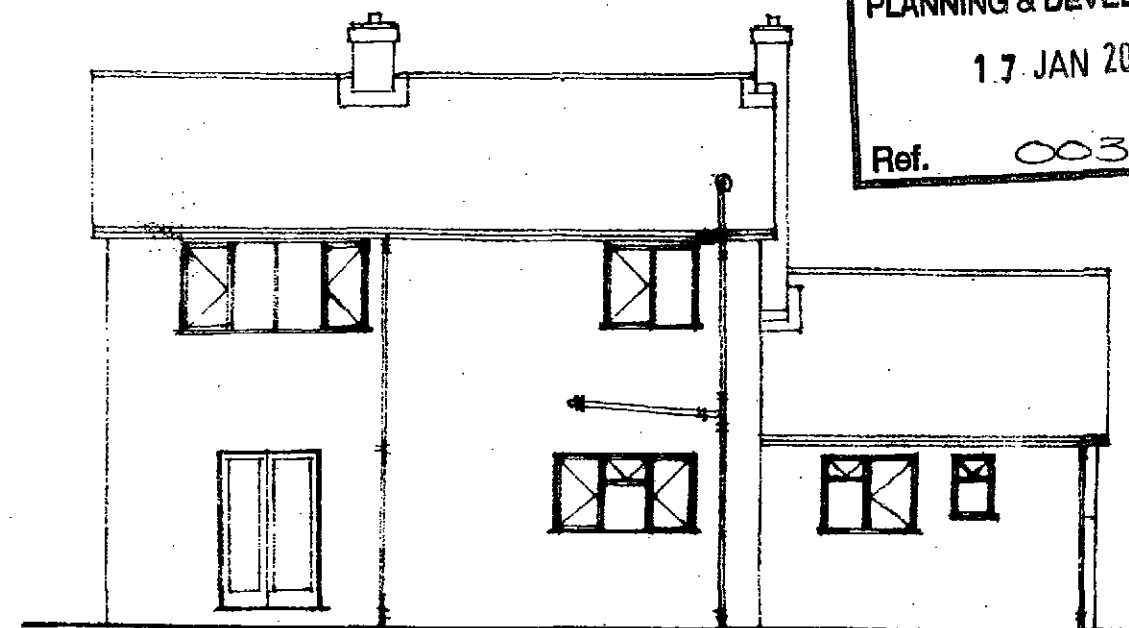

NORTH ELEVATION

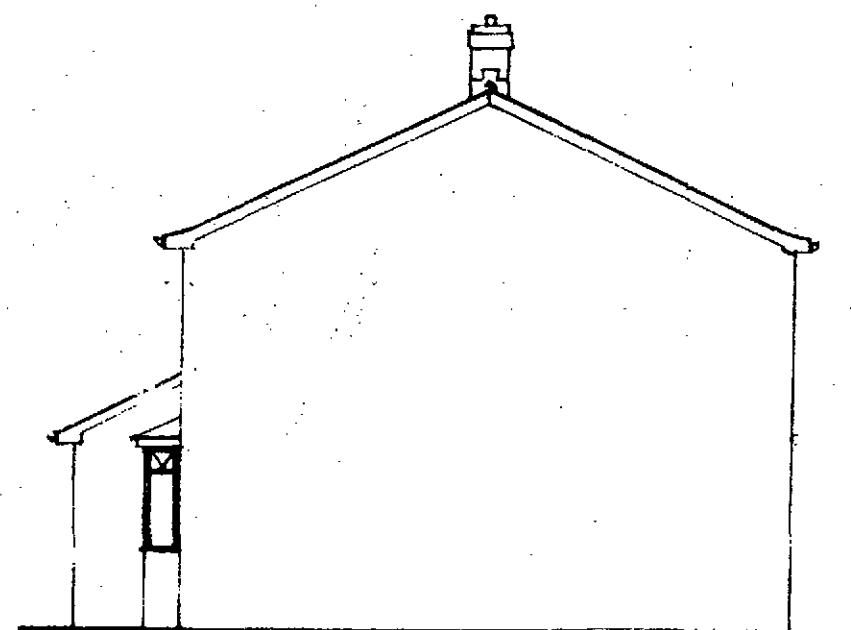

EAST ELEVATION



SOUTH ELEVATION

SHDC
PLANNING & DEVELOPMENT
1.7 JAN 2012
Ref. 0032-12

Project
**PROPOSED ALTERATIONS AND
EXTENSION TO EXISTING
HOUSE AT 21 HIGHSTOCK LANE,
GEDNEY HILL.
ELEVATIONS AS EXISTING**

Client
MR & MRS R A EAST

ALAN HORNSBY
ARCHITECTURAL SERVICES LTD
"Little Acre"
35 Peak Hill, Cowbit,
Spalding, Lincs. PE12 6AW
Tel. Holbeach (01406) 380591

Scale 1:100 Drg. no. 11/34/03
Date January 2012