


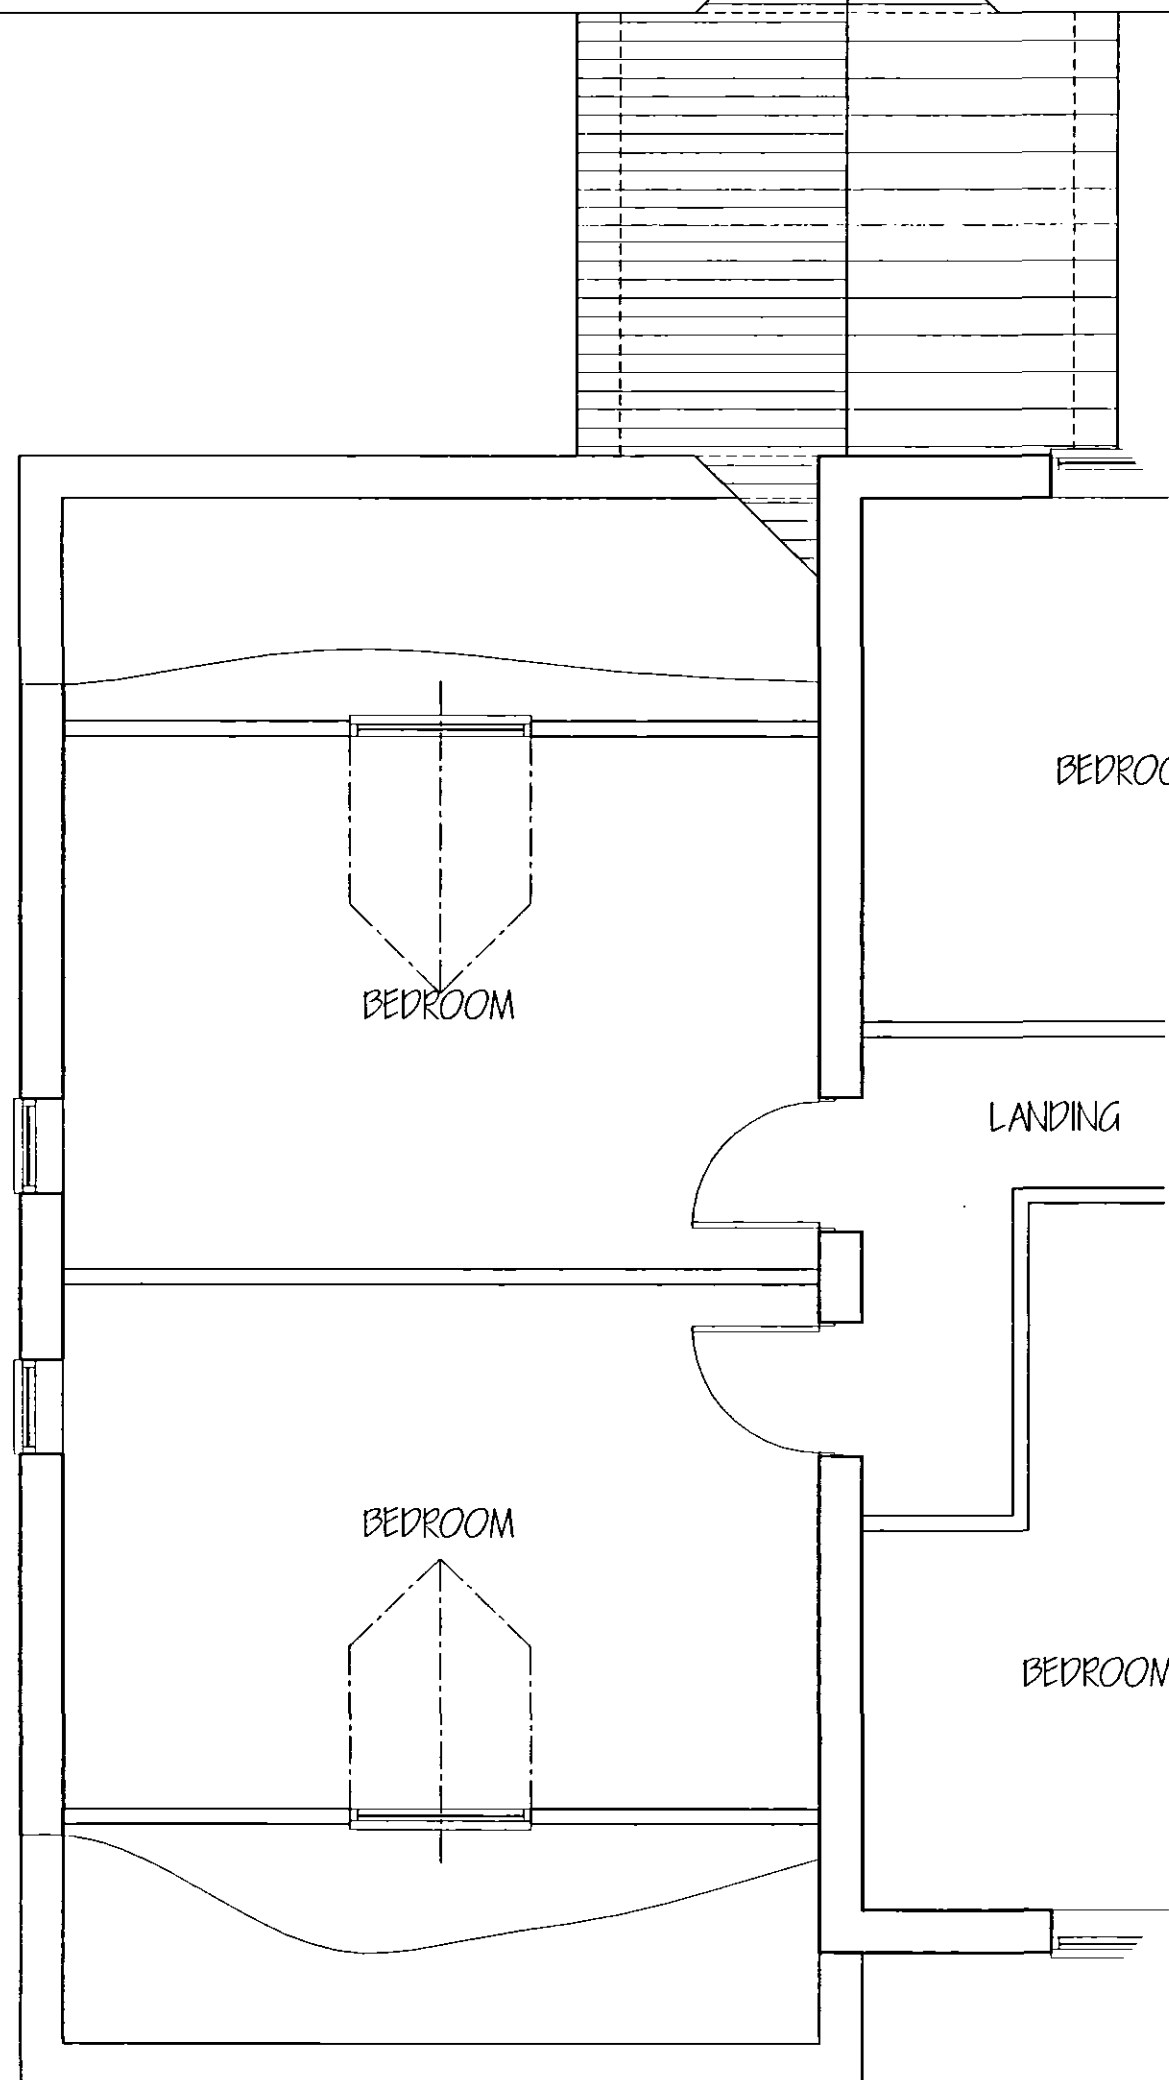

A detailed architectural line drawing of a two-story house. The house features a gabled roof with a chimney on the left side. The front facade has a central entrance with a small porch supported by two columns. There are several windows, including a large window on the left side and a smaller window on the right side. The drawing is in black lines on a white background.

A line drawing of a house with a gabled roof. On the left side, there is a chimney. The house has several windows: a small square window on the far left, a larger multi-paned window in the center, and another multi-paned window on the right. The drawing is simple, using black lines on a white background.

B	REMOVE FRONT DORMERS	MAR '08
A.	CLIENTS AMENDMENTS.	JAN '08
ref:	revision	date

G. R. MERCHANT LTD.
I.ENG AMICE FIWO

**ARCHITECTURAL, STRUCTURAL
AND LAND DRAINAGE
CONSULTANTS**

**4 Wrights Mews
12A Park Road, Holbeach,
Spalding, Lincs. PE12 7EE**
Tel: 01406 490800
Fax: 01406 428744
E-Mail: gr.merchant@btconnect.com

Project
EXTENSION & ALTERATIONS,
'NORTHOLME'.
NORTH ROAD,
GEDNEY HILL.

Client
MR. & MRS. J. DEPEAR.

Drawing

FIRST FLOOR PLAN & ELEVATIONS
- PROPOSED.

Job Ref. 1510-06.	Drawing No. 06B.
----------------------	---------------------

Date	Drawn
DEC '07.	GRM.

Scales
1/50, 1/100.

[illegible]