


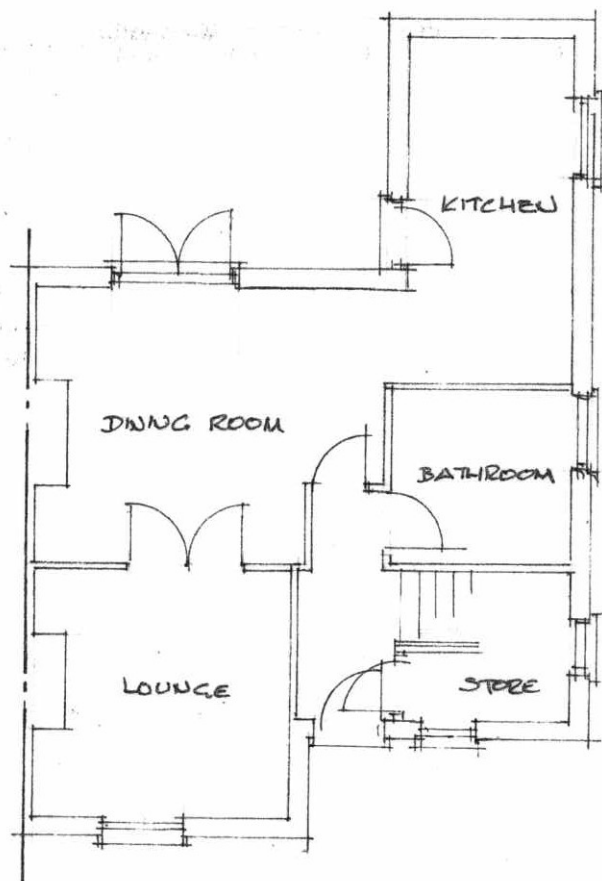

84 Highstock Lane
Gedney Hill
Lincs
As Existing

Ground Floor Plan

Drg No 5487 / 7
Date Dec 2019
Scale 1 : 100

Old Court Builders,
Unit L, Bentley Business Park,
Nortfields Ind. Estate,
Market Deeping,
PE68LD
Tel 01778 560619