


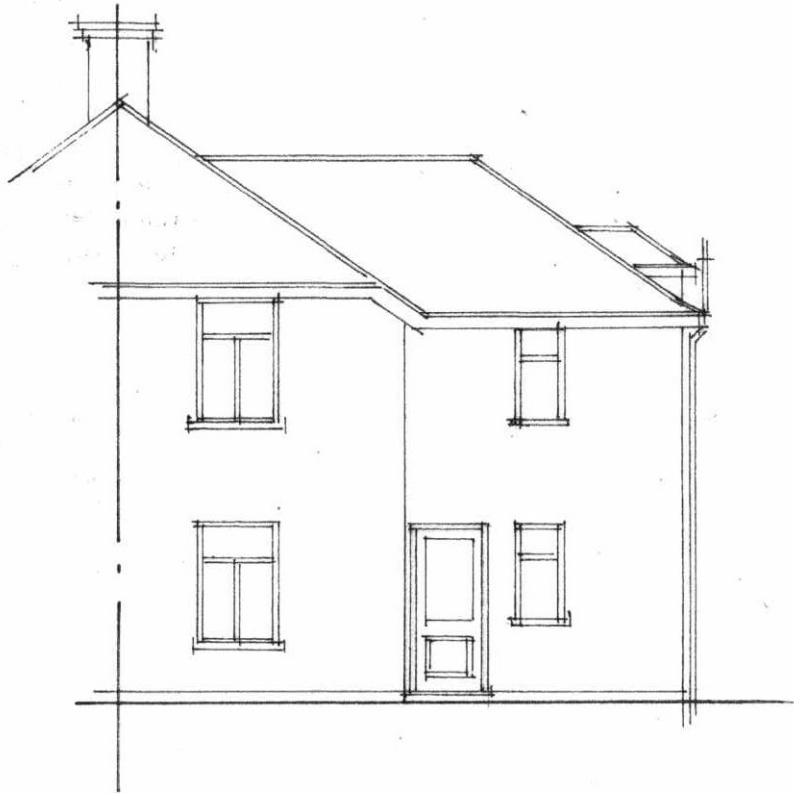

*84 Highstock Lane
Gedney Hill
Lincs
As Existing*

Front Elevation - NE

*Drg No 5487 / 5
Date Dec 2019
Scale 1 : 100*

*Old Court Builders,
Unit L, Bentley Business Park,
Nortfields Ind, Estate,
Market Deeping,
PE68LD
Tel 01778 560619*