


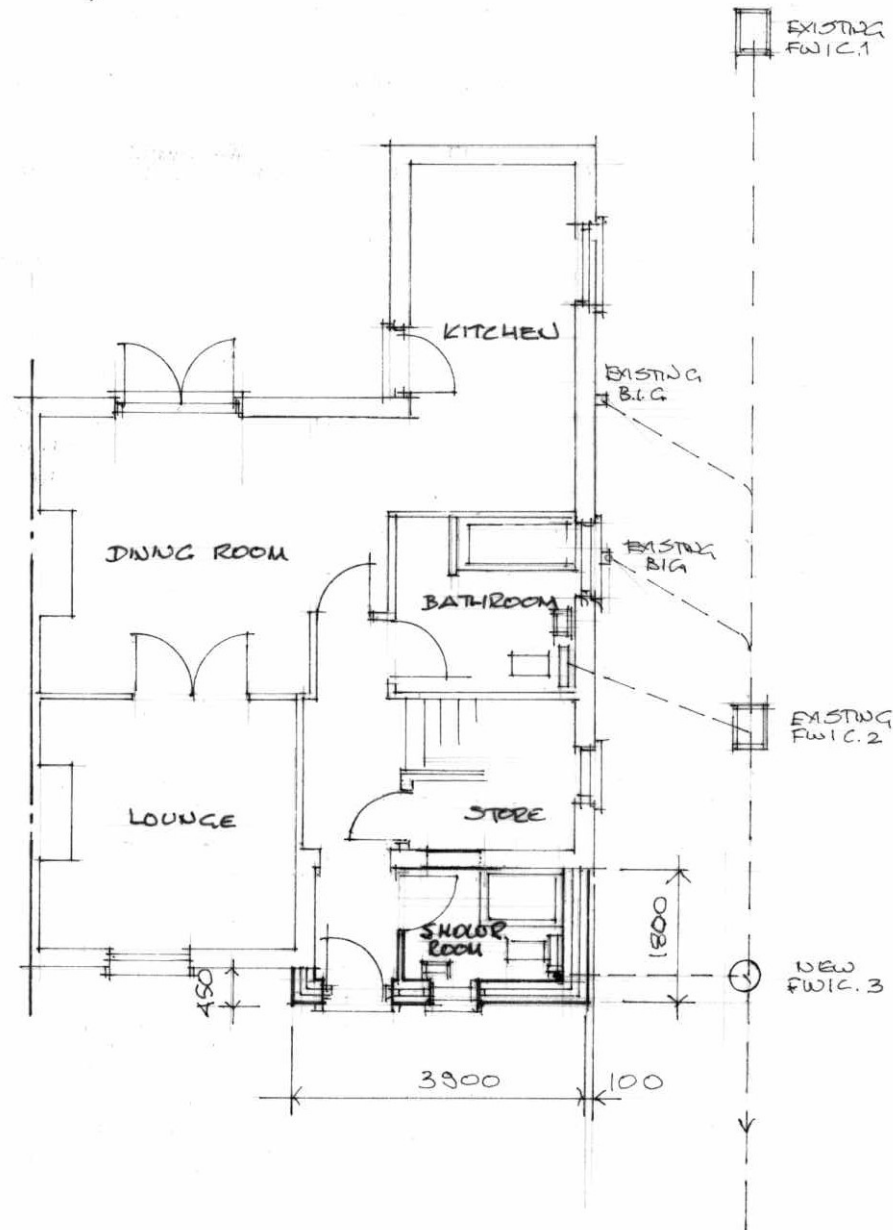

Proposed Extension At
84 Highstock Lane
Gedney Hill
Lincs

Proposed Floor Plan

Drg No 5487 / 3
Date Dec 2019
Scale 1 : 100

Old Court Builders,
Unit L, Bentley Business Park,
Nortfields Ind, Estate,
Market Deeping,
PE68LD