
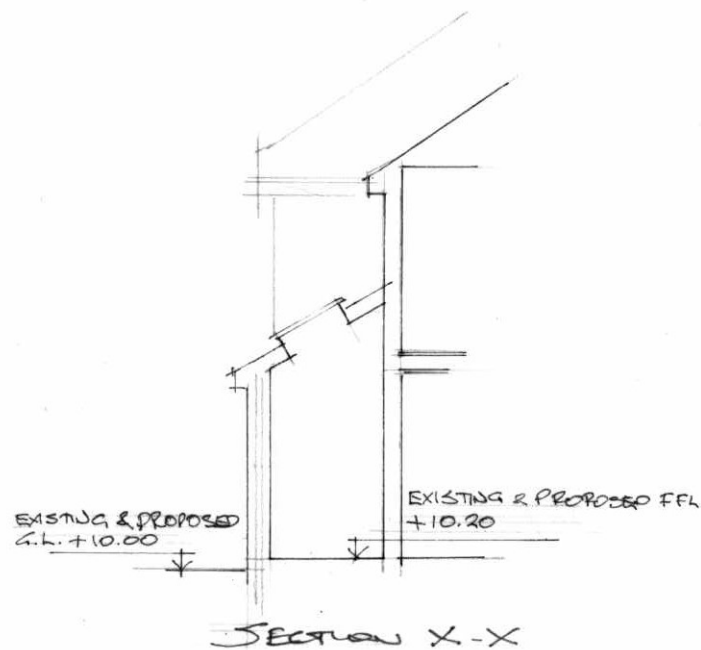


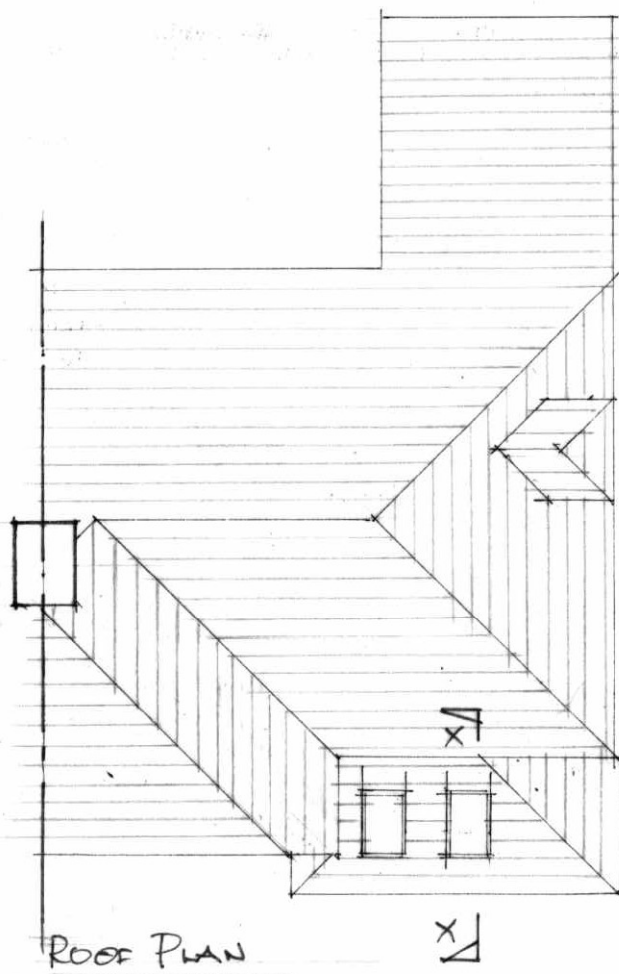

*Proposed Extension At
84 Highstock Lane
Gedney Hill
Lincs*

*Proposed Roof Plan &
Section X - X*

Drg No 5487 / 4
Date Dec 2019
Scale 1 : 100

*Old Court Builders,
Unit L, Bentley Business Park,
Nortfields Ind, Estate,
Market Deeping,
PE68LD
Tel 01778 560619*