


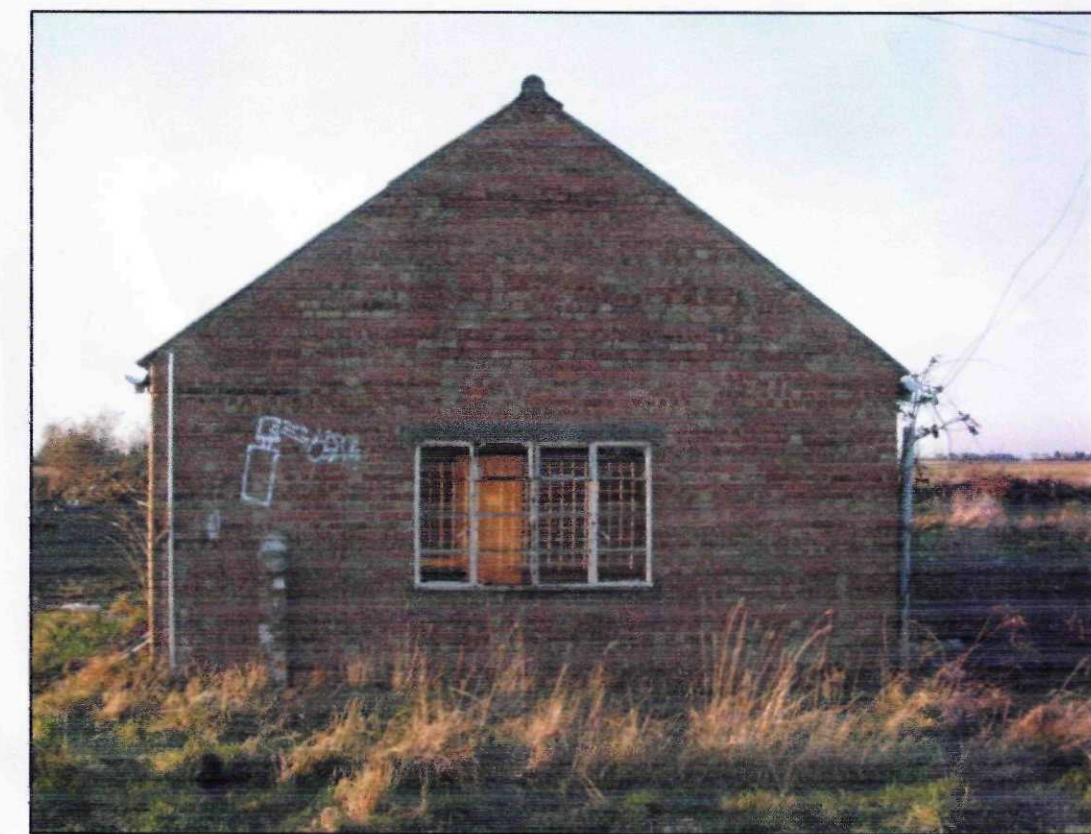
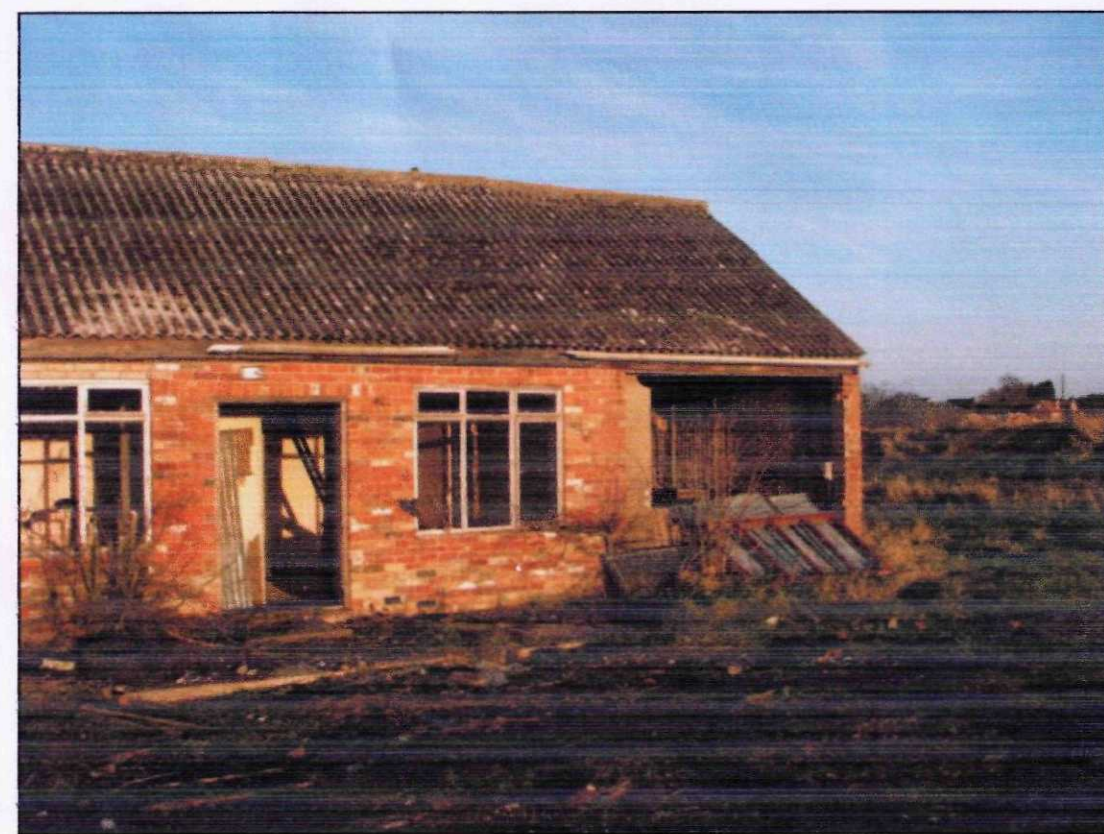
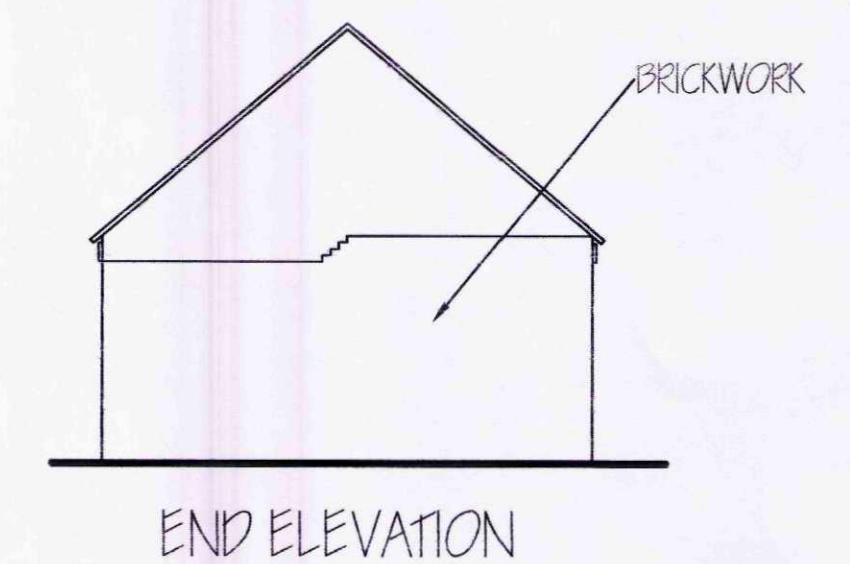
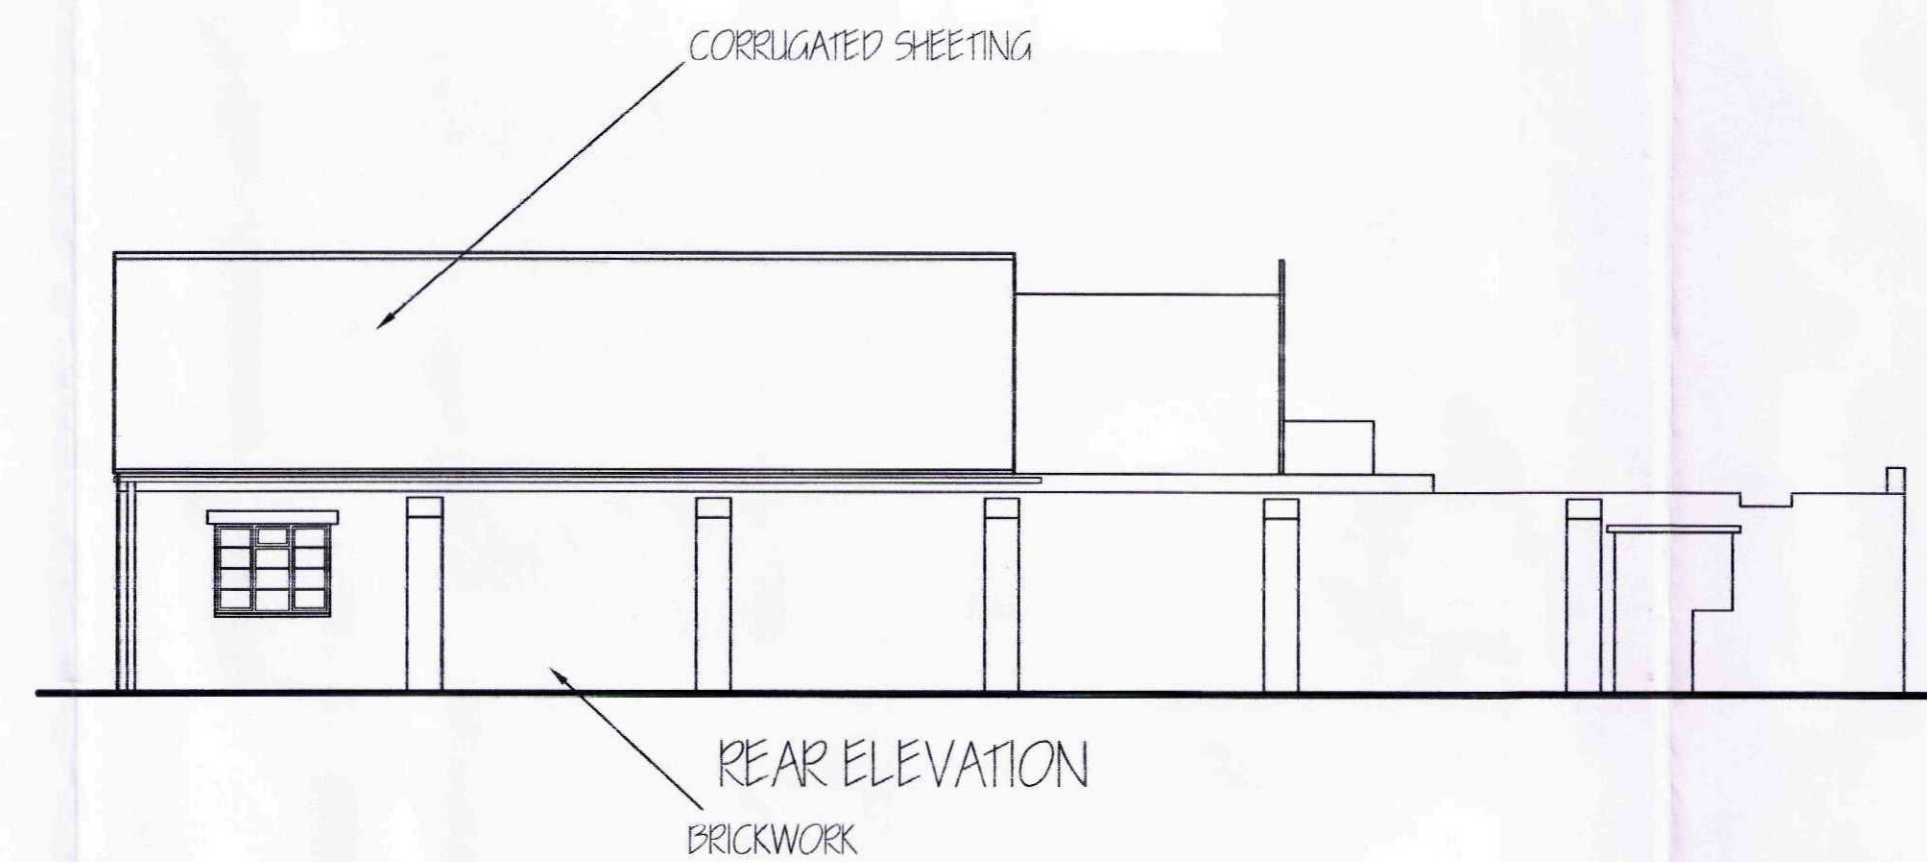
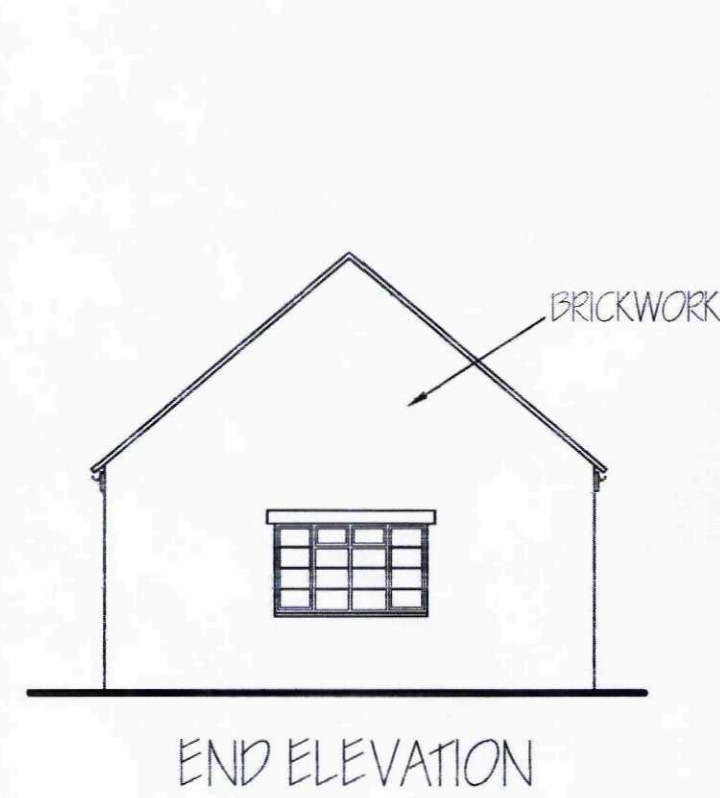


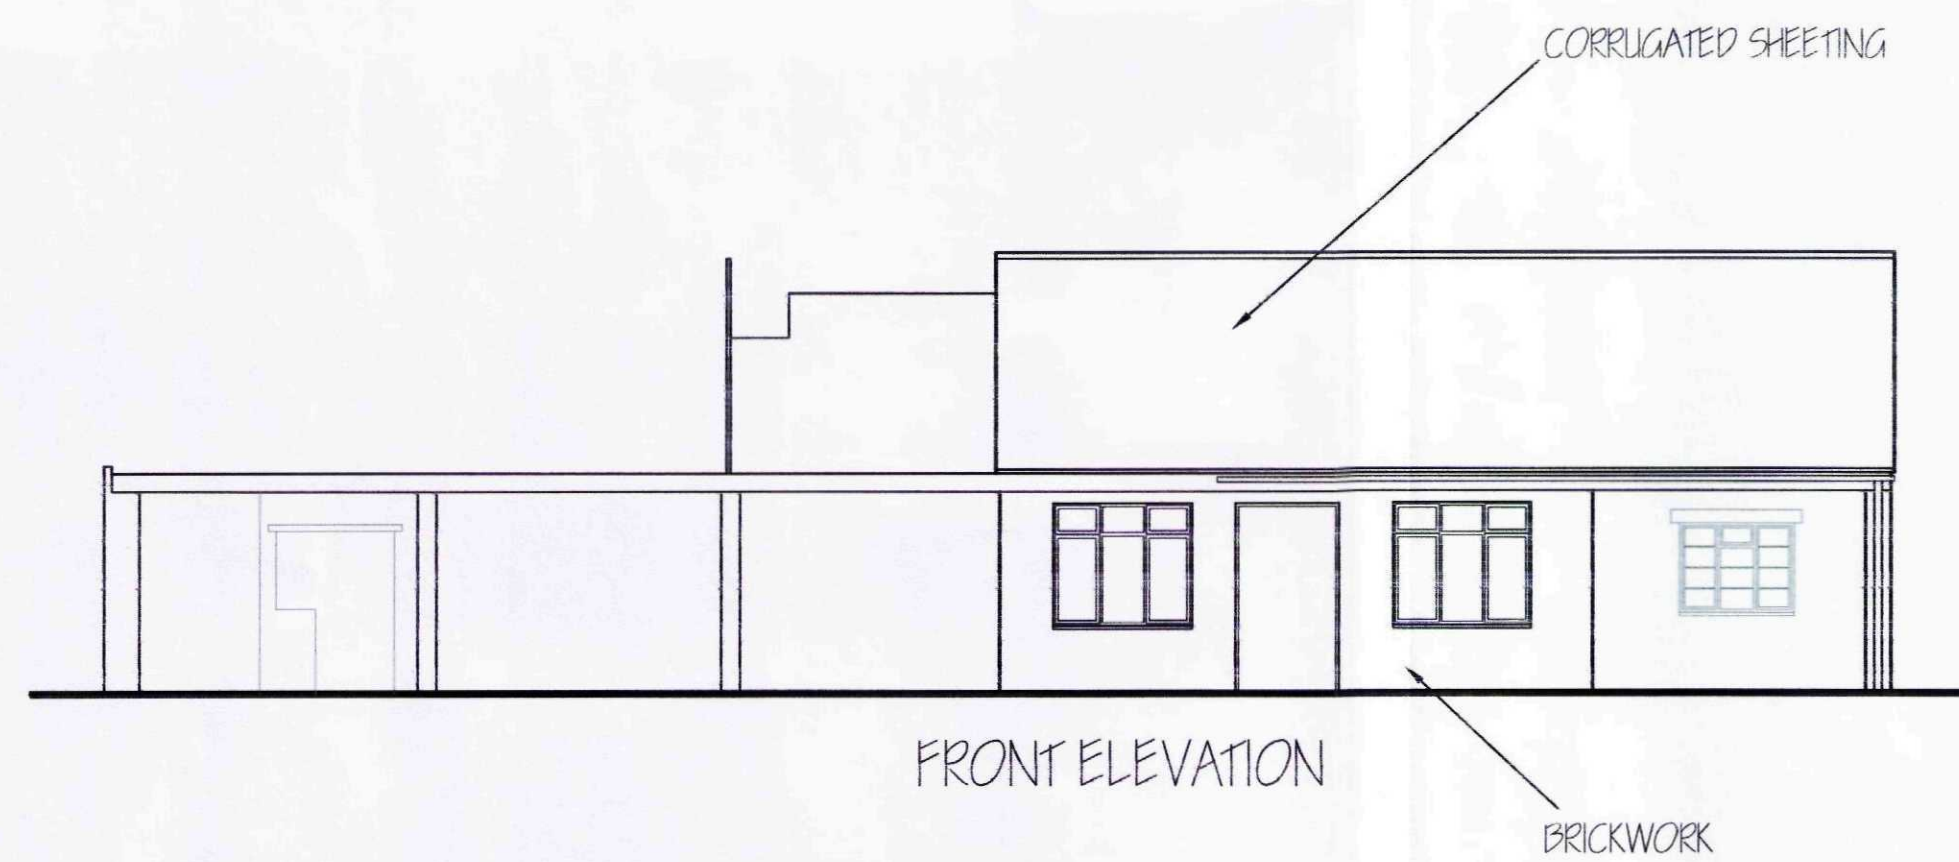

EXISTING PHOTOGRAPHS (NTS)

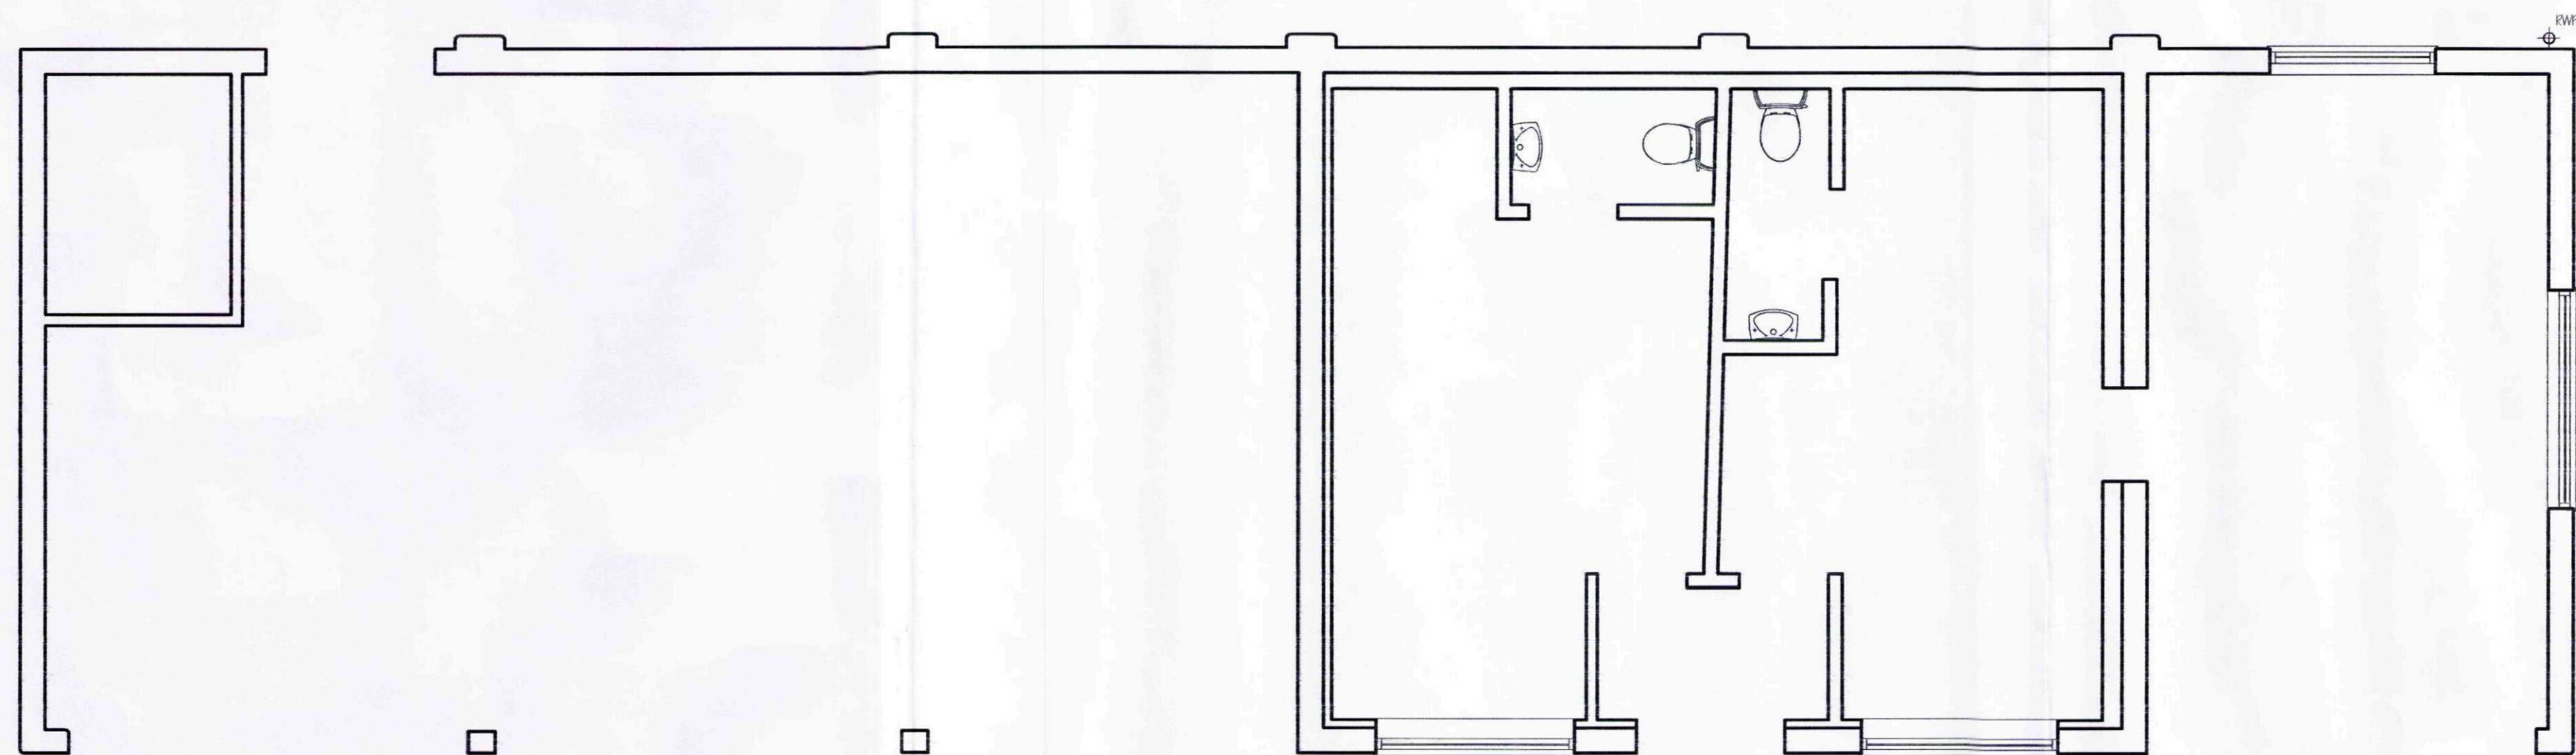

GROUND FLOOR PLAN

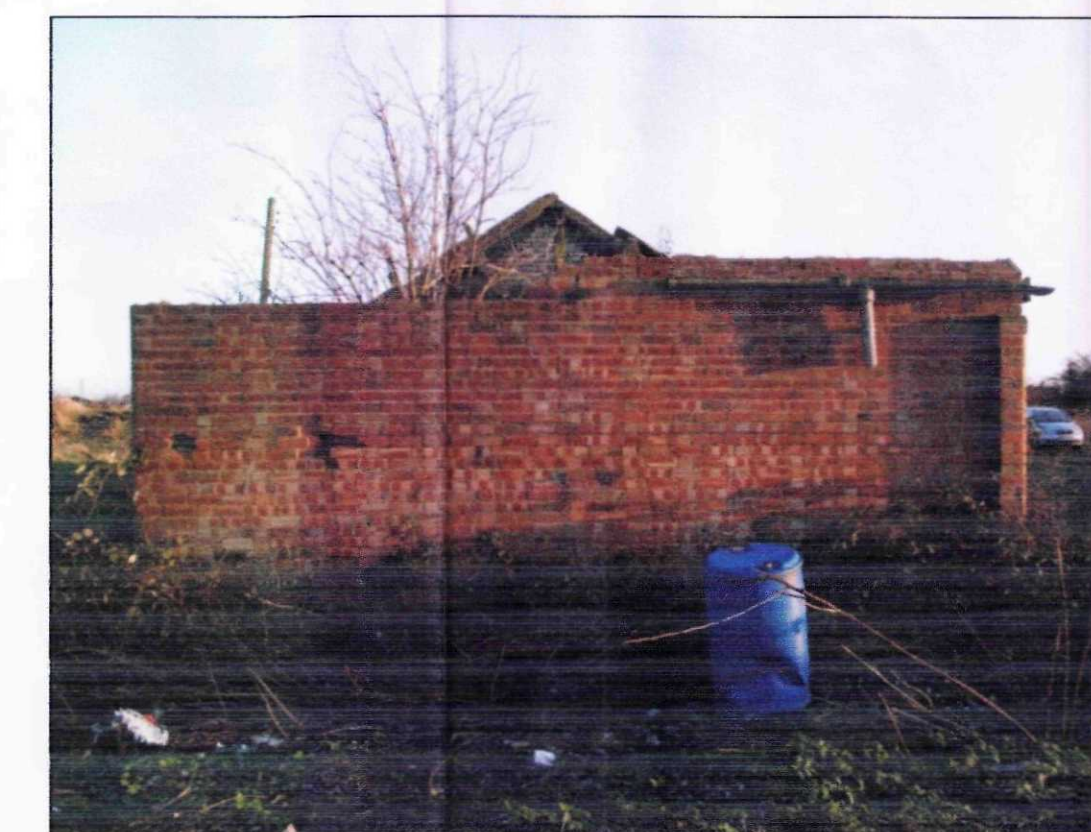

EXISTING PHOTOGRAPHS (NTS)

G. R. MERCHANT LTD.
I. ENG AMICE FWO
ARCHITECTURAL, STRUCTURAL
AND LAND DRAINAGE
CONSULTANTS
 4 Wrights Mews
 12A Park Road, Holbeach,
 Spalding, Lincs. PE12 7EE
 Tel: 01406 490800
 Fax: 01406 425744
 E-Mail: gr.merchant@btconnect.com

Project
 PROPOSED BARN CONVERSION
 WEST DROVE NORTH
 CEDNEY HILL
 SPALDING, Lincs.

Client
 MR S KENNALLY

Drawing
 EXISTING FLOOR PLAN
 EXISTING ELEVATIONS

Job Ref.
 1884-08

Drawing No.
 01

Date
 JAN '09

Drawn
 SJB

Scales
 1:50, 1:100

DO NOT SCALE FROM THIS DRAWING
 This drawing is copyright and may not be altered, copied, photographed or used for any other purpose without the written consent of the Architect. The General Contractor is to check all dimensions on site and report any discrepancies to the Architect. All details shown on this drawing including foundations are based upon typical site conditions related to the area. No responsibility can be accepted for abnormal conditions which may be discovered during construction unless reported to the Architect so that design amendments may be considered. All site surveys are recommended in respect of foundations to establish specific site conditions before foundation work is undertaken. This drawing is limited in the amount of information contained and does not purport to contain a full specification of the works. It is issued for the purpose of obtaining Planning / Building Regulation approval. This drawing must not be used as a contract document. The works will not be approved or inspected on site by G.R. Merchant or any representative thereof. It is the client or their appointed agents responsibility to ensure that the works are carried out in accordance with the specification and relevant code of practice. Materials shall conform to appropriate British standard specifications or BS A certificate or European CE mark. The Employer / Client shall ensure that the selected contractor is conversant with and adopts all measures necessary to achieve compliance with Health and Safety legislation for Building and Work place. The Employer / Client is advised that should the works need to comply with the Construction Design and Management Regulations an independent Planning Supervisor will be required. The works shall comprise of all that is shown on the drawing and details. Work that may not specifically be shown but may be reasonably inferred as necessary to carry out the works shall be deemed to be included. It is the client / land owners responsibility to be aware of the Party Wall Act 1996 when building in close proximity to adjoining neighbors boundaries.