

All dimensions to be verified on site by Mark Corbridge before the start of any construction work and before any work is undertaken on the part of the contractor.



Report any discrepancies to the Contract Administrator at once.
This drawing is to be read with all relevant Architects and Engineer's drawings and other relevant information.

Andrew M Wright Ltd Registered in England & Wales No. 5359024.
Registered office: 22 Crown Street, Halesowen, Spalding, Leics. LE12 7TL.



LEGEND: DO NOT SCALE

Legend to materials:-

- 1 = Oak frame
- 2 = Larch feather edge cladding (as existing outbuilding)
- 3 = Felt shingles (as existing outbuilding)
- 4 = Timber doors
- 5 = Larch fascias
- 6 = Plastic rainwater goods
- 7 = Brickwork plinth

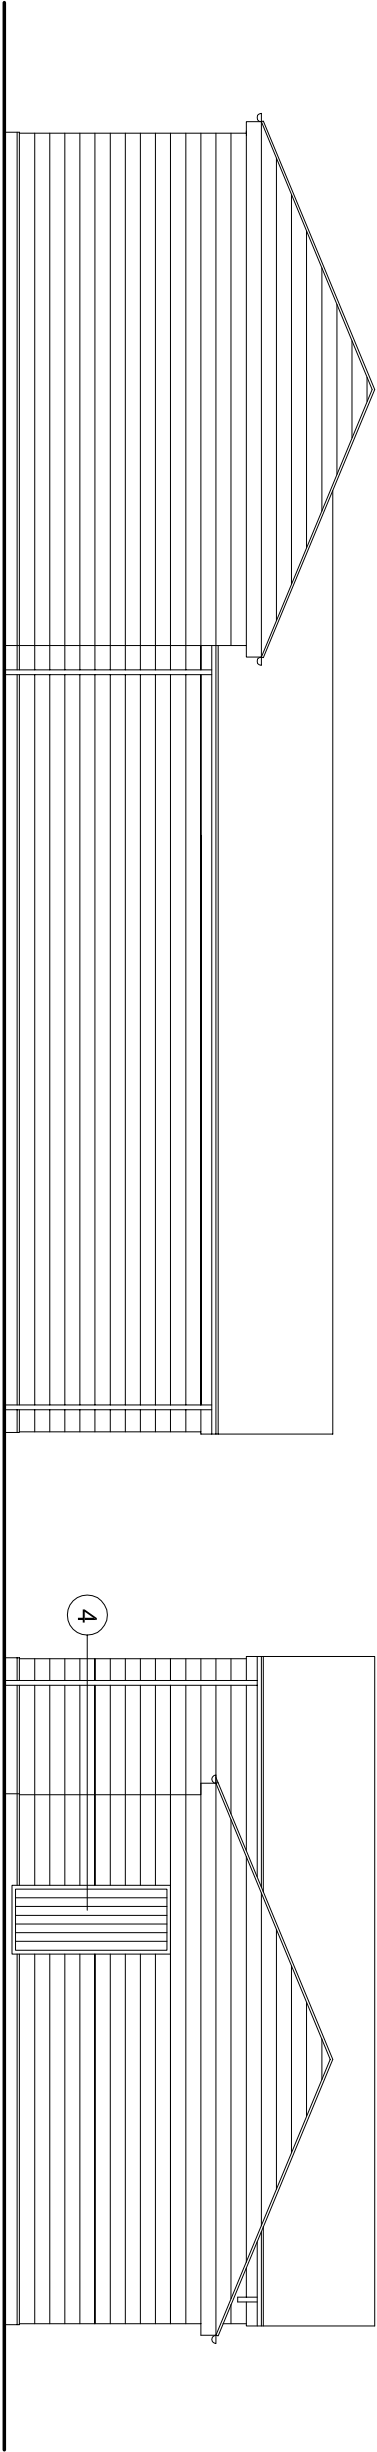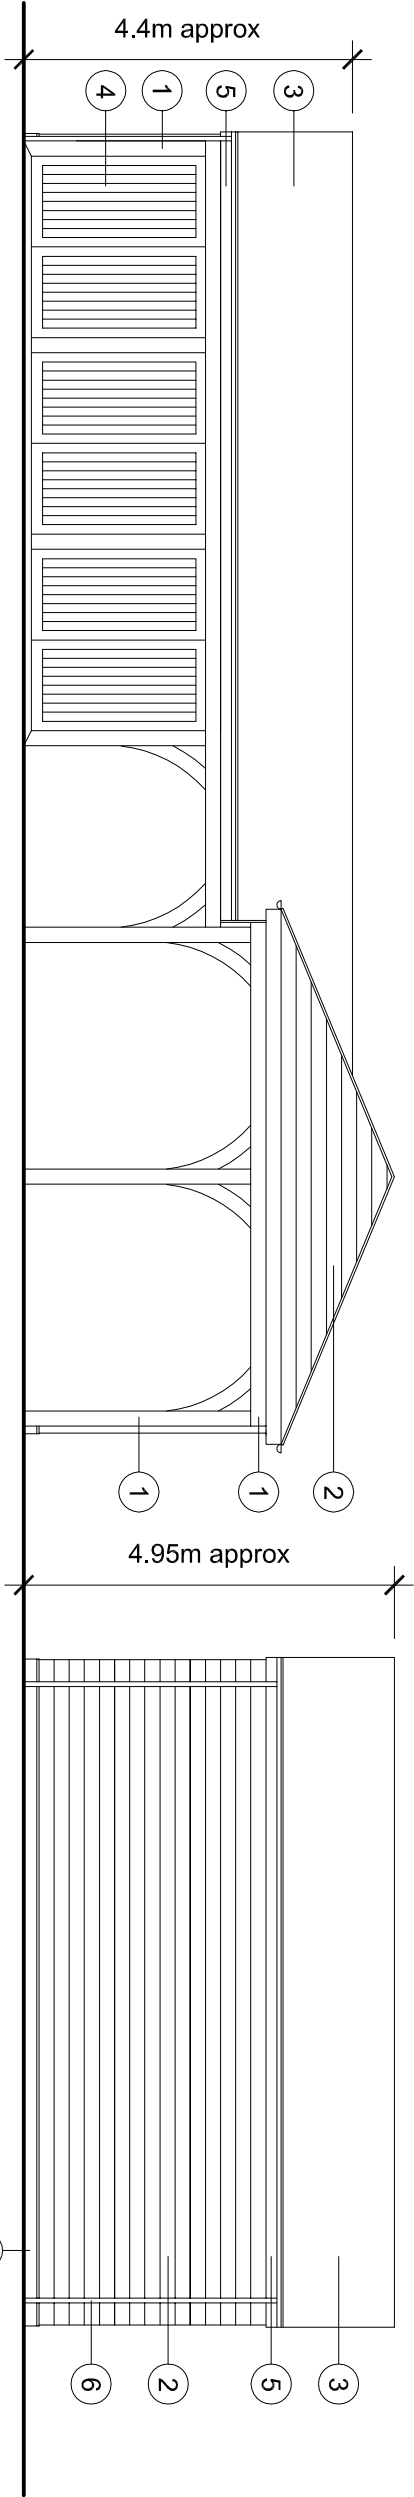

Rear Elevation (1:100)

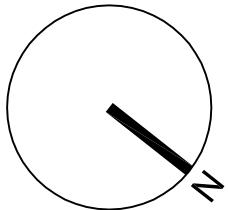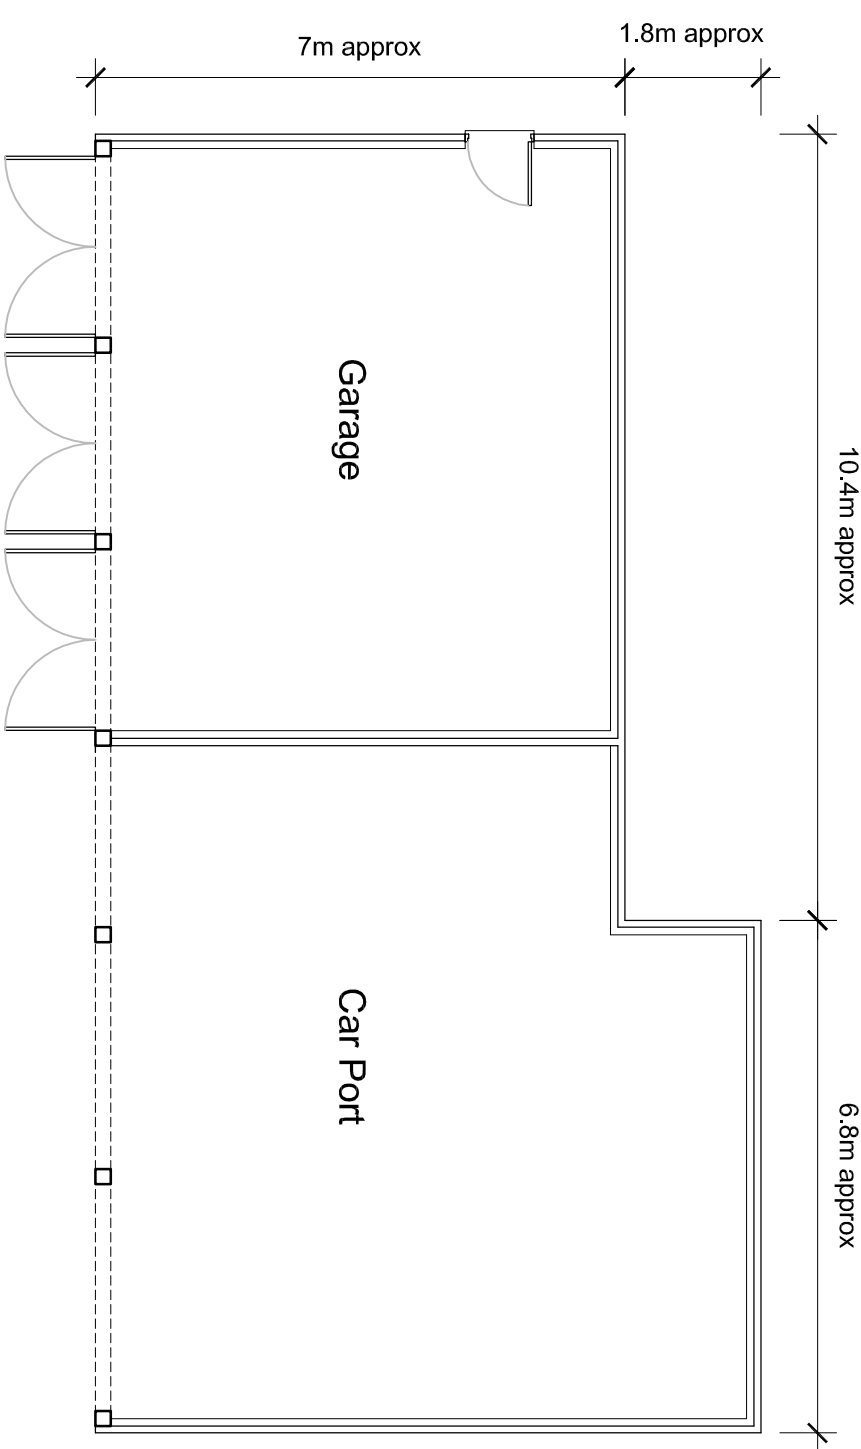

Ground Floor Plan (1:100)



Project:			
Half Acre			
West Dove North			
Gedney Hill			
Lincs			
Drawing Title:			
Plans & Elevations			
(Garage & Car Port)			
Client:			
Mr & Mrs S Cooper			
Drawn:			
AMW	Checked:	Date:	Scale:
AMW	AMW	17.01.18	As shown
AMW	AMW	17.01.18	A3
Job No.:			
011801	Drawn by:	Stage:	Revised:
011801	PD02	Planning	P1

26, Dyer Bank, Holbeach St Johns, Spalding, Leics. PE12 8SD

Telephone: 01408 540573 Mobile: 07940 914778

ANDREW M WRIGHT LTD

CHARTERED ARCHITECT

T1	24.01.18	Timber frame	AMW	AMW
T2	22.01.18	Garage	AMW	AMW
T3	16.01.18	Garage	AMW	AMW
Revisions	Date	Description	Drawn	Check