




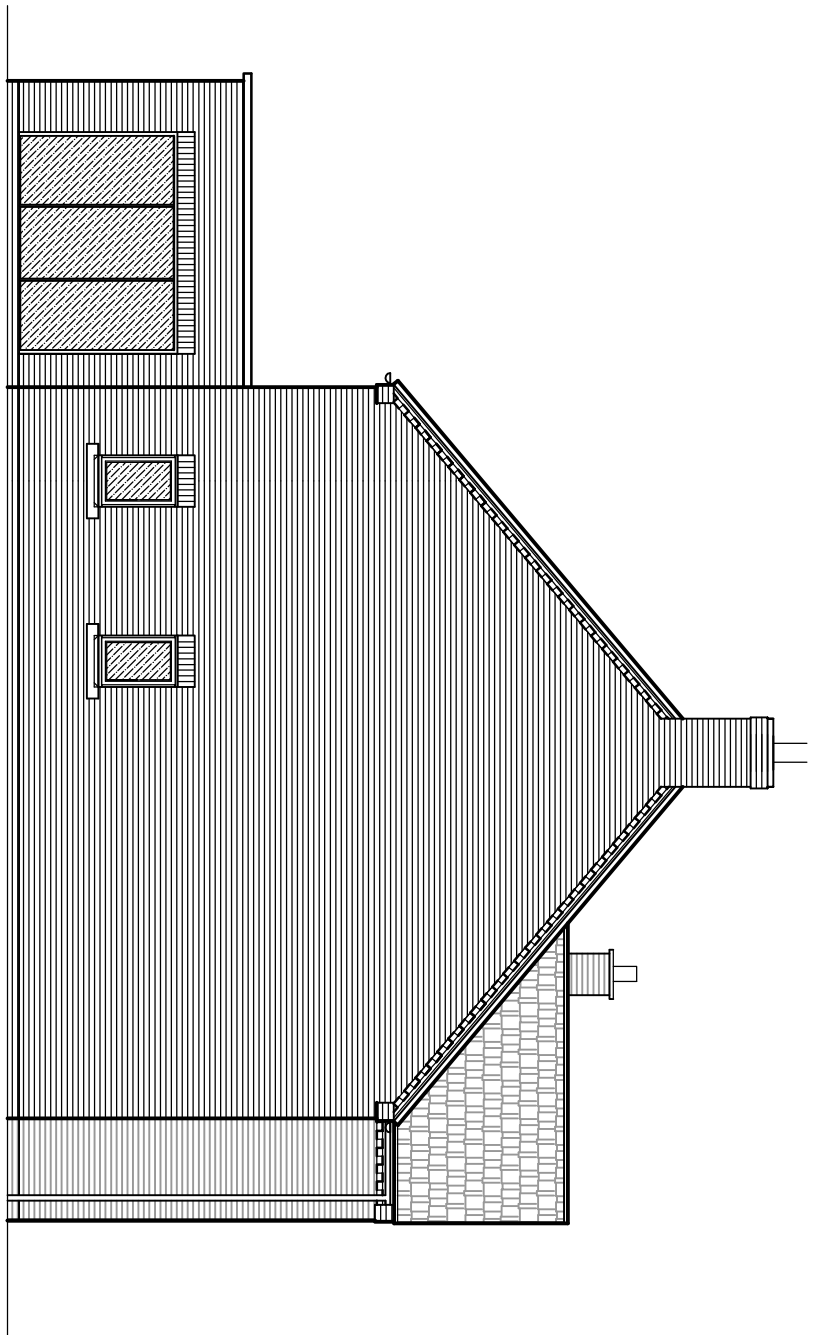


SIDE ELEVATION

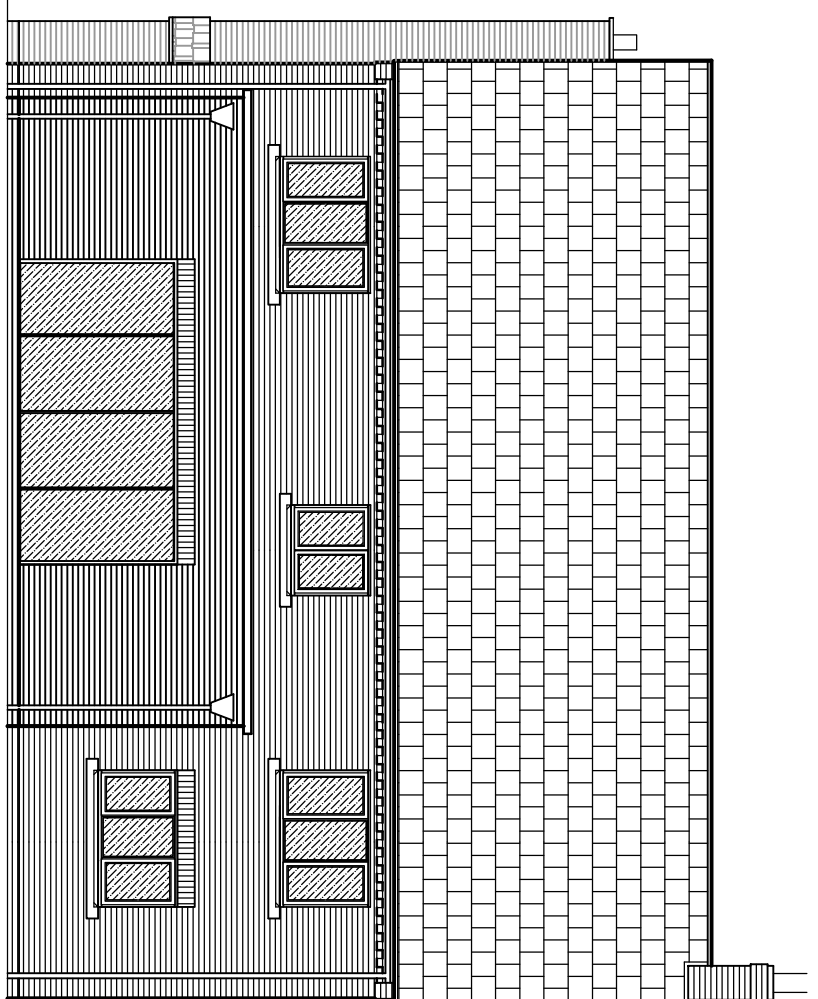

REAR ELEVATION


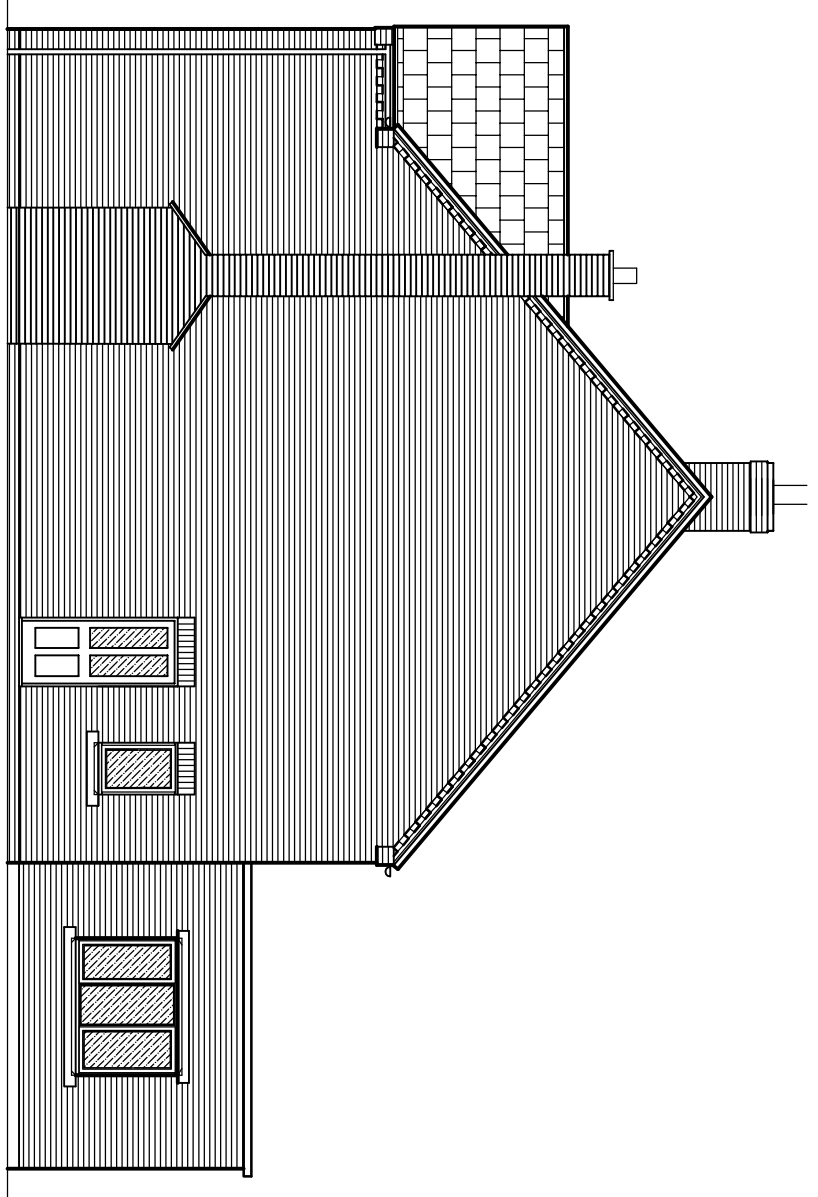


SIDE ELEVATION

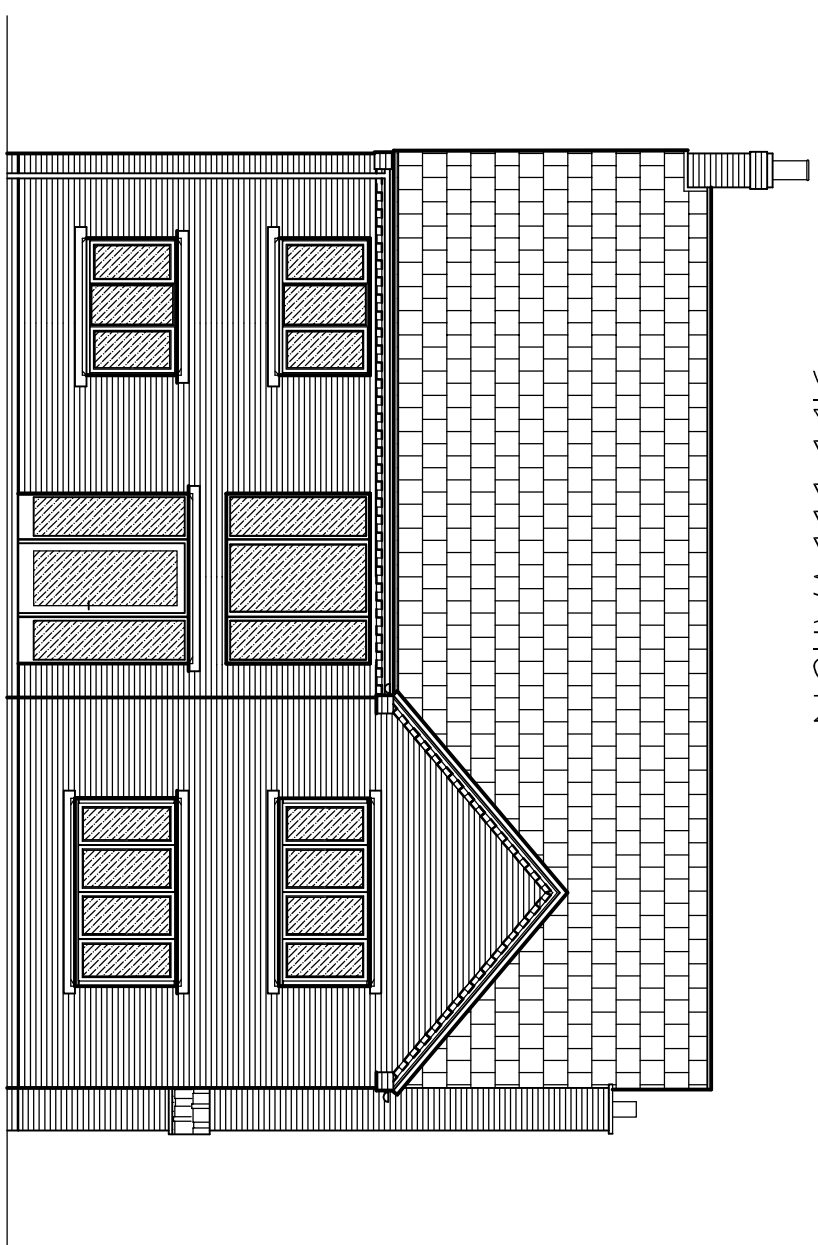


FRONT ELEVATION

EXTERNAL MATERIAL SCHEDULE:-
Bricks - Desimpel Heathfield Red
Tiles - Calderdale Slate Dark Grey
Windows - Cream UPVC
Guttering/ Downpipes - Black UPVC

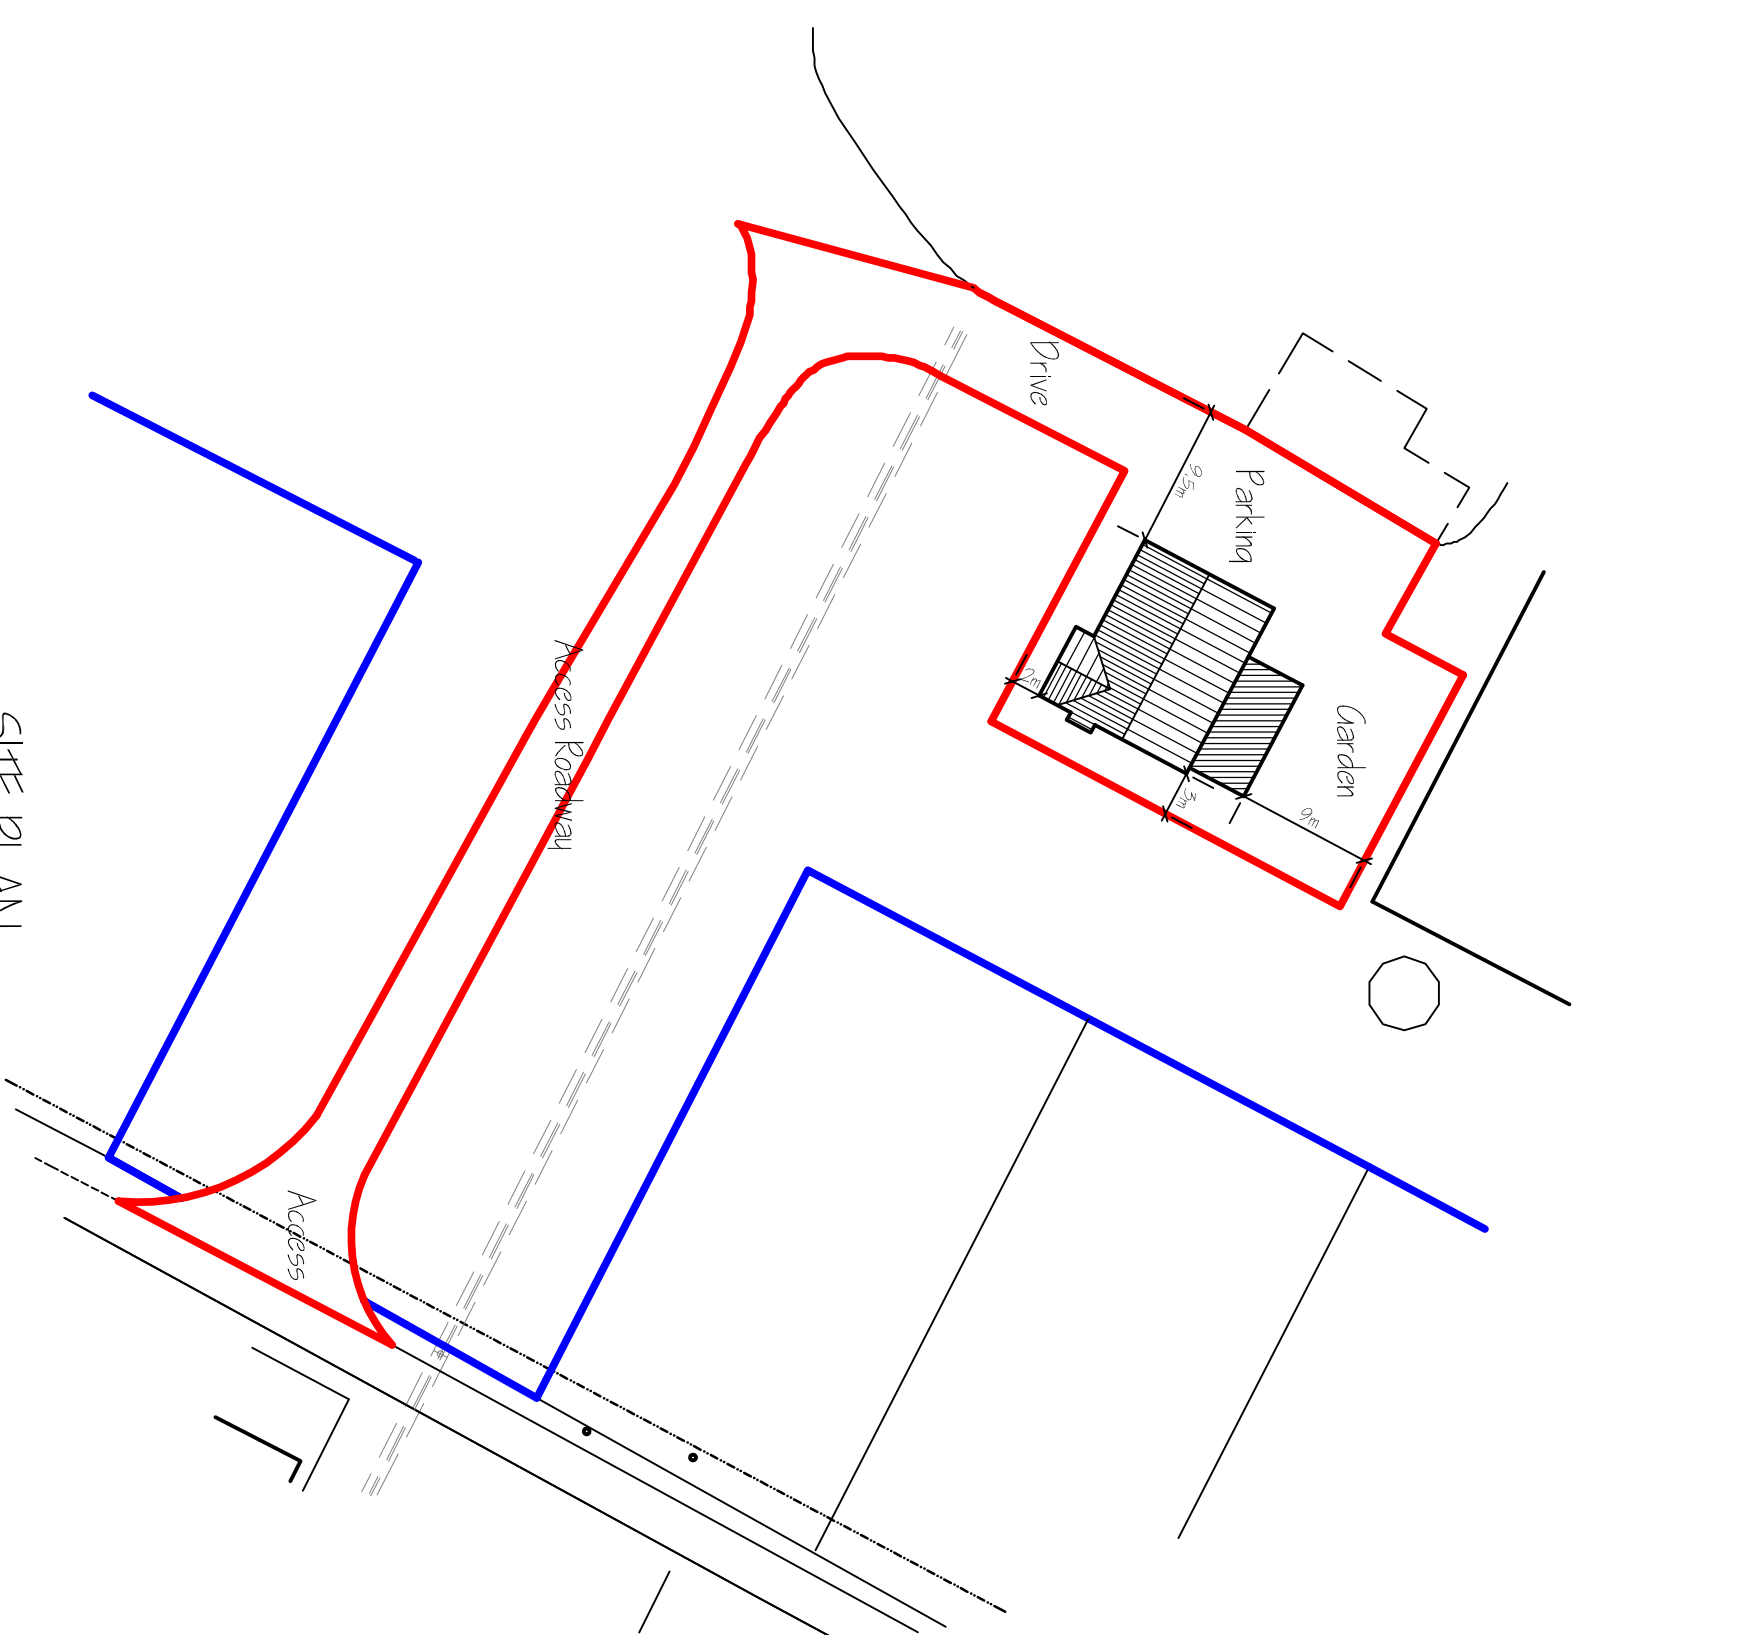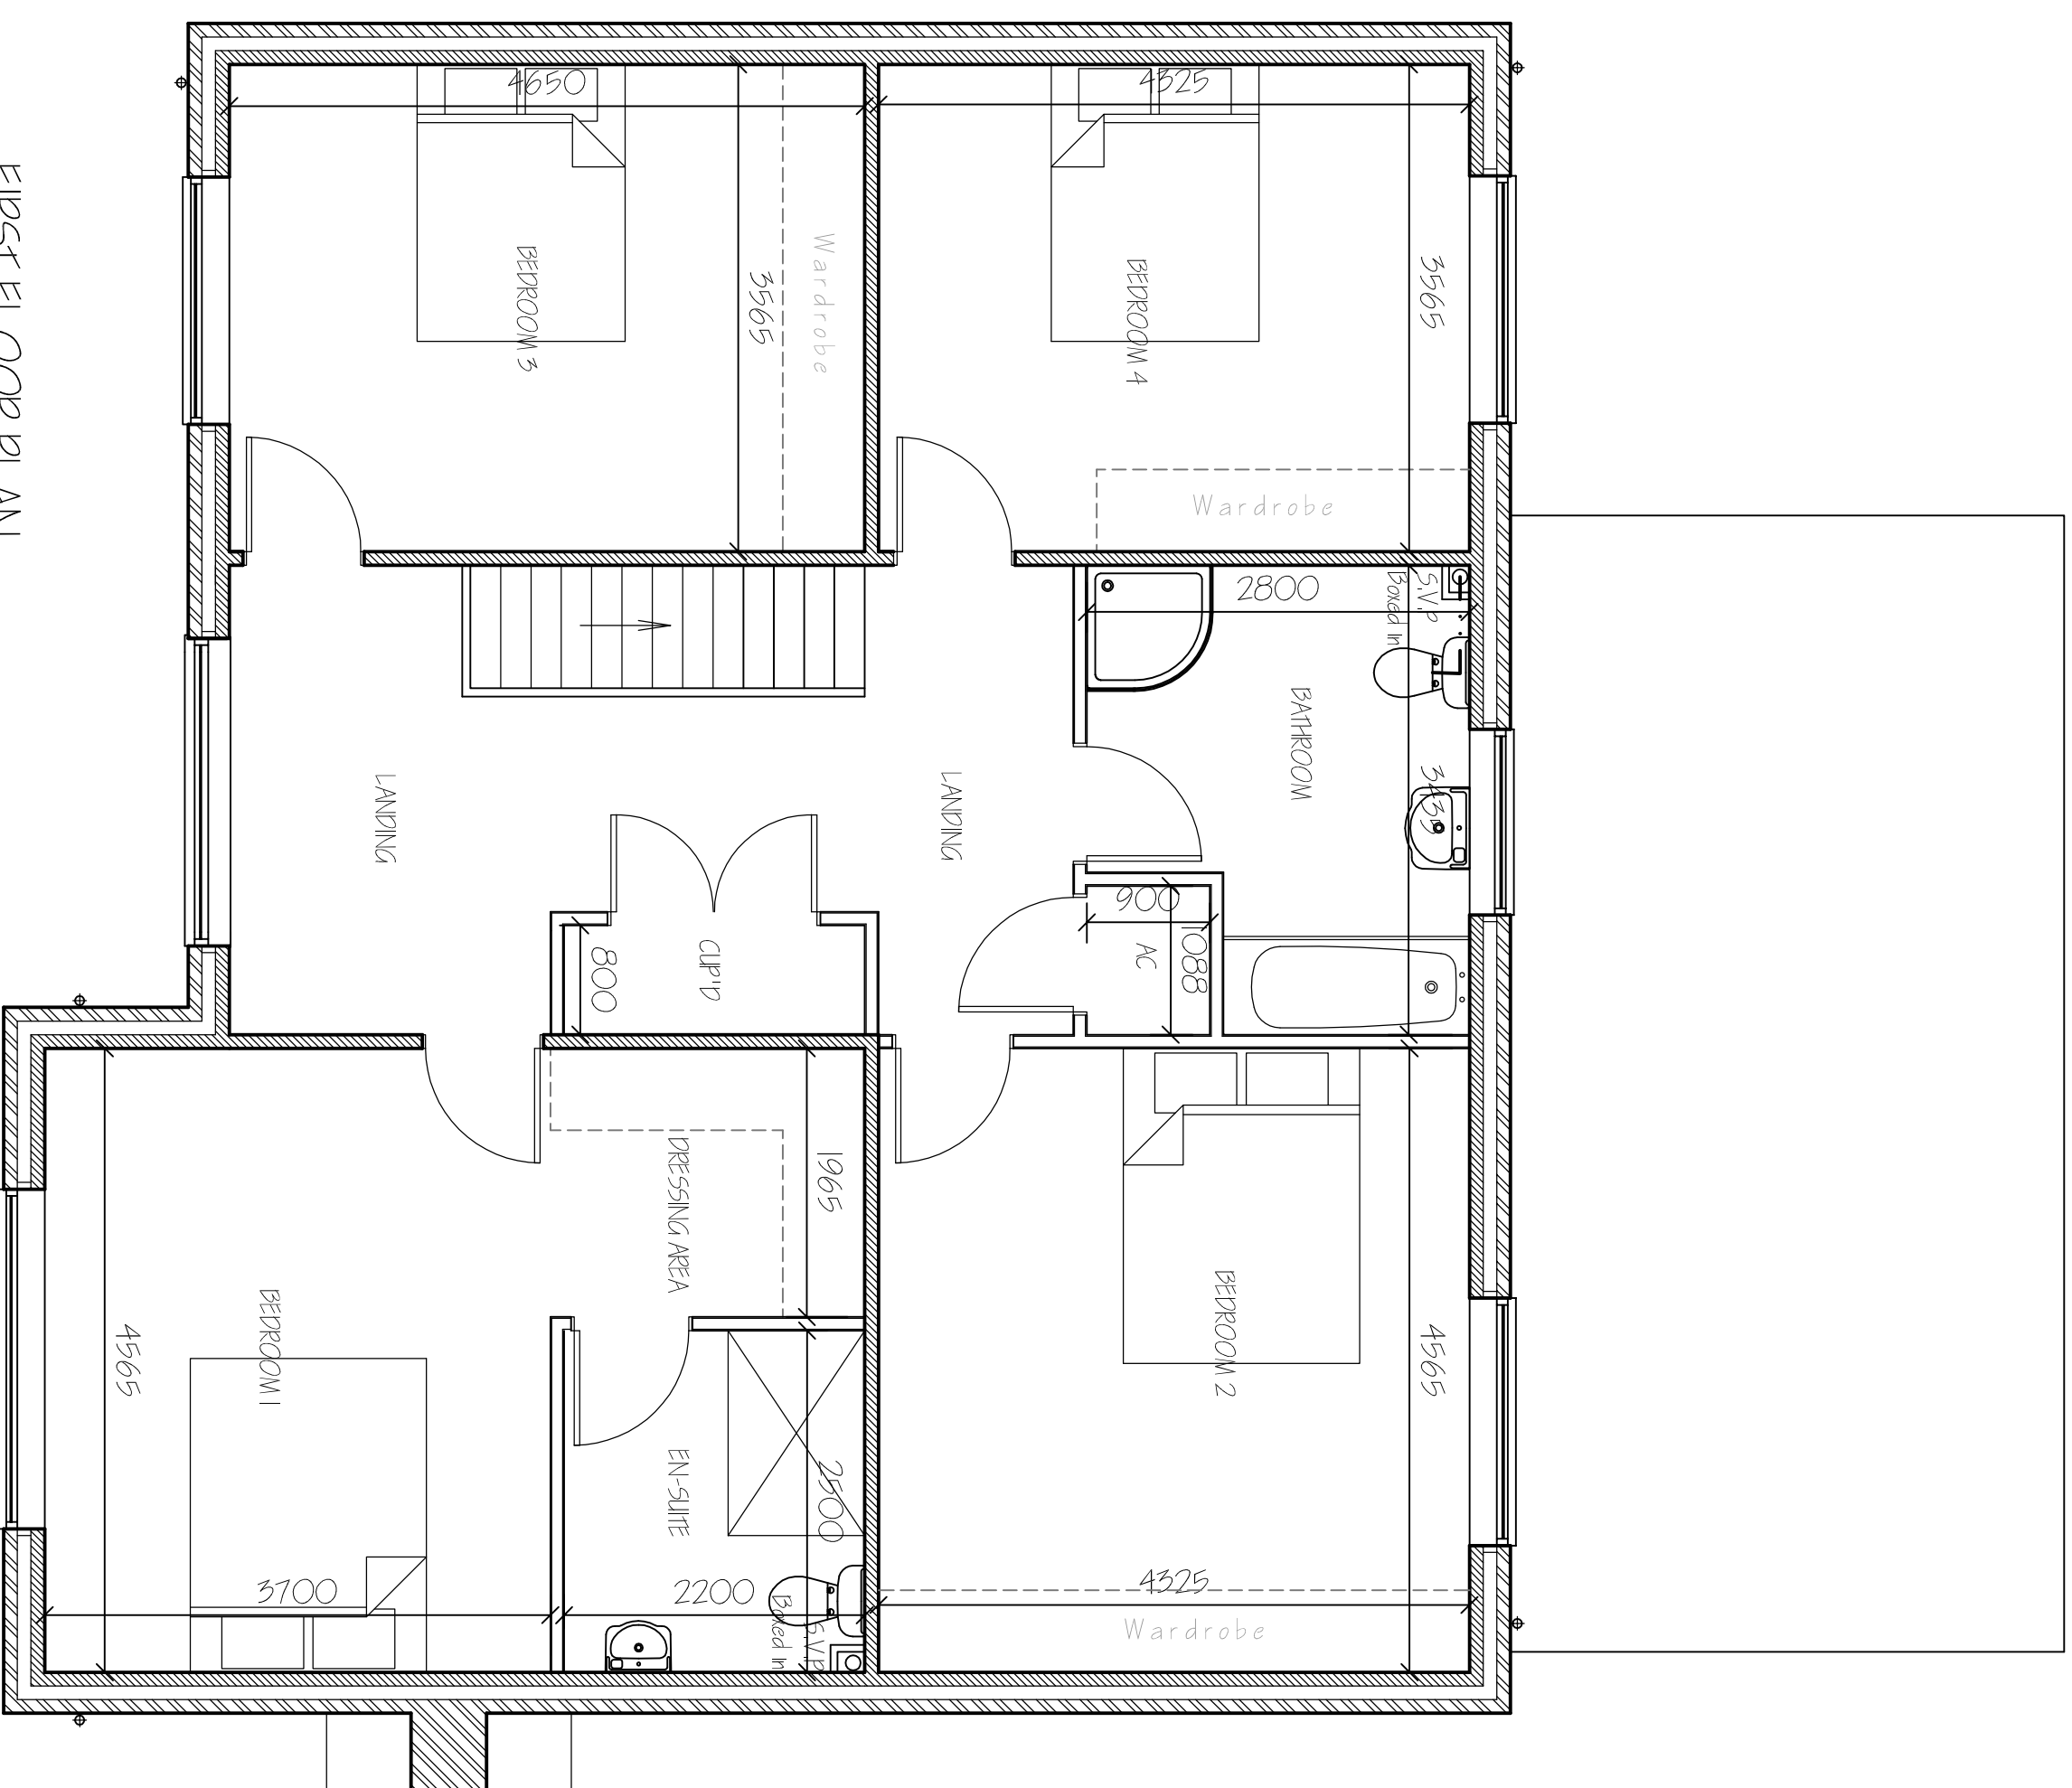SITE PLAN
1/500

FIRST FLOOR PLAN

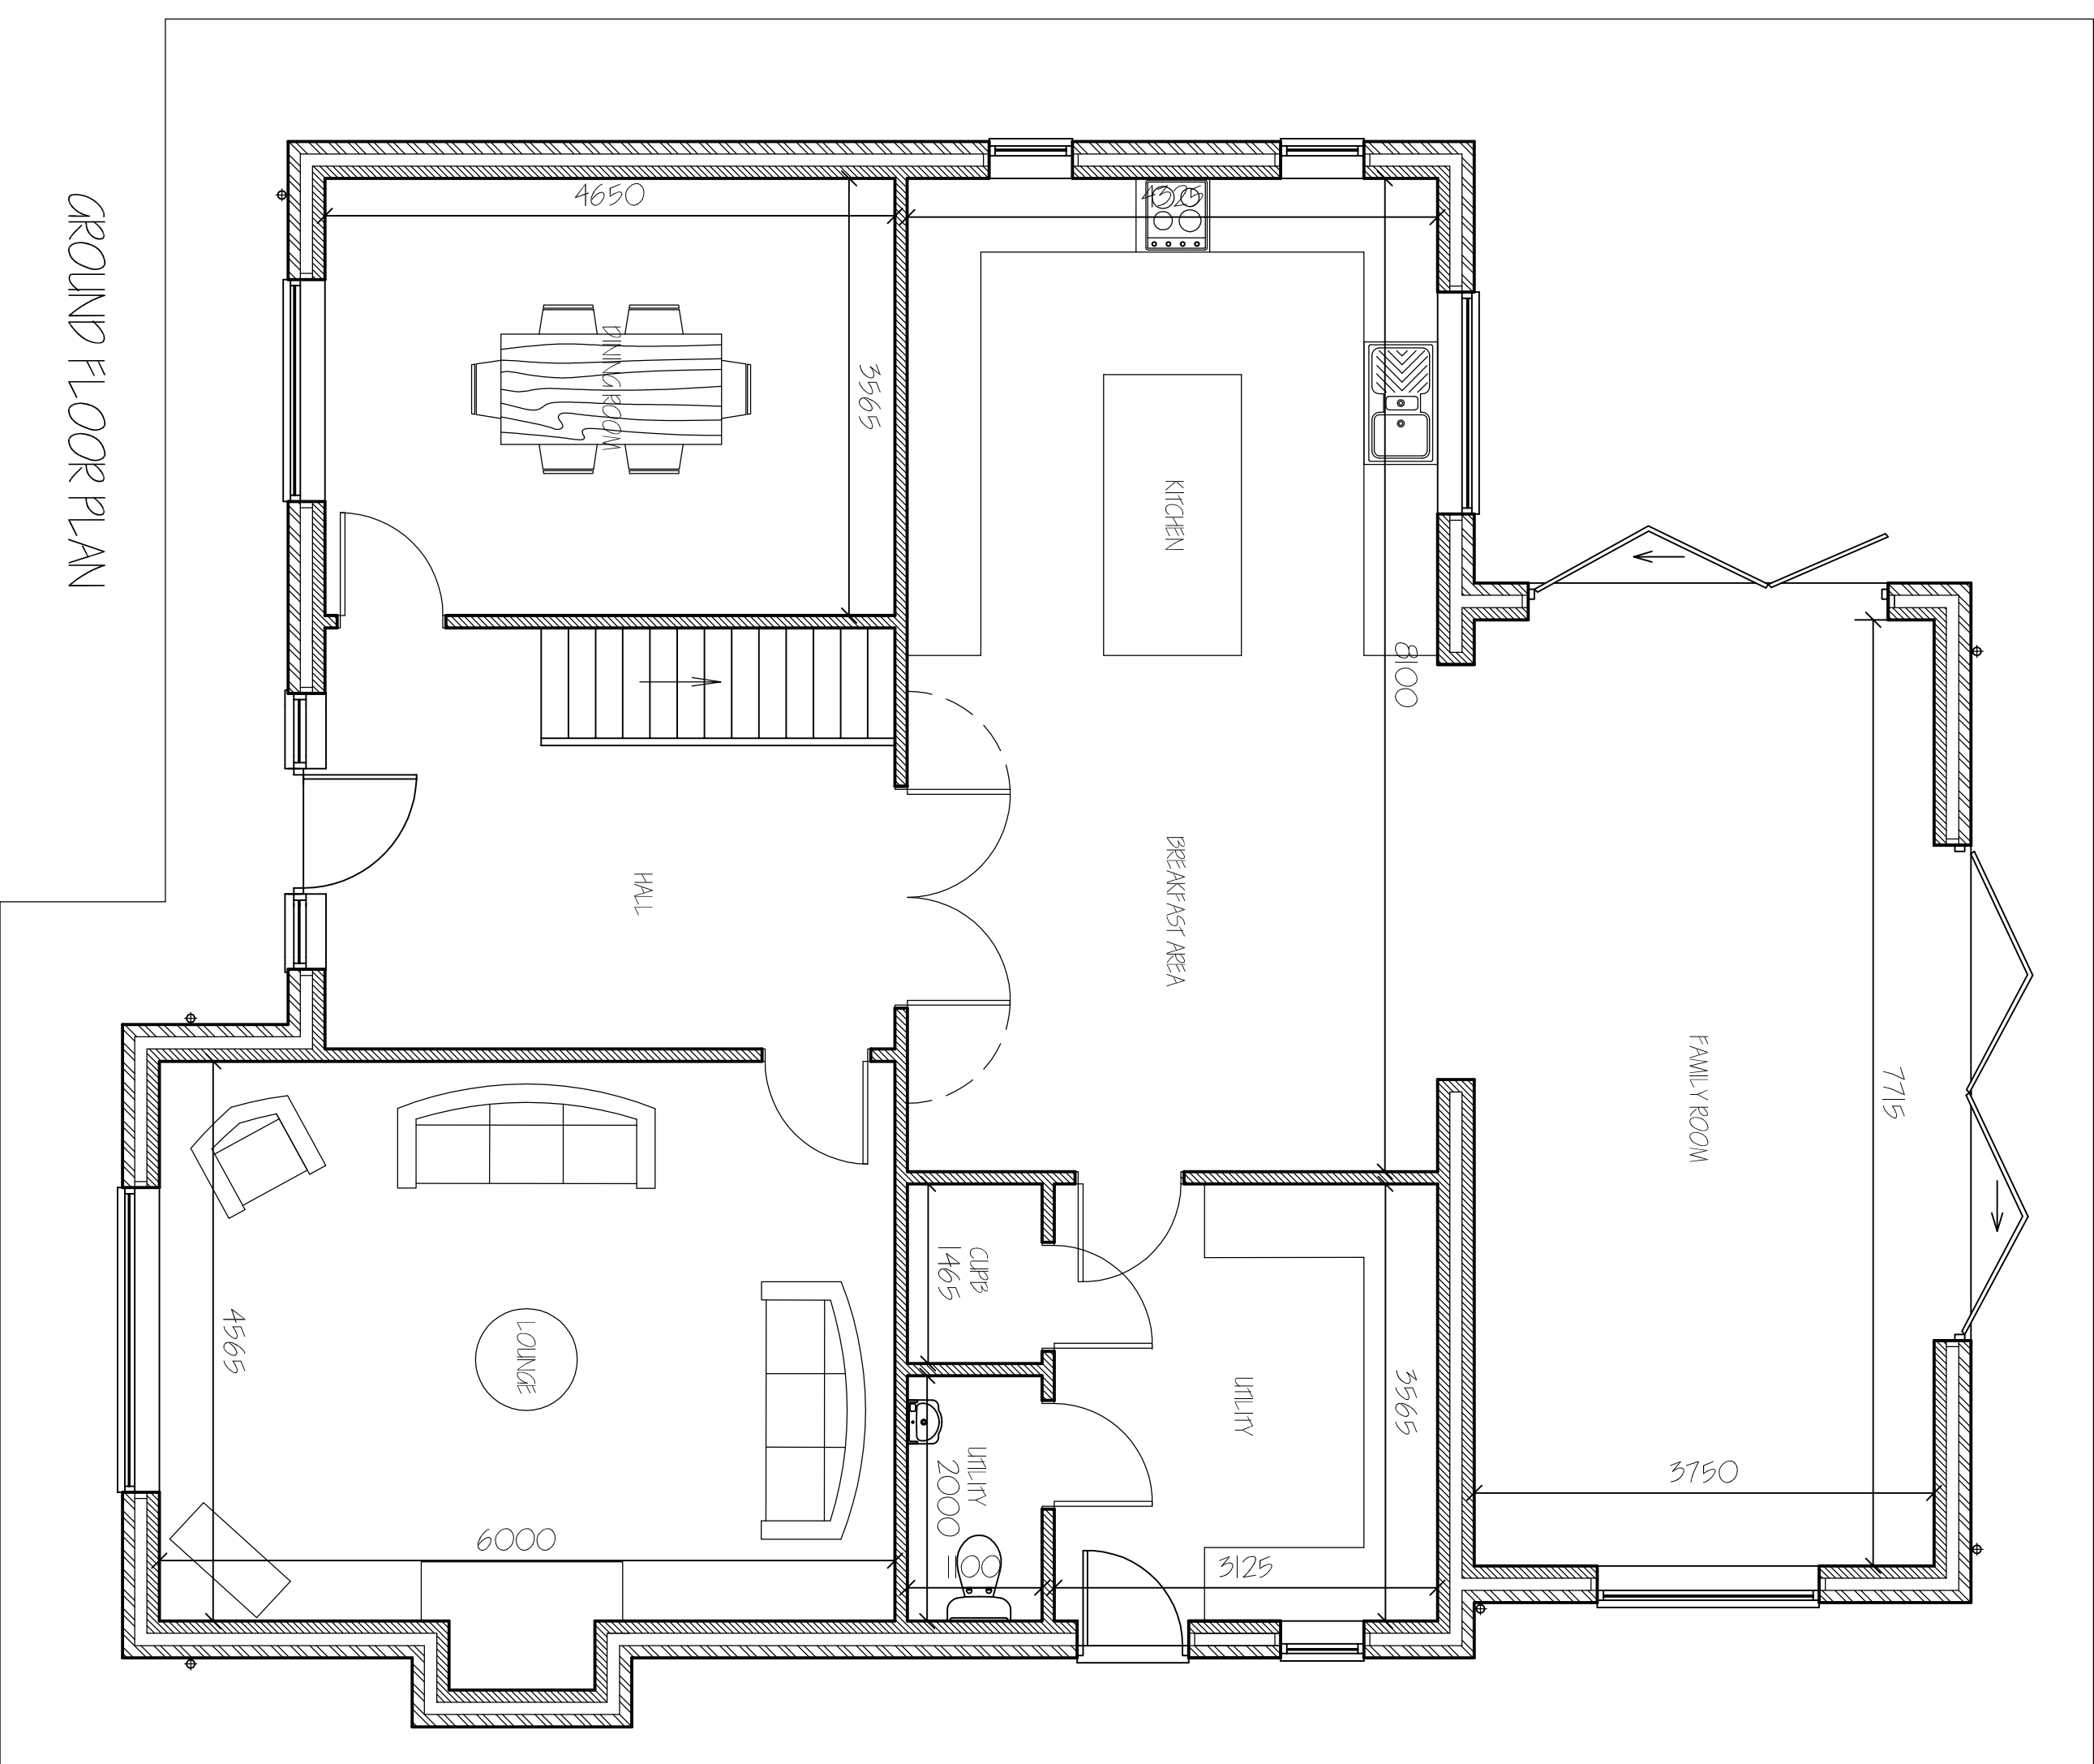

GROUND FLOOR PLAN

cpi / revision	date	 G. R. MERCHANT LTD. I. ENG AMICE FMO ARCHITECTURAL, STRUCTURAL AND LAND DRAINAGE CONSULTANTS A WHOLE HOUSE 12A Park Road, Hobeiah, Spalding, Lincs. PE12 7TE Tel: 01406 450800 Fax: 01406 450804 E-Mail: g.r.merchant@btconnect.com
PROJECT: PEP AGENTRY PHILLING WEST BROOK SOUTH GRADY HILL SPALDING, Lincs. PE12 0RN		
Client	MR N. SHORLAND	
Drawing	FLOOR PLANS & ELEVATIONS	
Job Ref.	4070-22	Drawing No. 02.
Date	FEBRUARY 2023.	Drawn S.P.
Scales 1/50 1/100 (unless otherwise stated)		