



**DETERMINED
PLAN**



Sh.
Planning & Development
07 FEB 2003
Ref 0127/03

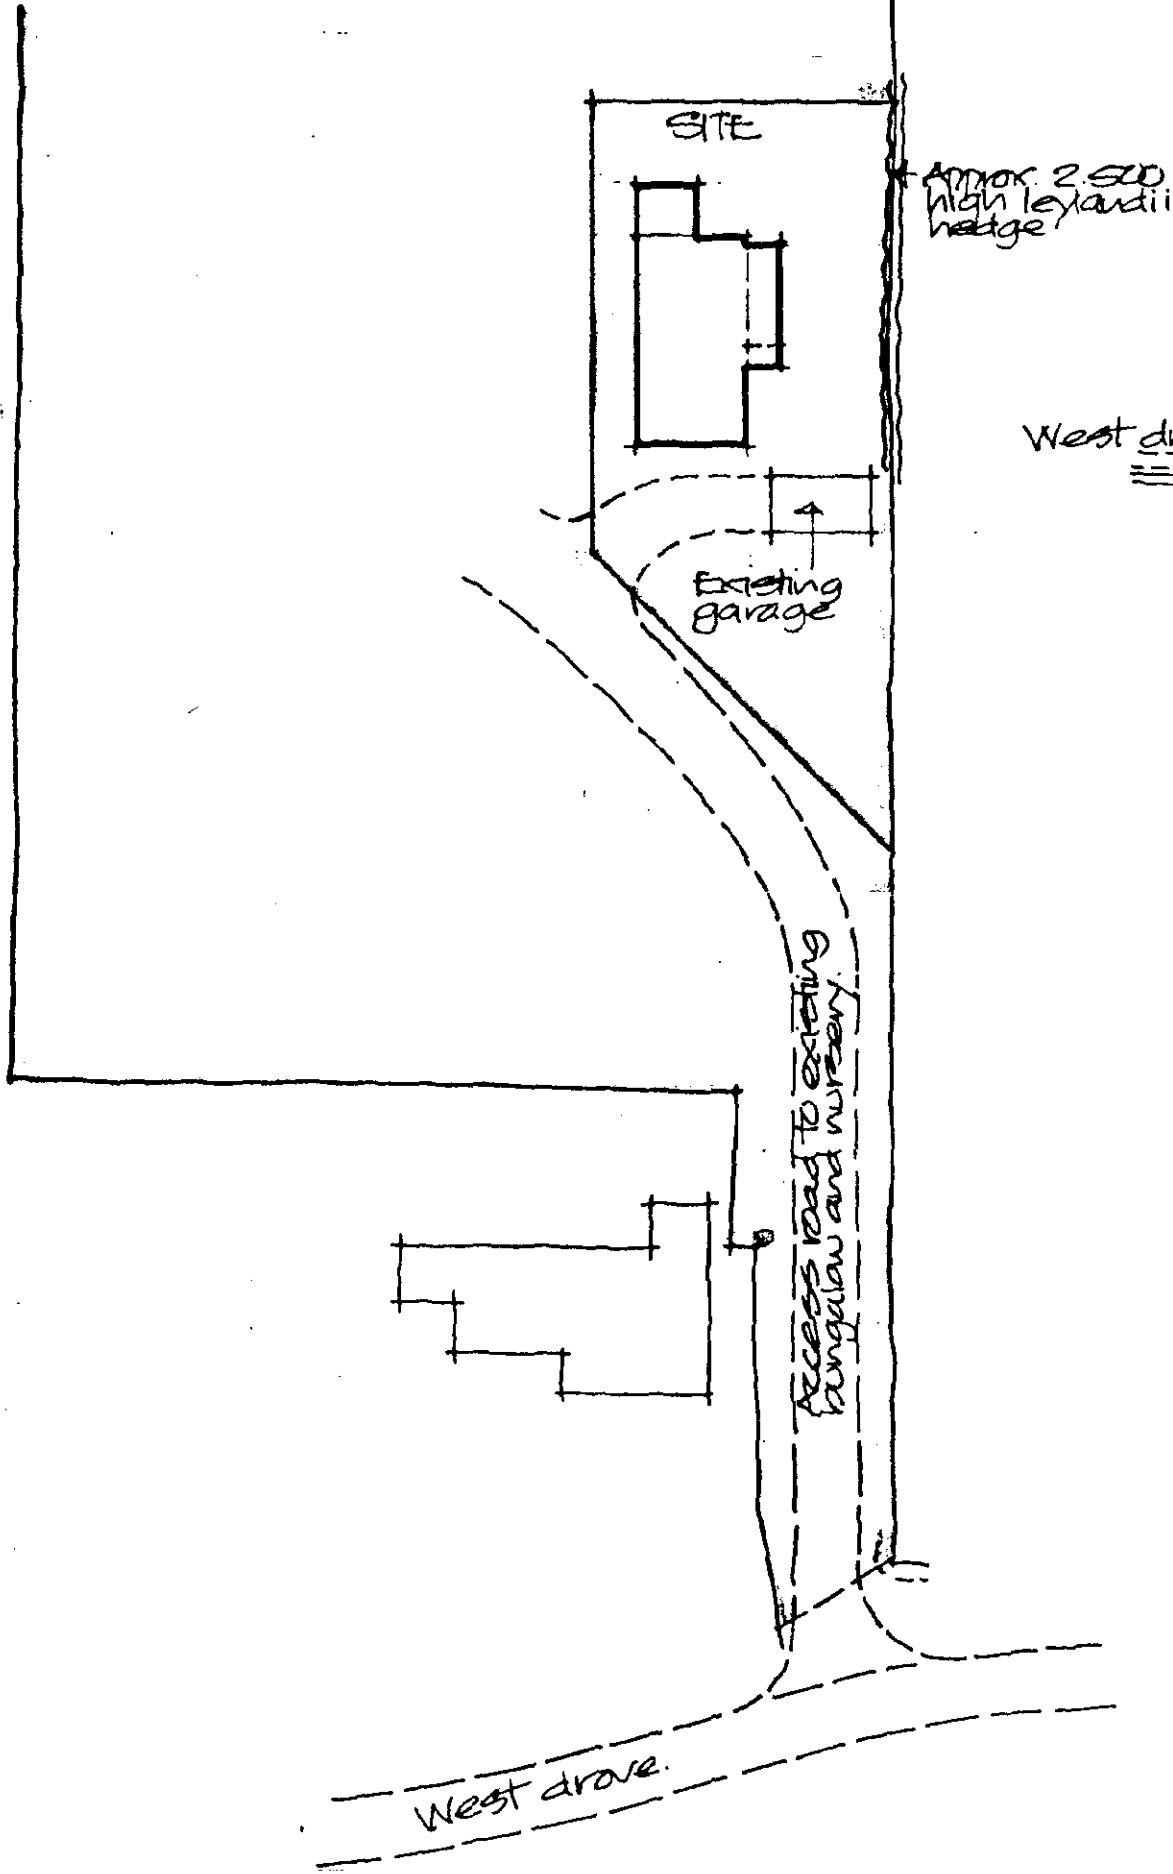

BLOCK PLAN Scale 1:500

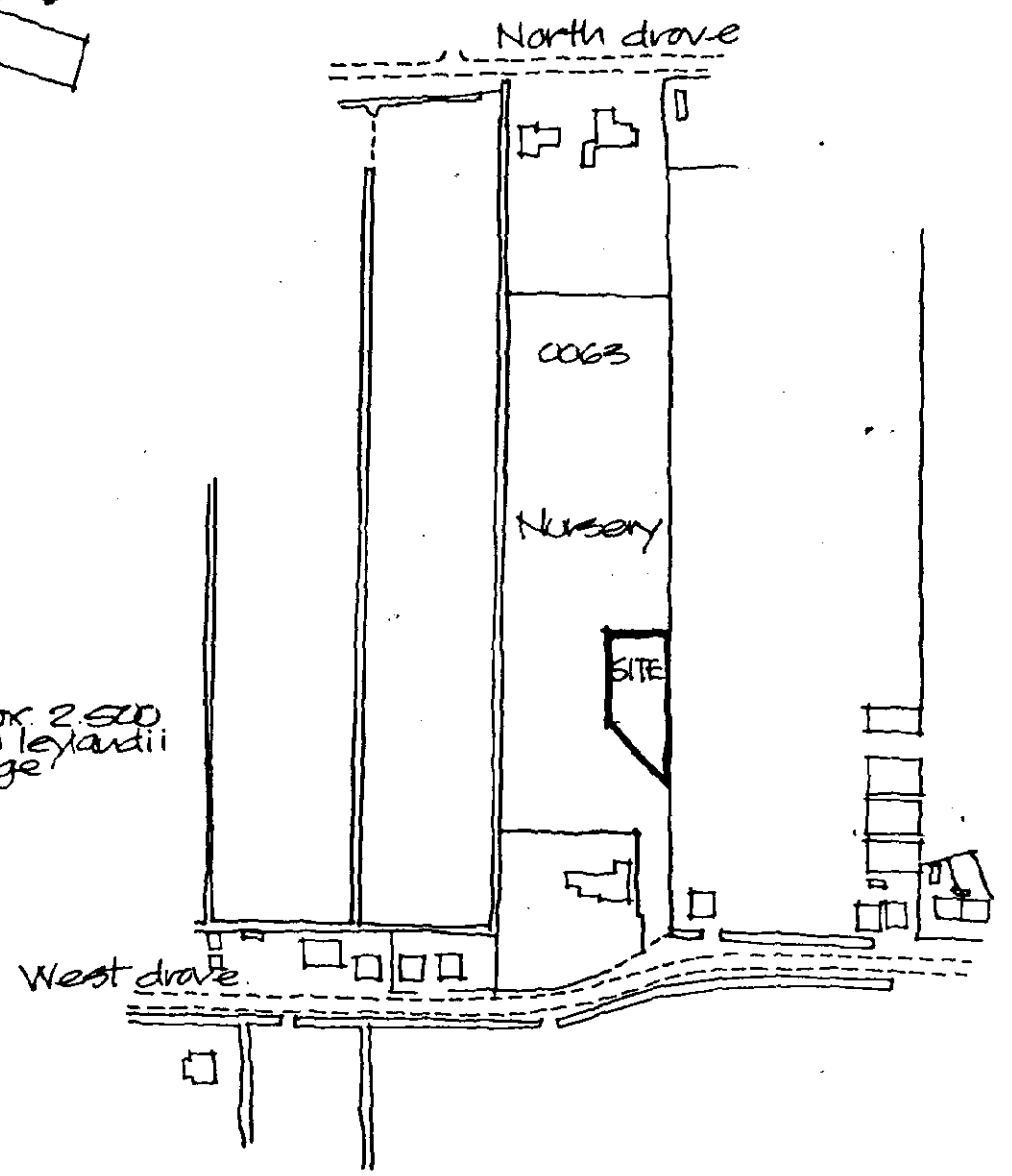

LOCATION PLAN Scale 1:2500


PROPOSED EXTENSIONS
AND ALTERATIONS TO
EXISTING BUNGALOW
WIDFIELD NURSERIES
WEST DRIVE, GEORNEY HILL.
MR & MRS I.R. DAY

Alan Hornsby


Architectural Services

Little Acre, Peak Hill, Cowbit,
Spalding, Lincs. PE12 6AW
Tel: Holbeach (01406) 380591


Do not scale off this drawing
All site dimensions to be checked
before work commences.

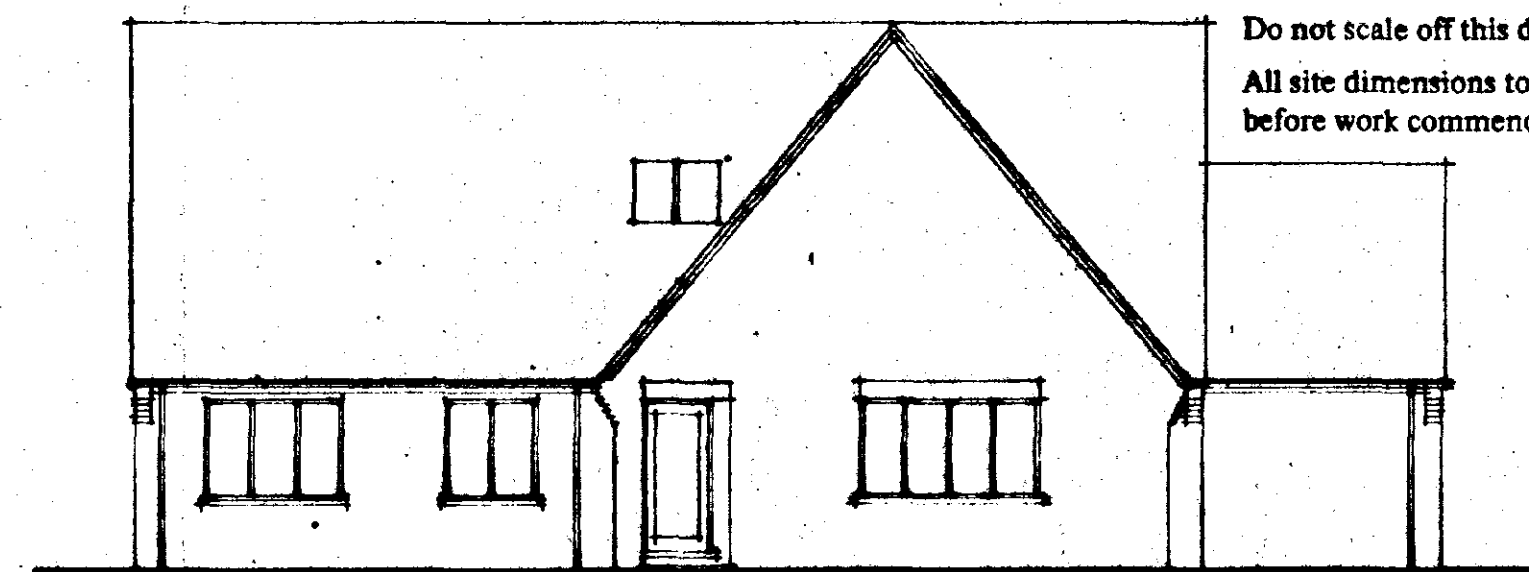


SIDE ELEVATION (SOUTH WEST)

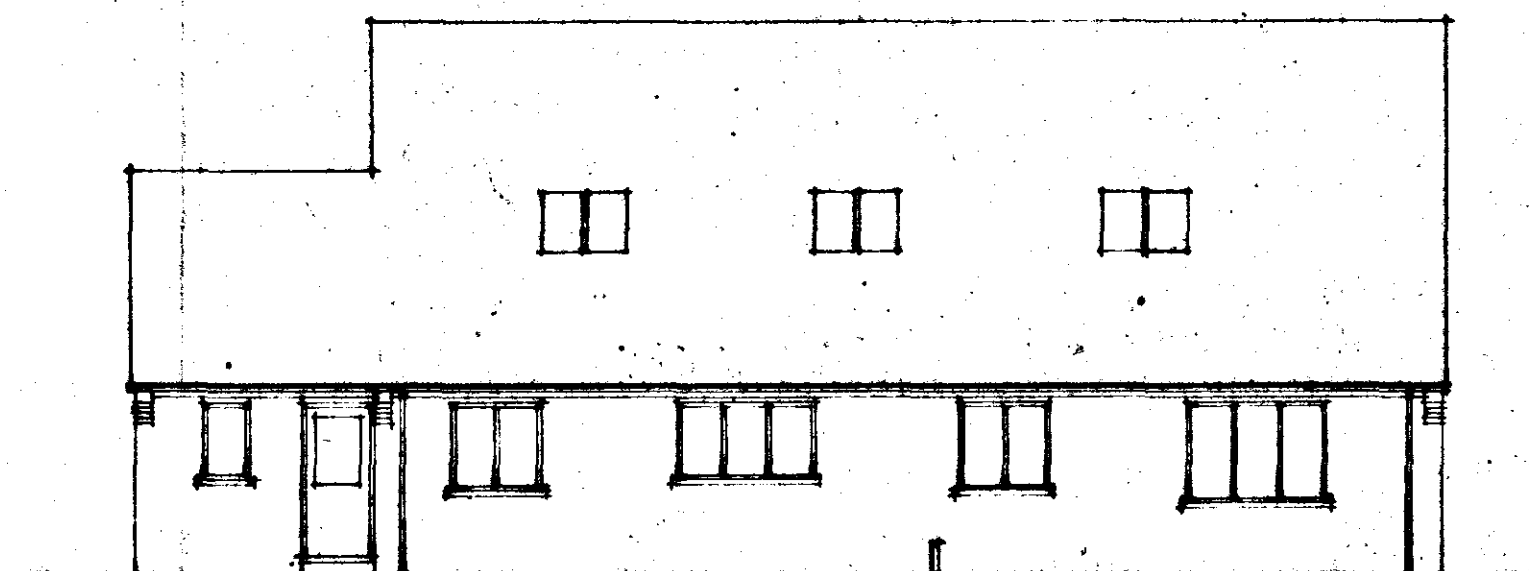

SIDE ELEVATION

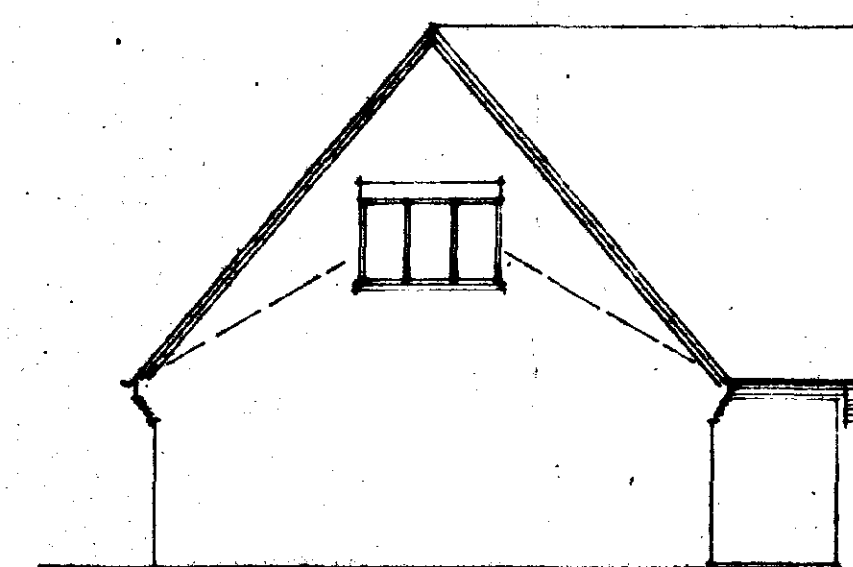


FRONT ELEVATION

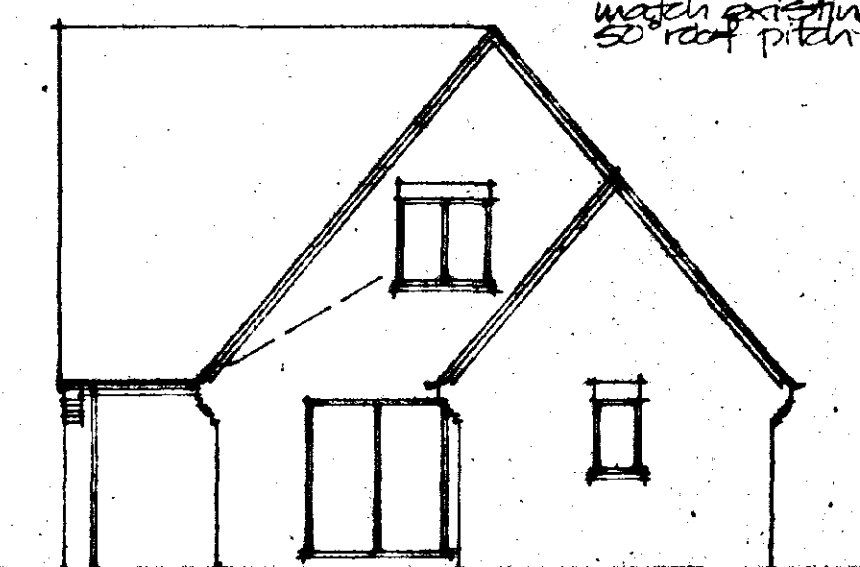


REAR ELEVATION

Roof to be
watered down to
match existing at
50° roof pitch

facing brickwork to
match existing

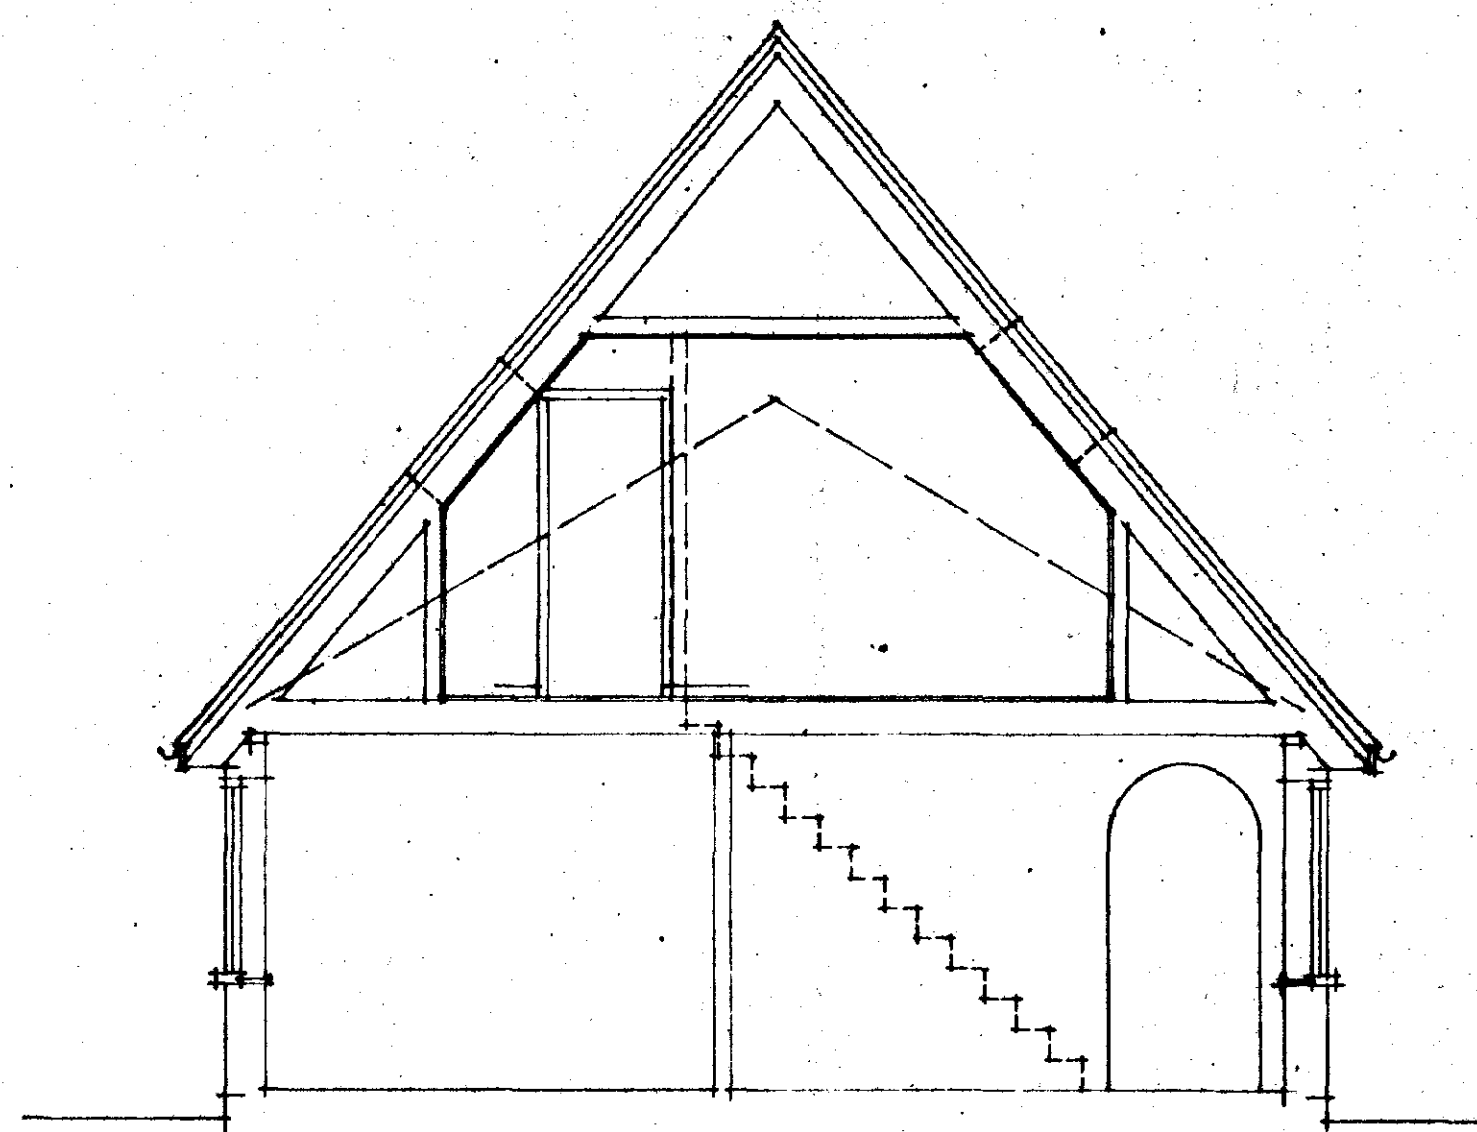

SECTION

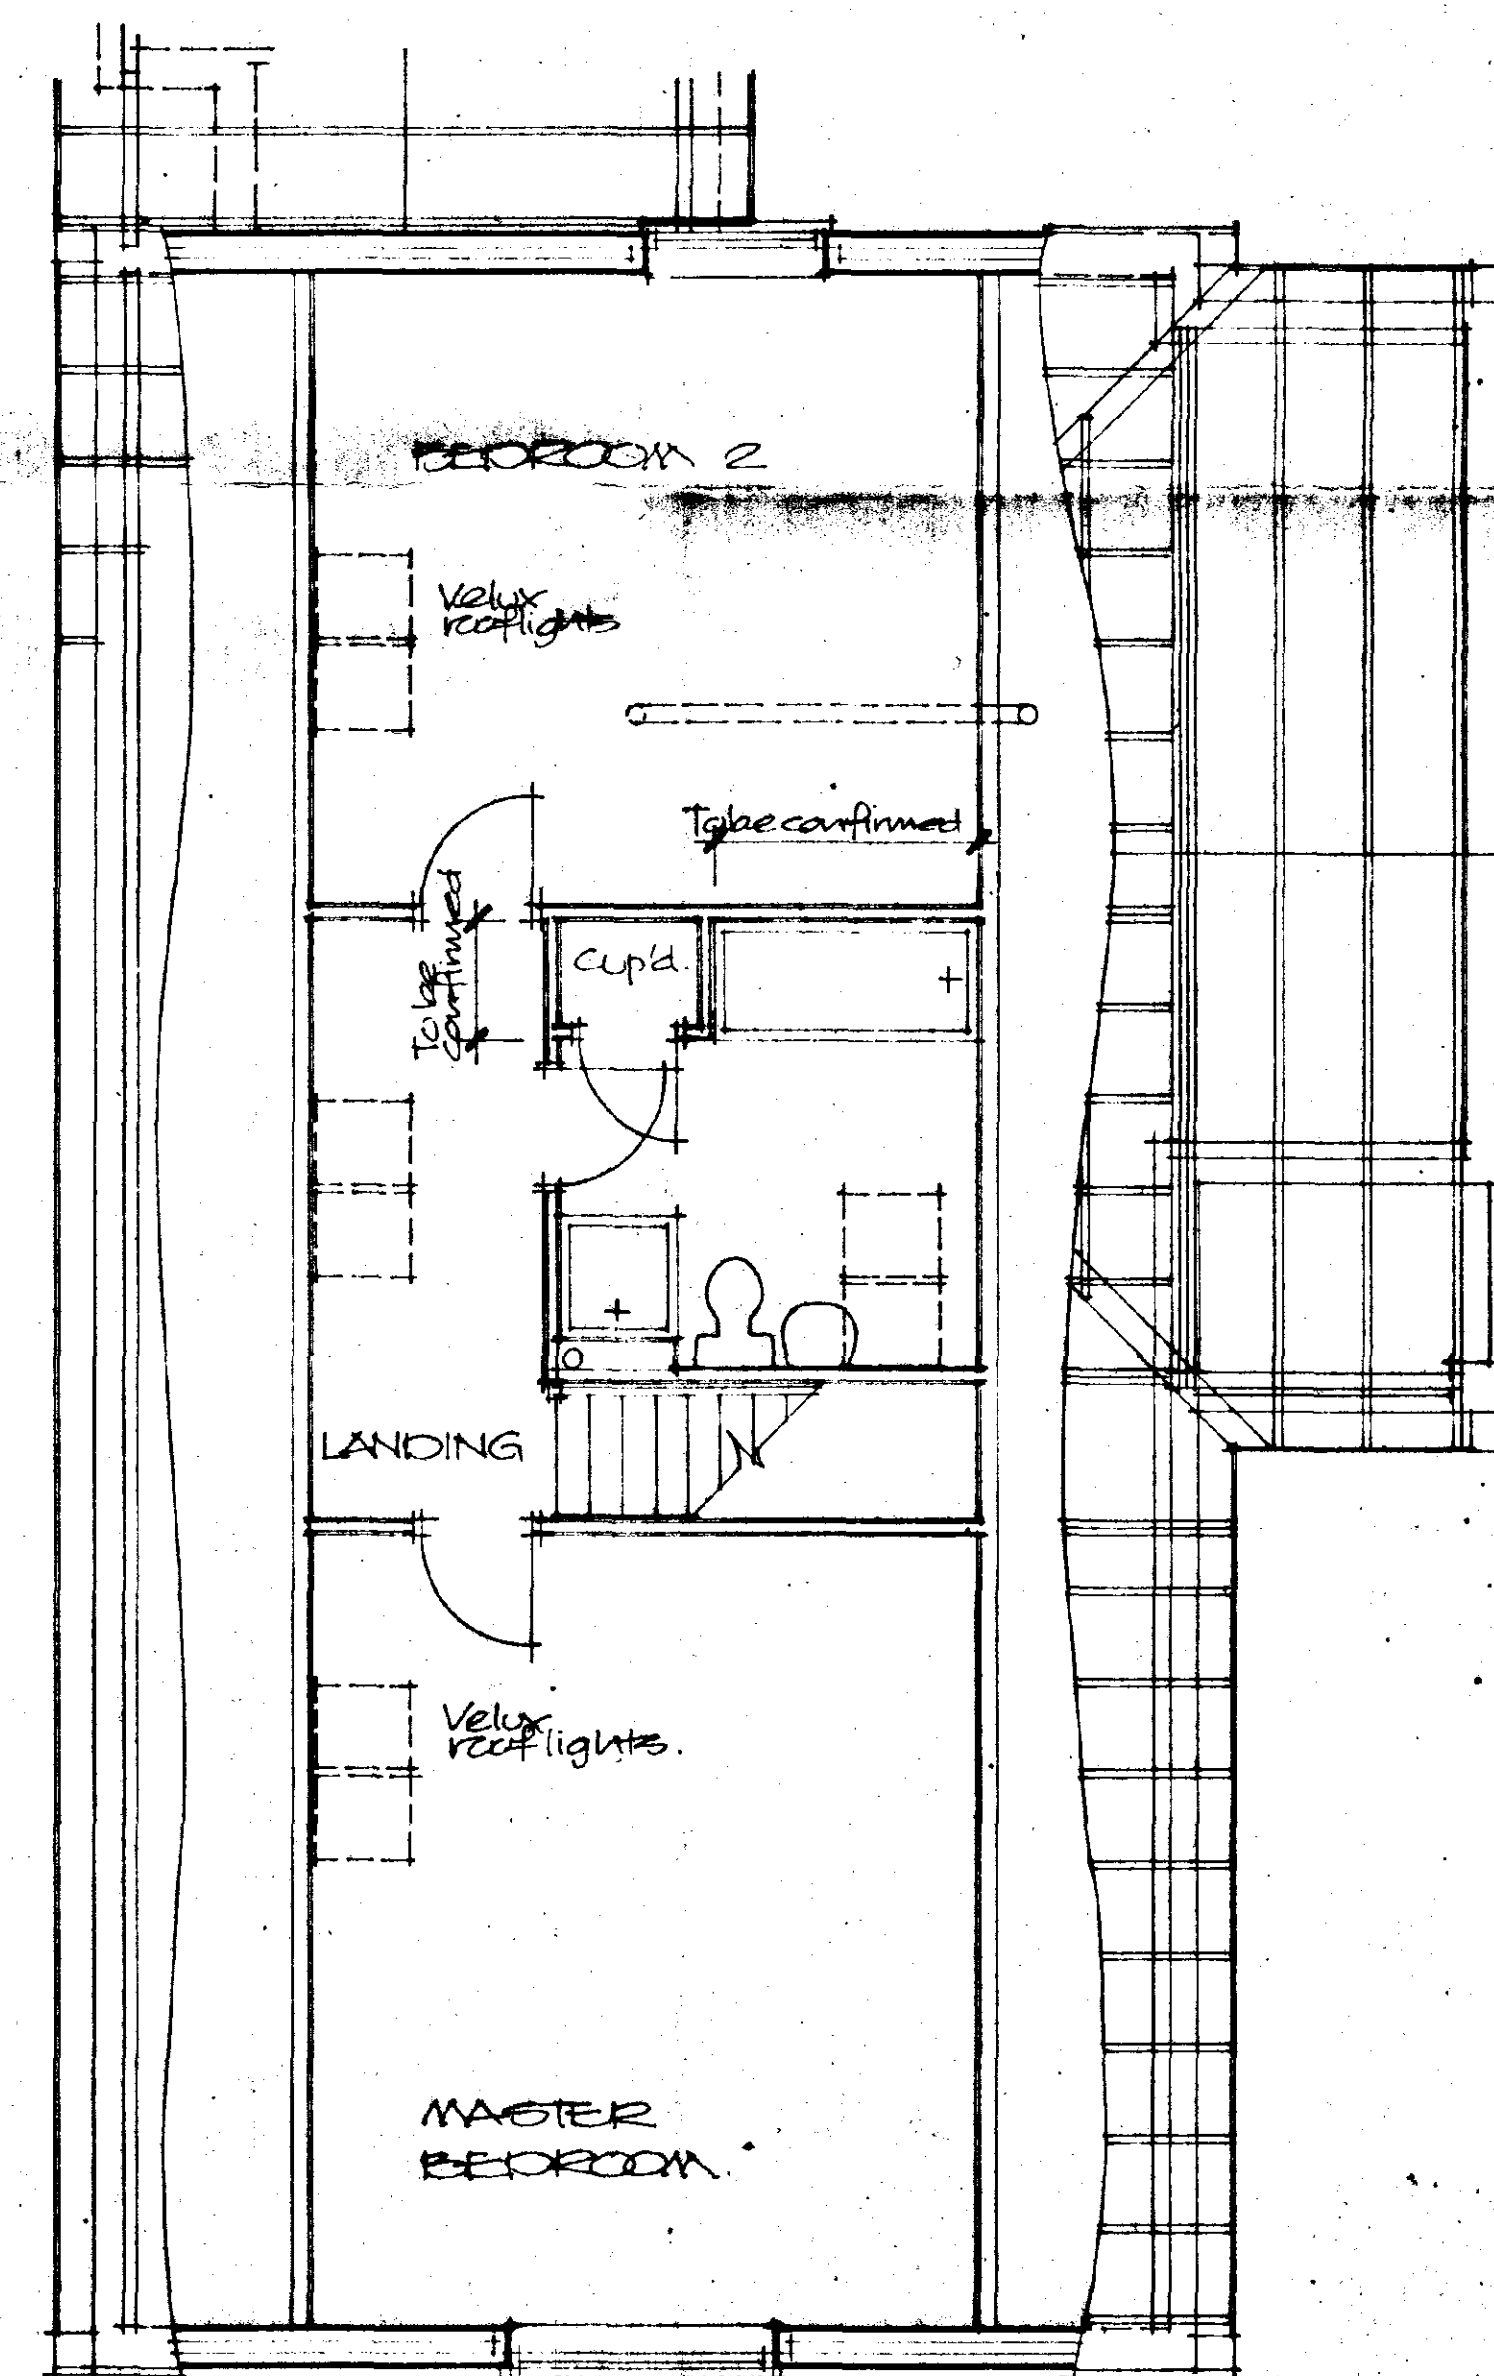

1.550 100 28.50
4.500

SHDC
Planning & Development
07 FEB 2003
Ref 0127/03

**DETERMINED
PLAN**

Project
PROPOSED EXTENSIONS
AND ALTERATIONS TO
EXISTING BUNGALOW
MIDFIELD NURSERY
WEST DRIVE,
GIDEON HILL.

**ALAN HORNSBY
ARCHITECTURAL SERVICES**

'Little Acre'
Peak Hill, Cowbit,
Spalding, Lincs. PE12 6AW
Tel. Holbeach (01406) 380591

Client
MR & MRS L.R. DAY

Scale 1:50, 1:100

Dwg. no.

Date Feb. 03

03/07/01