




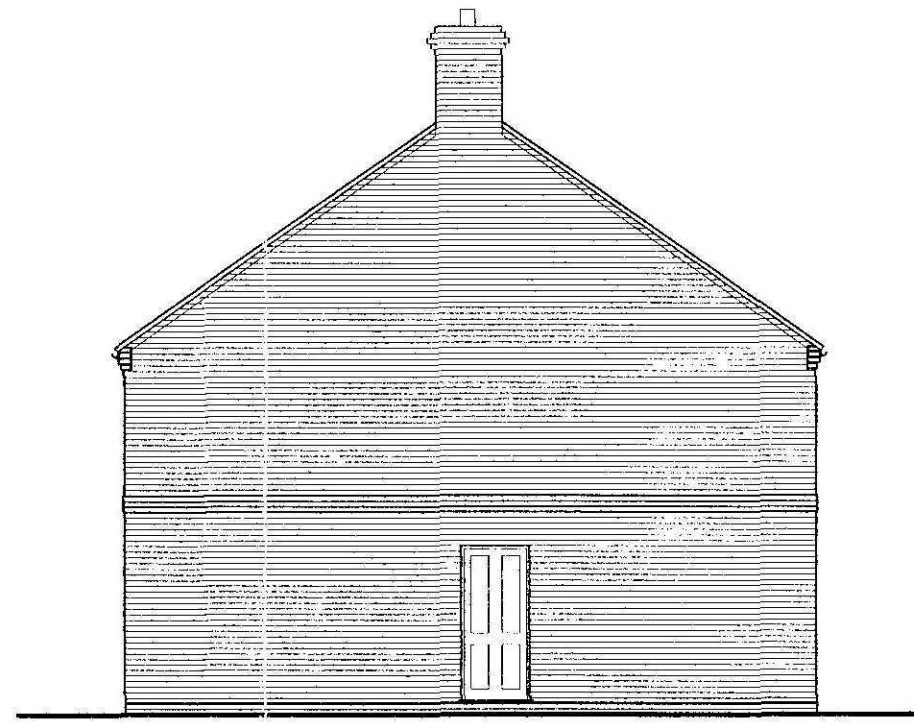

SIDE ELEVATION

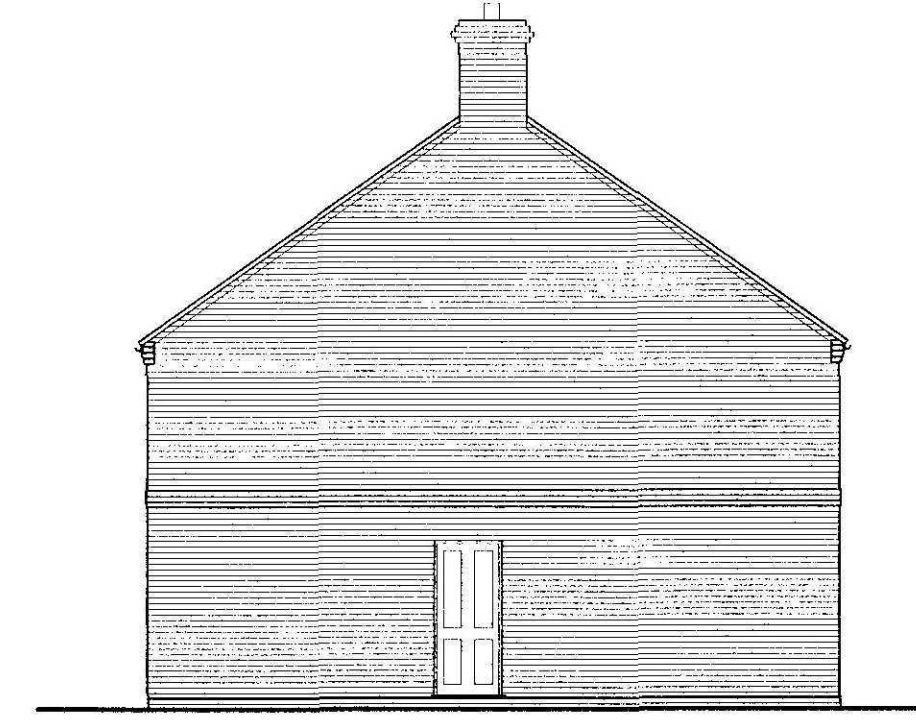

SIDE ELEVATION

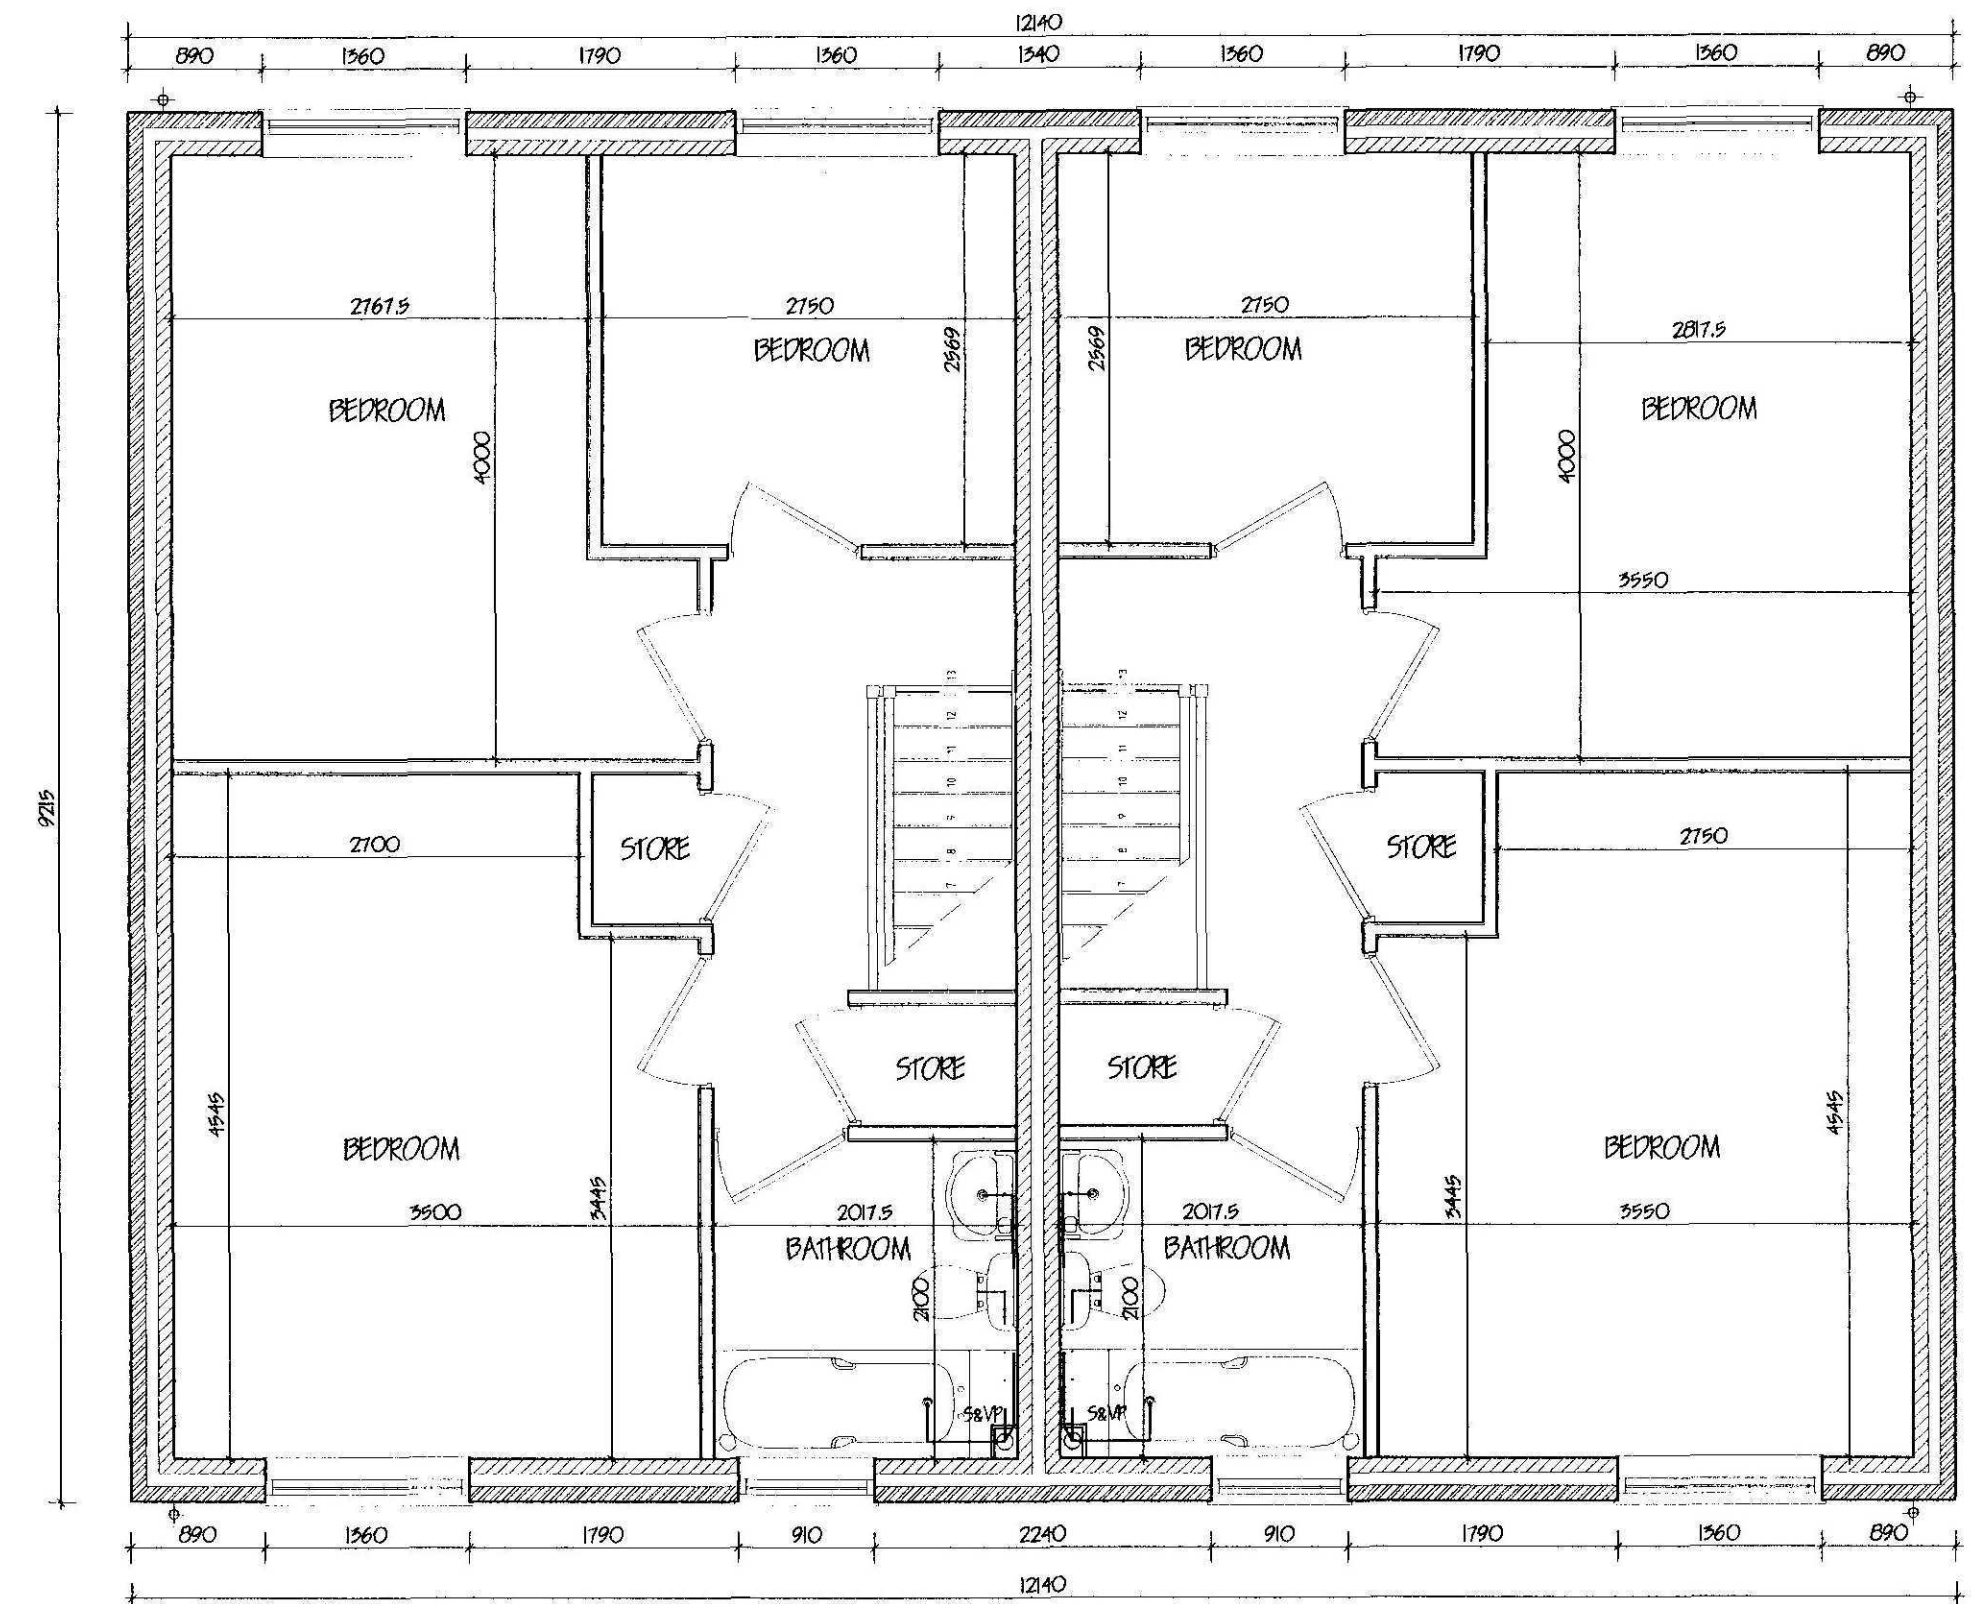

FIRST FLOOR PLAN

[illegible]

G. R. MERCHANT LTD. 

I.ENG AMICE FIWO

**ARCHITECTURAL, STRUCTURAL
AND LAND DRAINAGE
CONSULTANTS**

**4 Wrights Mews
12A Park Road, Holbeach,
Spalding, Lincs. PE12 7EE**

**Tel: 01406 490800
Fax: 01406 428744**

E-Mail: gr.merchant@btconnect.com

Project

AFFORDABLE HOUSING SCHEME,
WEST DROVE SOUTH,
GEDNEY HILL,
SPALDING, LINC'S.

Client
N. SHORLAND.

Drawing

3 BEDROOM HOUSES - SEMI-DETACHED,
FLOOR PLANS & ELEVATIONS

Job Ref.	Drawing No.
1649-07.	02.

Date SEPT '2007.	Drawn GRM.
Ester	

1/50, 1/100,

DO NOT SCALE FROM THIS DRAWING
This drawing is copyright and may not be altered, traced, photographed or used for any other purpose

[illegible]

SHDC
Planning & Development
27 FEB 2009
Ref: 0145109

**DETERMINED
PLAN**

