



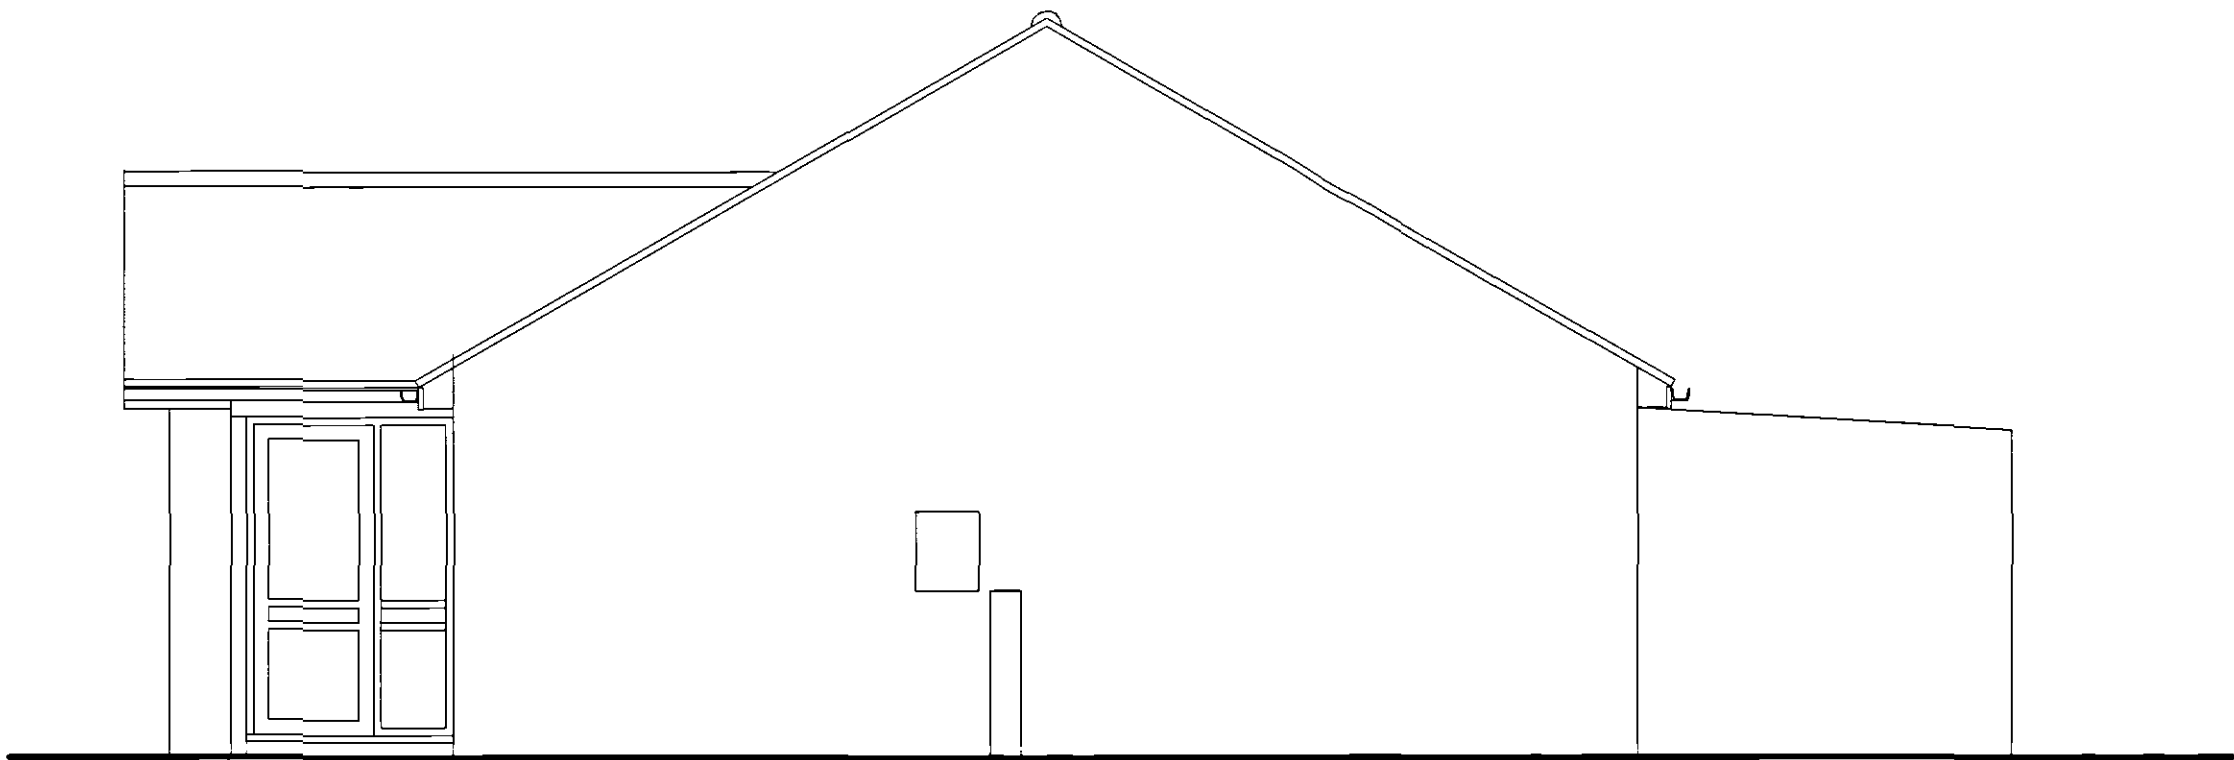


WEST ELEVATION



NORTH ELEVATION

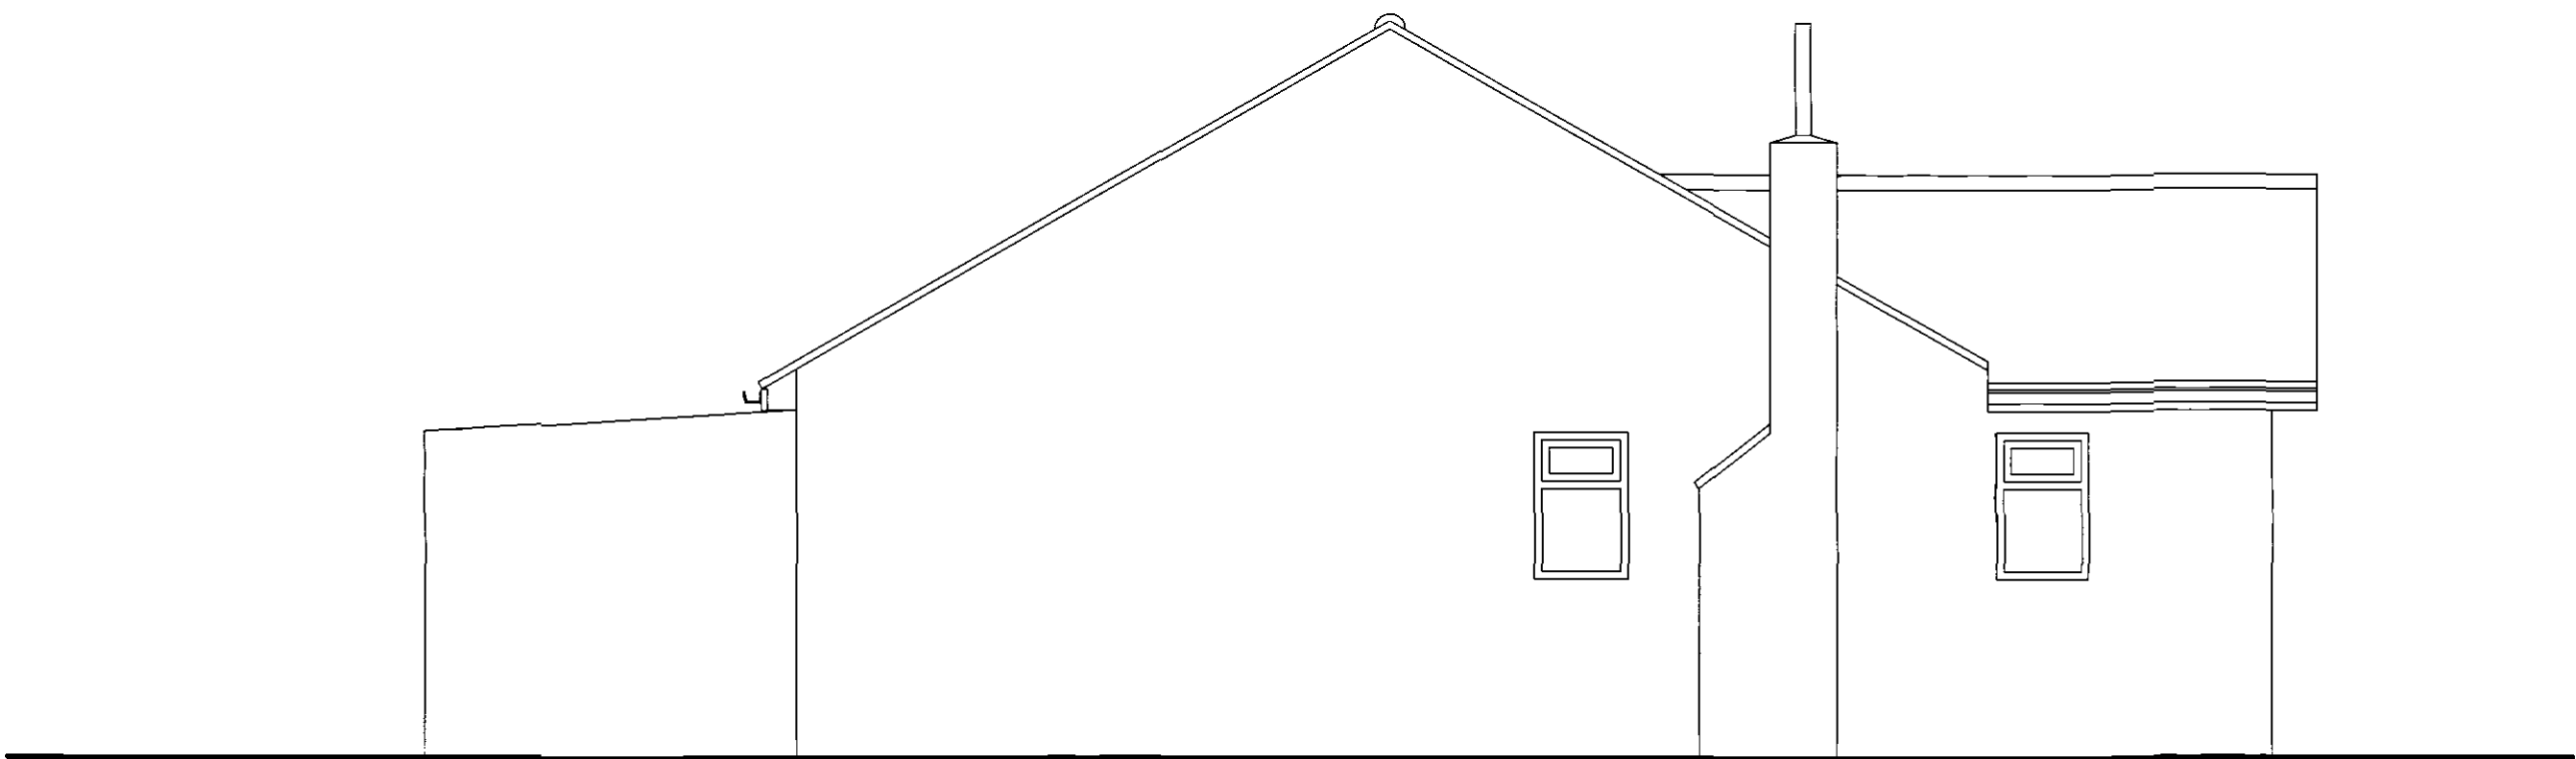

SOUTH ELEVATION

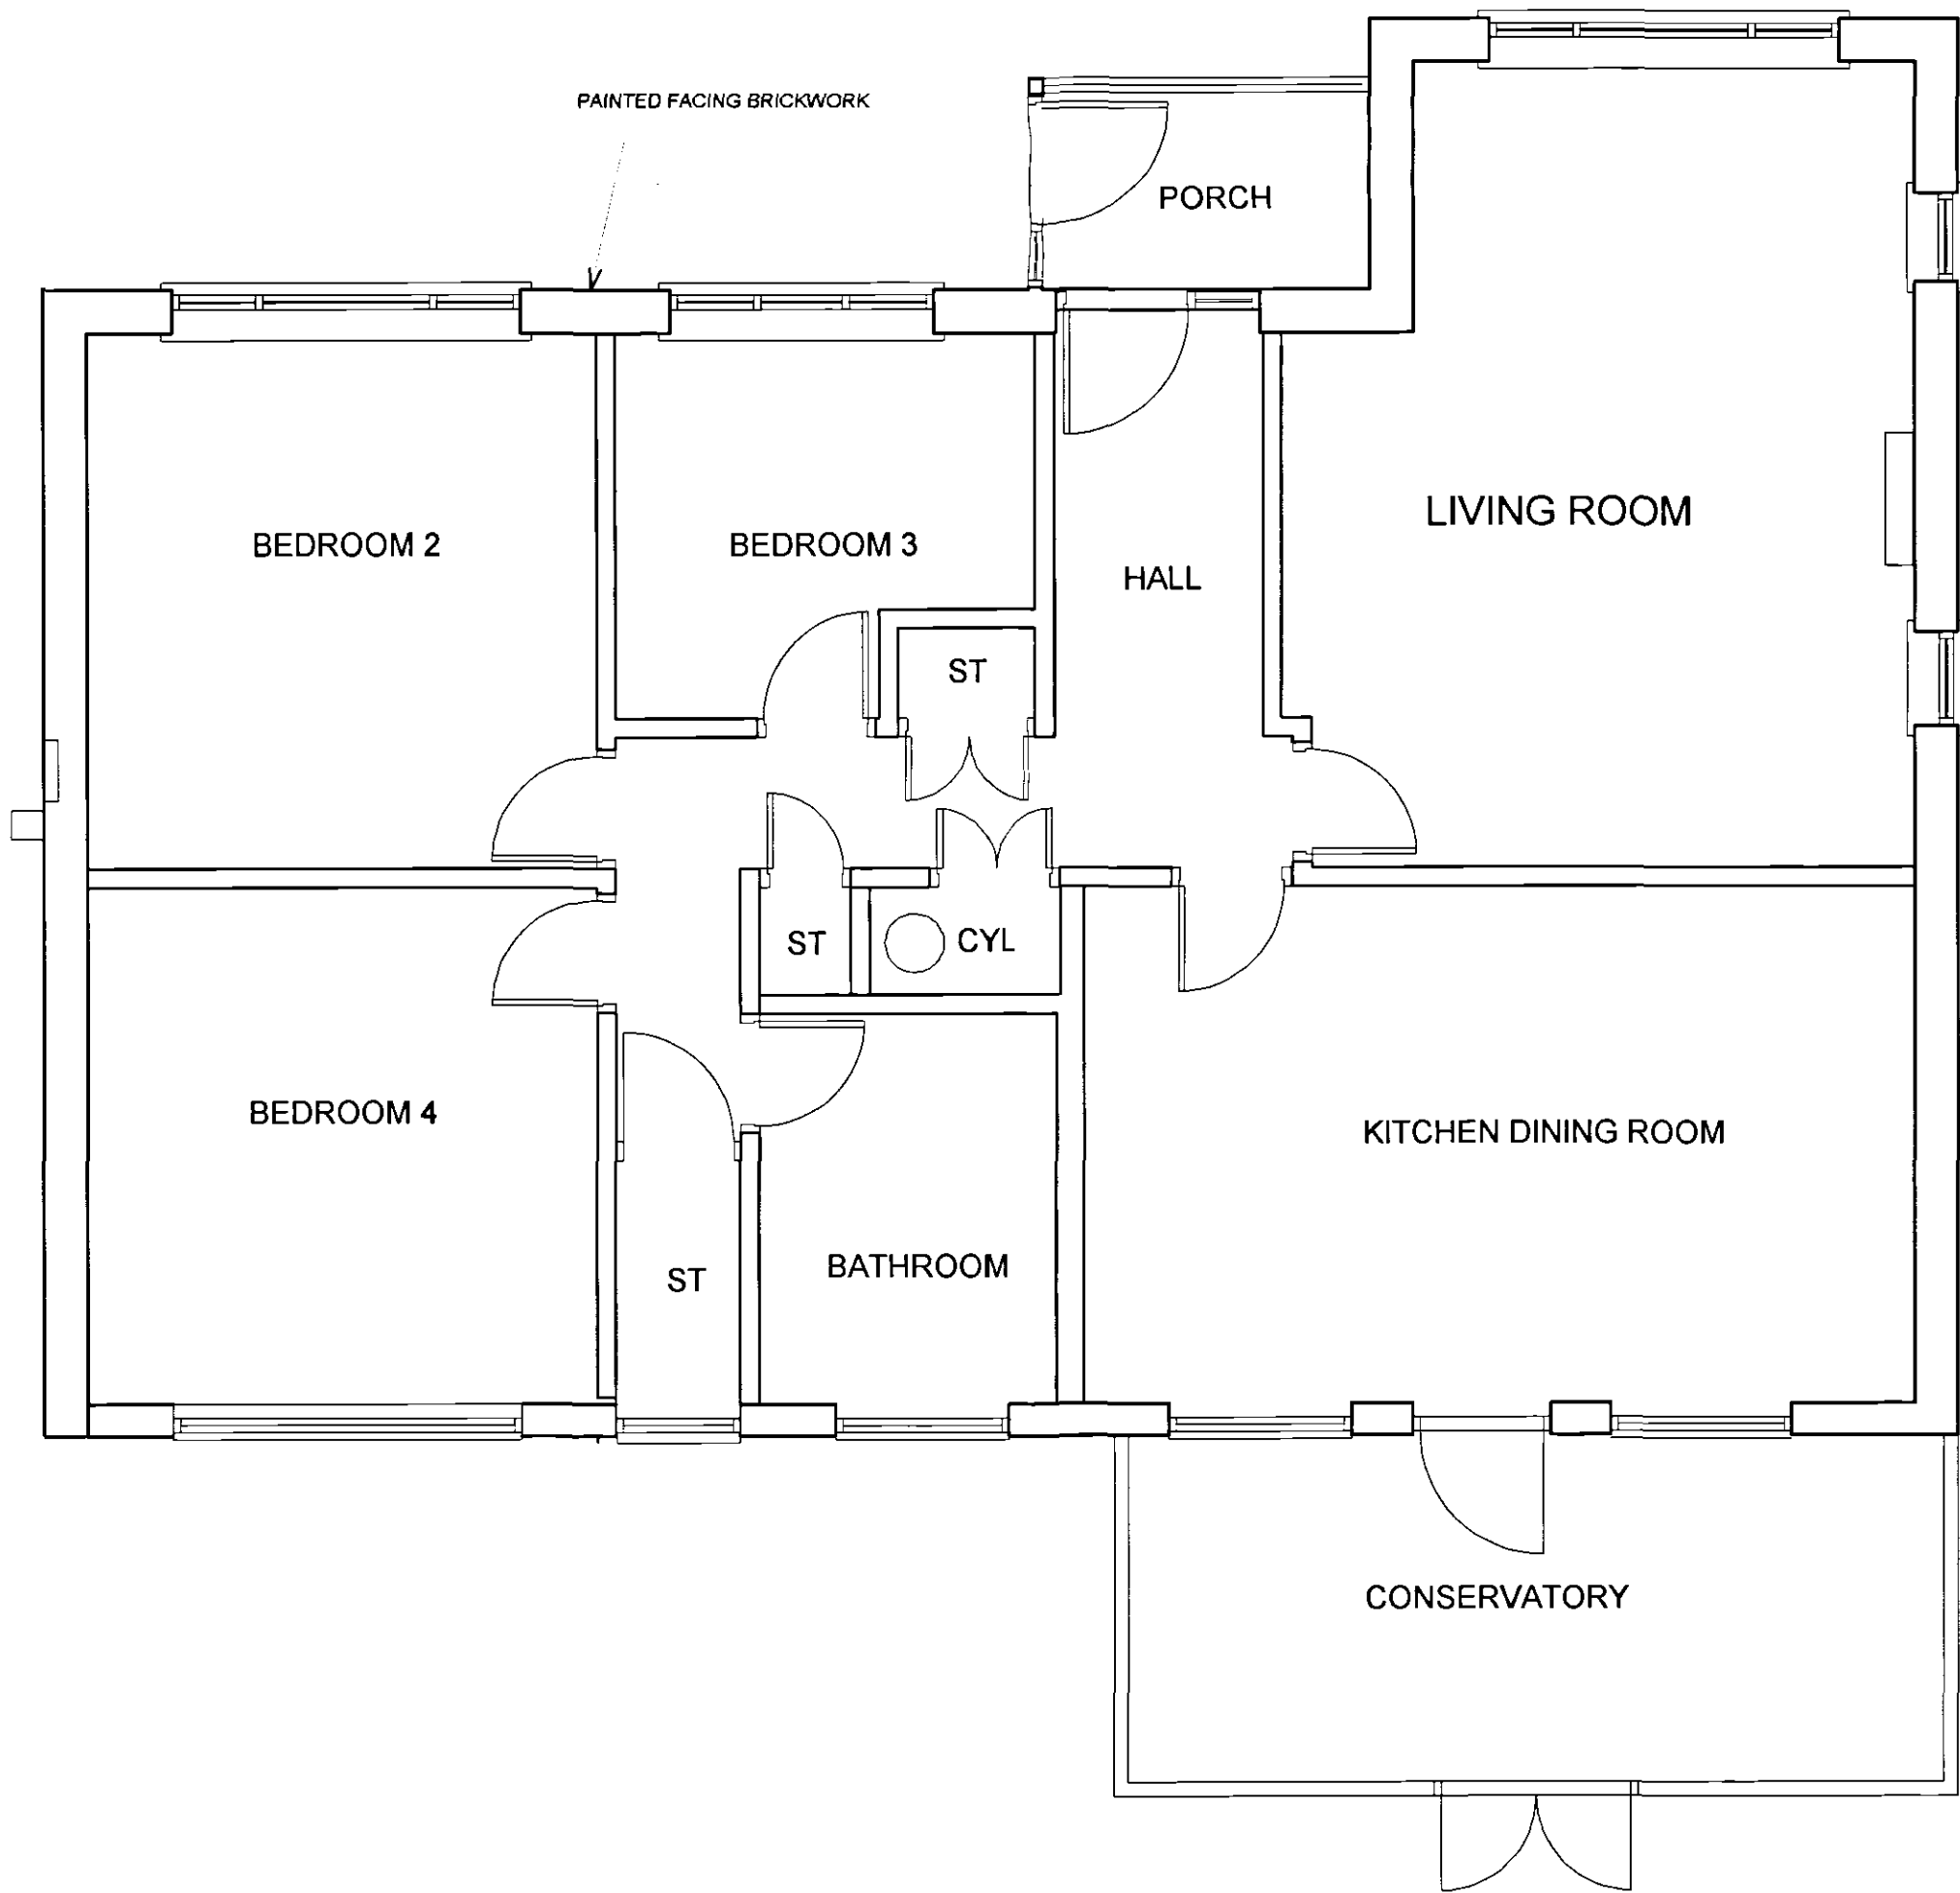

GROUND FLOOR PLAN

MATERIALS

WALL: BUFF FACING BRICKWORK
ROOF: INTERLOCKING CONCRETE TILES
WINDOWS: WHITE UPVC

NOTE

EXISTING PLANS AND ELEVATIONS, ESPECIALLY OF THE REAR SECTION OF THE PROPERTY, ARE BASED ON AN ESTATE AGENT'S DESCRIPTION AND A SKETCH PROVIDED BY THE CLIENT. NO PHOTOGRAPHS ARE AVAILABLE. THEY ARE, THEREFORE, AN EDUCATED GUESS. THE WEST ELEVATION IS DIAGRAMMATIC.

DETERMINED
PLAN

revisions
This drawing is the copyright of Robin Williams Associates.
Do not scale from this drawing. Check all dimensions on site.
The contractor shall bring any discrepancies immediately to the notice of the Architect

ALAN LENIHAN

client

EXTENSION AND ALTERATIONS TO
5 NORTH ROAD GEDNEY HILL


PLANS AND ELEVATIONS
BEFORE EXTENSION (APPROX)

05185 AL004

drawing number

scale 1:50 drawn RW
date JAN 05 checked

Robin Williams Associates

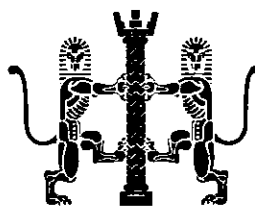

Architects and
Planning Supervisors
1 Longthorpe House Mews
Loder Avenue
Bretton
Peterborough PE3 9TL
Tel: 01733 331440
Fax: 01733 333203

