



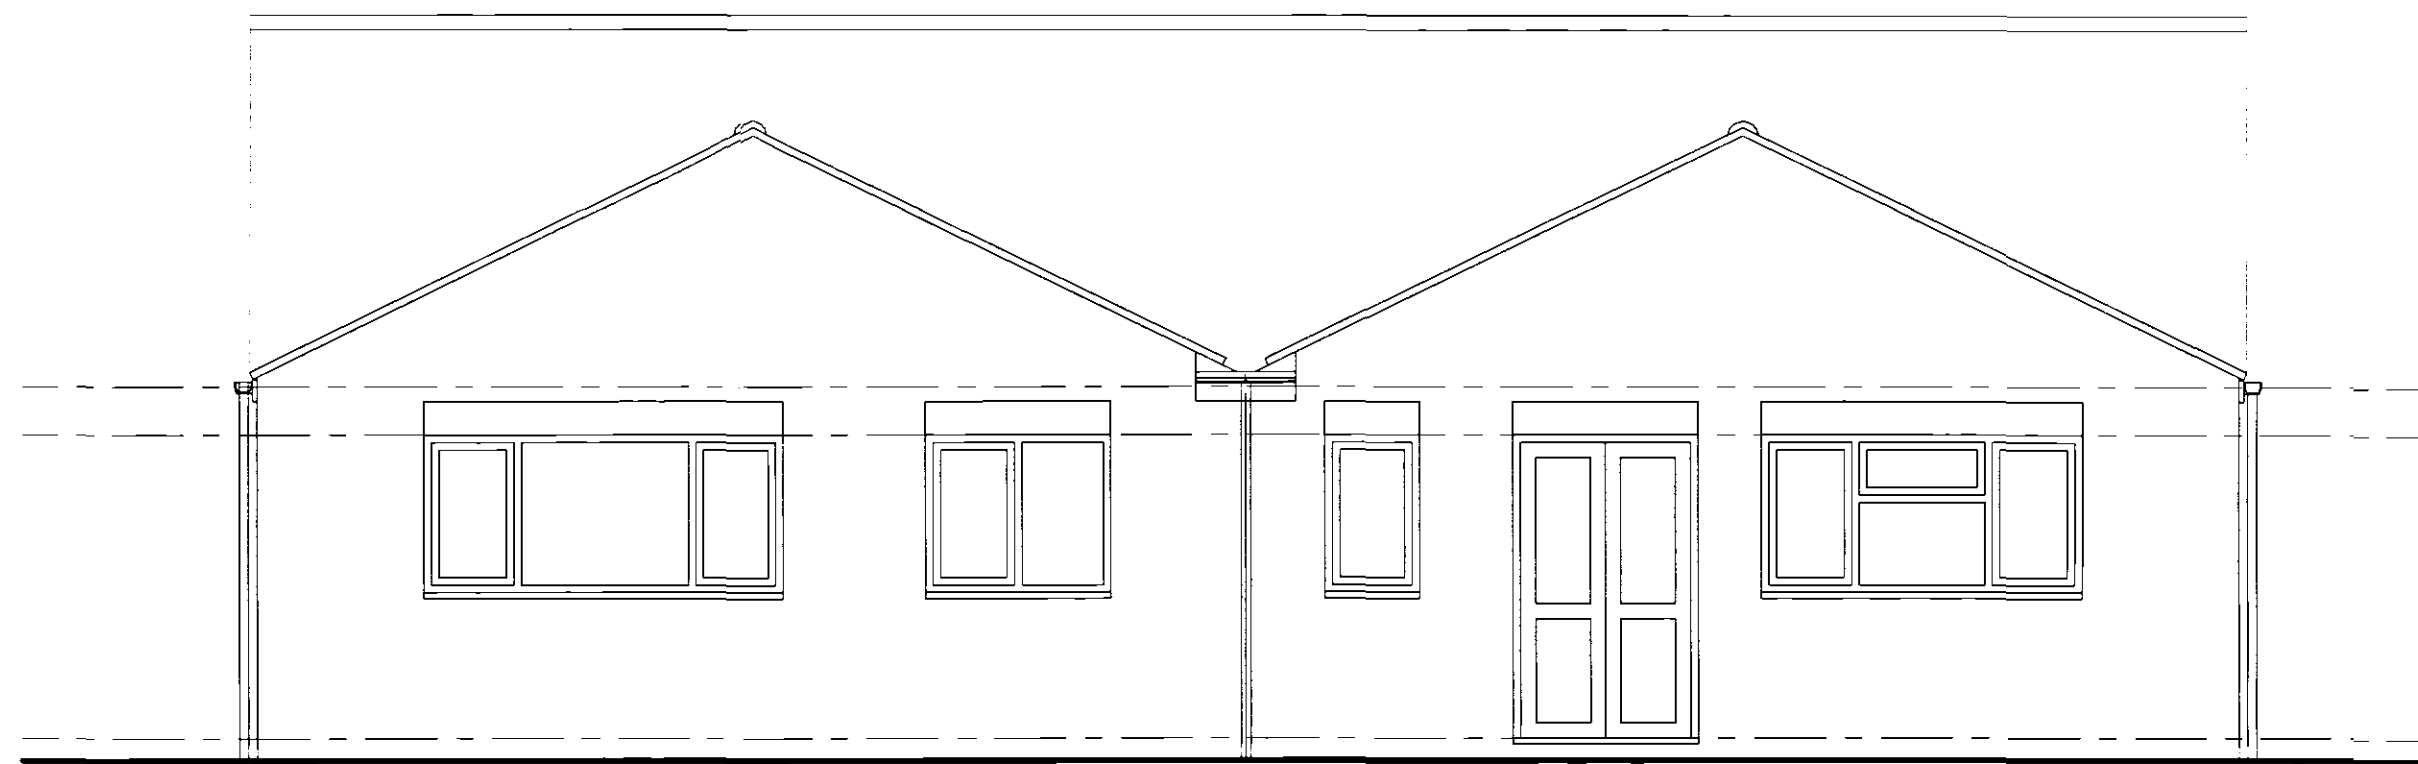


WEST ELEVATION

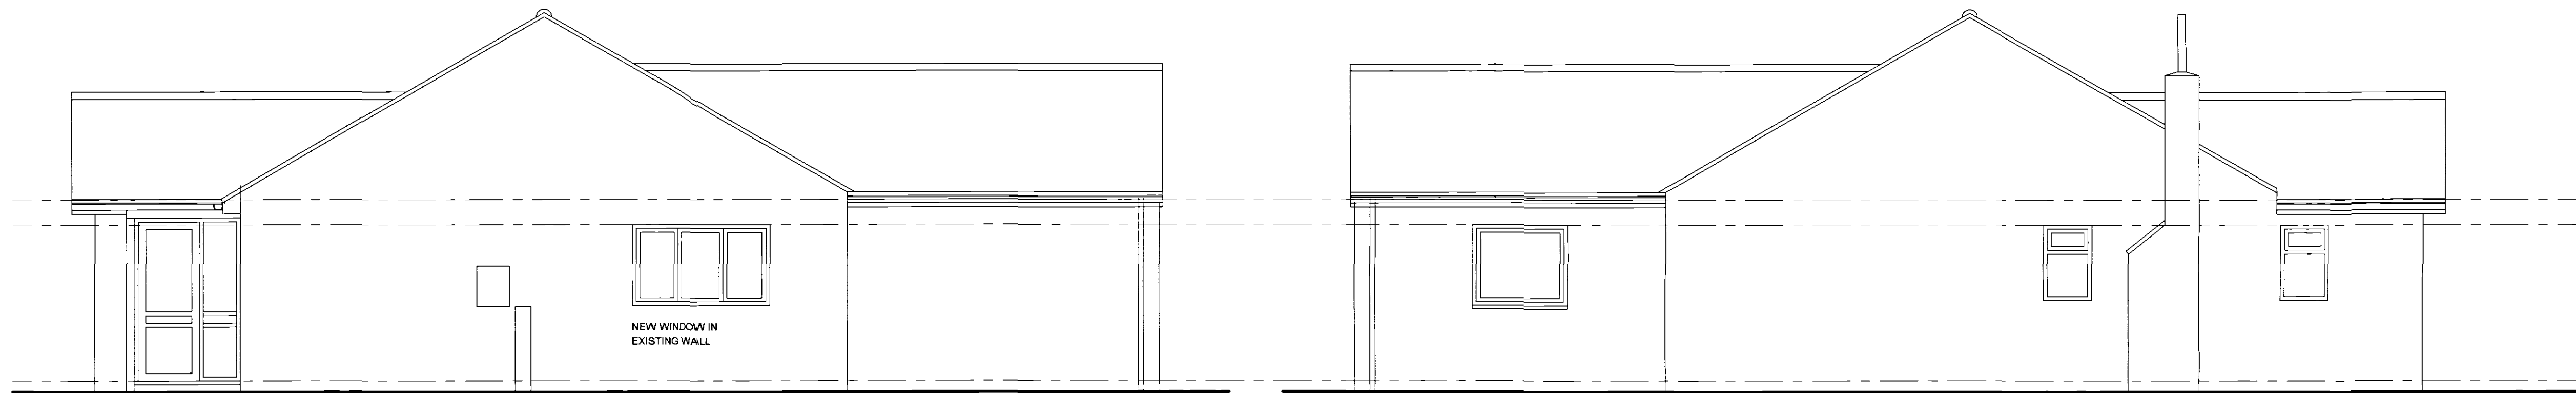

NORTH ELEVATION

SOUTH ELEVATION

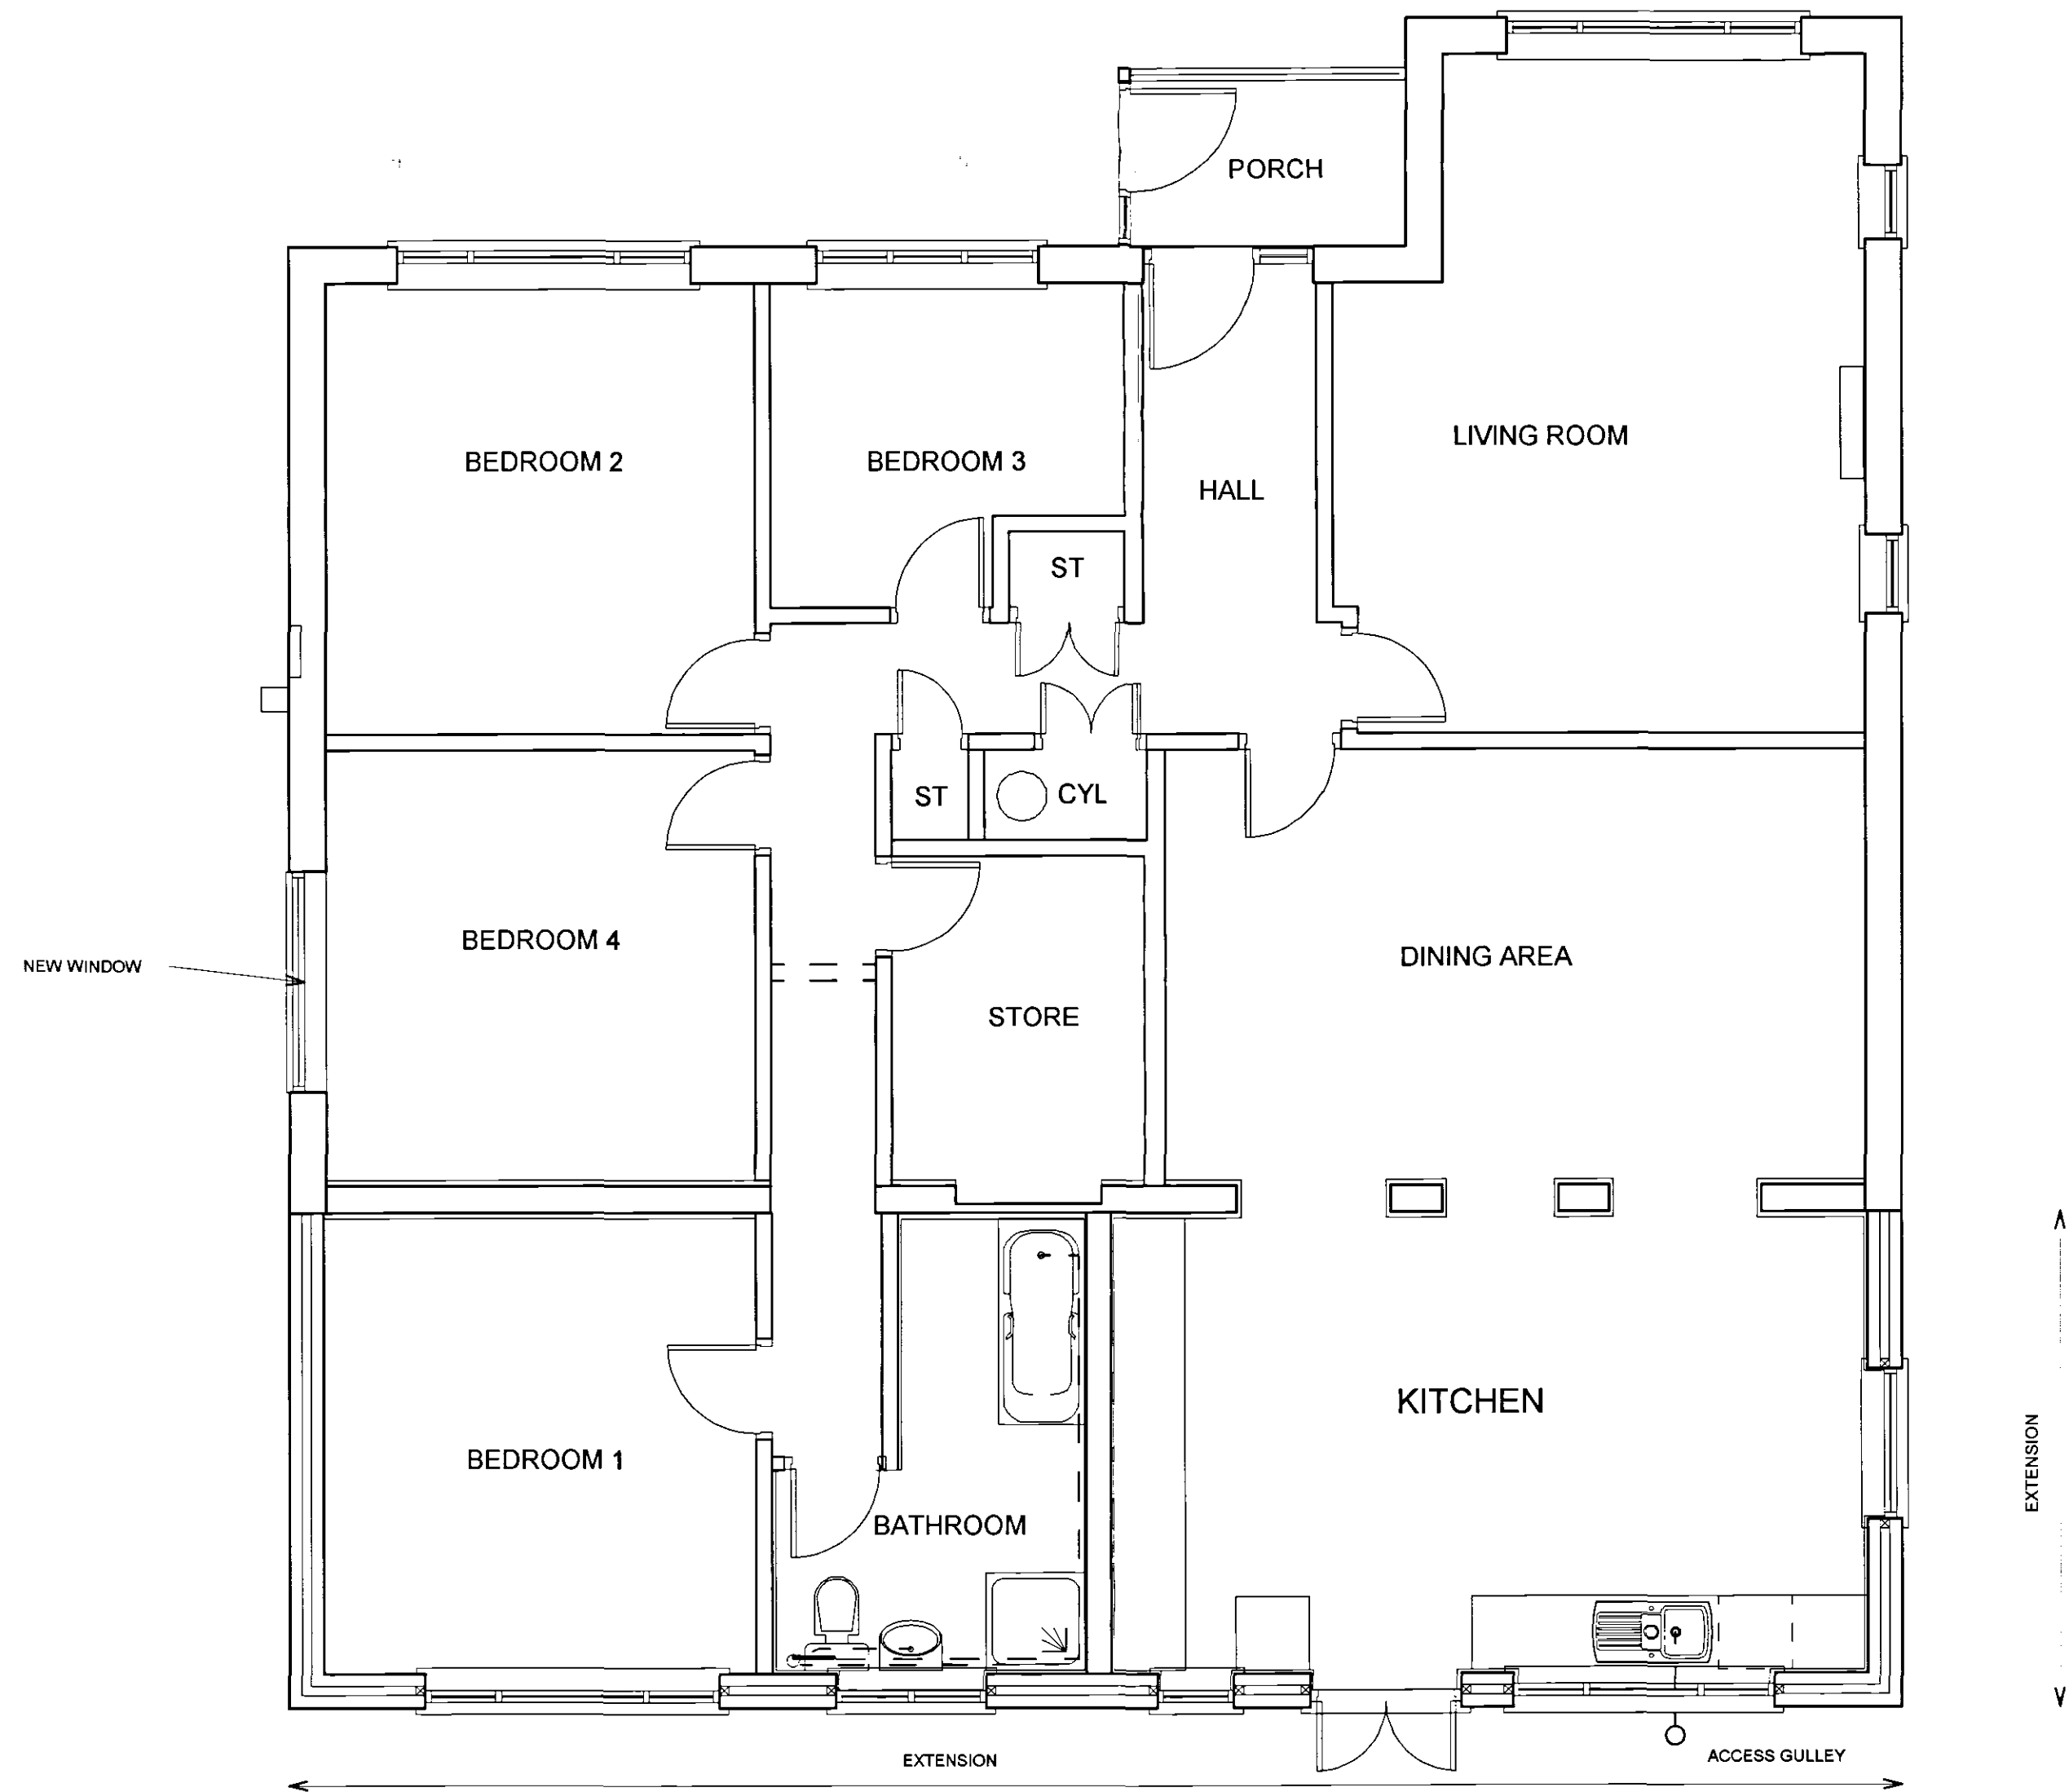


GROUND FLOOR PLAN

MATERIALS FOR EXTENSION

WALL: YELLOW FACING BRICKWORK
ROOF: INTERLOCKING CONCRETE TILES
WINDOWS: WHITE UPVC

DETERMINED
PLAN

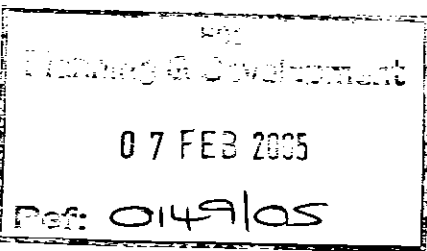


revisions
This drawing is the copyright of Robin Williams Associates.
Do not scale from this drawing. Check all dimensions on site.
The contractor shall bring any discrepancies immediately to the
notice of the Architect

ALAN LENIHAN
client
EXTENSION AND ALTERATIONS TO
5 NORTH ROAD GEDNEY HILL
project
PLANS AND ELEVATIONS
AS EXTENDED
title

05185 AL003
drawing number
scale 1:50 drawn RW
date JAN 05 checked

Robin Williams Associates

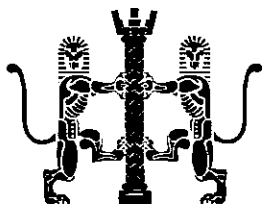

Architects and
Planning Supervisors
1 Longthorpe House Mews
Loder Avenue
Bretton
Peterborough PE3 9TL
Tel: 01733 331440
Fax: 01733 333203