






EAST ELEVATION

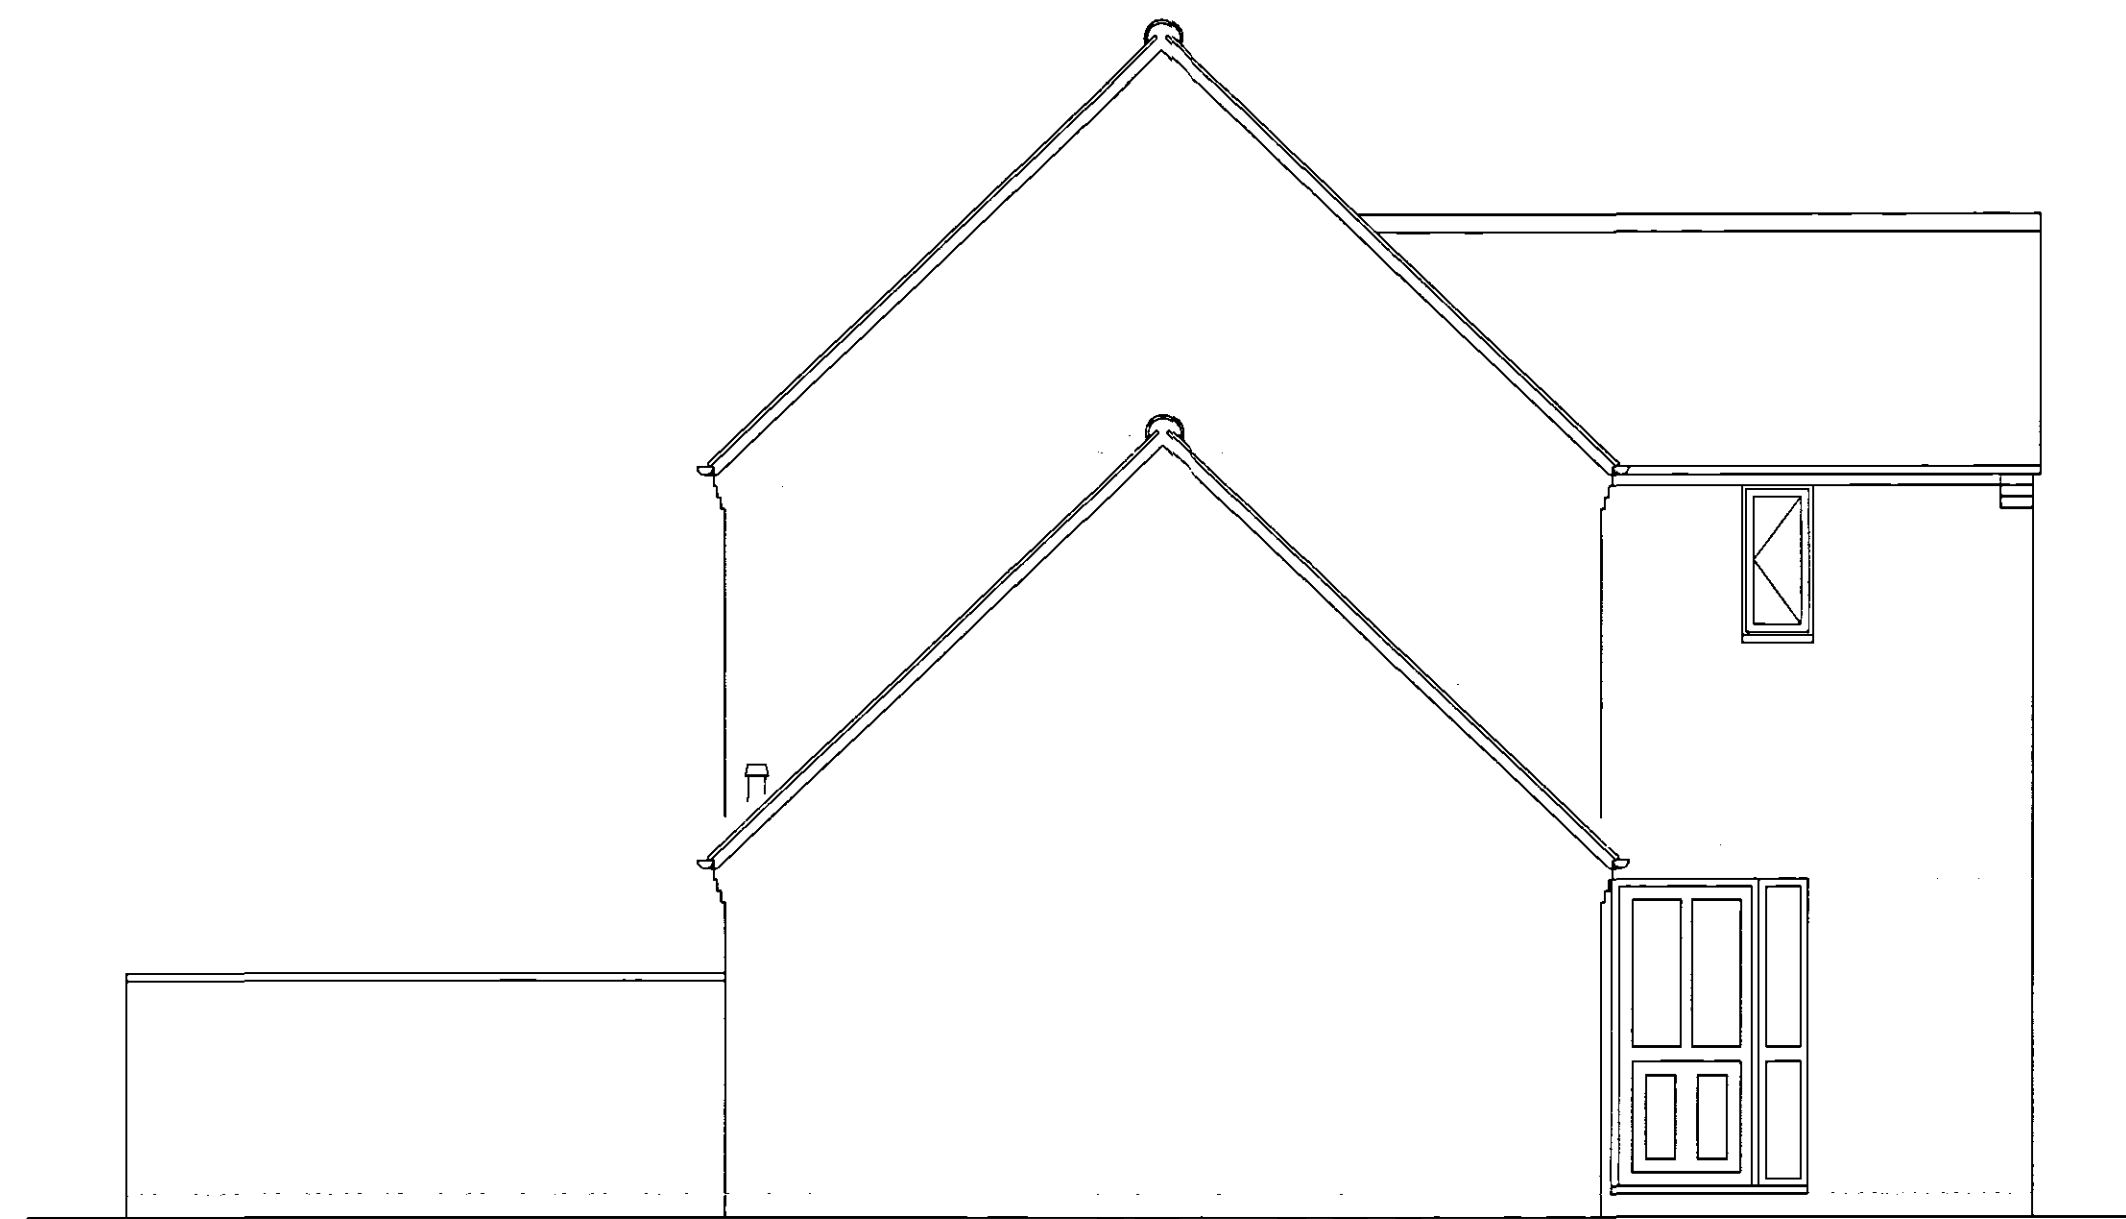

NORTH ELEVATION

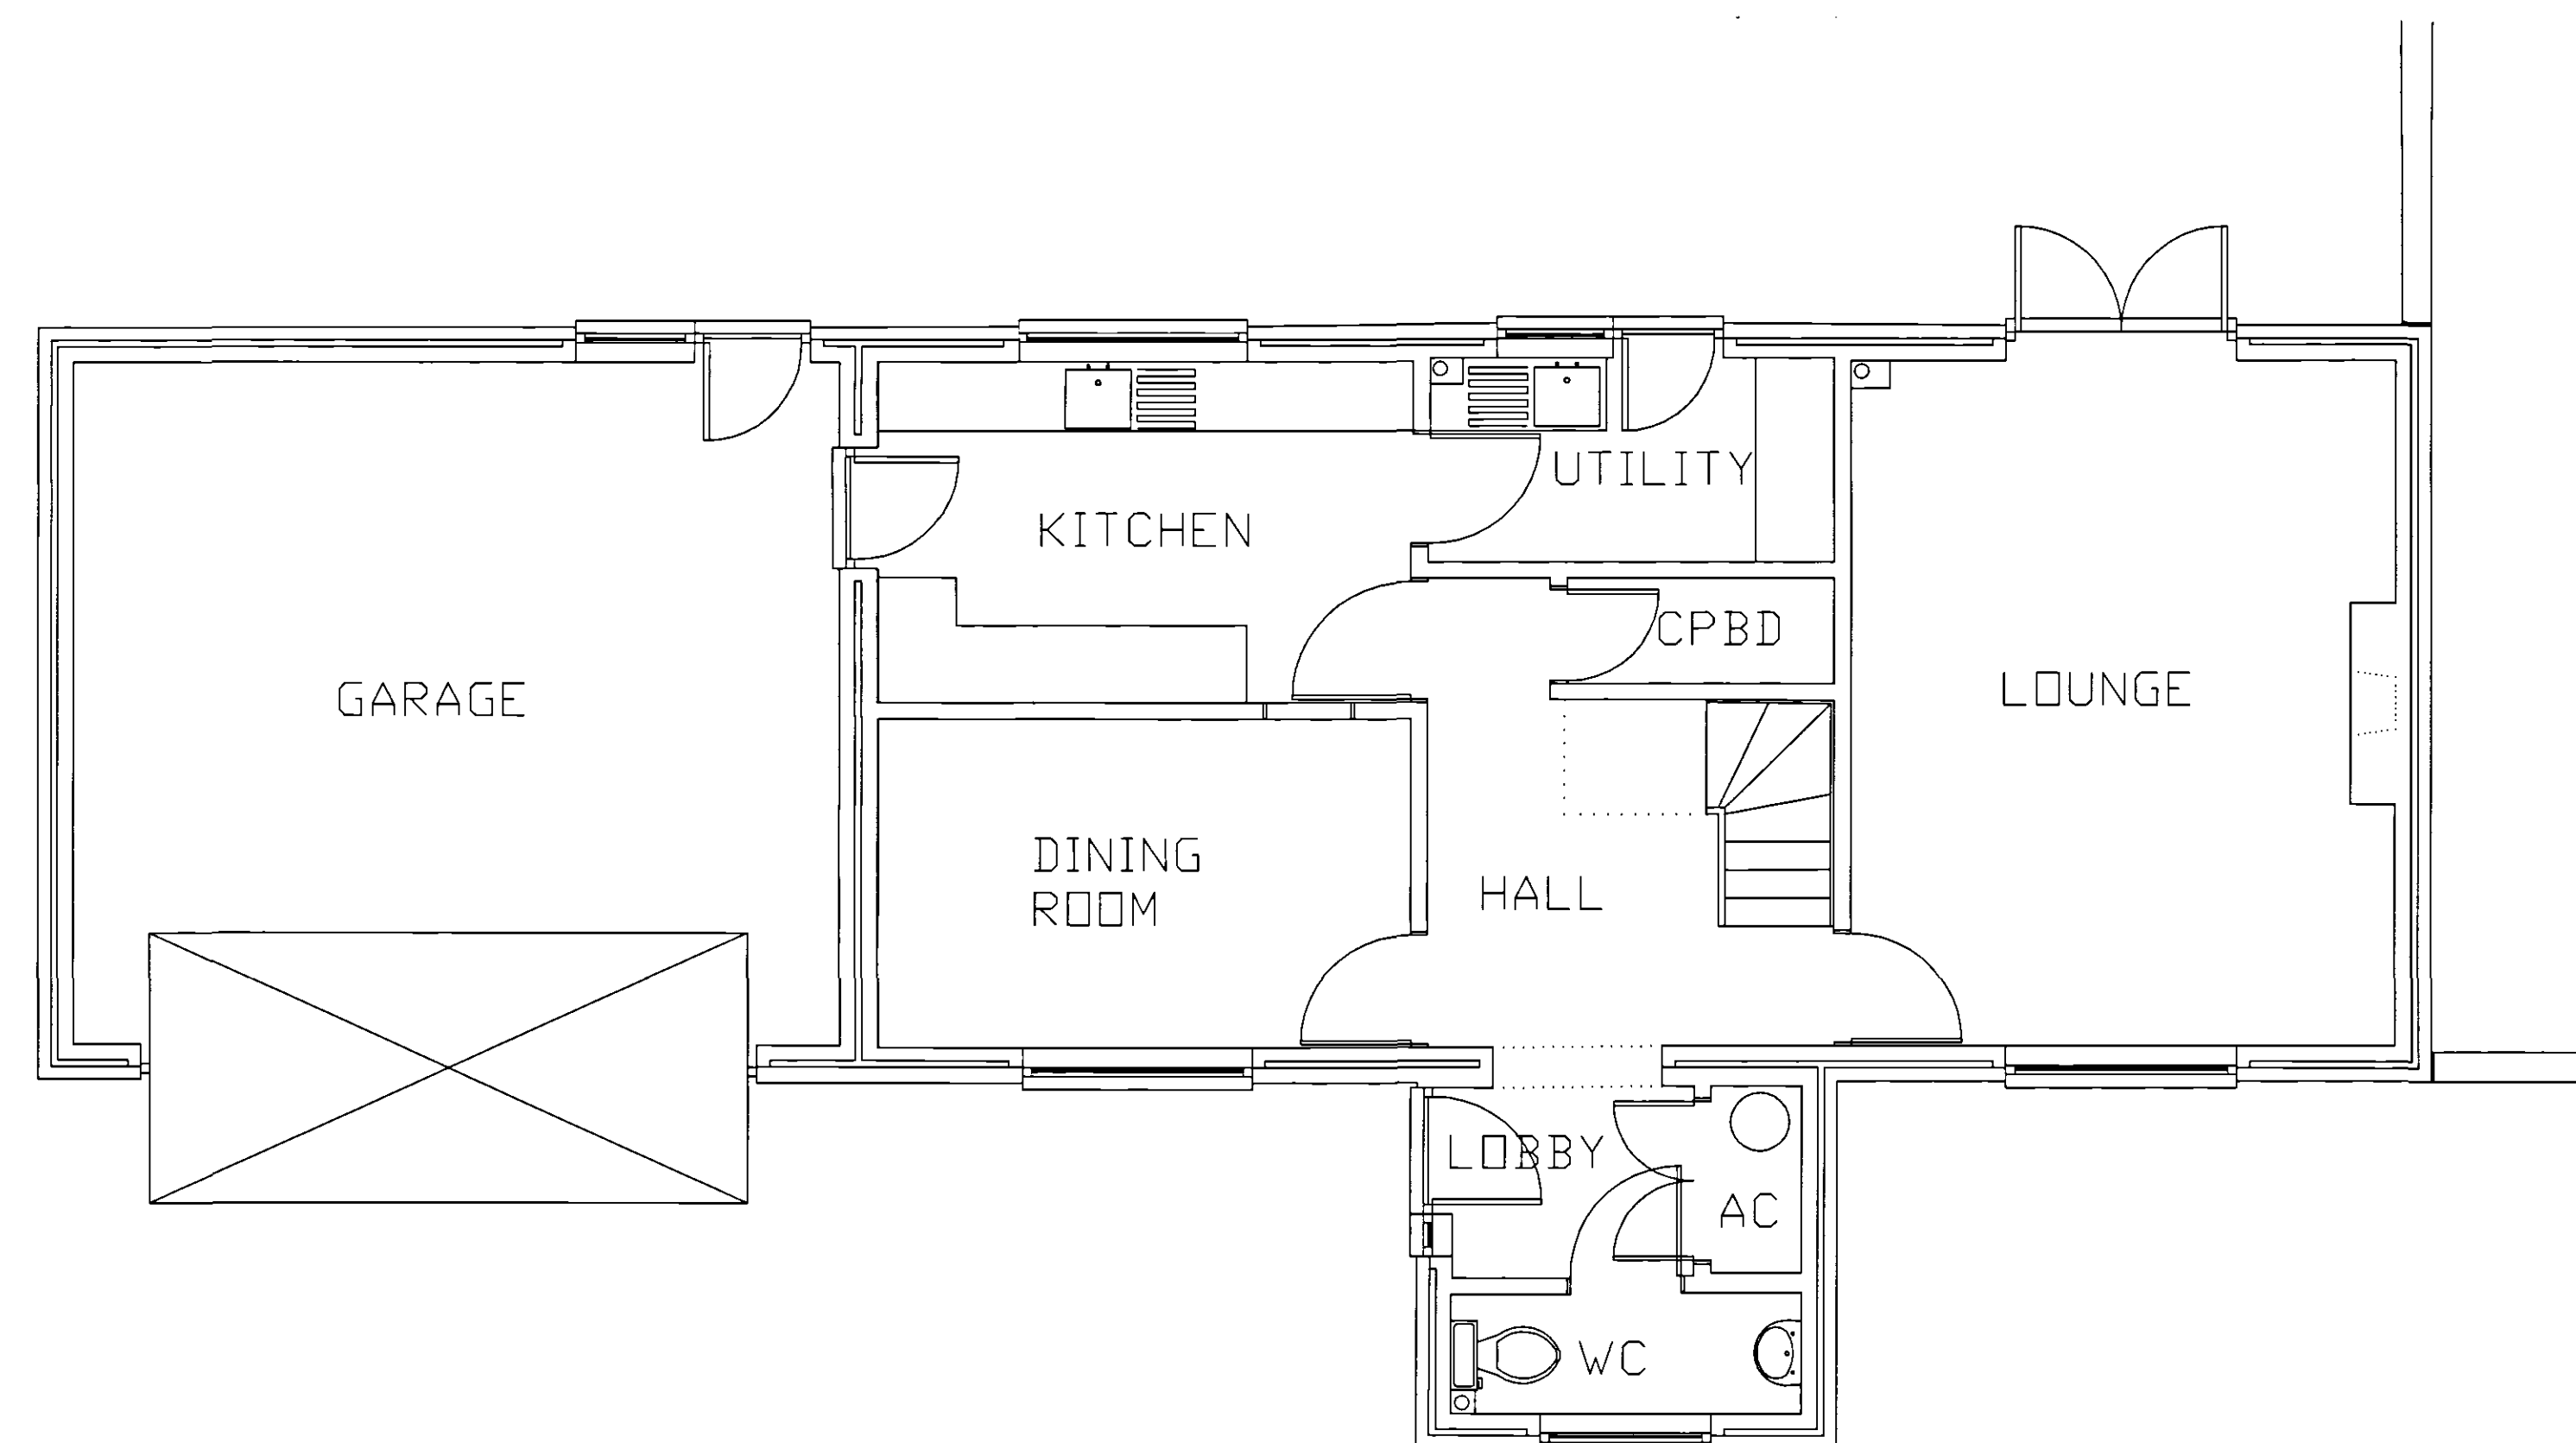

EXISTING PLAN

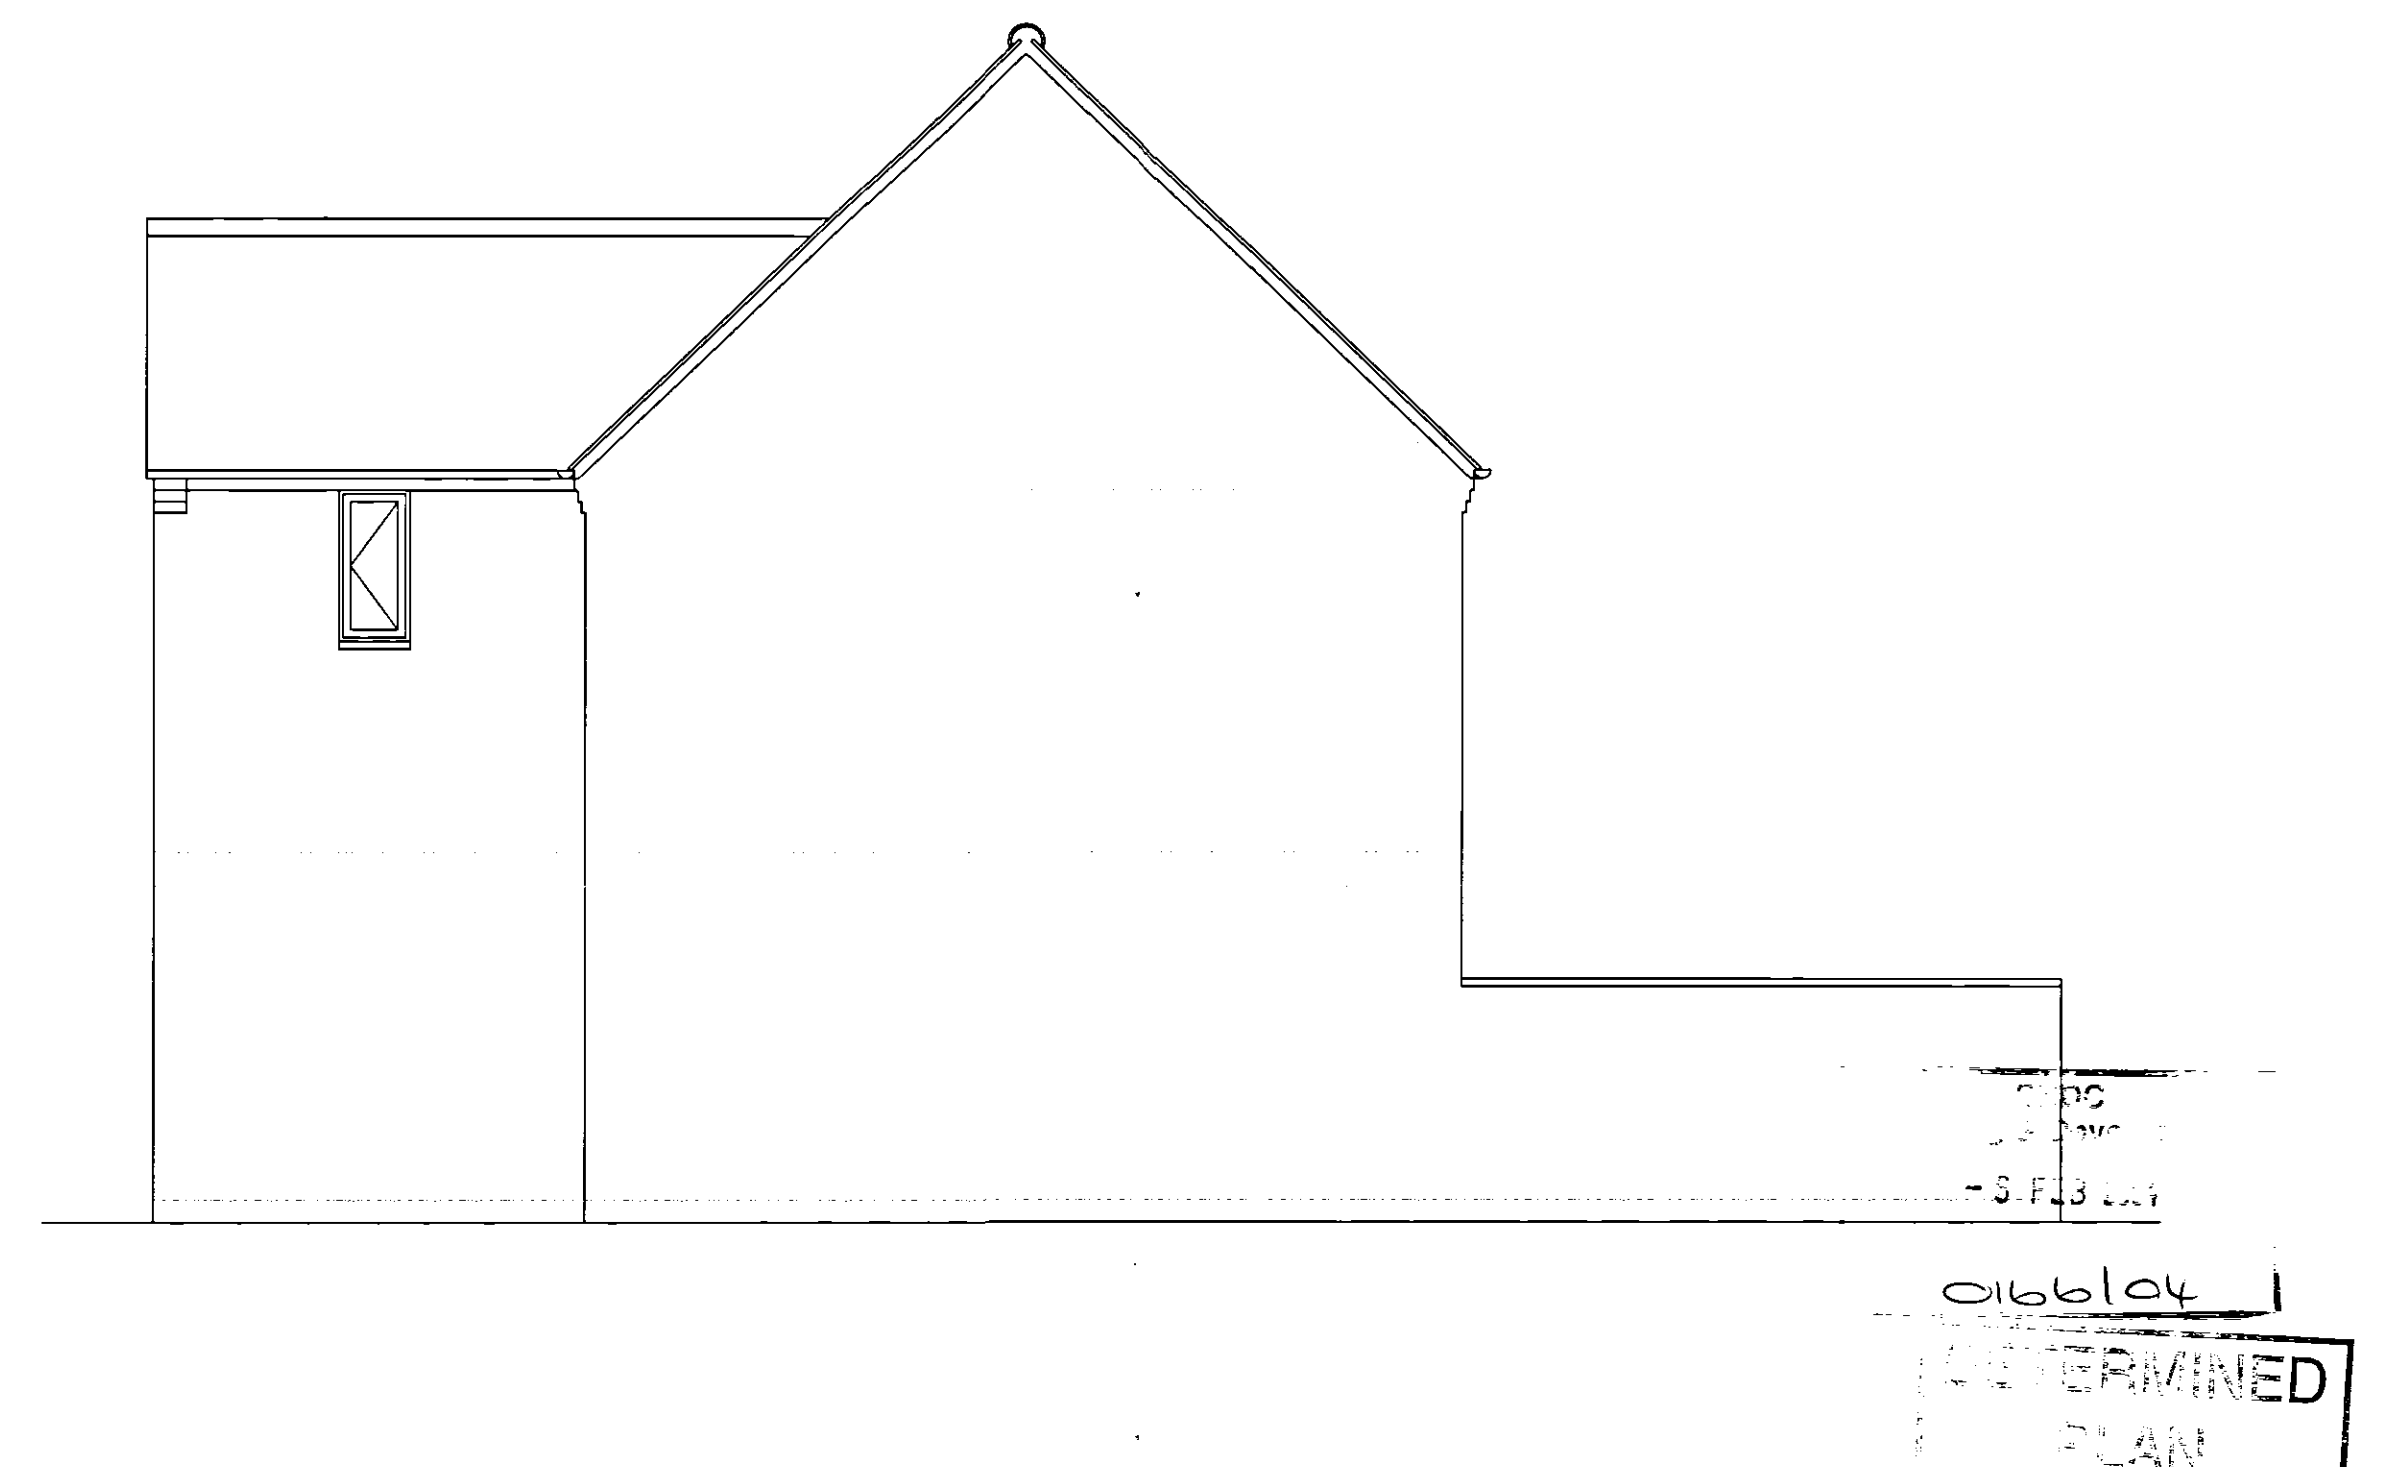

WEST ELEVATION

A.S.H. ARCHITECTURAL
DESIGNS

ANDREW HAMMOND (H.N.B. BUILDING)
 ASHMOND HOUSE, QUEENS STREET, MARCH, CAMBRIDGESHIRE, PE15 8SN

PROJECT:
 3 SYCAMORE VIEW
 GEDNEY HILL
 LINCOLNSHIRE

PROPOSED NEW
 SUMMER LOUNGE
 GROUND FLOOR
 EXTENSION TO REAR

ON BEHALF OF MR AND MRS YOUNG

SCALE: 1/50
 DATE: 18TH DECEMBER 2003

DRAWING NO:
 ASH03D67

SHEET NO:
 1 OF 3 (2ND ISSUE)
 EXISTING PLANS AND
 ELEVATIONS