



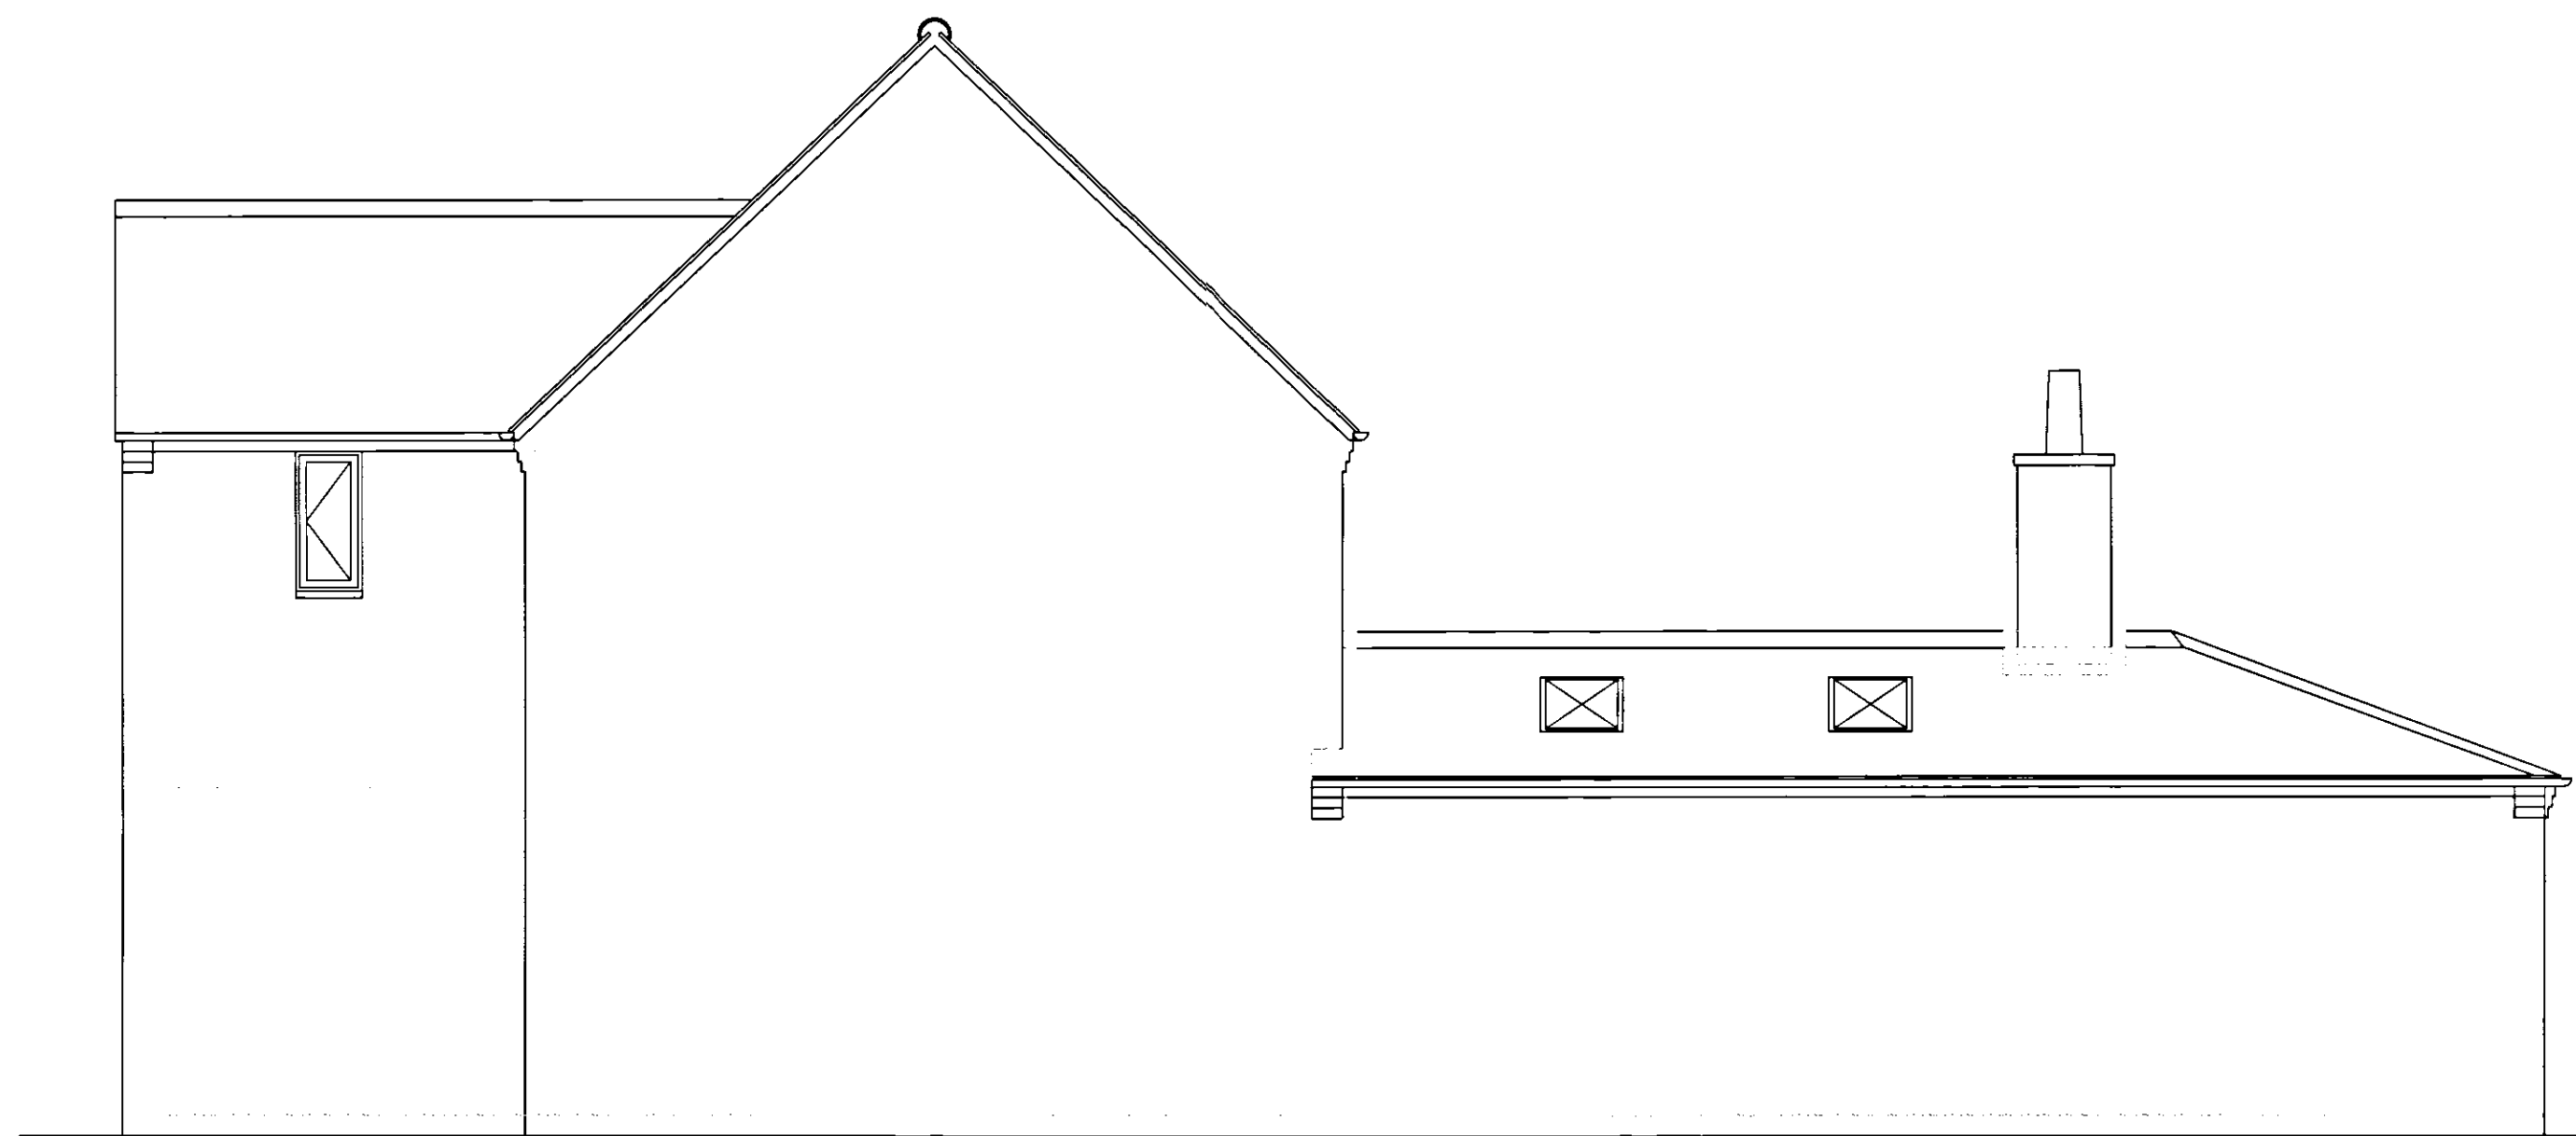


EAST ELEVATION

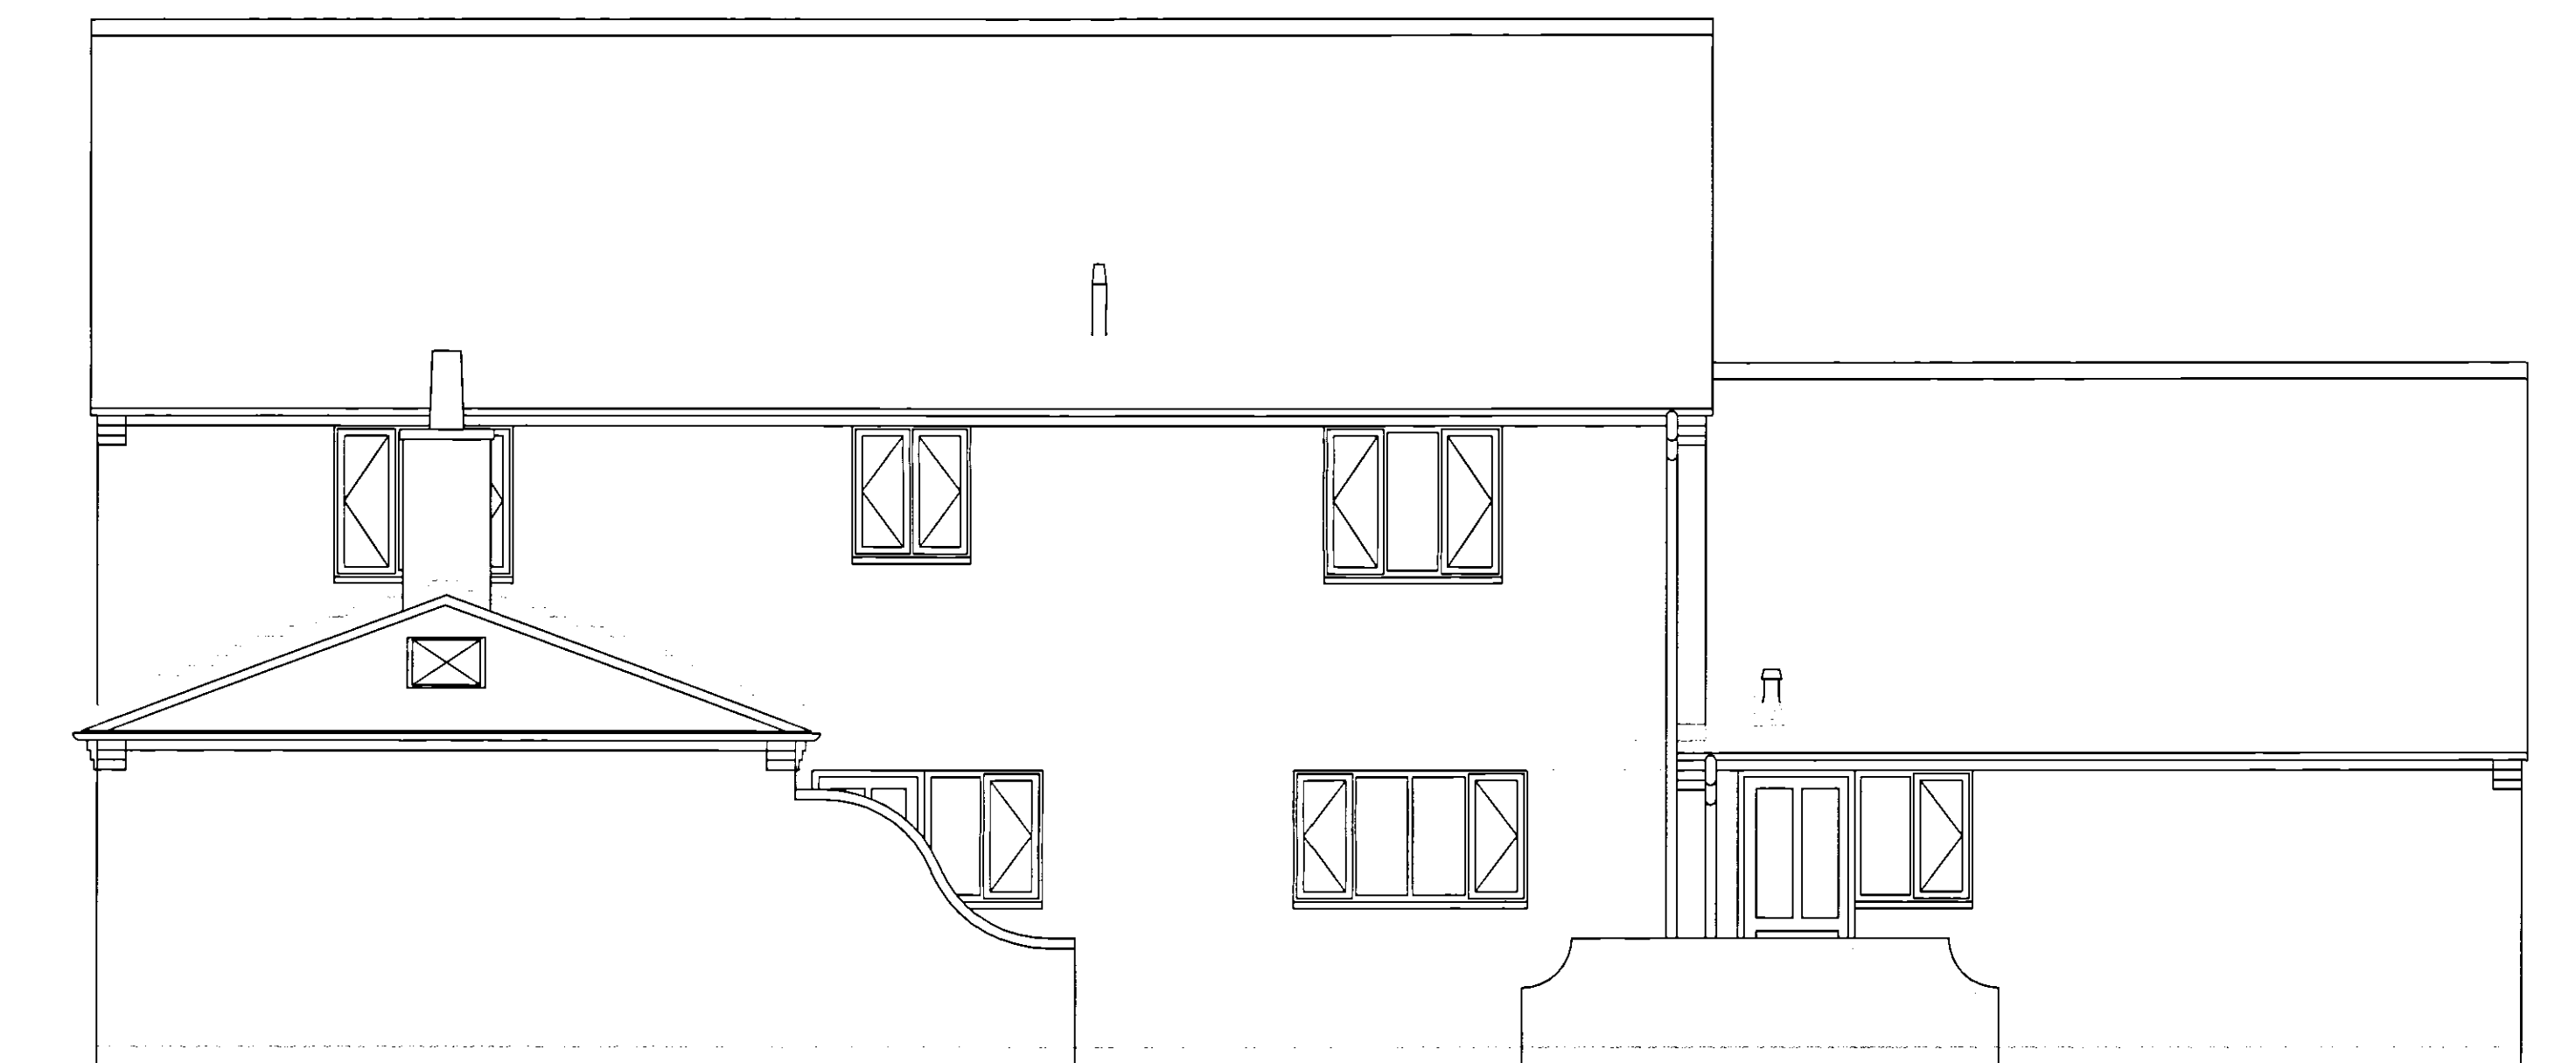

WEST ELEVATION



NORTH ELEVATION

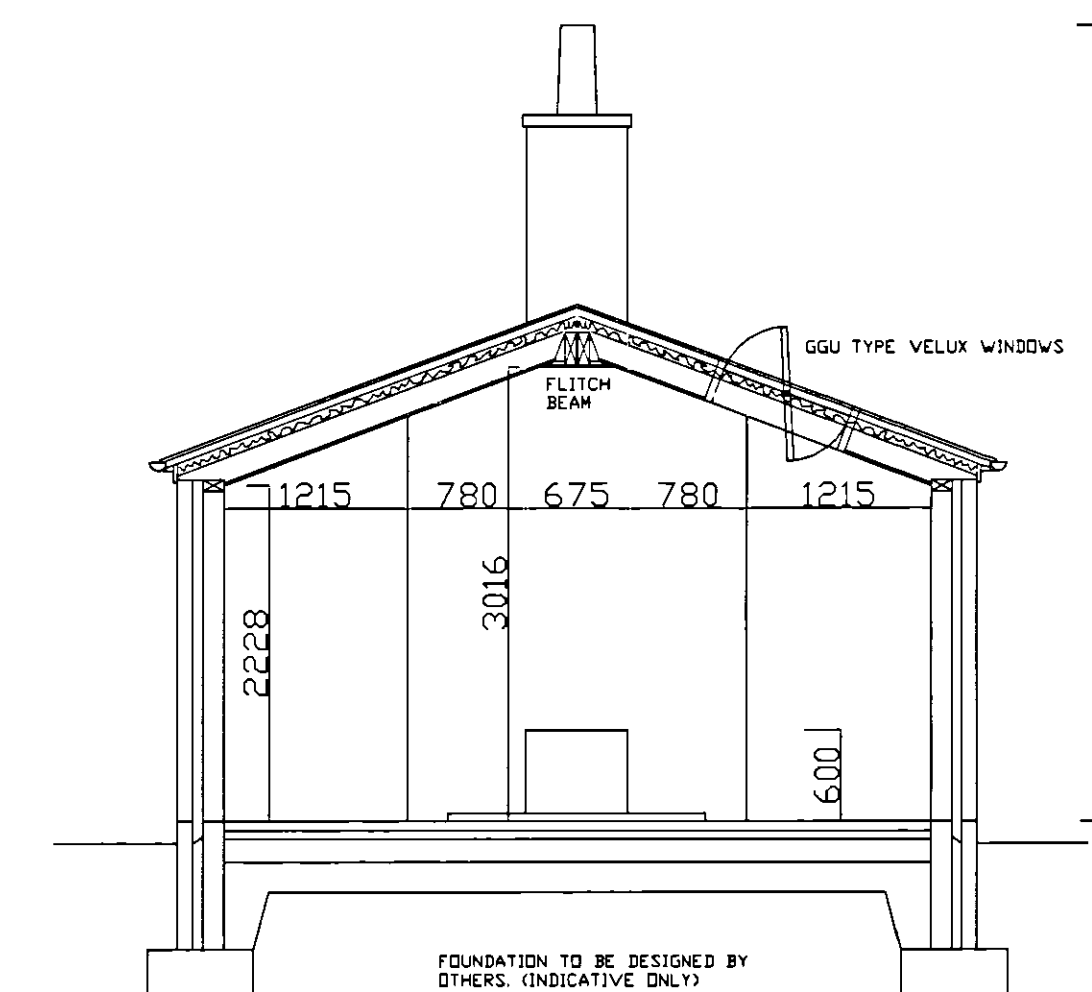

SECTION

DETERMINED
PLAN

PROJECT
- 6 FEB 2004
0166104

A.S.H. ARCHITECTURAL  DESIGNS ANDREW HAMMOND (H.N.B. BUILDING) ASHMOND HOUSE, QUEENS STREET, MARCH, CAMBRIDGESHIRE, PE15 8SN	
PROJECT: 3 SYCAMORE VIEW GEDNEY HILL LINCOLNSHIRE	PROPOSED NEW SUMMER LOUNGE GROUND FLOOR EXTENSION TO REAR
ON BEHALF OF MR AND MRS YOUNG	
SCALES 1:50	DATE 18TH DECEMBER 2003
DRAWING NO. ASH03D67	SHEET NO. 3 OF 3 (END ISSUE) PROPOSED ELEVATIONS AND SECTION