
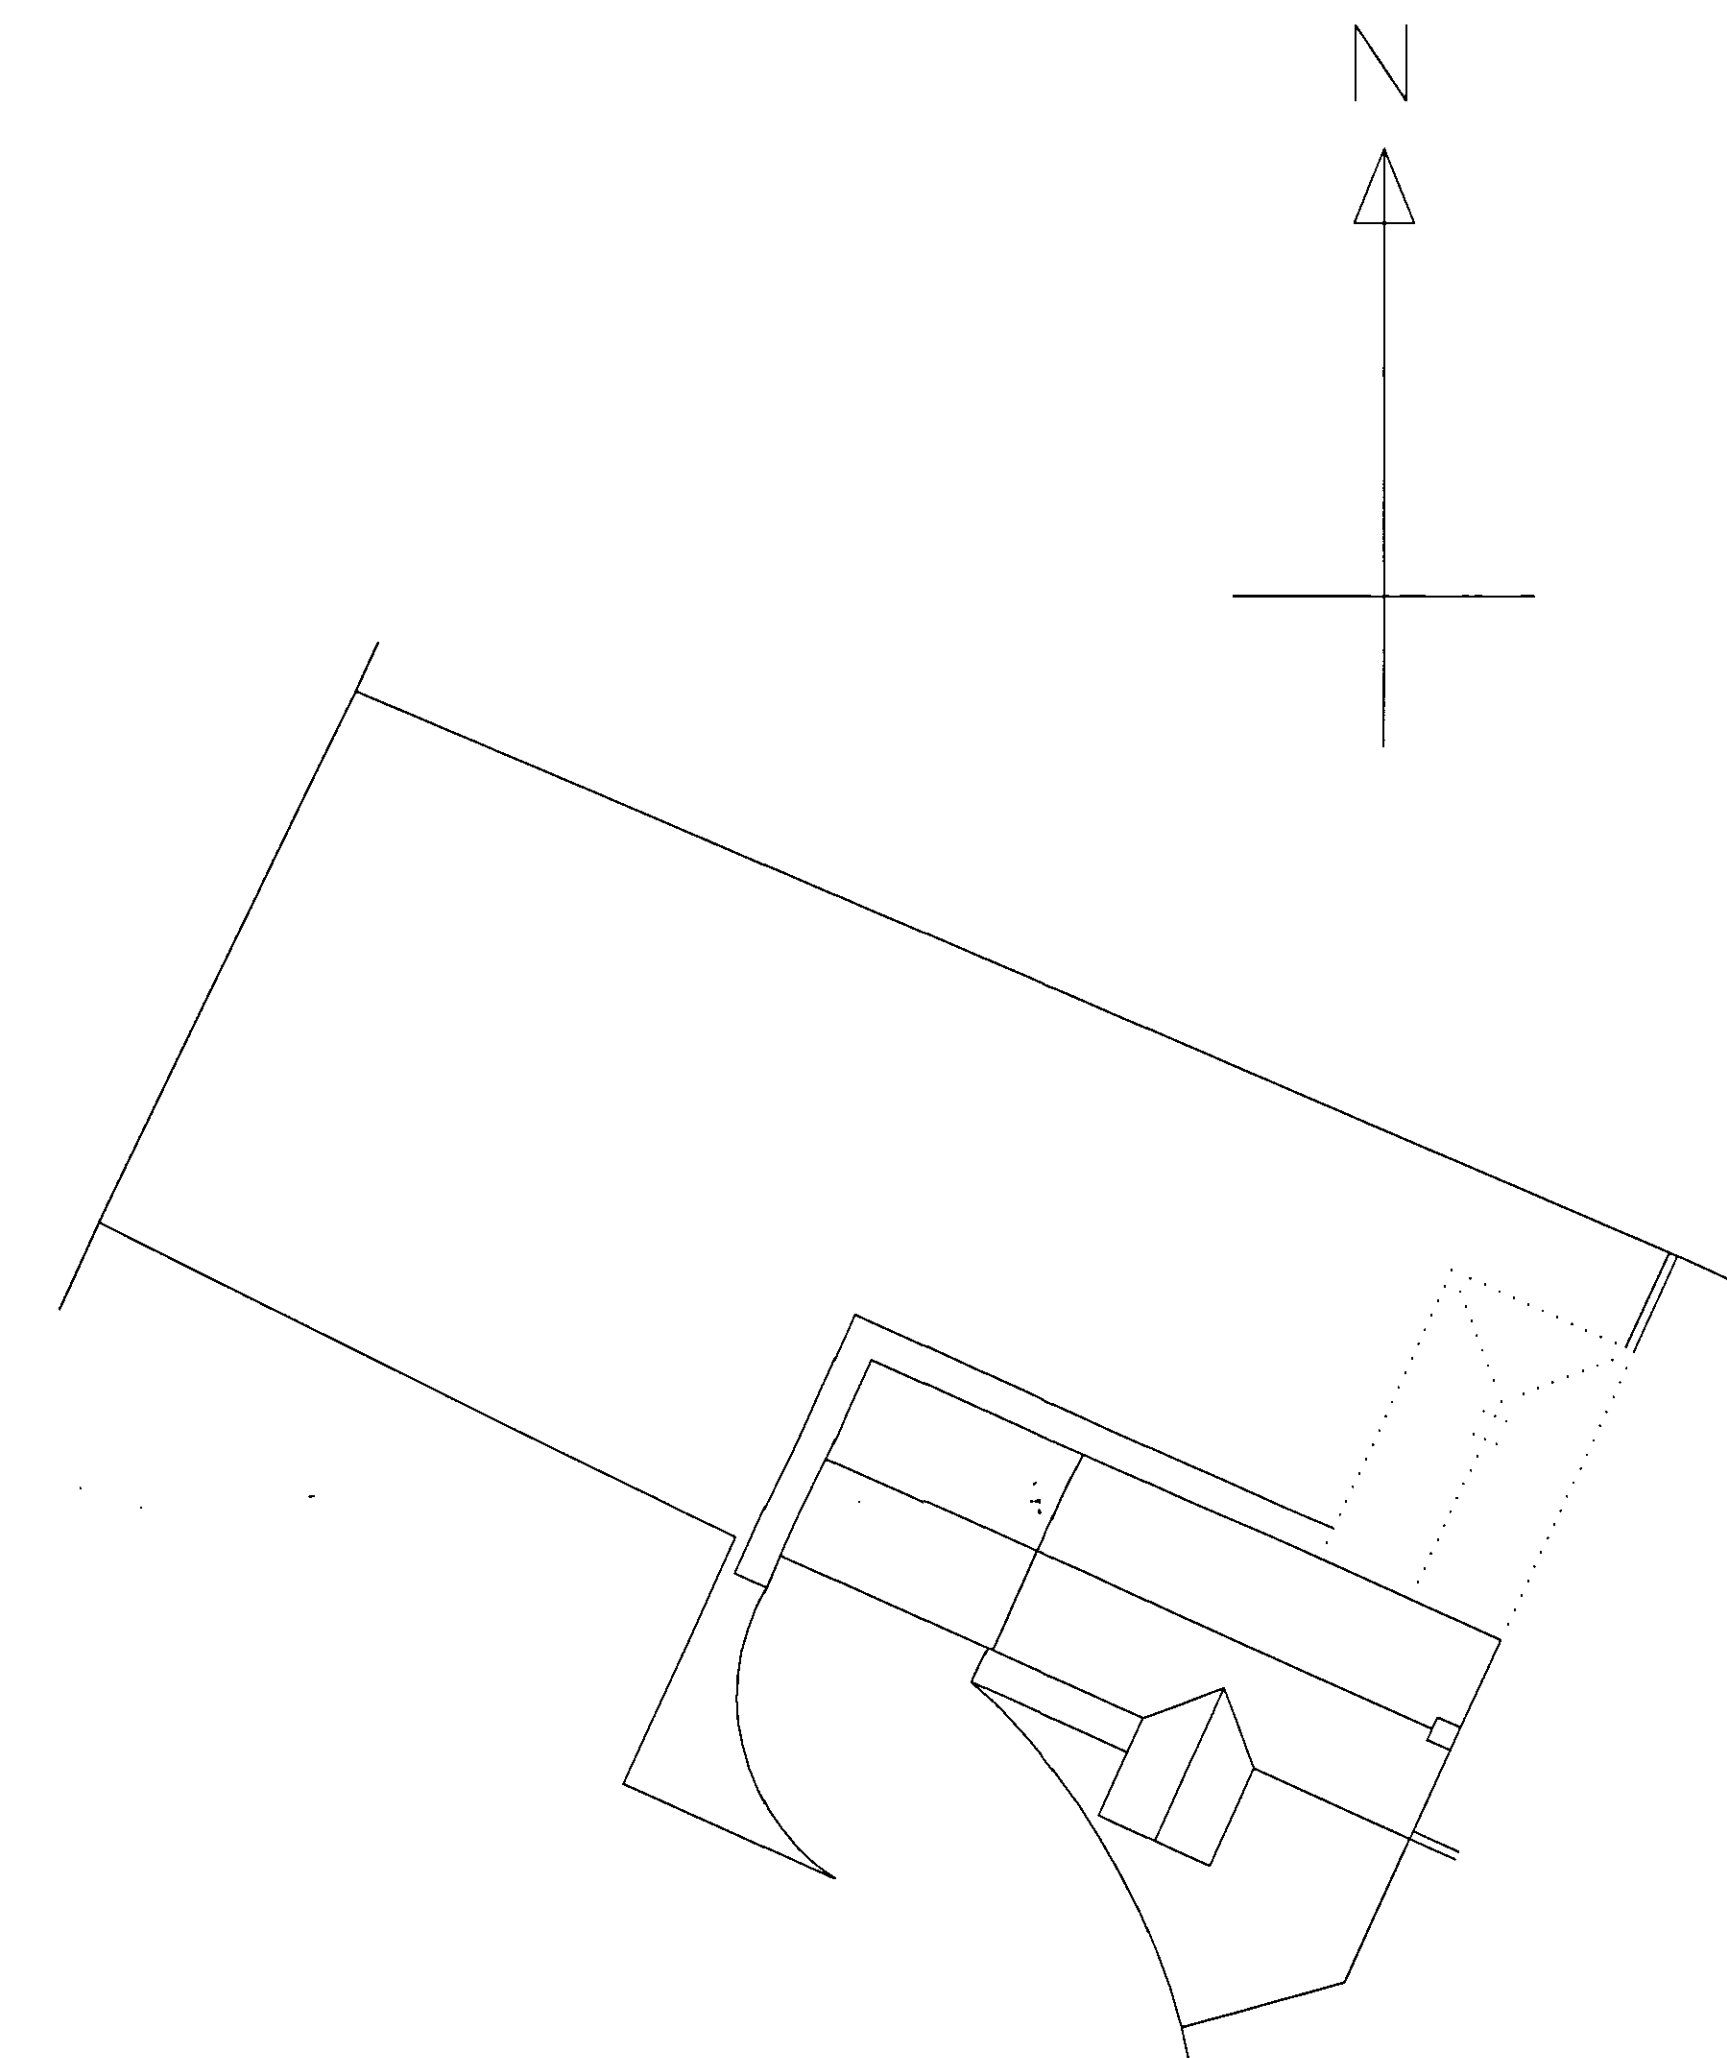


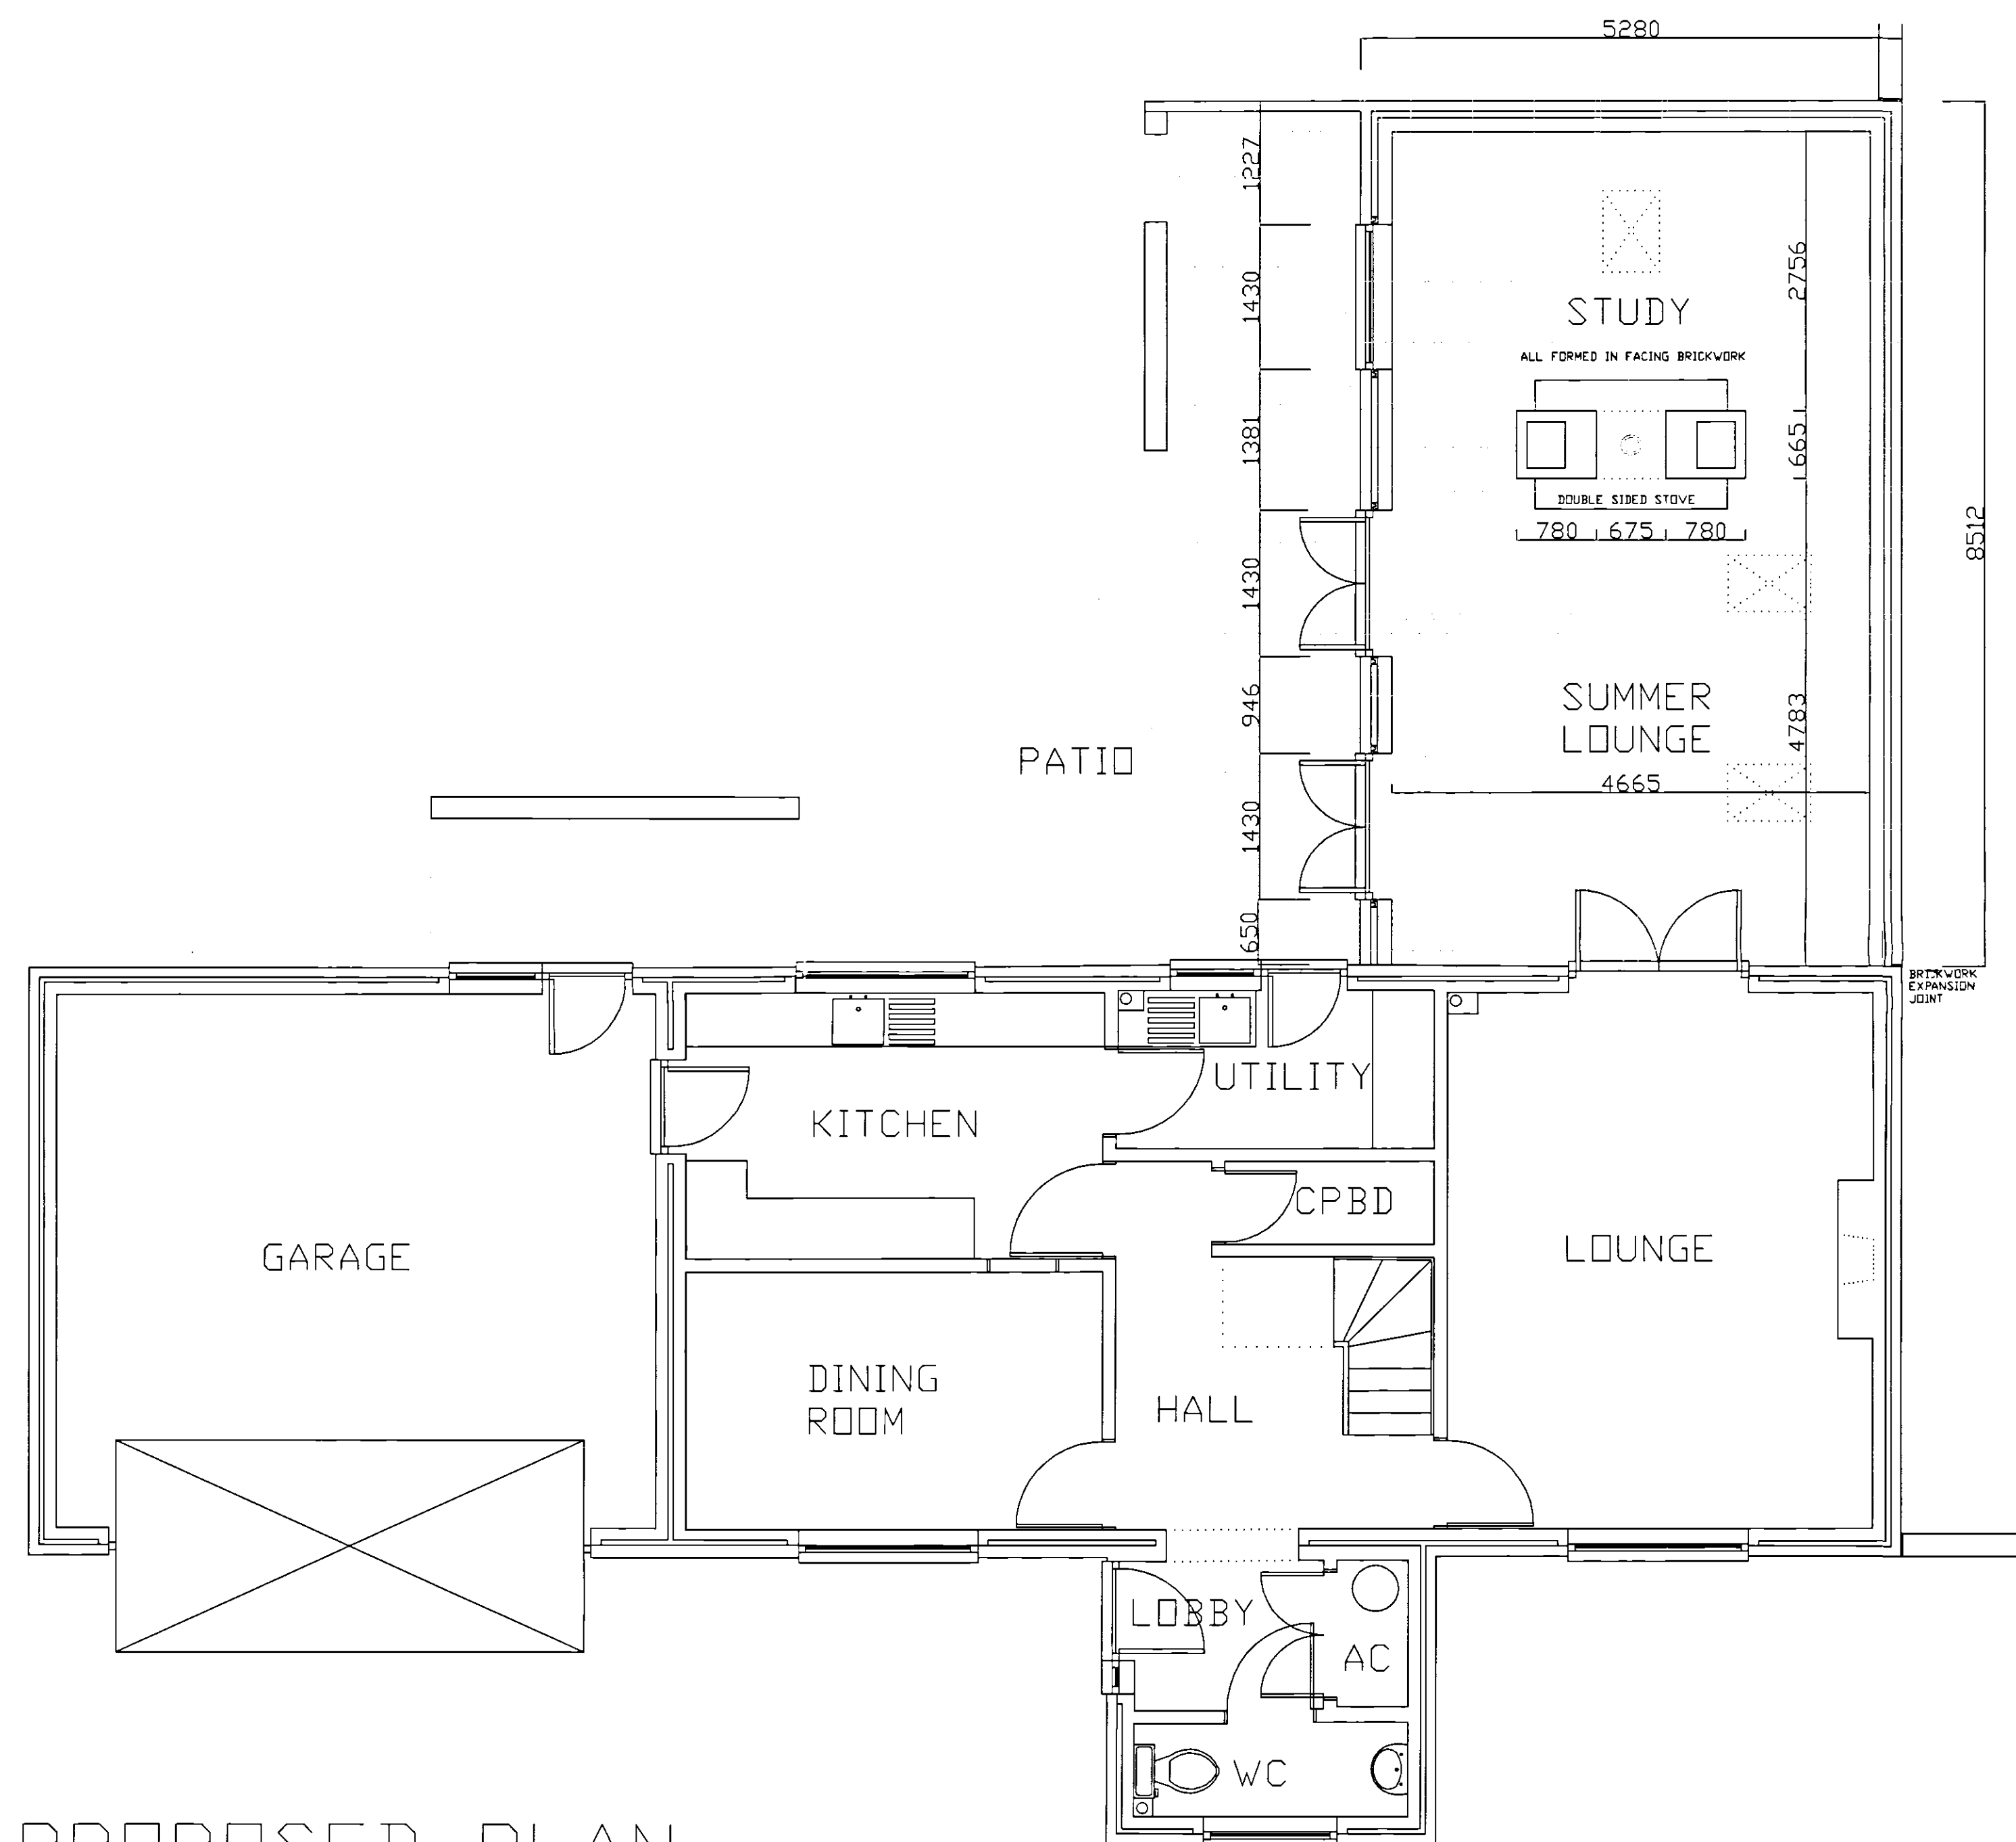

DETERMINED
PLAN

17/12/2003
- 6 FEB 2004
066104

A.S.H. ARCHITECTURAL	
	
DESIGNS ANDREW HAMMOND (H.N.B. BUILDING) ASHMOND HOUSE, QUEENS STREET, MARCH, CAMBRIDGESHIRE, PE15 8SN	
PROJECT: 3 SYCAMORE VIEW GEDNEY HILL LINCOLNSHIRE	PROPOSED NEW SUMMER LOUNGE GROUND FLOOR EXTENSION TO REAR
ON BEHALF OF MR AND MRS YOUNG	
SCALES 1:50 1:200	DATE 18TH DECEMBER 2003
DRAWING NO. ASH03D67	SHEET NO. 2 OF 3 (2ND ISSUE) PROPOSED PLANS AND SITE PLAN