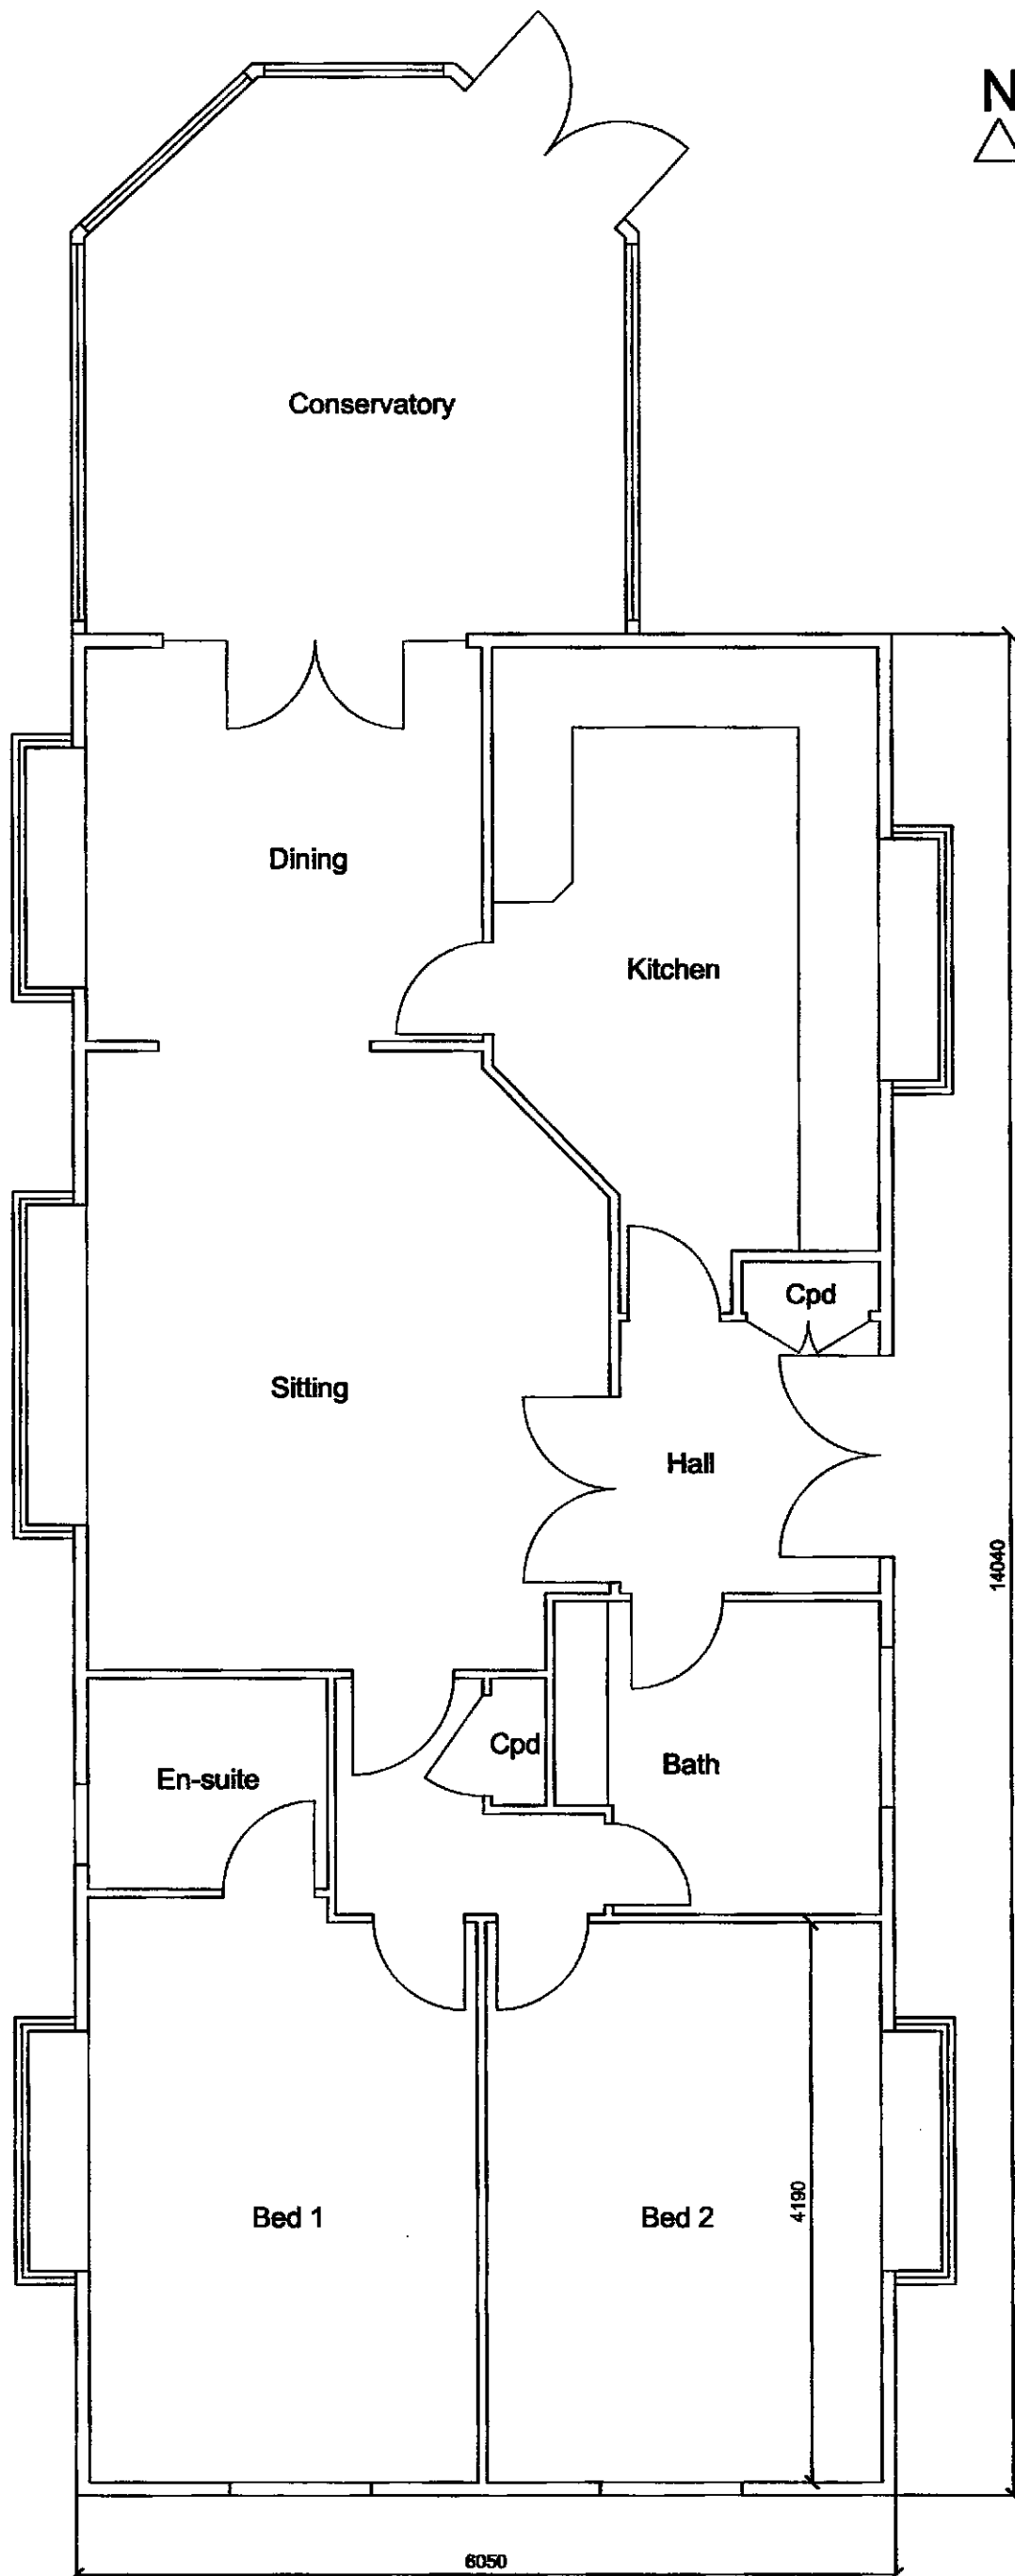


Rev.	Date	Details	Drawn

Job Title
48 Mole Drove

Scale: 1:50 @ A3 Date: 25.03.11

Drawn:


Drawing Title:
Floor Plan

Drawing No.
01

Revision -

ALL DIMENSIONS TO BE VERIFIED ON SITE

Ref: 020411
29 MAR 2011
SHDC
Planning & Environment

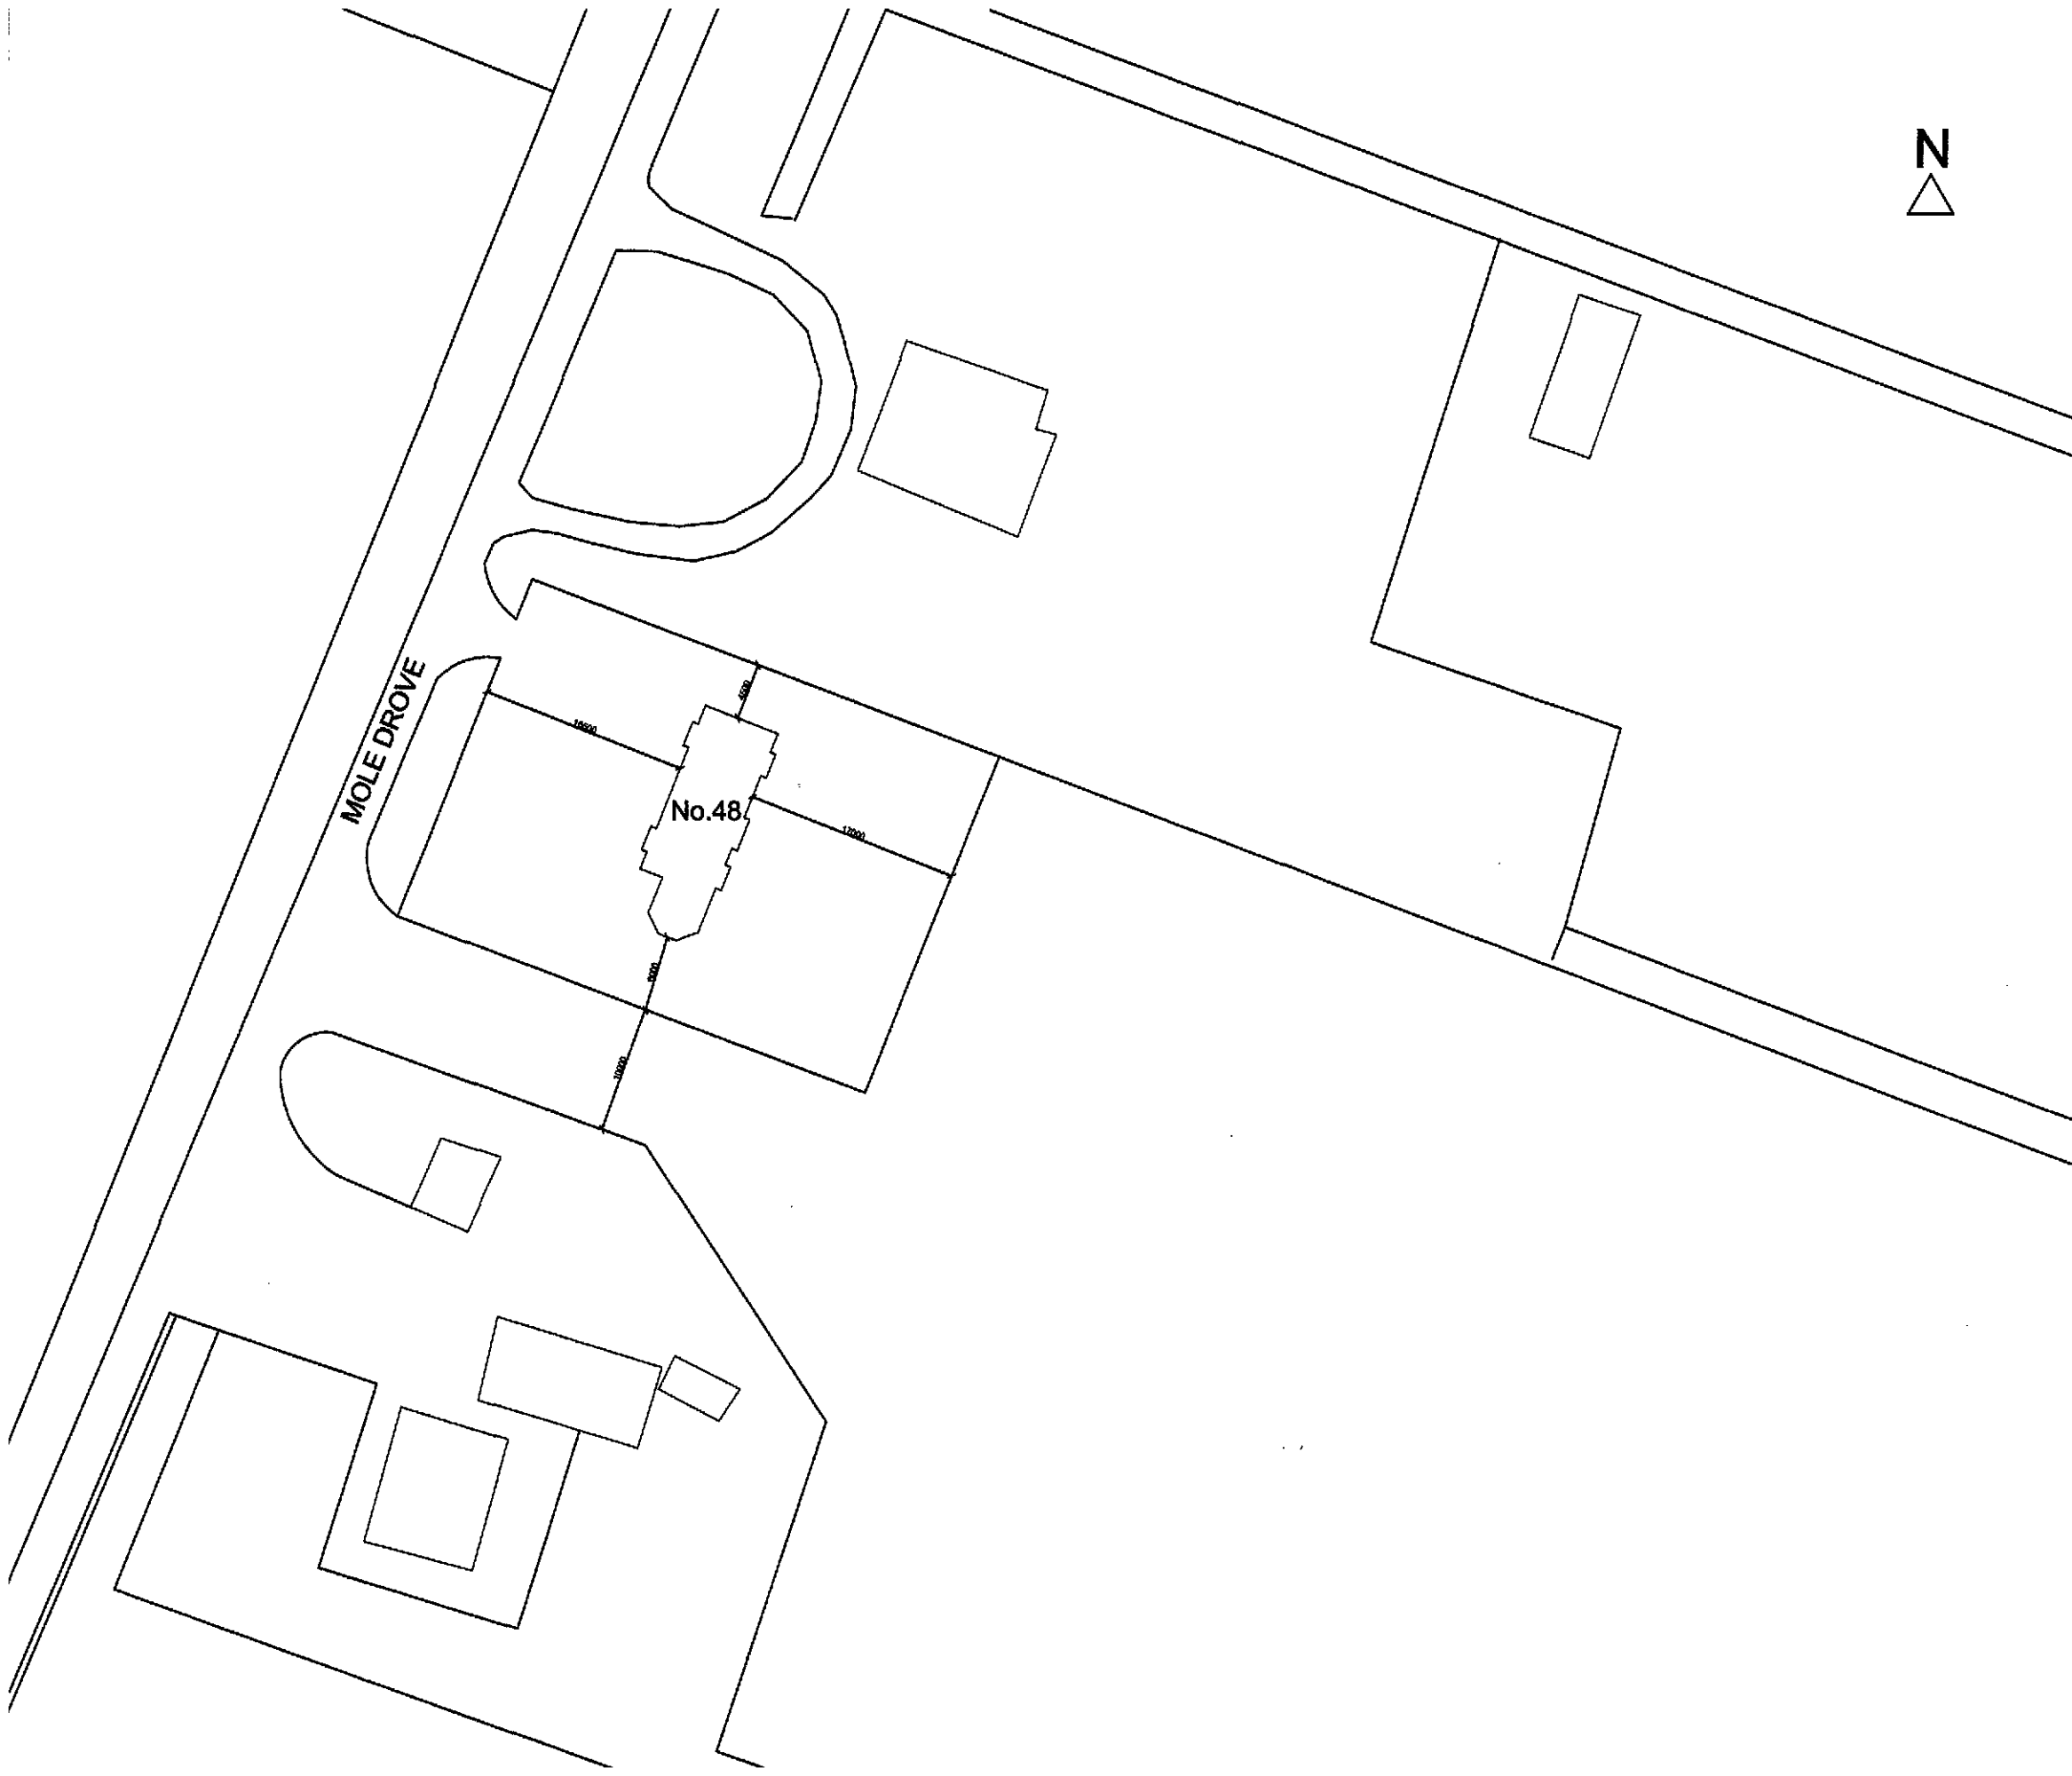

SRDC
Planning & Development
29 MAR 2011
Ref: 0201-11


Rev.	Date	Details	Drawn

Job Title	
48 Mole Drove	
Scale: 1:500 @ A3 Date: 25.03.11	
Drawn:	
Drawing Title:	
Block Plan	
Drawing No.	Revision
00	-

ALL DIMENSIONS TO BE VERIFIED ON SITE



TITLE NUMBER
LL176296

 


LINCOLNSHIRE : SOUTH HOLLAND

ORDNANCE SURVEY MAP REFERENCE:

TF3411NE

SCALE 1:1250

CROWN COPYRIGHT. Produced by HMLR. Further reproduction in whole or in part is prohibited without the prior written permission of Ordnance Survey. License Number GD 272728.

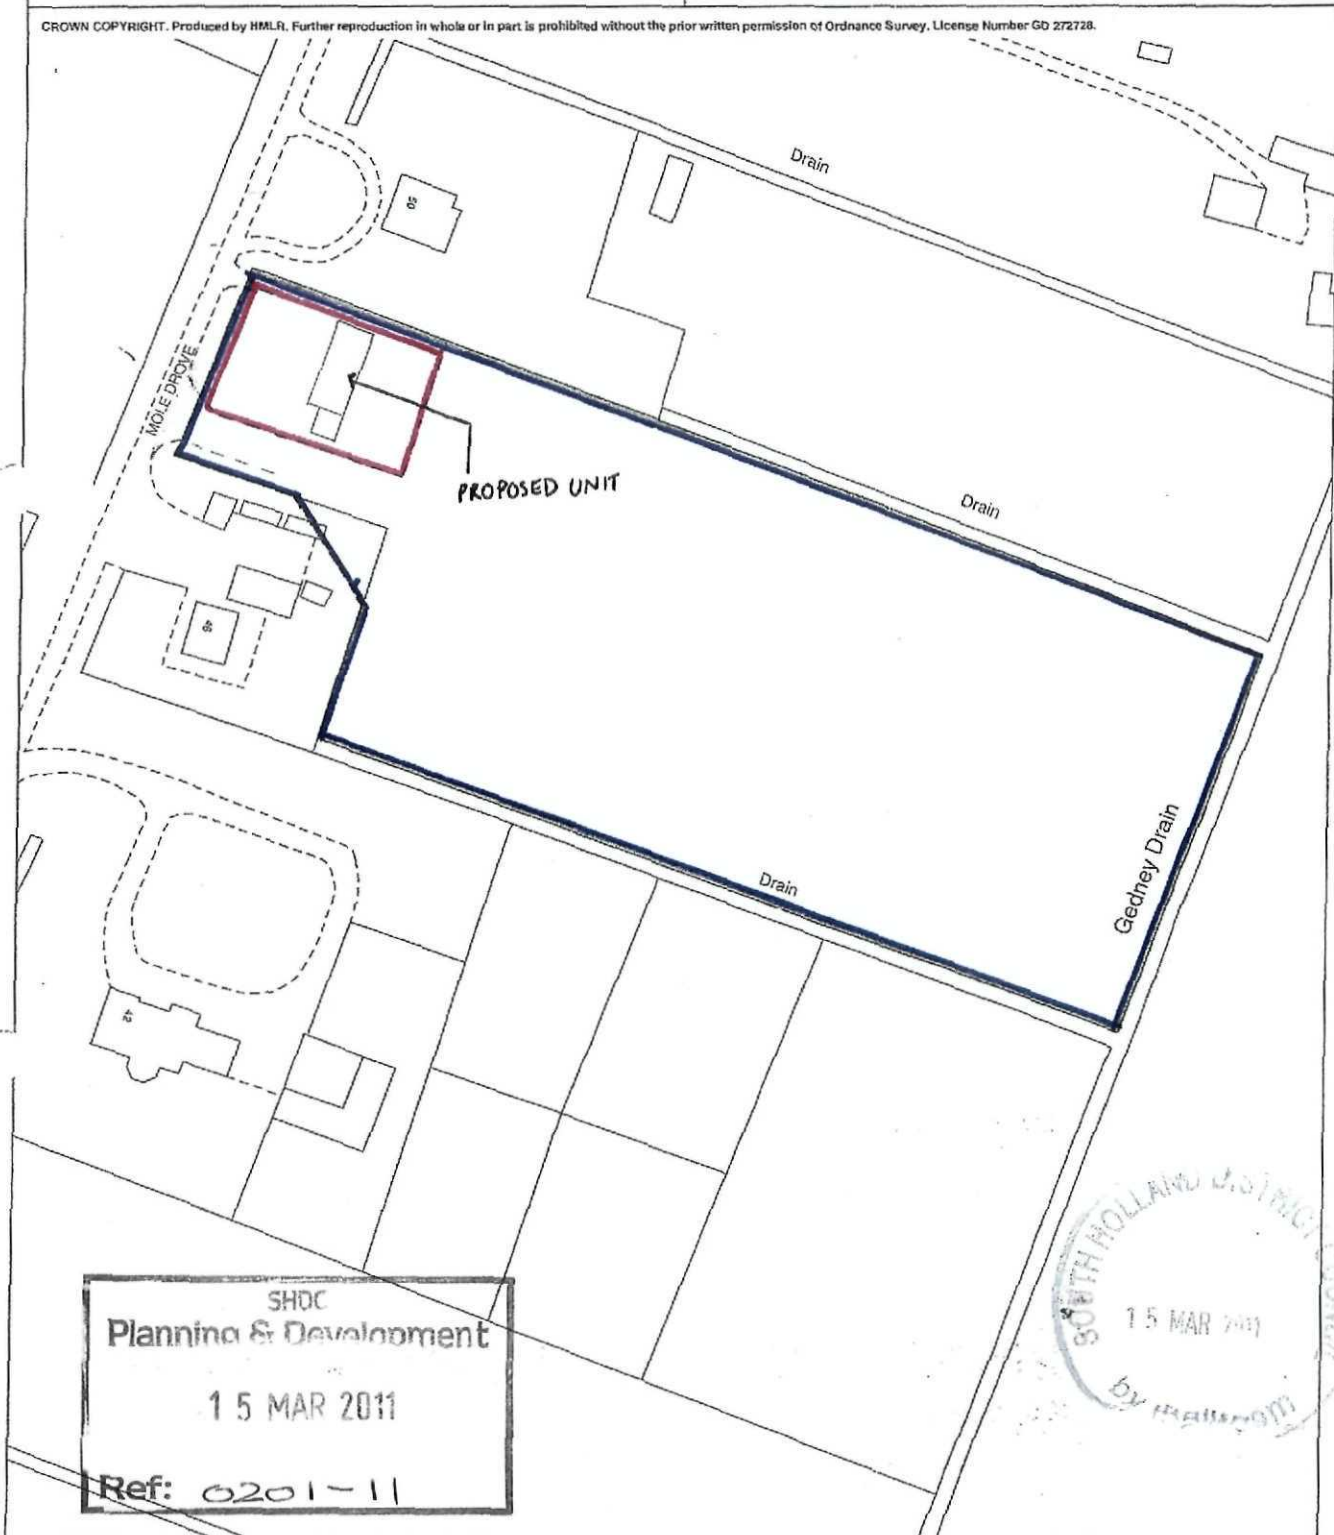

SHDC
Planning & Development

15 MAR 2011

Ref: 0201-11



Bungalow (Twin unit) Mole drive.
Ref: PP-01361168

