



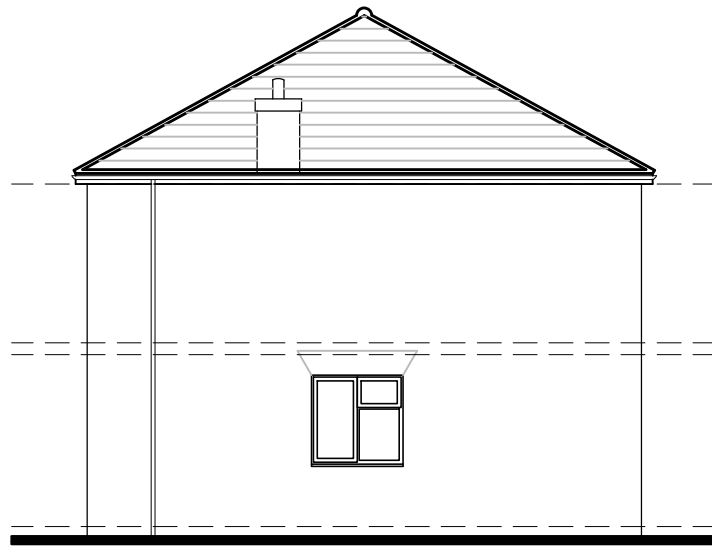

Existing Side Elevation
View A Scale 1:100

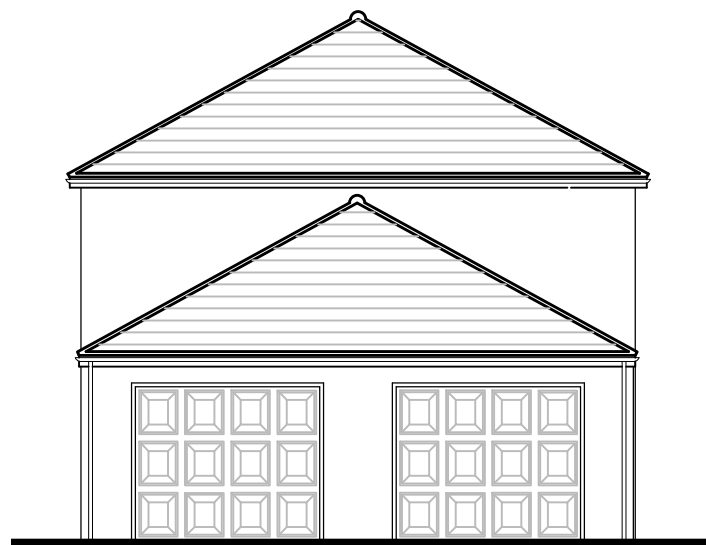


Existing Front Elevation
View B



Existing Side Elevation
View C



Existing Rear Elevation
View D

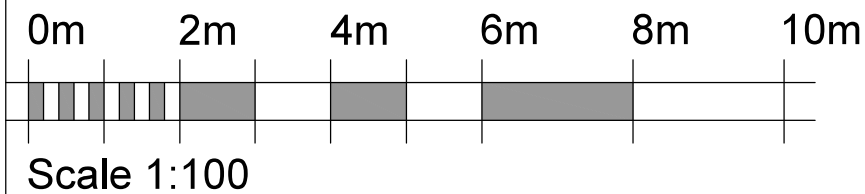

PLANNING ISSUE

PLEASE NOTE
THESE DRAWINGS ARE FOR THE PURPOSE OF
PLANNING ONLY
THESE ARE NOT CONSTRUCTION DRAWINGS

blueprint
Architectural Design Ltd.

5 BLOTT'S BARN, BROOKS ROAD, RAUNDS, NORTHANTS, NN9 6NS
01933 551389 :: info@blueprintdesign.org.uk

TITLE	First Floor Extension for Mr & Mrs Milward 28 Highstock Lane, Gedney Hill, PE12 0QG			
DETAIL	Existing Elevations			
SCALE	1:100	SHEET:	A3	21-231-05
DRAWN	KD	CHECKED	KLG	
DATE	January 2022	ISSUE	PLANNING	
CONTRACTORS MUST CHECK ALL DIMENSIONS ON SITE. ONLY FIGURED DIMENSIONS ARE TO BE WORKED FROM. DISCREPANCIES MUST BE REPORTED TO BLUEPRINT BEFORE PROCEEDING. © THIS DRAWING IS COPYRIGHT.				