



View C



Garage

View D



Kitchen

Lounge

View B



Lobby

Utility Room

W.C.

Dining Room



View A

Existing Ground Plan
Scale 1:100

0m 2m 4m 6m 8m 10m




Scale 1:100

PLANNING ISSUE

PLEASE NOTE
THESE DRAWINGS ARE FOR THE PURPOSE OF
PLANNING ONLY
THESE ARE NOT CONSTRUCTION DRAWINGS

Existing First Floor Plan

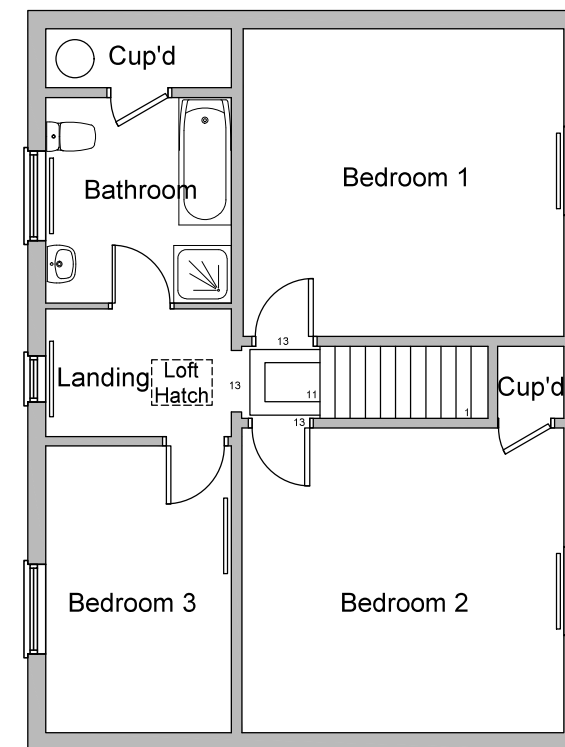

blueprint
Architectural Design Ltd.

5 BLOTT'S BARN, BROOKS ROAD, RAUNDS, NORTHANTS, NN9 6NS
01933 551389 :: info@blueprintdesign.org.uk

TITLE		First Floor Extension for Mr & Mrs Milward 28 Highstock Lane, Gedney Hill, PE12 0QG			
DETAIL		Existing Plans			
SCALE	1:100	SHEET:	A3	21-231-04	
DRAWN	KD	CHECKED	KLG		
DATE	January 2022	ISSUE	PLANNING		
CONTRACTORS MUST CHECK ALL DIMENSIONS ON SITE. ONLY FIGURED DIMENSIONS ARE TO BE WORKED FROM. DISCREPANCIES MUST BE REPORTED TO BLUEPRINT BEFORE PROCEEDING. © THIS DRAWING IS COPYRIGHT.					