



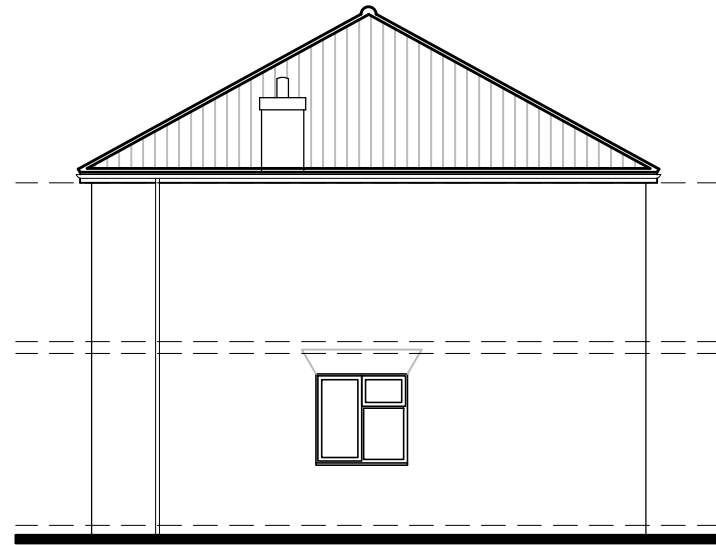

Proposed Side Elevation
View A Scale 1:100




Proposed Front Elevation
View B

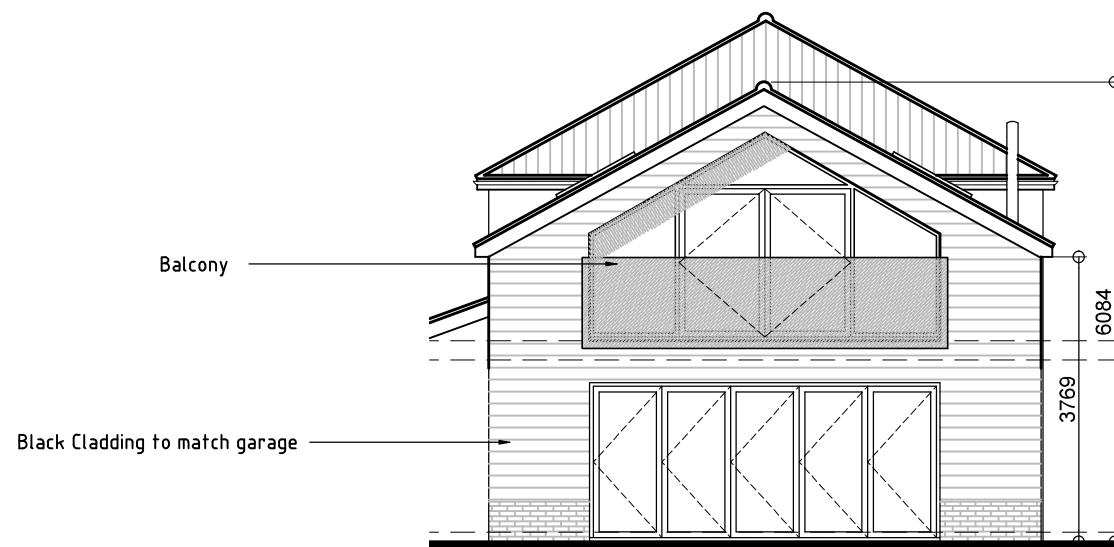

Proposed Side Elevation
View C



Proposed Rear Elevation
View D

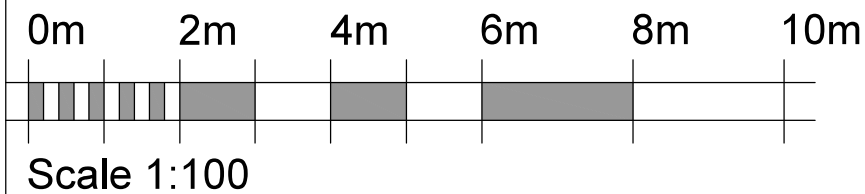

PLANNING ISSUE

PLEASE NOTE
THESE DRAWINGS ARE FOR THE PURPOSE OF
PLANNING ONLY
THESE ARE NOT CONSTRUCTION DRAWINGS

blueprint
Architectural Design Ltd.

5 BLOTT'S BARN, BROOKS ROAD, RAUNDS, NORTHANTS, NN9 6NS
01933 551389 :: info@blueprintdesign.org.uk

REV.	DETAILS	INIT.	DATE
A	Combined schemes	KD	18/02/2022
B	Removed tall window closest to bifolds	KD	24/02/2022
TITLE	First Floor Extension for Mr & Mrs Milward 28 Highstock Lane, Gedney Hill, PE12 0QG		
DETAIL	Proposed Elevations Option 1		
SCALE	1:100	SHEET:	A3
DRAWN	KD	CHECKED	KLK
DATE	January 2022	ISSUE	PLANNING
CONTRACTORS MUST CHECK ALL DIMENSIONS ON SITE. ONLY FIGURED DIMENSIONS ARE TO BE WORKED FROM DISCREPANCIES MUST BE REPORTED TO BLUEPRINT BEFORE PROCEEDING. © THIS DRAWING IS COPYRIGHT.			

21-231-07B