




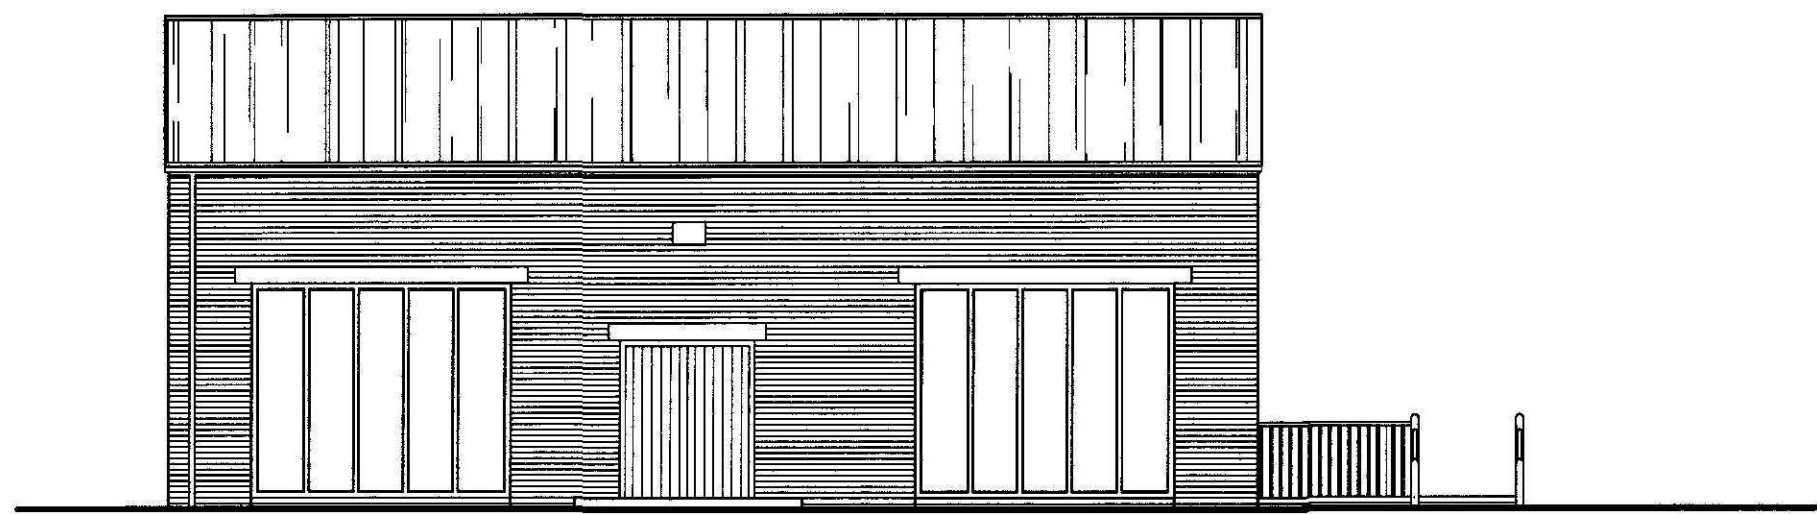

FRONT ELEVATION 1:100

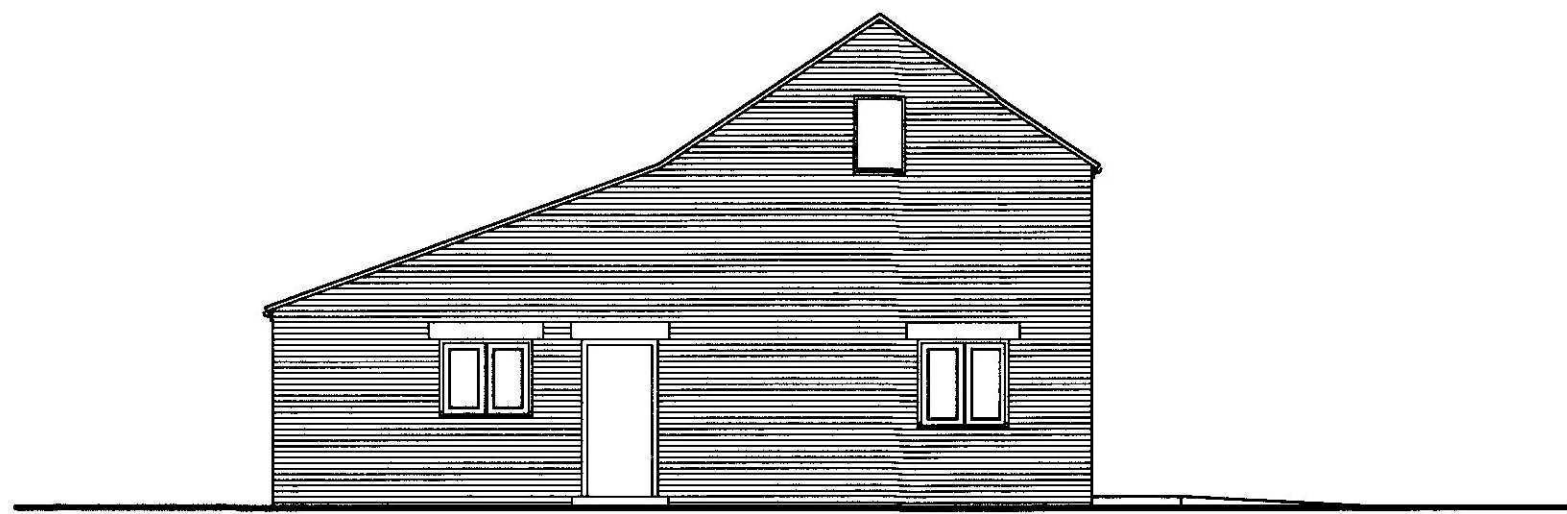


SIDE ELEVATION 1:100

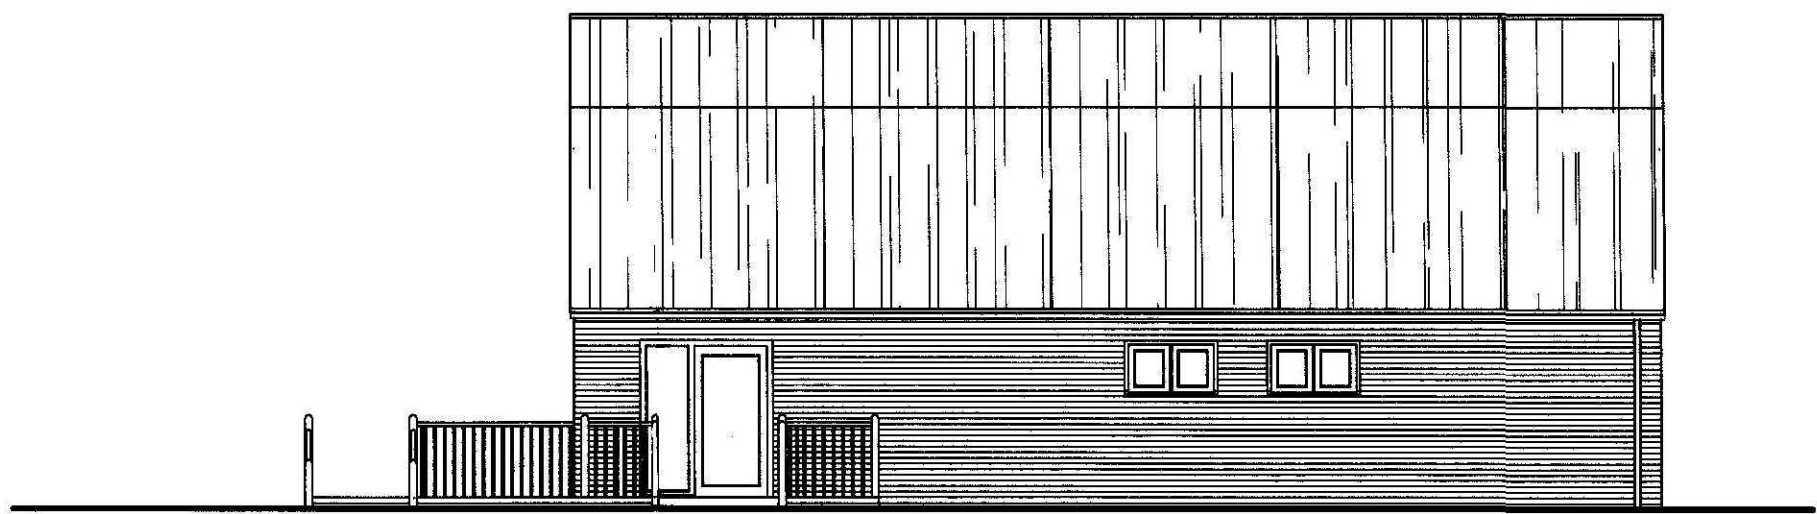

REAR ELEVATION 1:100



SIDE ELEVATION 1:100

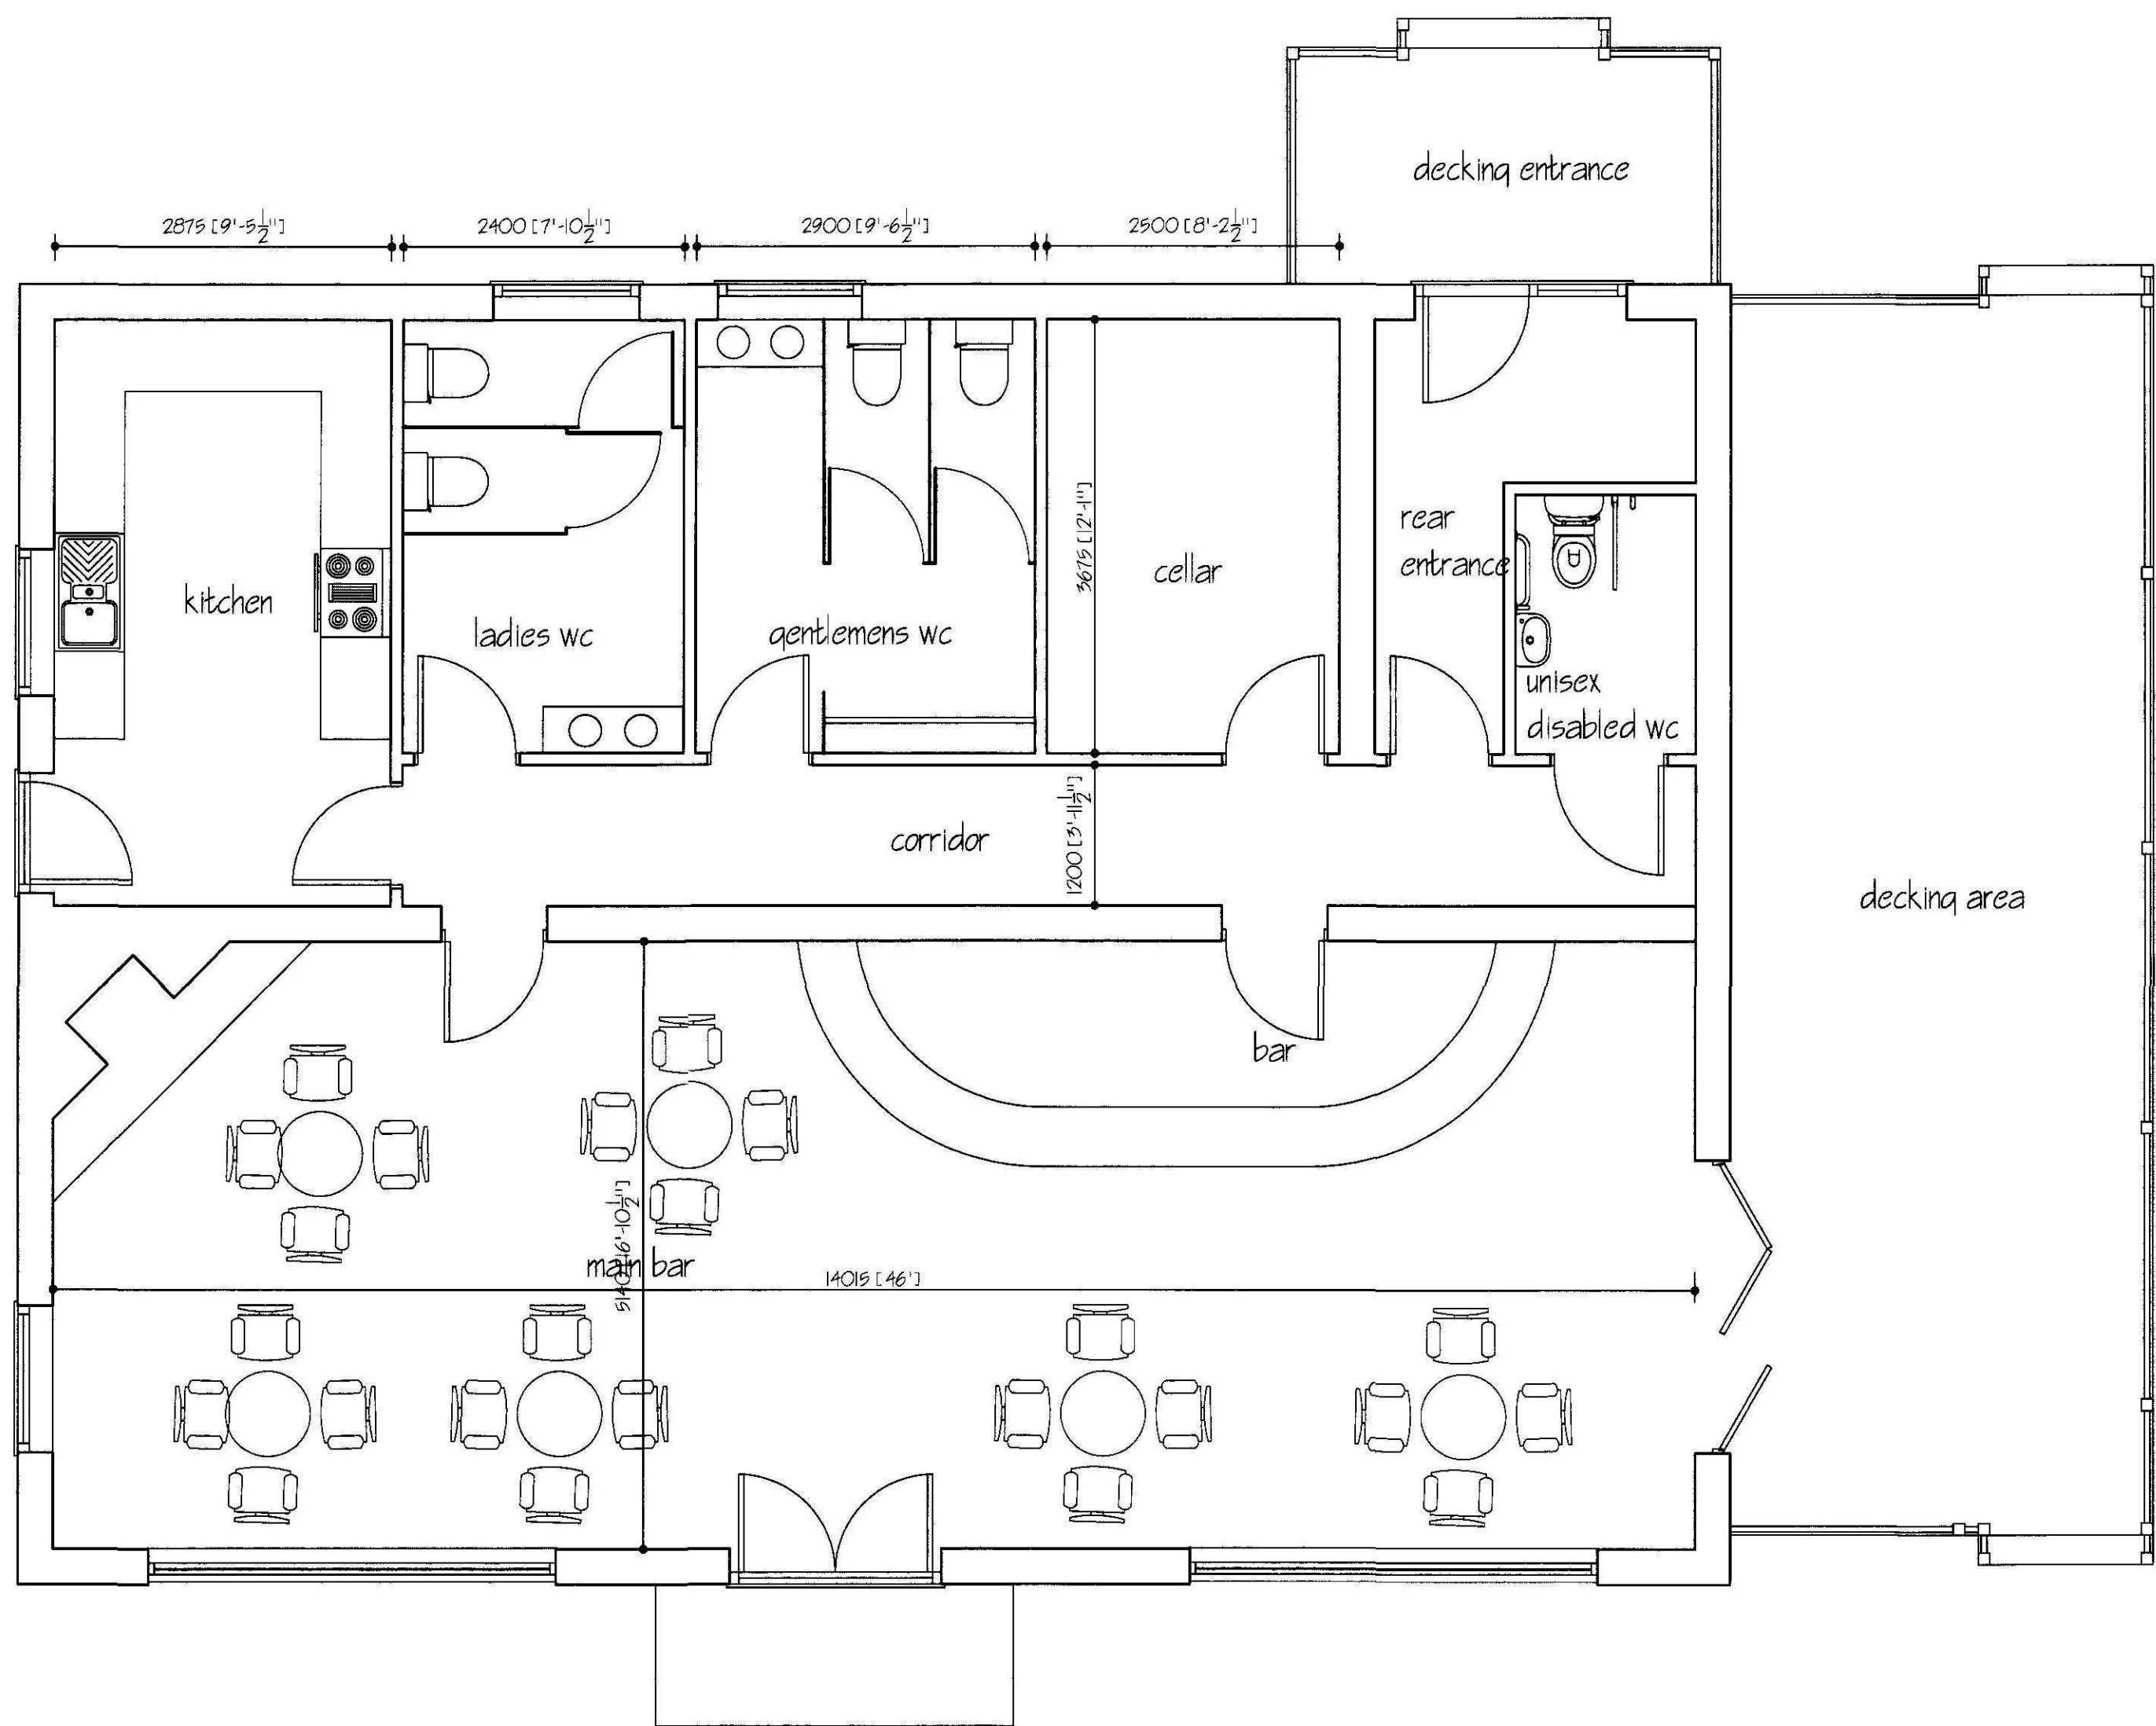

GROUND FLOOR PLAN 1:50

DETERMINED
PLAN

34DC
Planning & Development
2 5 MAR 2009
Ref: 021169

C	EAVES LOWERED - WINDOWS ADDED	FEB '09
B	PORCH REMOVED	JAN '09
A	ELEVATIONS REDESIGNED	JAN '09
ref	revision	date

G. R. MERCHANT LTD.
I.ENG AMICE FIWO
**ARCHITECTURAL, STRUCTURAL
AND LAND DRAINAGE
CONSULTANTS**
4 Wrights Mews
12A Park Road, Holbeach,
Spalding, Lincs. PE12 7EE
Tel: 01408 480800
Fax: 01408 488744
E-Mail: gr.merchant@btconnect.com

Project
PROPOSED CLUB HOUSE
NORTH VIEW LAKES
NORTH ROAD
CEDNEY HILL

Client
MR. S. KENNALLY

Drawing
PROPOSED FLOOR PLAN
PROPOSED ELEVATIONS

Job Ref. 1616/07	Drawing No. 07C
Date JAN '09	Drawn S.B

Scales
AS NOTED

DO NOT SCALE FROM THIS DRAWING
This drawing is copyright and may not be altered, copied, photographed or used for any other purpose other than that for which it is made. The copyright owner is not responsible for any errors or omissions and report any discrepancies to the Architect. All details shown on this drawing including foundations are based upon typical site conditions unless otherwise stated. No responsibility can be accepted for circumstances which may be discovered during construction which are not reported to the Architect as they are the responsibility of the contractor. The works will not be supervised or inspected on site by G.R.M. Merchant or any representative thereof. It is the client or their appointed agents responsibility to ensure that the works are carried out in accordance with the specifications, standards and codes of practice. All materials shall conform to appropriate British standard specifications or BS standards or European code equivalent. The Employer / Client shall ensure that the selected contractor is competent with and obtains all necessary consents to achieve compliance with Health and Safety legislation for Building sites and fireplaces. The Employer / Client is advised that should the works need to comply with the Construction Design and Management Regulations an independent Planning Supervisor will be required. The works shall comply with all that is shown on the drawing and details. Plans that may be specified in the future but may be reasonably inferred as necessary in every part of the works shall be deemed to be included. It is the client's responsibility to ensure that the works are carried out in accordance with the specifications, standards and codes of practice. The works shall comply with all that is shown on the drawing and details. Plans that may be specified in the future but may be reasonably inferred as necessary in every part of the works shall be deemed to be included. It is the client's responsibility to ensure that the works are carried out in accordance with the specifications, standards and codes of practice.