






FRONT ELEVATION

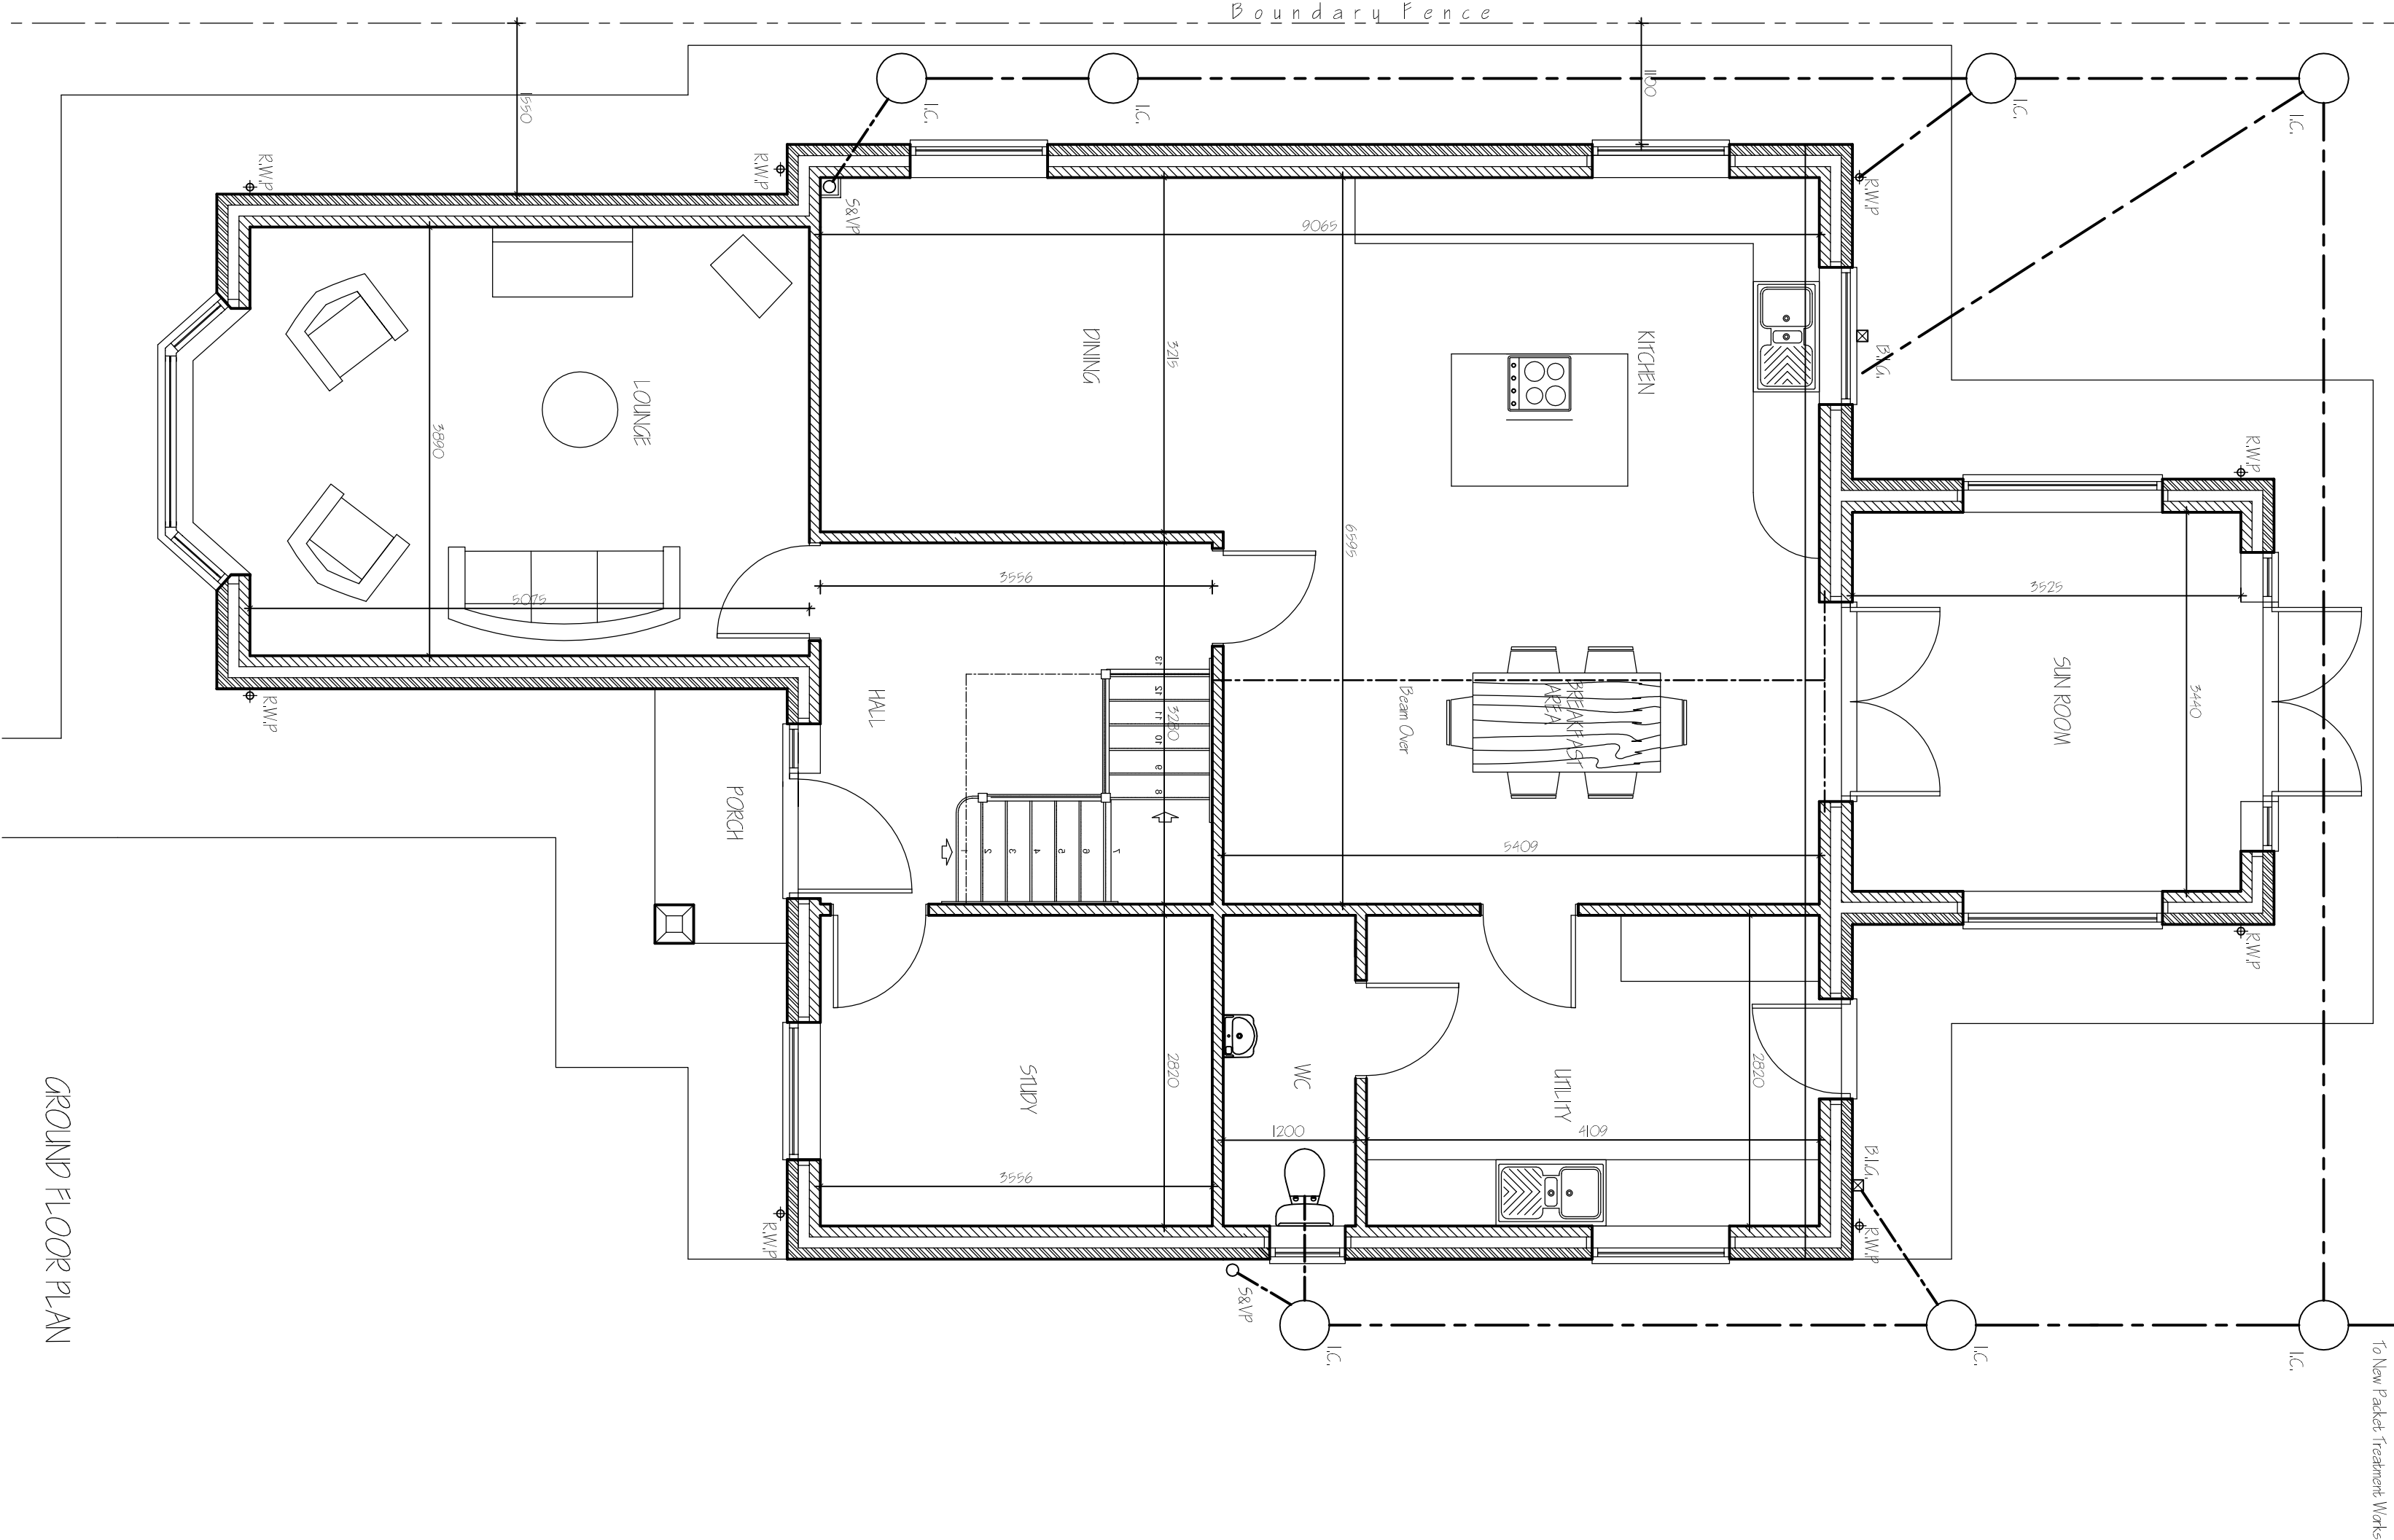


GROUND FLOOR PLAN

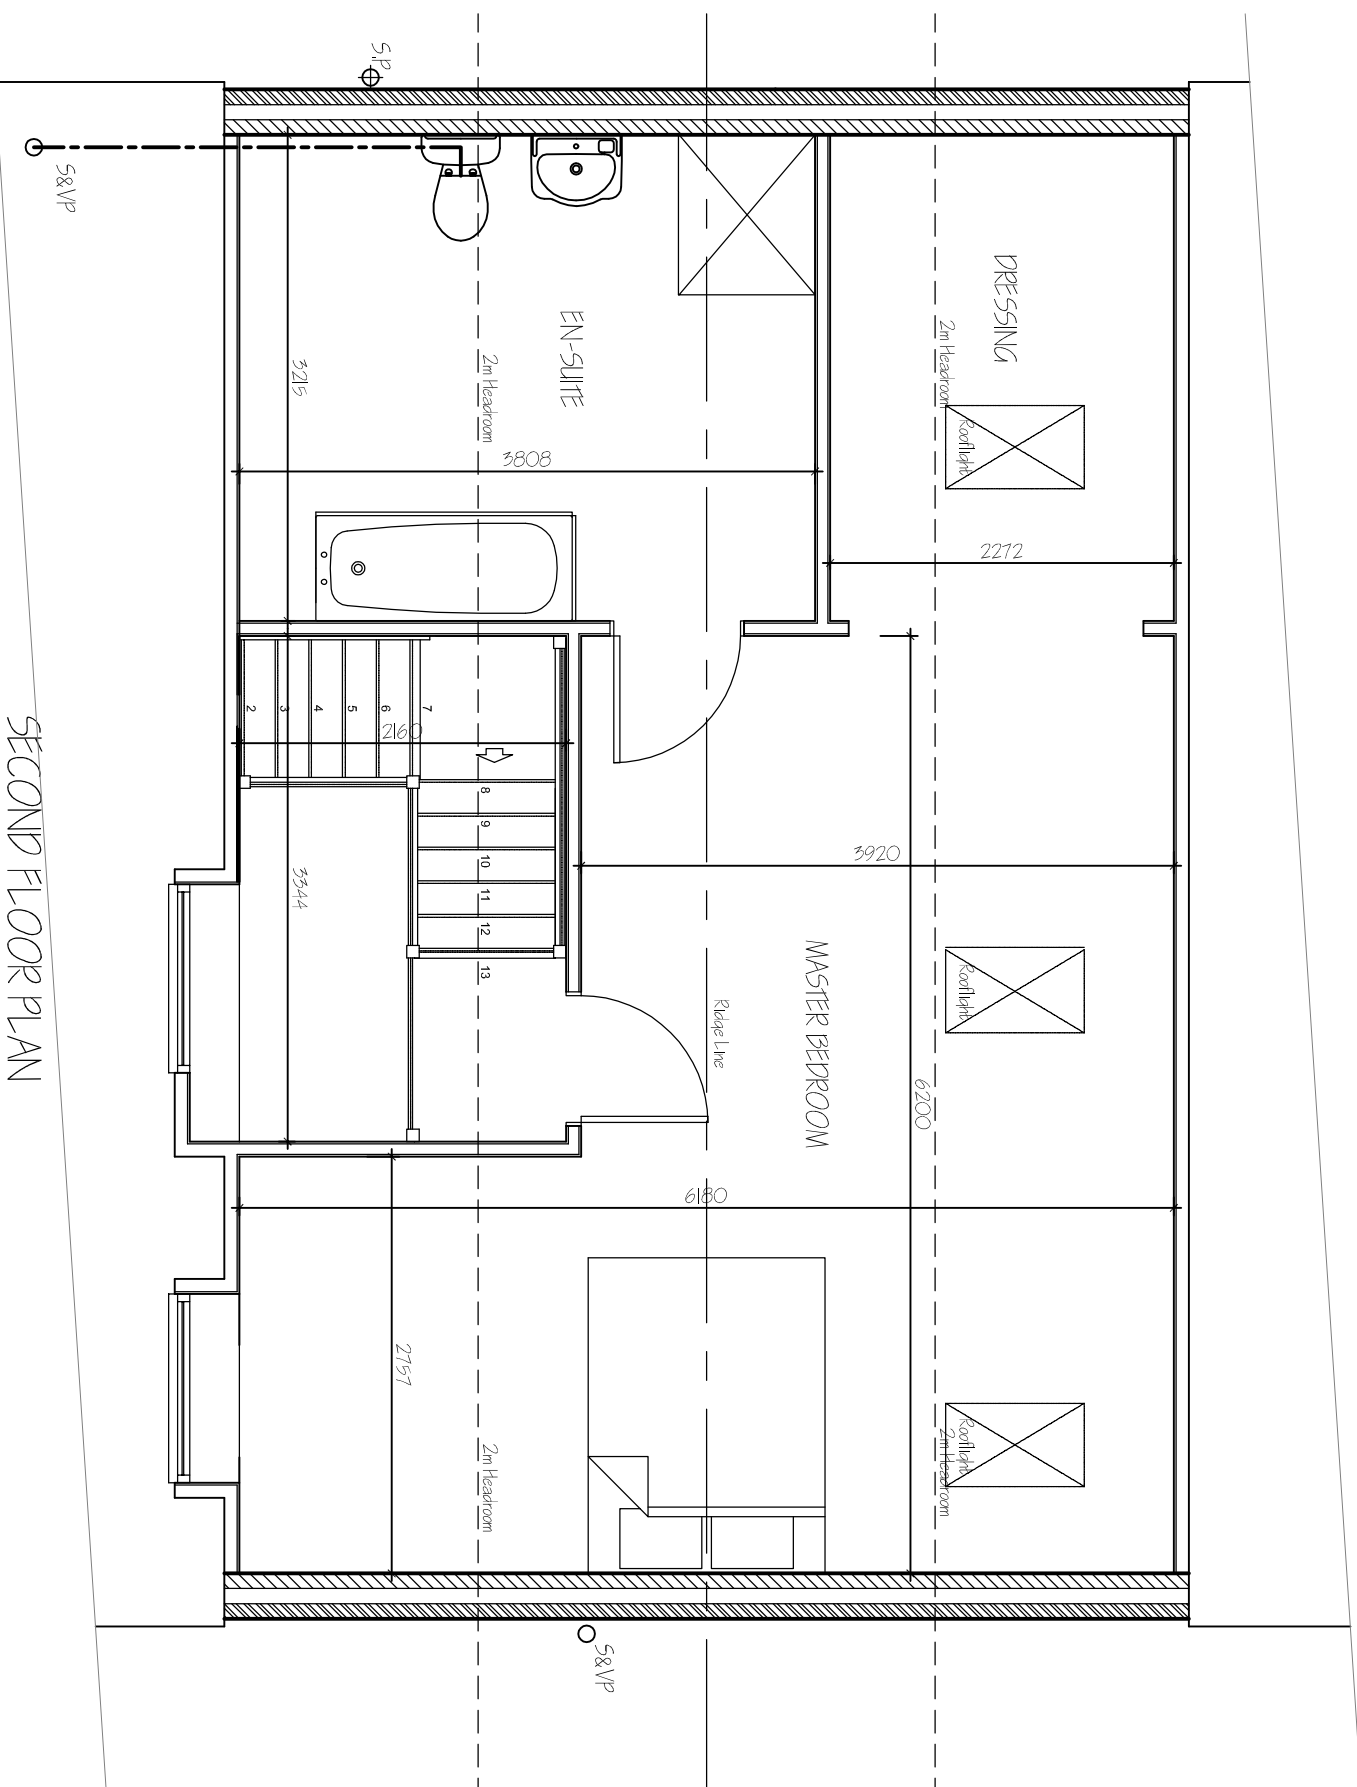

SECOND FLOOR PLAN

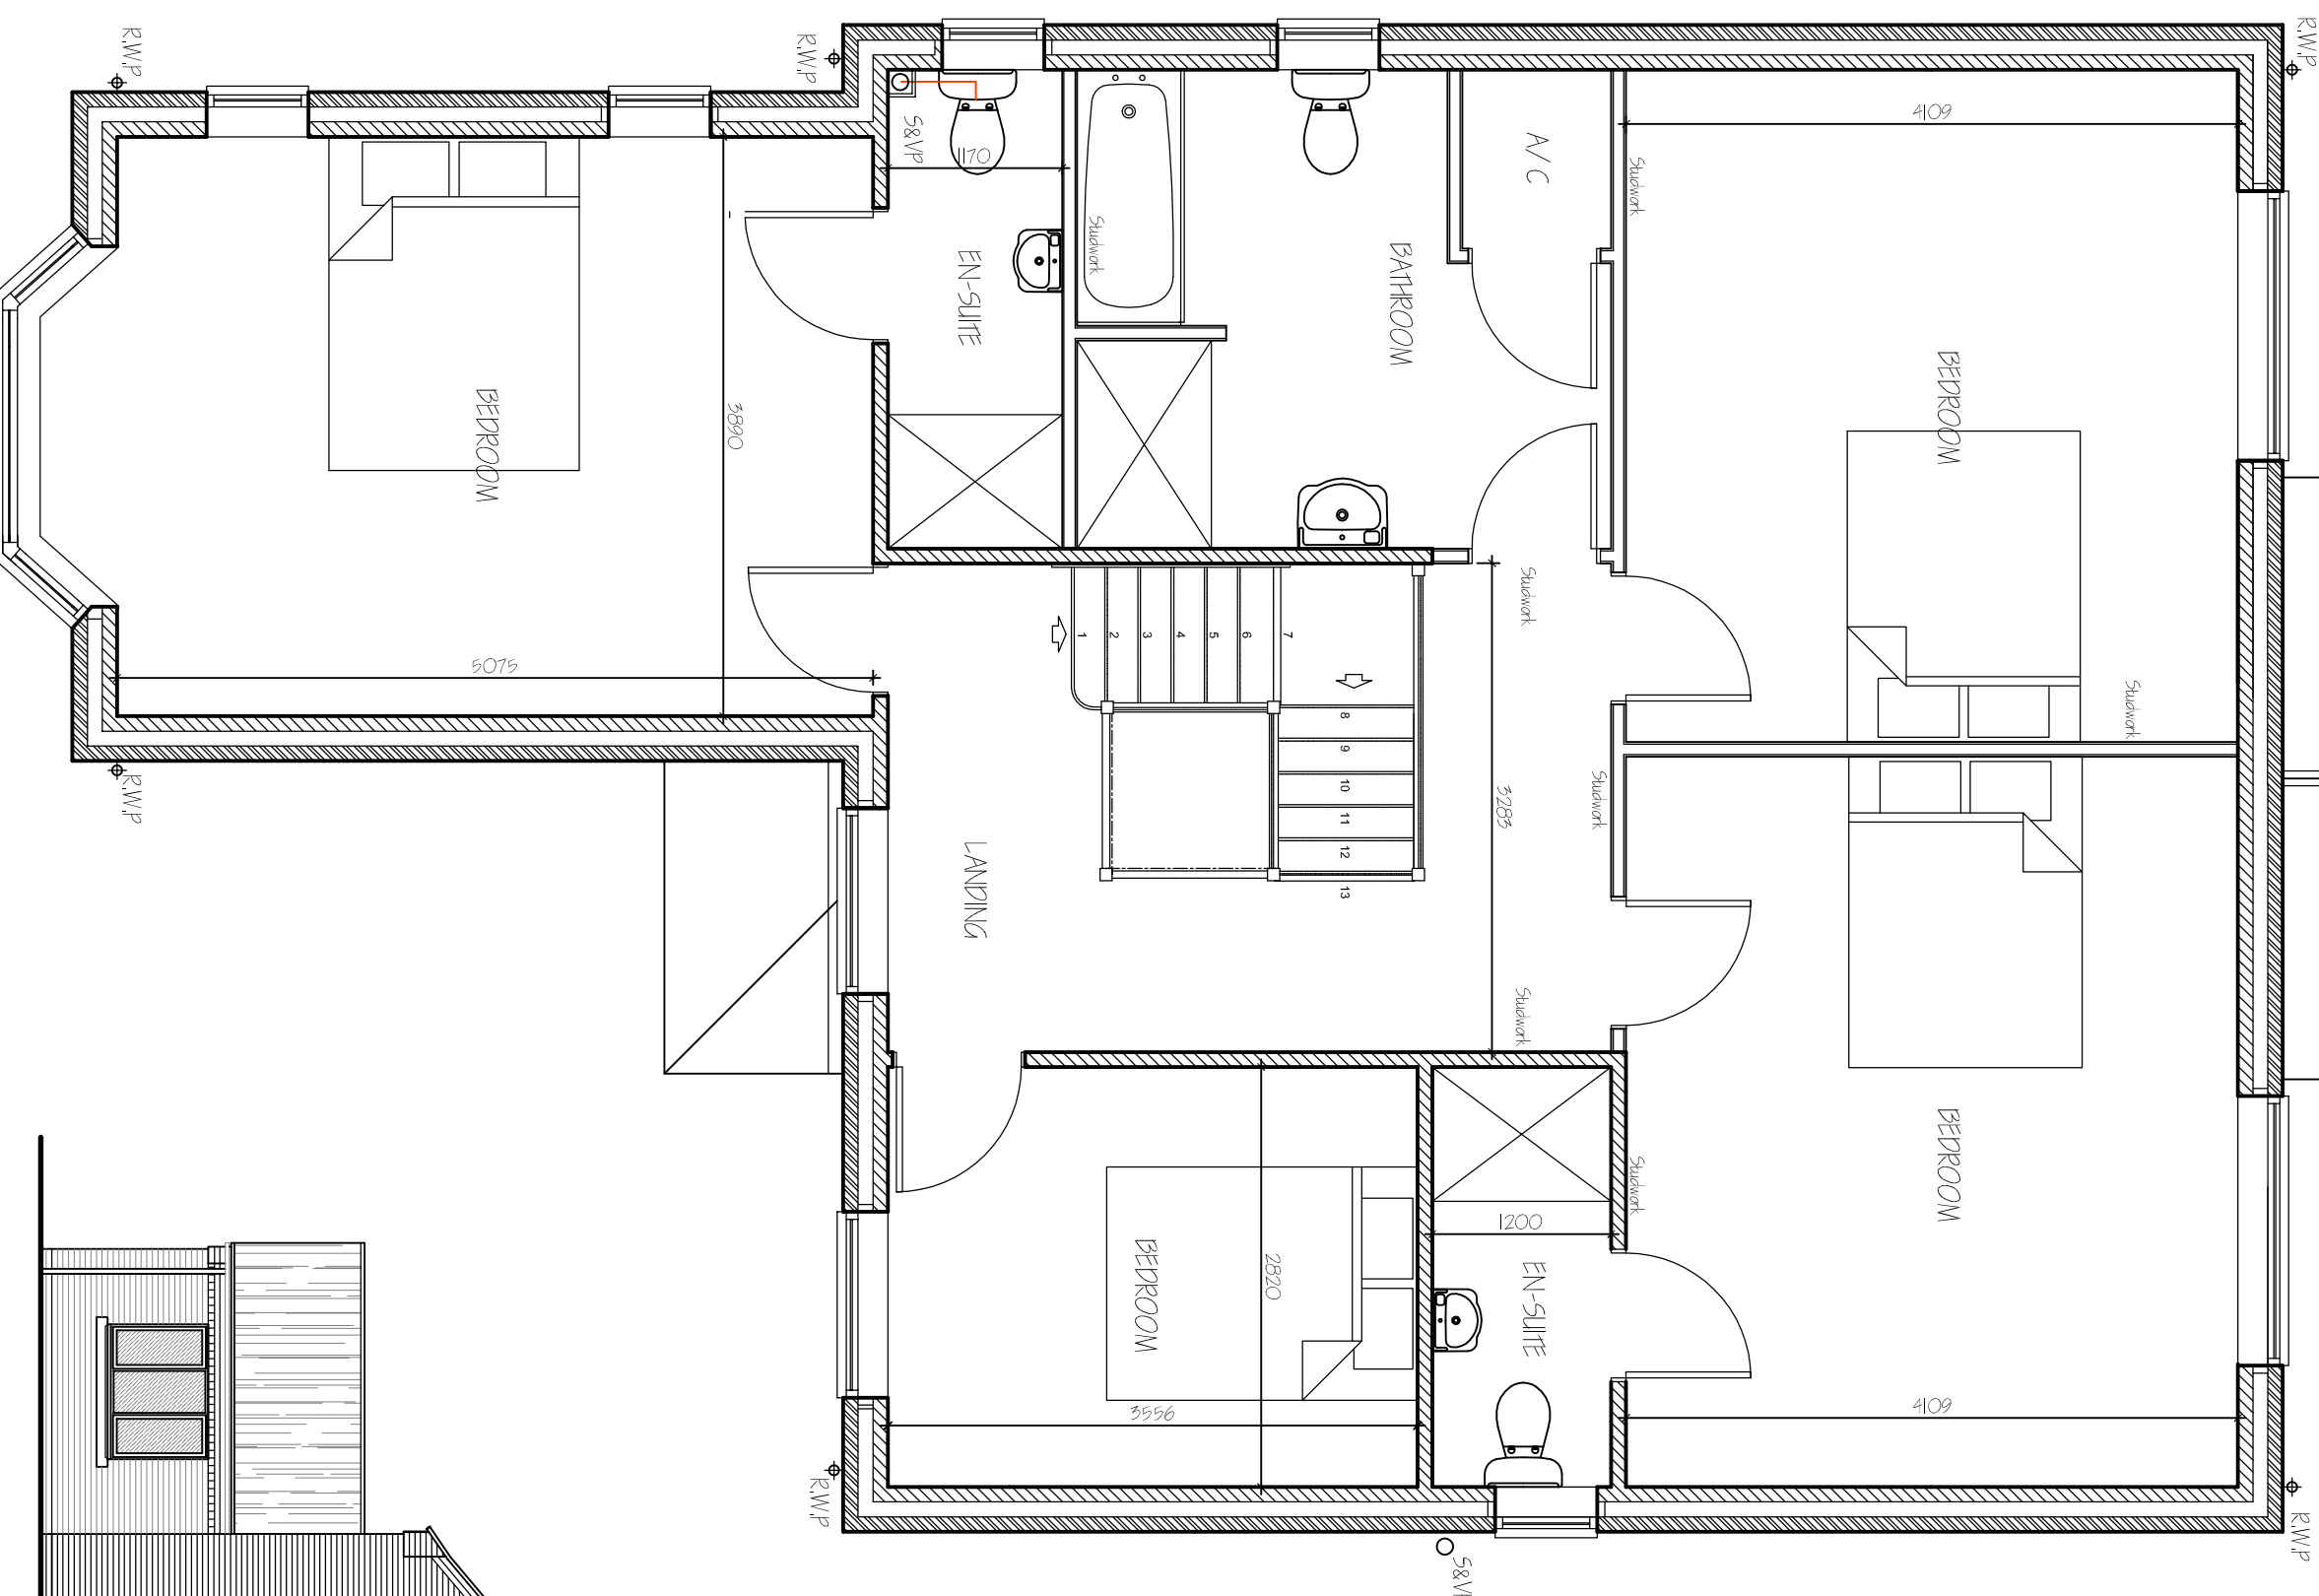

FIRST FLOOR PLAN

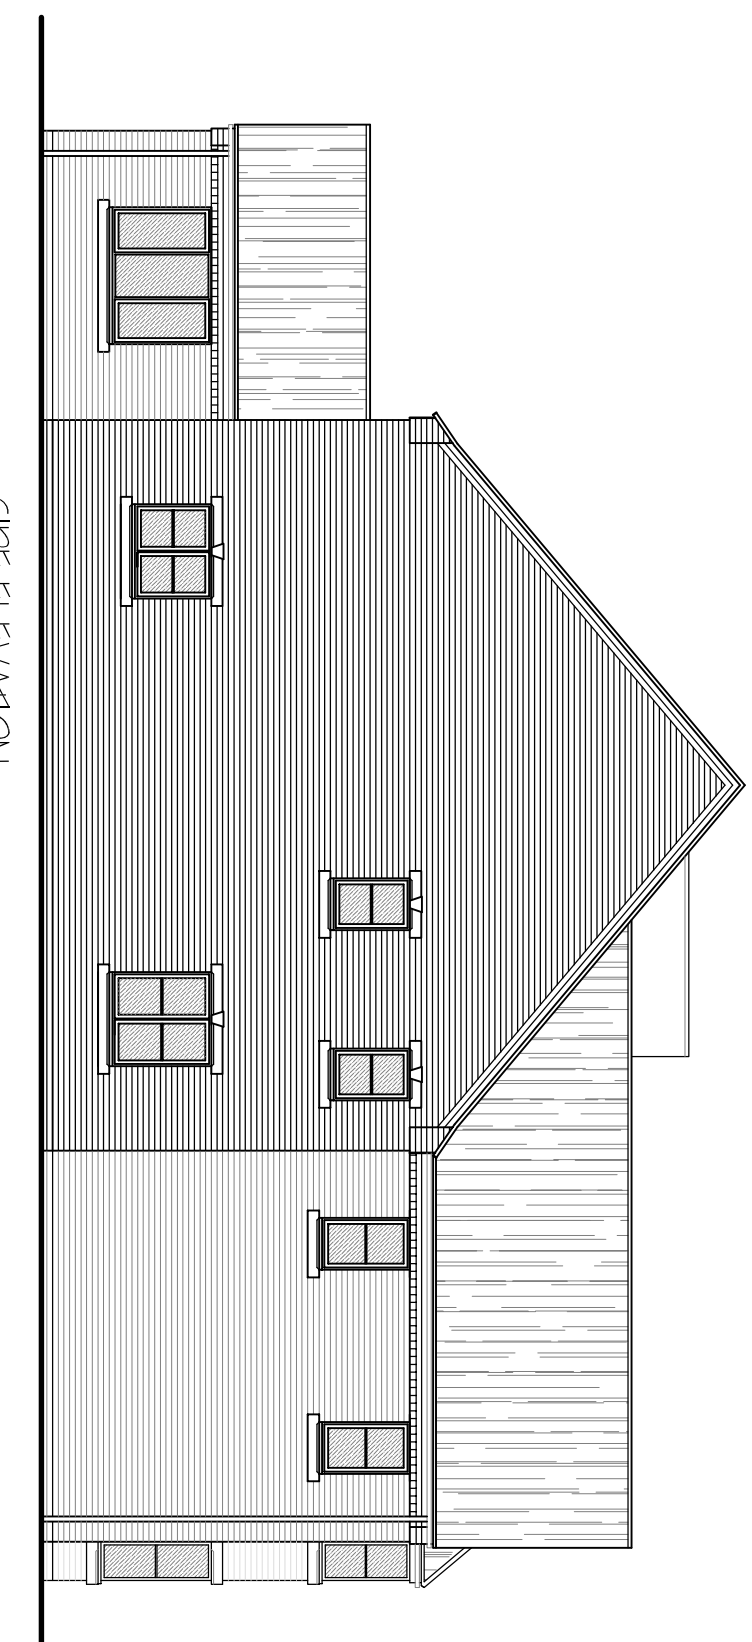

SIDE ELEVATION

MATERIAL SCHEDULE
WALLS : HOSKINS CONCRETE BLEND FINISH BRICKS
ROOF : 12MM DOUBLE PLY - BURENT RED
WINDOWS : GREY UPVC
DOORS : BLACK COMPOSITE
DETAILS : STONE LINERS & GILLS
RAINWATER GOODS : BLACK UPVC

B	CLEVER MATHS WORKS	MAR 2016
D	SCHOOL LEAVING CERT	MAY 2016
E	CLEVER MATHS WORKS	FEB 2016
A	CLEVER MATHS WORKS	FEB 2016
ref.	revision	date

G. R. MERCHANT
LENG AMICE FIMO

**ARCHITECTURAL, STRUCTURAL
AND LAND DRAINAGE
CONSULTANTS**
Unit 4, Wrights Mews
12A Park Road, Holbeach,
Spalding, Lincs. PE12 7EE
Tel: 01406 429504
Fax: 01406 429504
E-Mail: G. R. Merchant@Merchant.fs.
Co. UK

Project
PROPOSED HOUSE & GARAGE,
MILL LANE,
CEDNEY HILL,
SPALDING, LINC'S. PE12 0PW.

Client
MR N SMITH

PLOT 2
 FLOOR LAYOUT PLANS - PROPOSED
 ELEVATIONS - PROPOSED

Job Ref.	Drawing No.
3274-18	010

FEB 2018	GRM.
----------	------

1:50, & 1:100 (Unless Otherwise Stated)

DO NOT SCALE FROM THIS DRAWING