




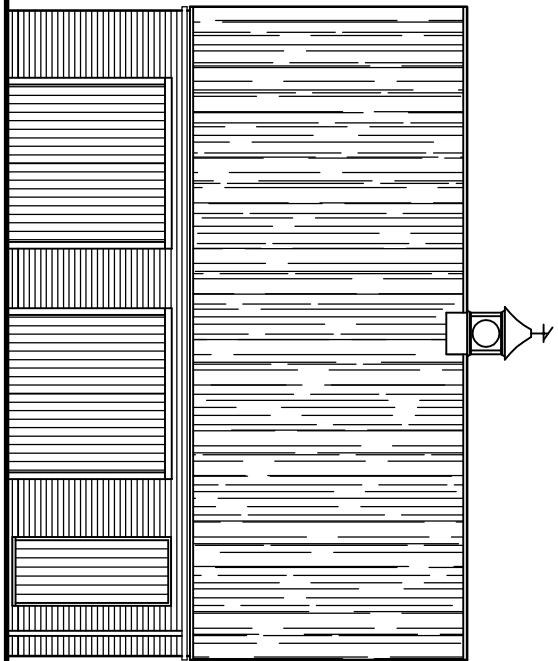


FRONT ELEVATION

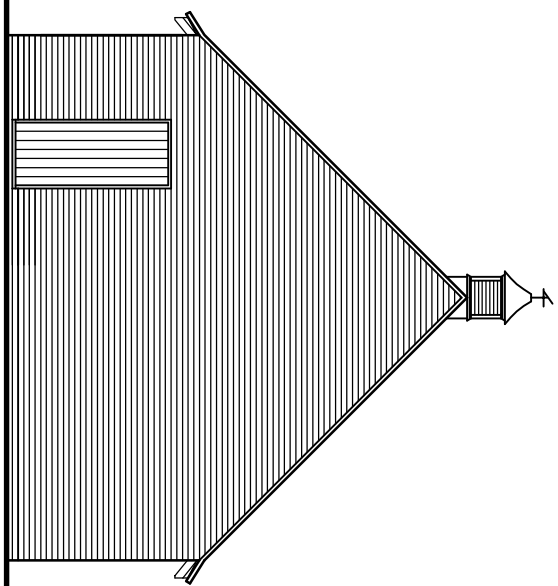


SIDE ELEVATION

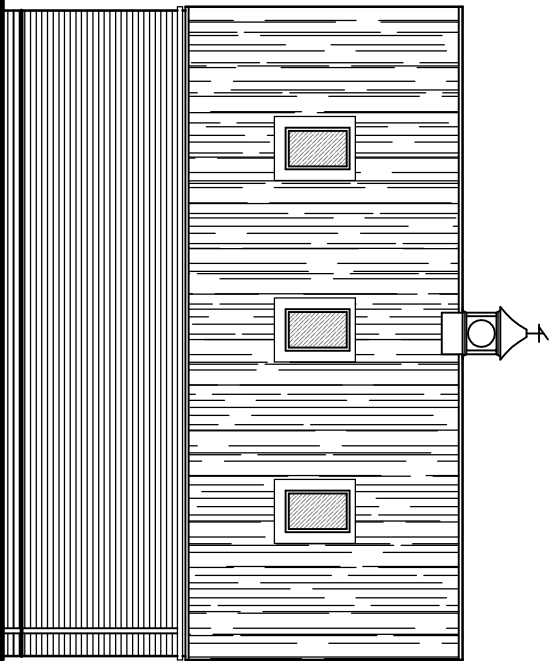

### REAR ELEVATION

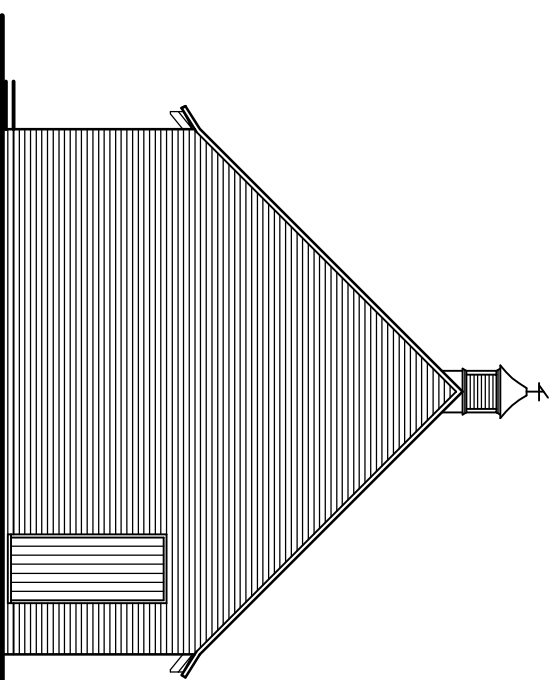

SIDE ELEVATION

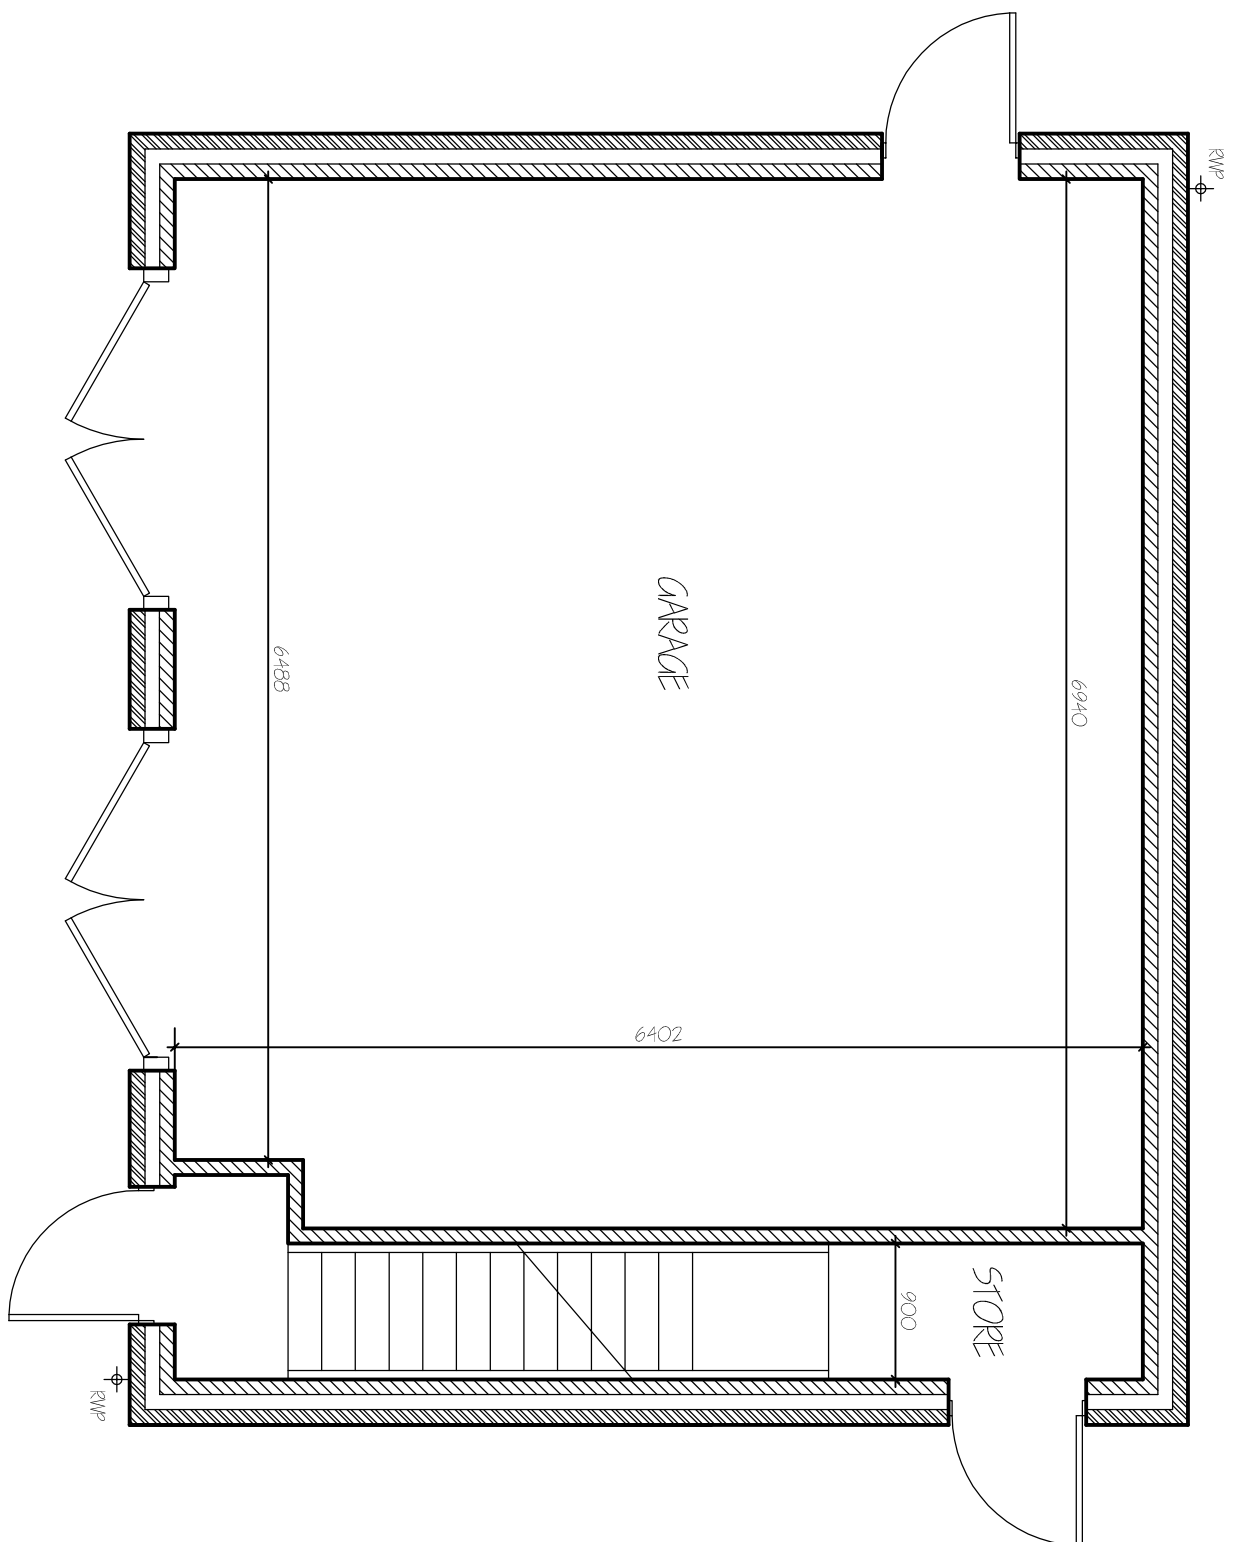

GROUND FLOOR PLAN

[illegible]

**G. R. MERCHANT**  
I.ENG AMICE FWO  
  
ARCHITECTURAL, STRUCTURAL

**Unit 4, Wrights Mews  
12A Park Road, Holbeach,  
Spalding, Lincs. PE12 7EE  
Tel: 01406 490800  
Fax: 01406 425744**

**E-Mail: G. R. Merchant, FR,  
Co. UK**

PROPOSED HOUSE & GARAGE,  
MILL LANE,  
CEDNEY HILL,  
SPALDING, Lincs. PE12 0PW.

Client  
MR N SMITH

PLOT 2  
GARAGE FLOOR PLANS - PROPOSED  
GARAGE ELEVATIONS - PROPOSED

|          |             |
|----------|-------------|
| Job Ref. | Drawing No. |
| 3274-18  | 03          |

|          |      |
|----------|------|
| FEB 2018 | CRM. |
|----------|------|

1:50, &amp; 1:100 (Unless Otherwise Stated)

**DO NOT SCALE FROM THIS DRAWING**

[illegible]