



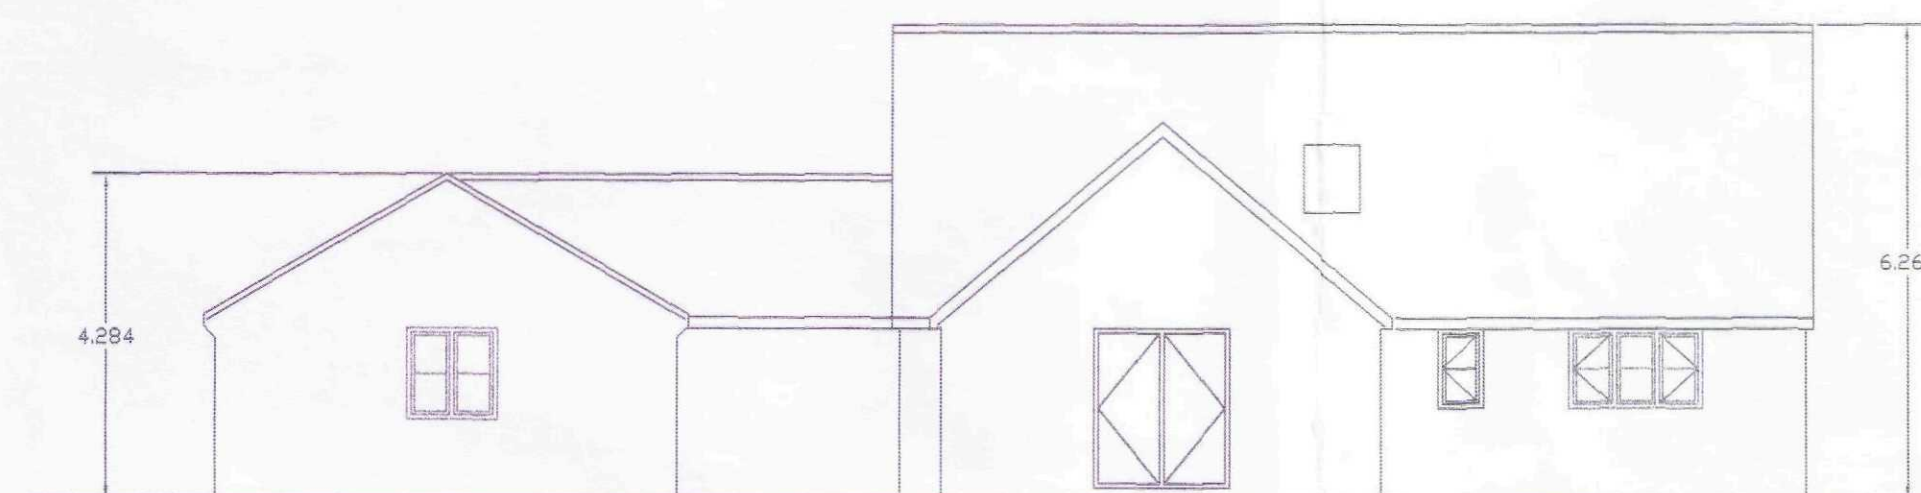


REAR ELEVATION

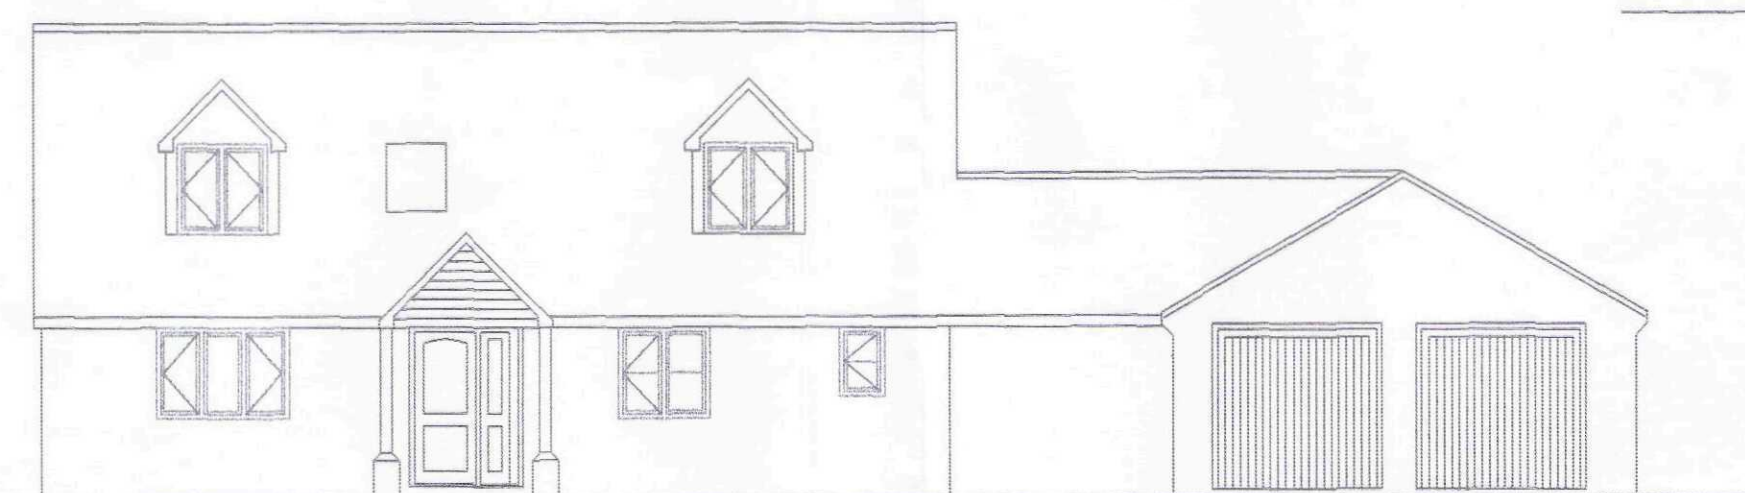




FRONT ELEVATION




SIDE ELEVATION

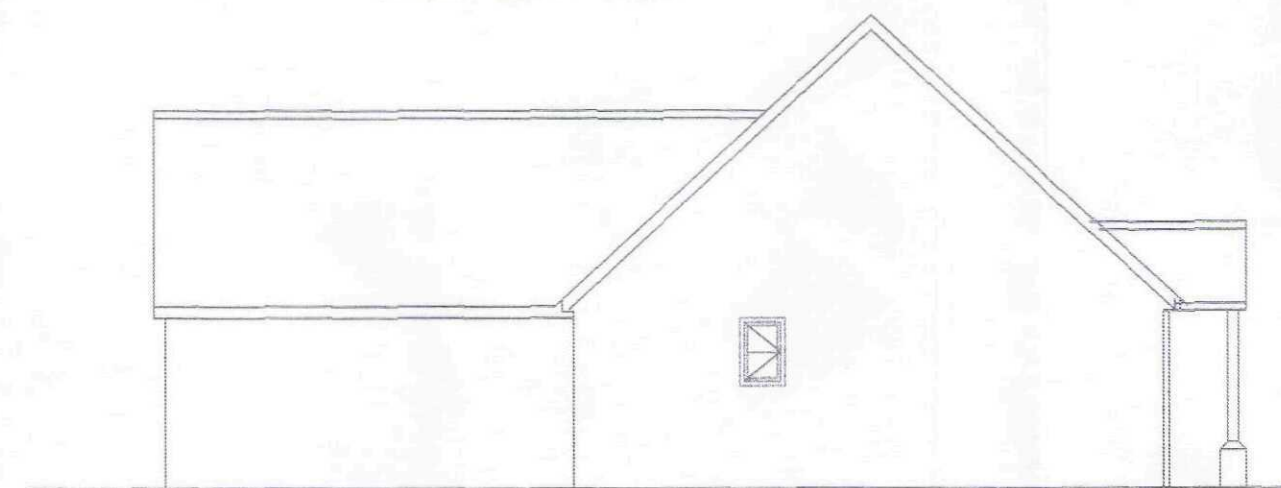

SIDE ELEVATION

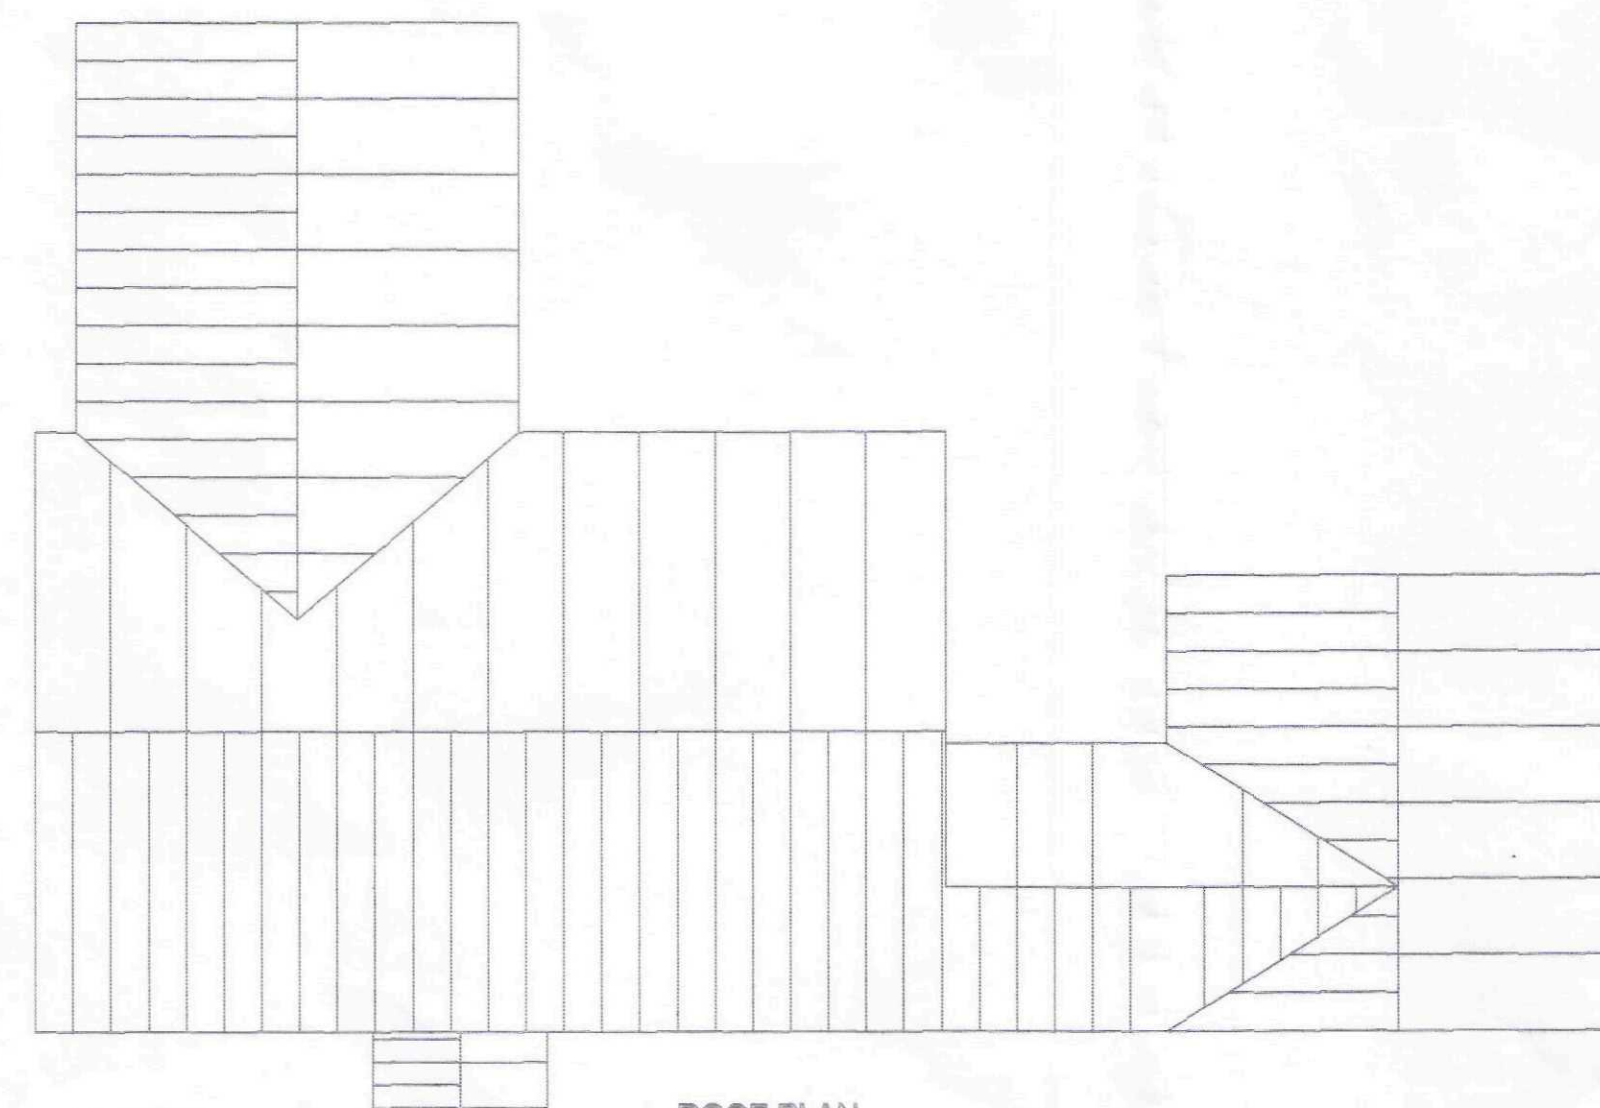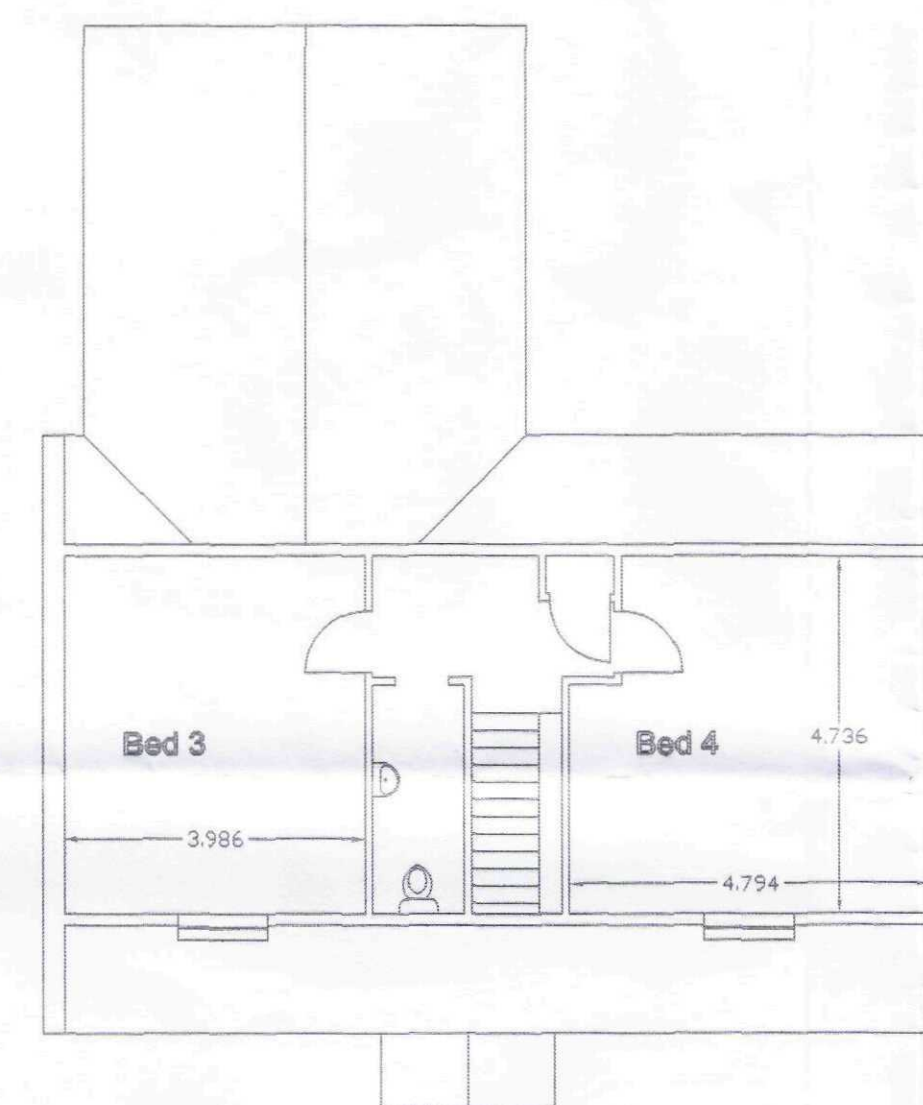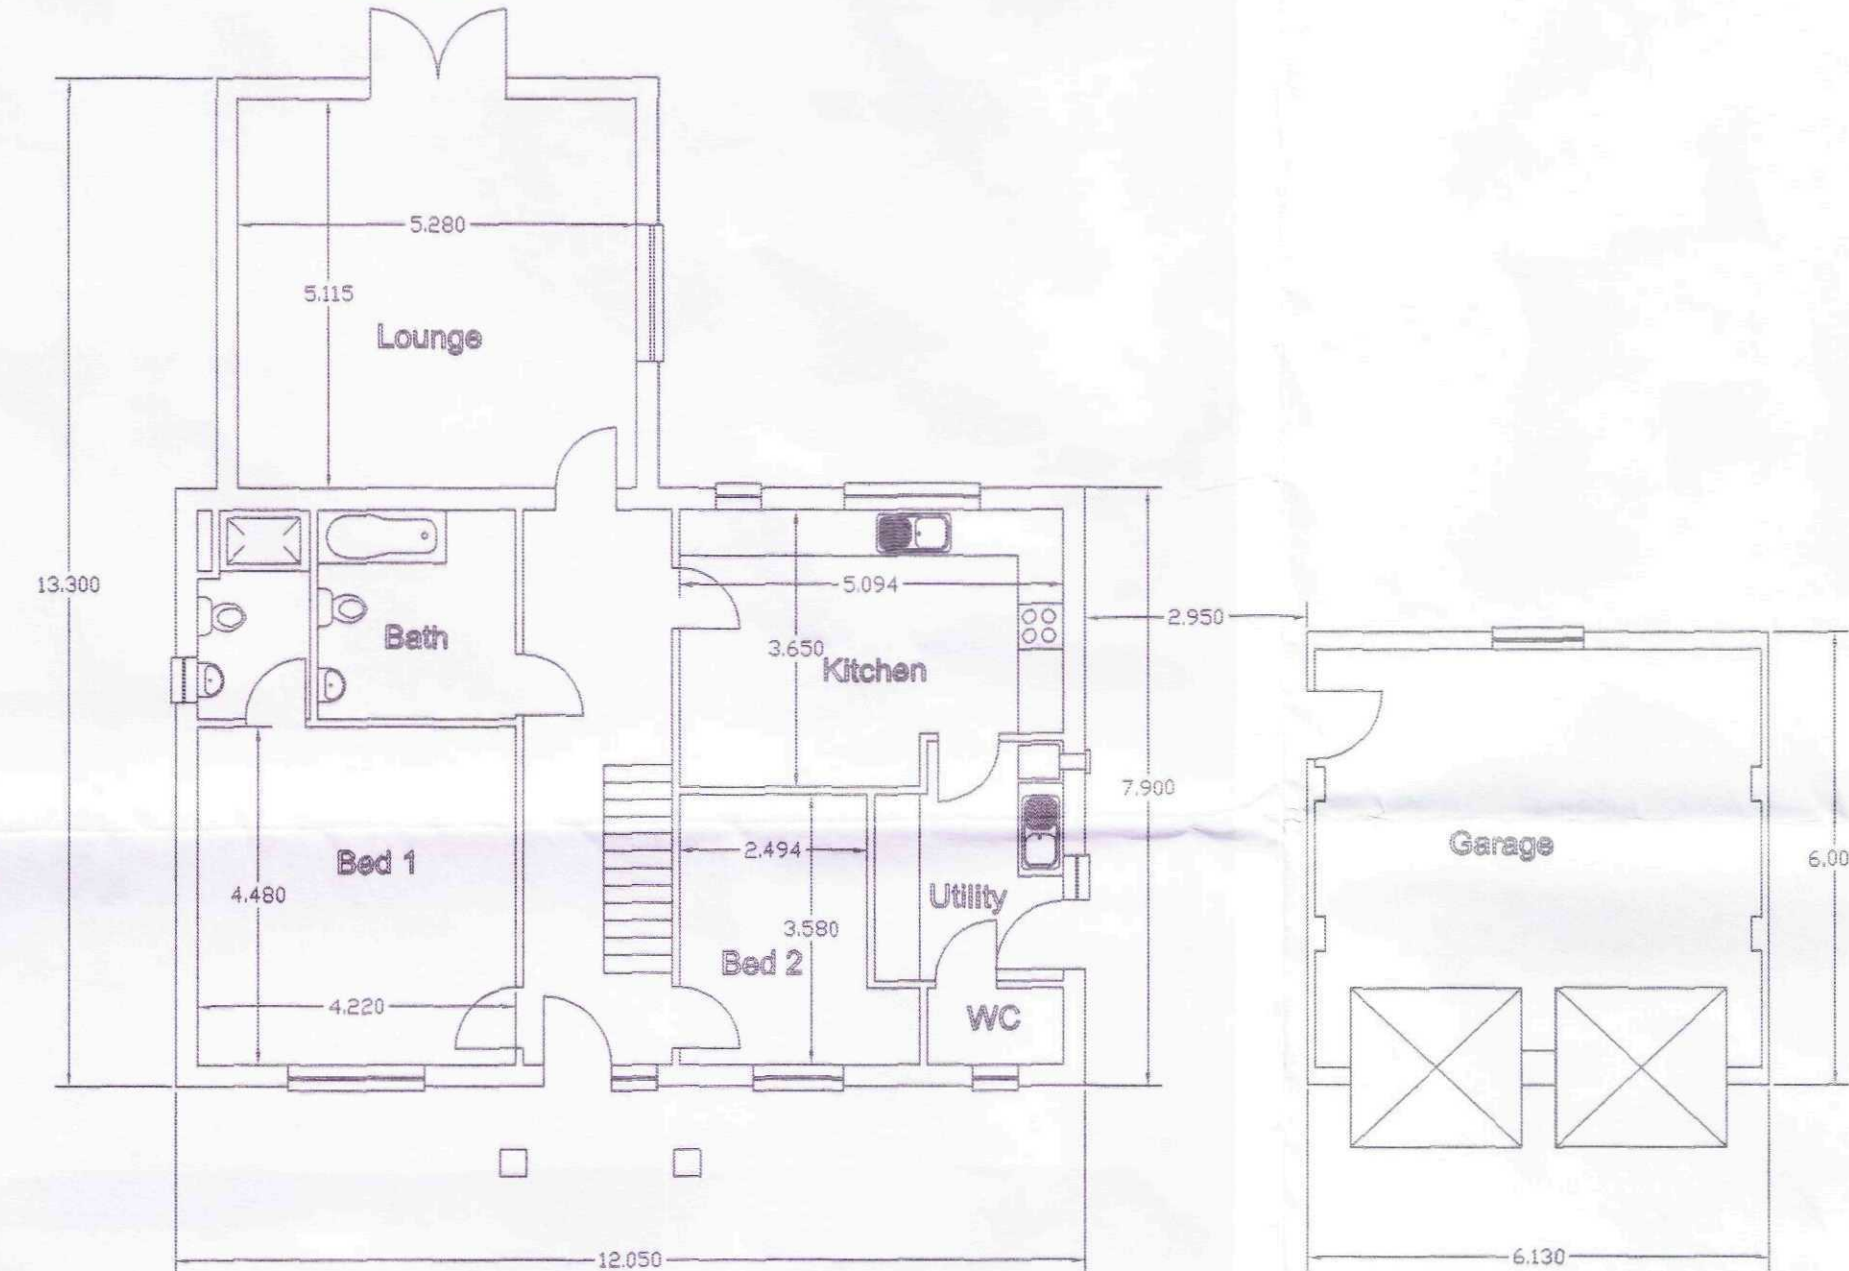

ROOF PLAN

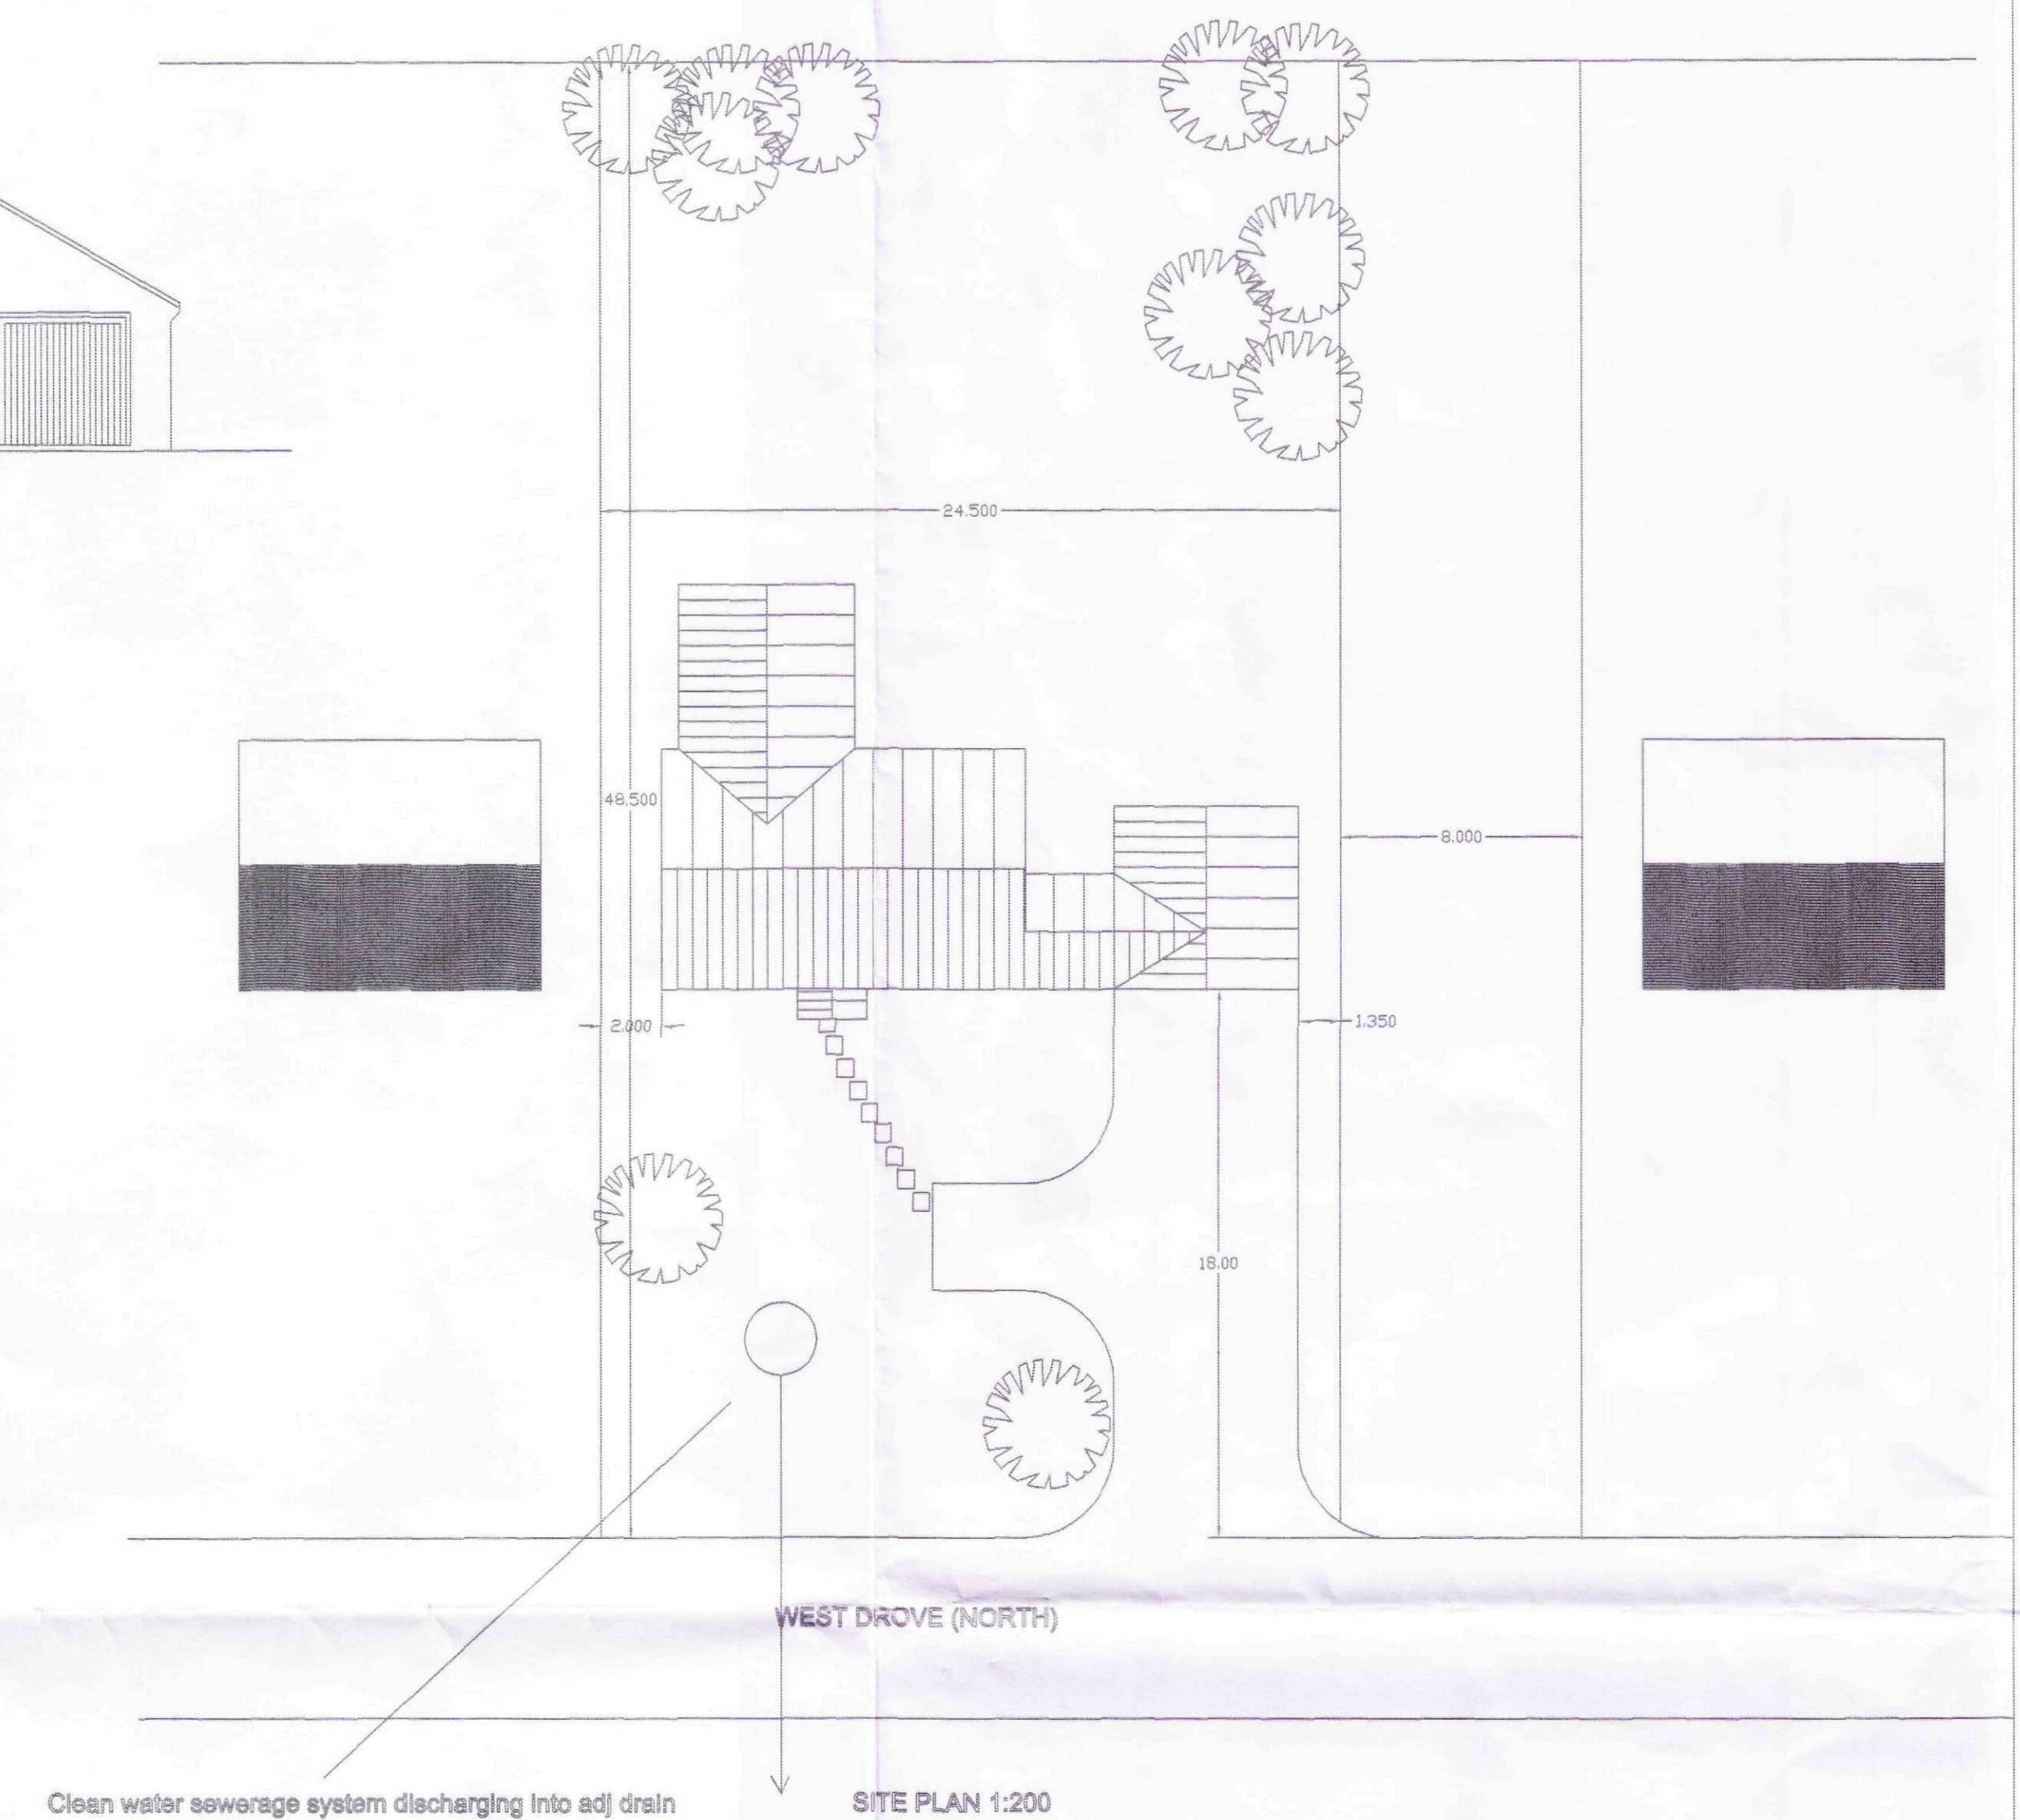

WEST DROVE (NORTH)

SITE PLAN 1:200

Clean water sewerage system discharging into adj drain

SHDC
Planning & Development
- 4 MAR 2008
Ref: 0286/08

Rev A - Planning officers comments

TERRY ROBINSON
Planning & Design
68A Horsegate
Deeping St James
Peterborough
PE9 8EW
Tel: 01778 344005

PROJECT
**NEW DWELLING, WEST DROVE NORTH
GEDNEY HILL**
CLIENT
MR A SEATON

TITLE
PLANNING DRAWING

DATE: NOV 2007	DRAWING No: TFJ/1021/2
SCALE(S) 1:100	REV: A