


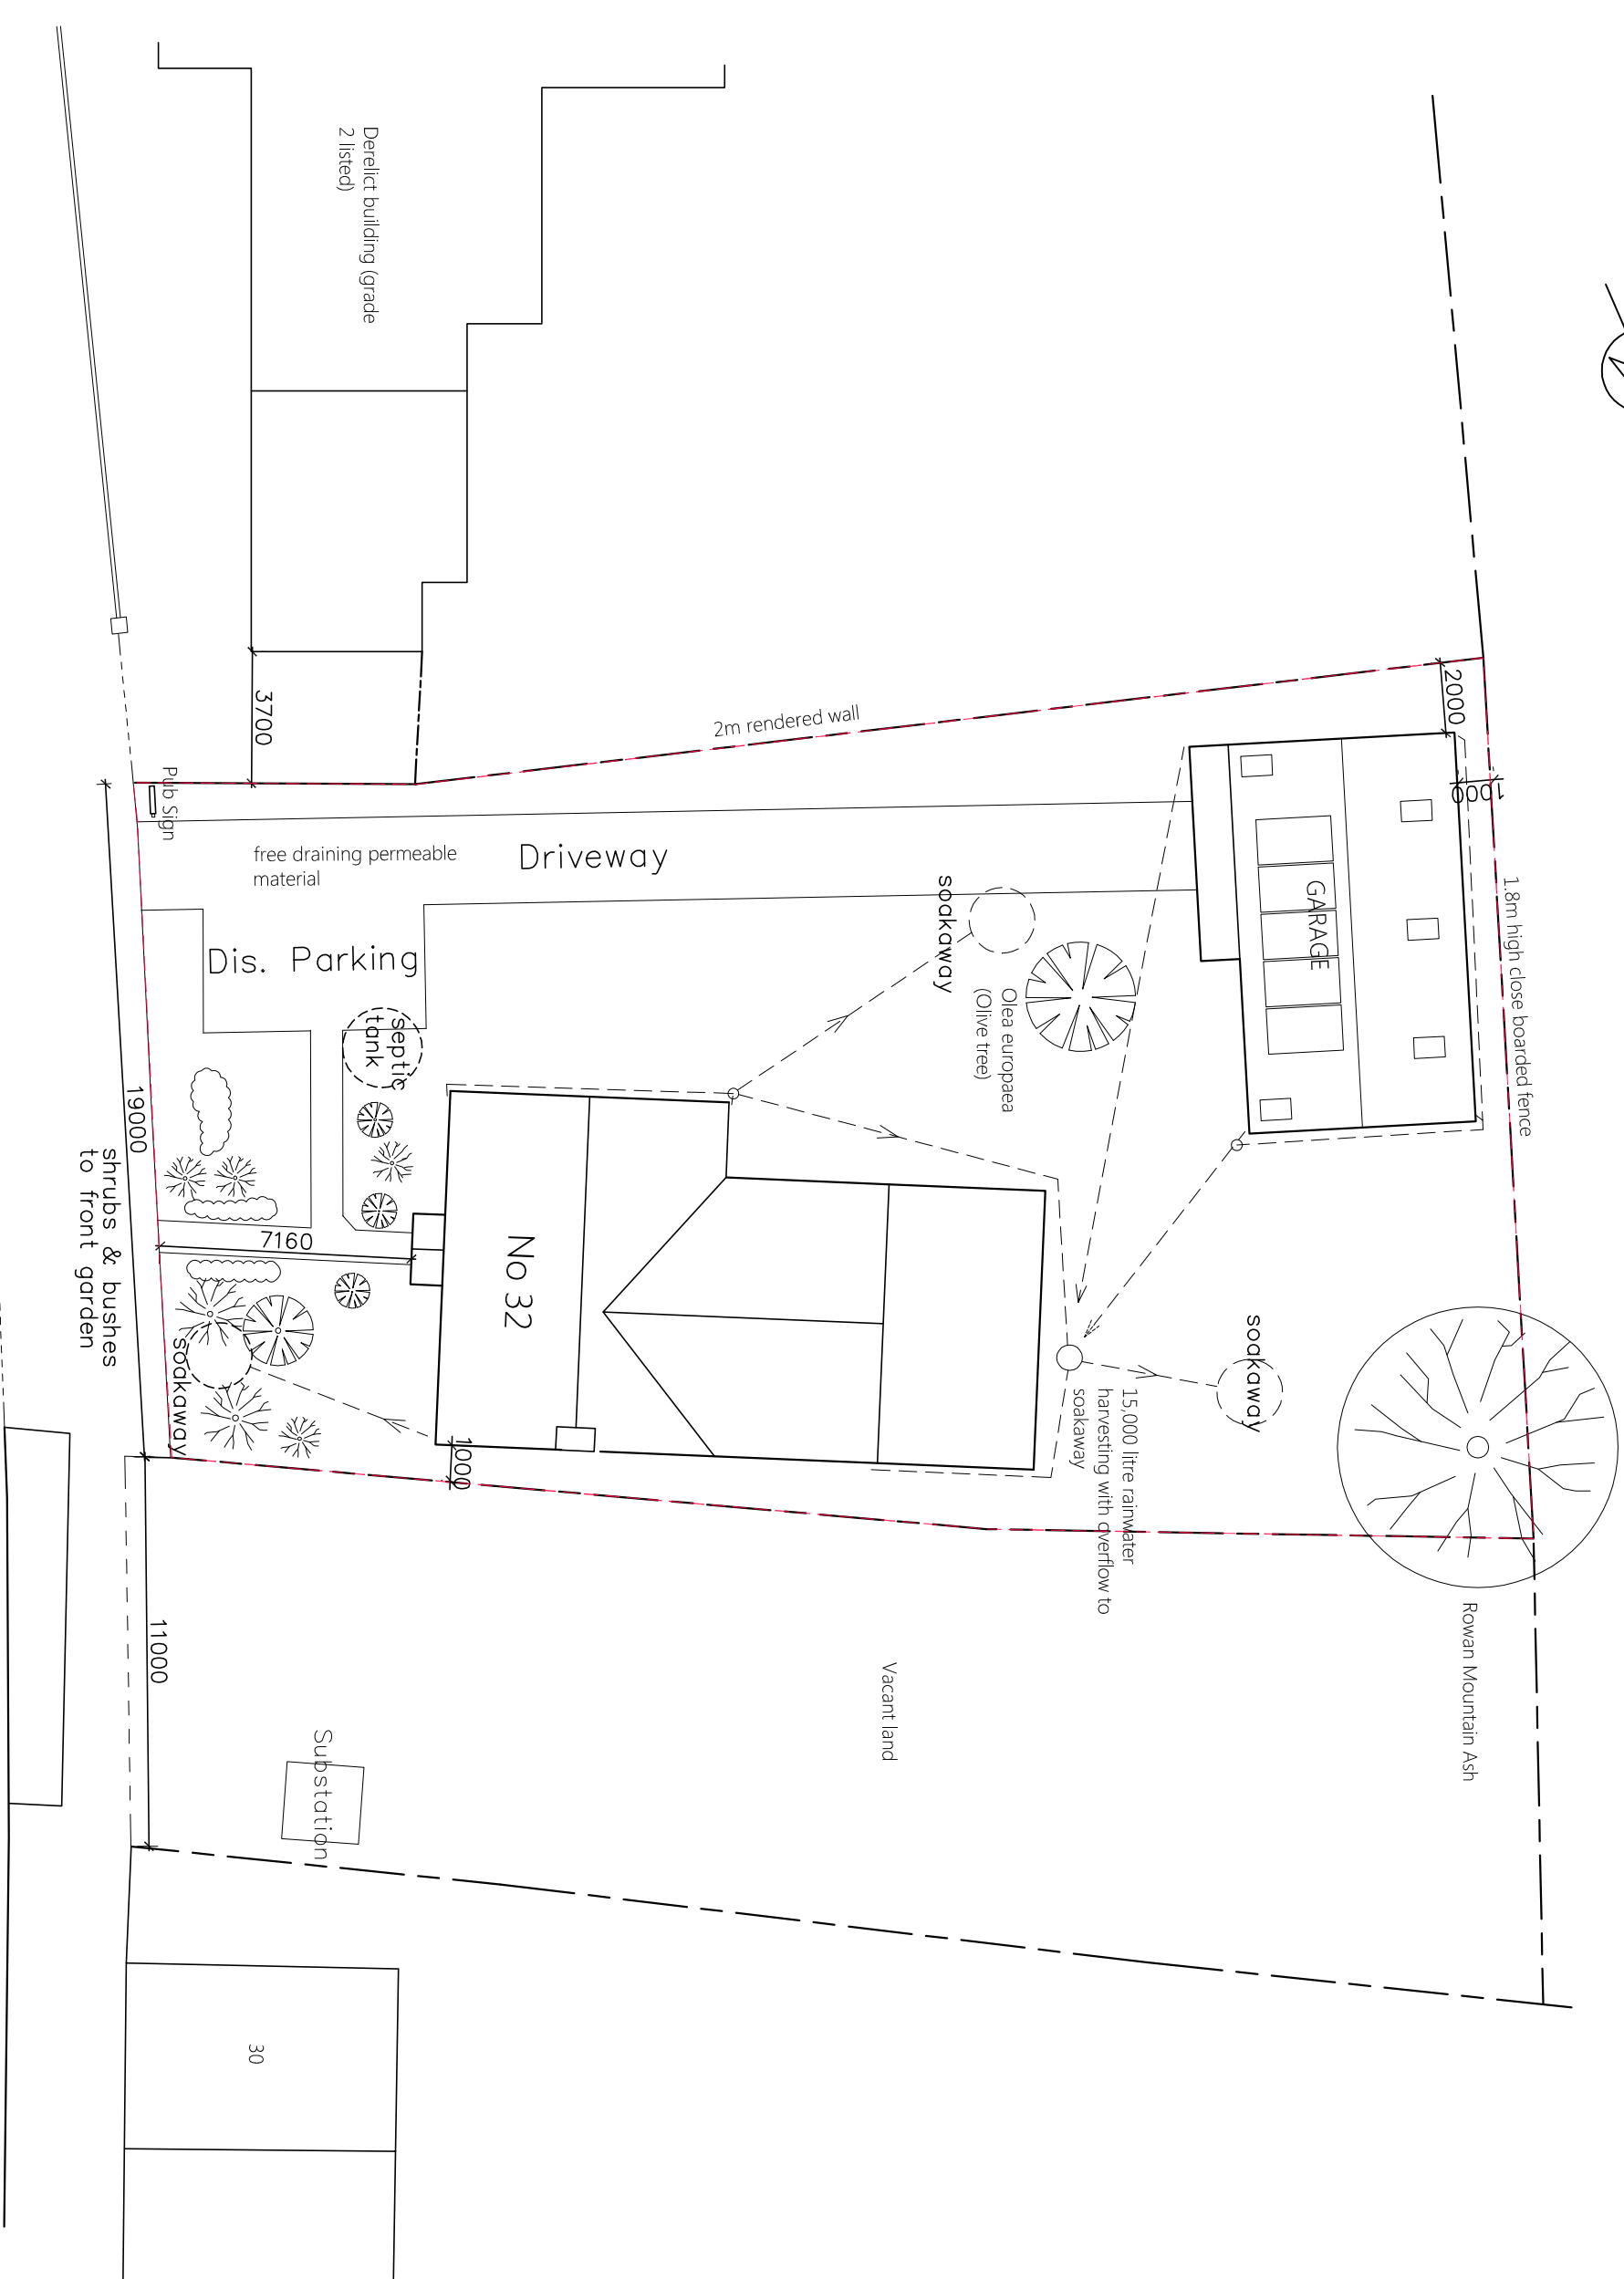

HILLEGATE

SCALE : 200  2m 4m 6m 8m	
Rev D 15/09/23 Extra garage drainoge Rev C 28/07/23 Olive tree noted Rev B 22/11/20 Plot dims added Rev A 08/11/20 Landscaping added	Project:
New House	Client:
Rebecca Zdropa	Address:
32 Hillgate Gedney Hill Spalding PE12 0NN	Drawing Title:
Site Plan	Drq No: 03
Scale: 1:200 @ A3	Date: Nov 2020