




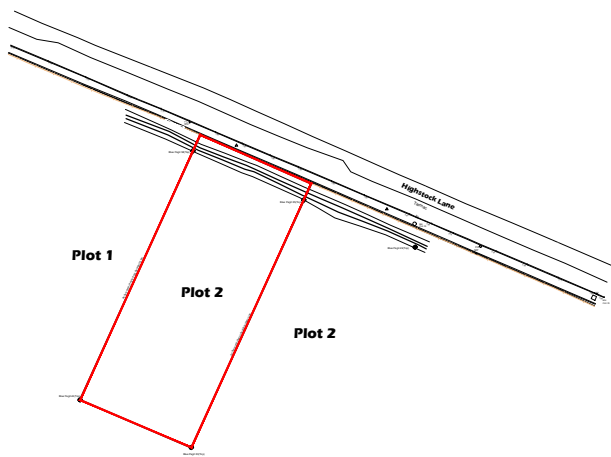


Site Location Plan
scale 1:1250

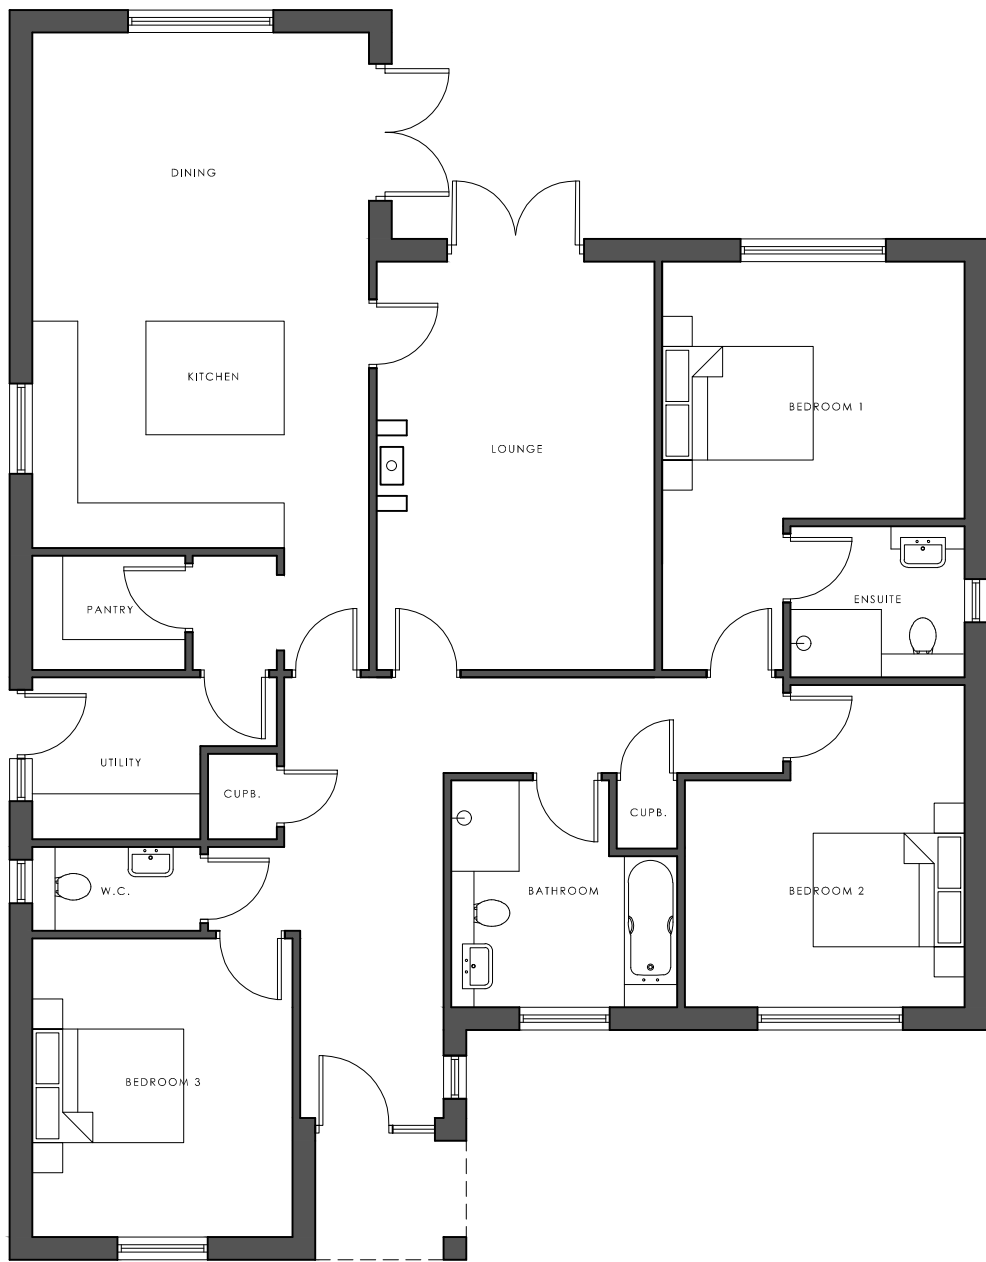

FRONT ELEVATION

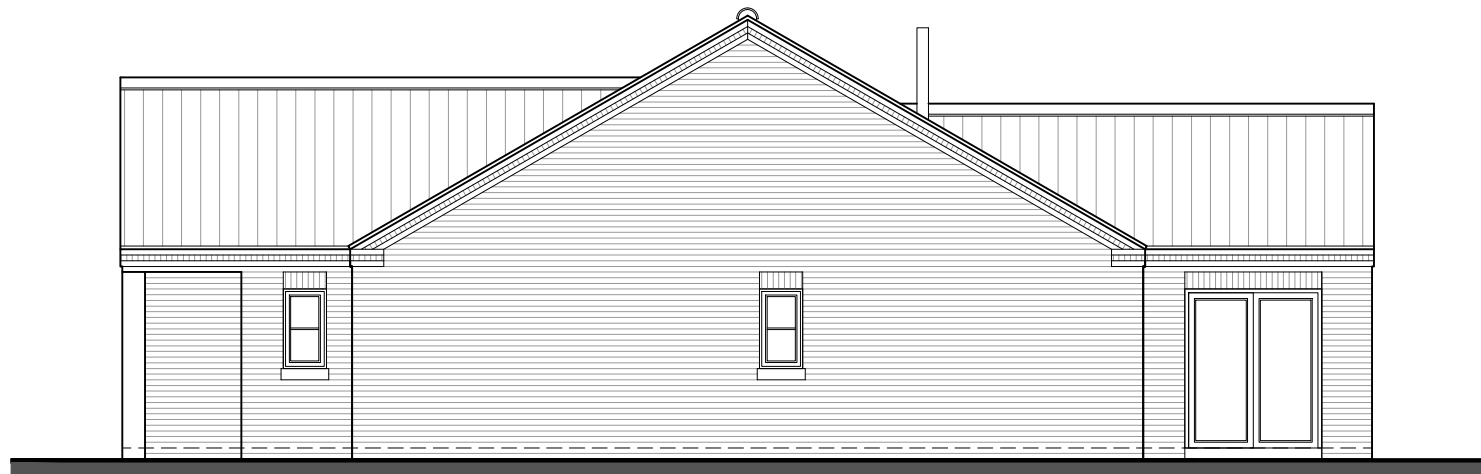

SIDE ELEVATION

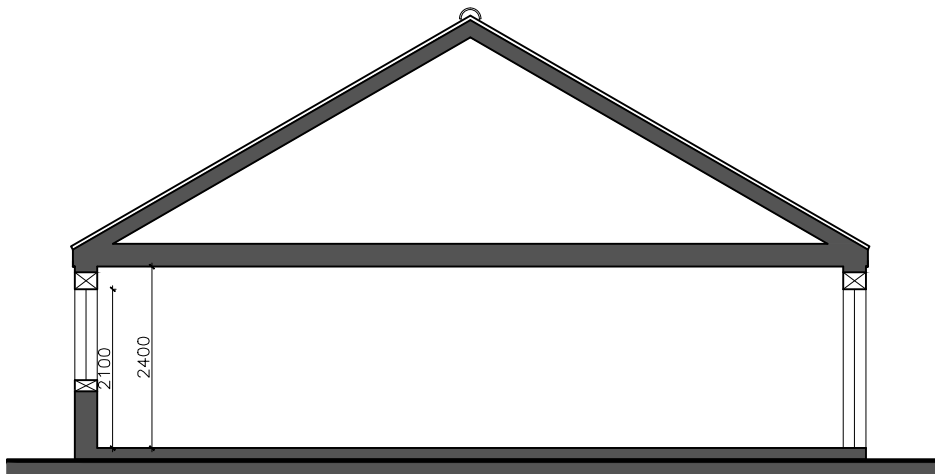


SECTION



REAR ELEVATION





SIDE ELEVATION

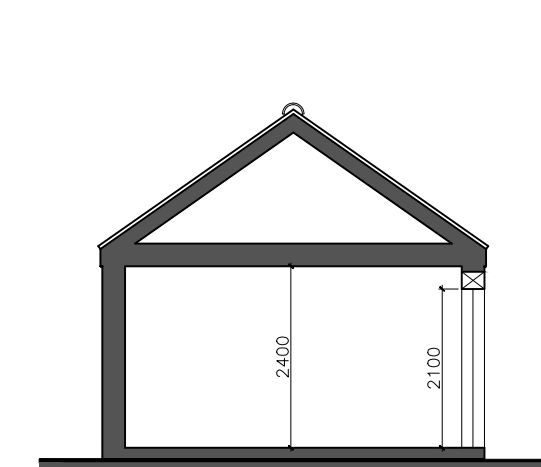

SECTION


Proposed Dwelling
scale 1:100

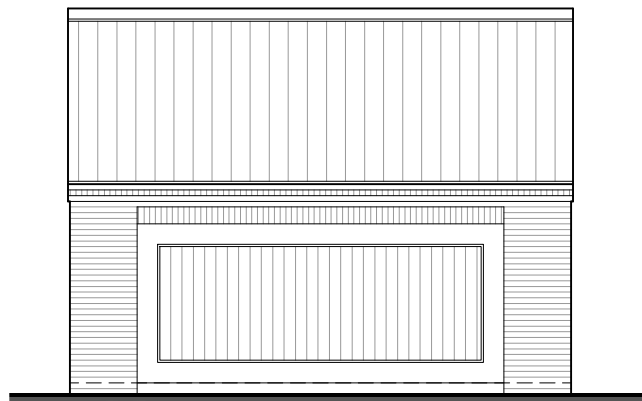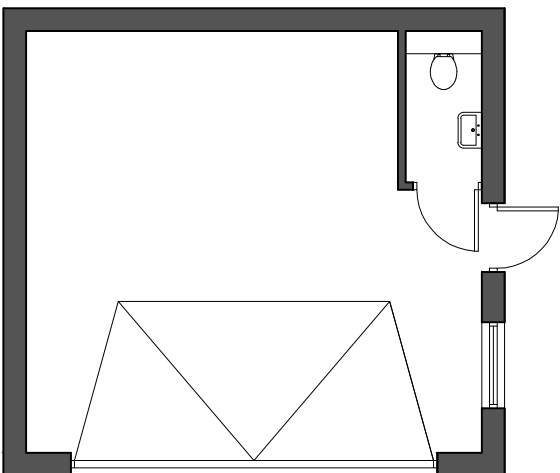


FRONT ELEVATION




SIDE ELEVATION

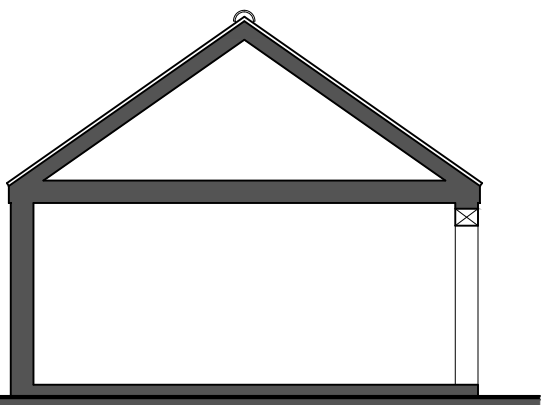

SECTION

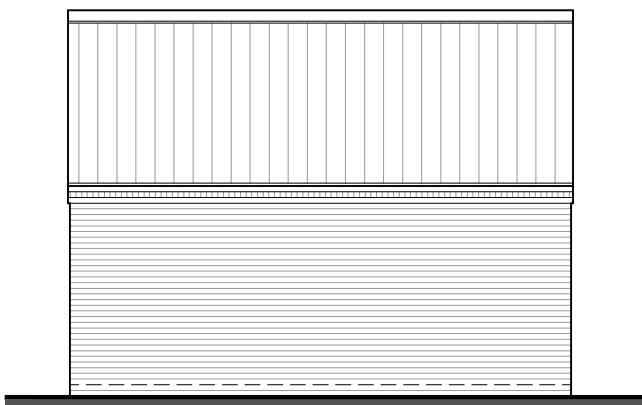

REAR ELEVATION

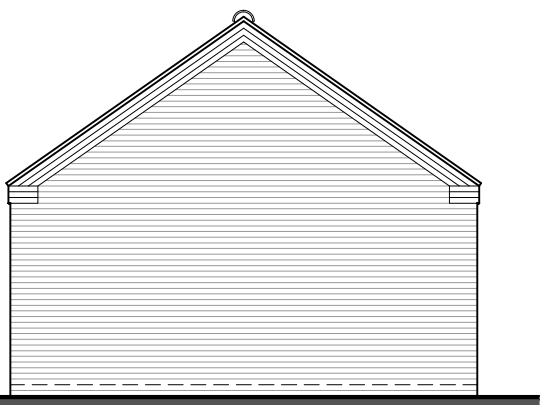

SIDE ELEVATION

Proposed Garage
scale 1:100

REV A
solar panels added
DRAWING ISSUES AND REVISIONS

21.04.20



12 Vickers Lane | Louth | Lincolnshire | LN11 9PJ
T | 01507 611155
Corn Exchange Chambers | Queen Street | Market Rasen | LNB 3EH
T | 01673 288398
www.lincdesignconsultancy.co.uk
admin@lincdesignconsultancy.co.uk

PROJECT | Proposed Dwelling
Plot 2
Highstock Lane
Gedney Hill
DATE | February 2020
TITLE | PROPOSED
SCALE | Various (as Stated)
ORIGINAL SIZE | A1
DRAWING NUMBER | LDC2959-PI-01A

This drawing is the copyright of Linc Design Consultancy and must not be reproduced without written consent. The contractor is responsible for using and checking all dimensions on site prior to commencement and reporting back to the architectural consultant any discrepancies. All materials specified on this drawing are to be used in strict accordance with manufacturers written instructions and current codes of practice.
All Details and Specification on this drawing and in relation to this specific project should be referred to. If any deviations occur the contractor / client should inform Linc Design Consultancy immediately as we cannot be held responsible for errors resulting from undeclared detail and specification changes.