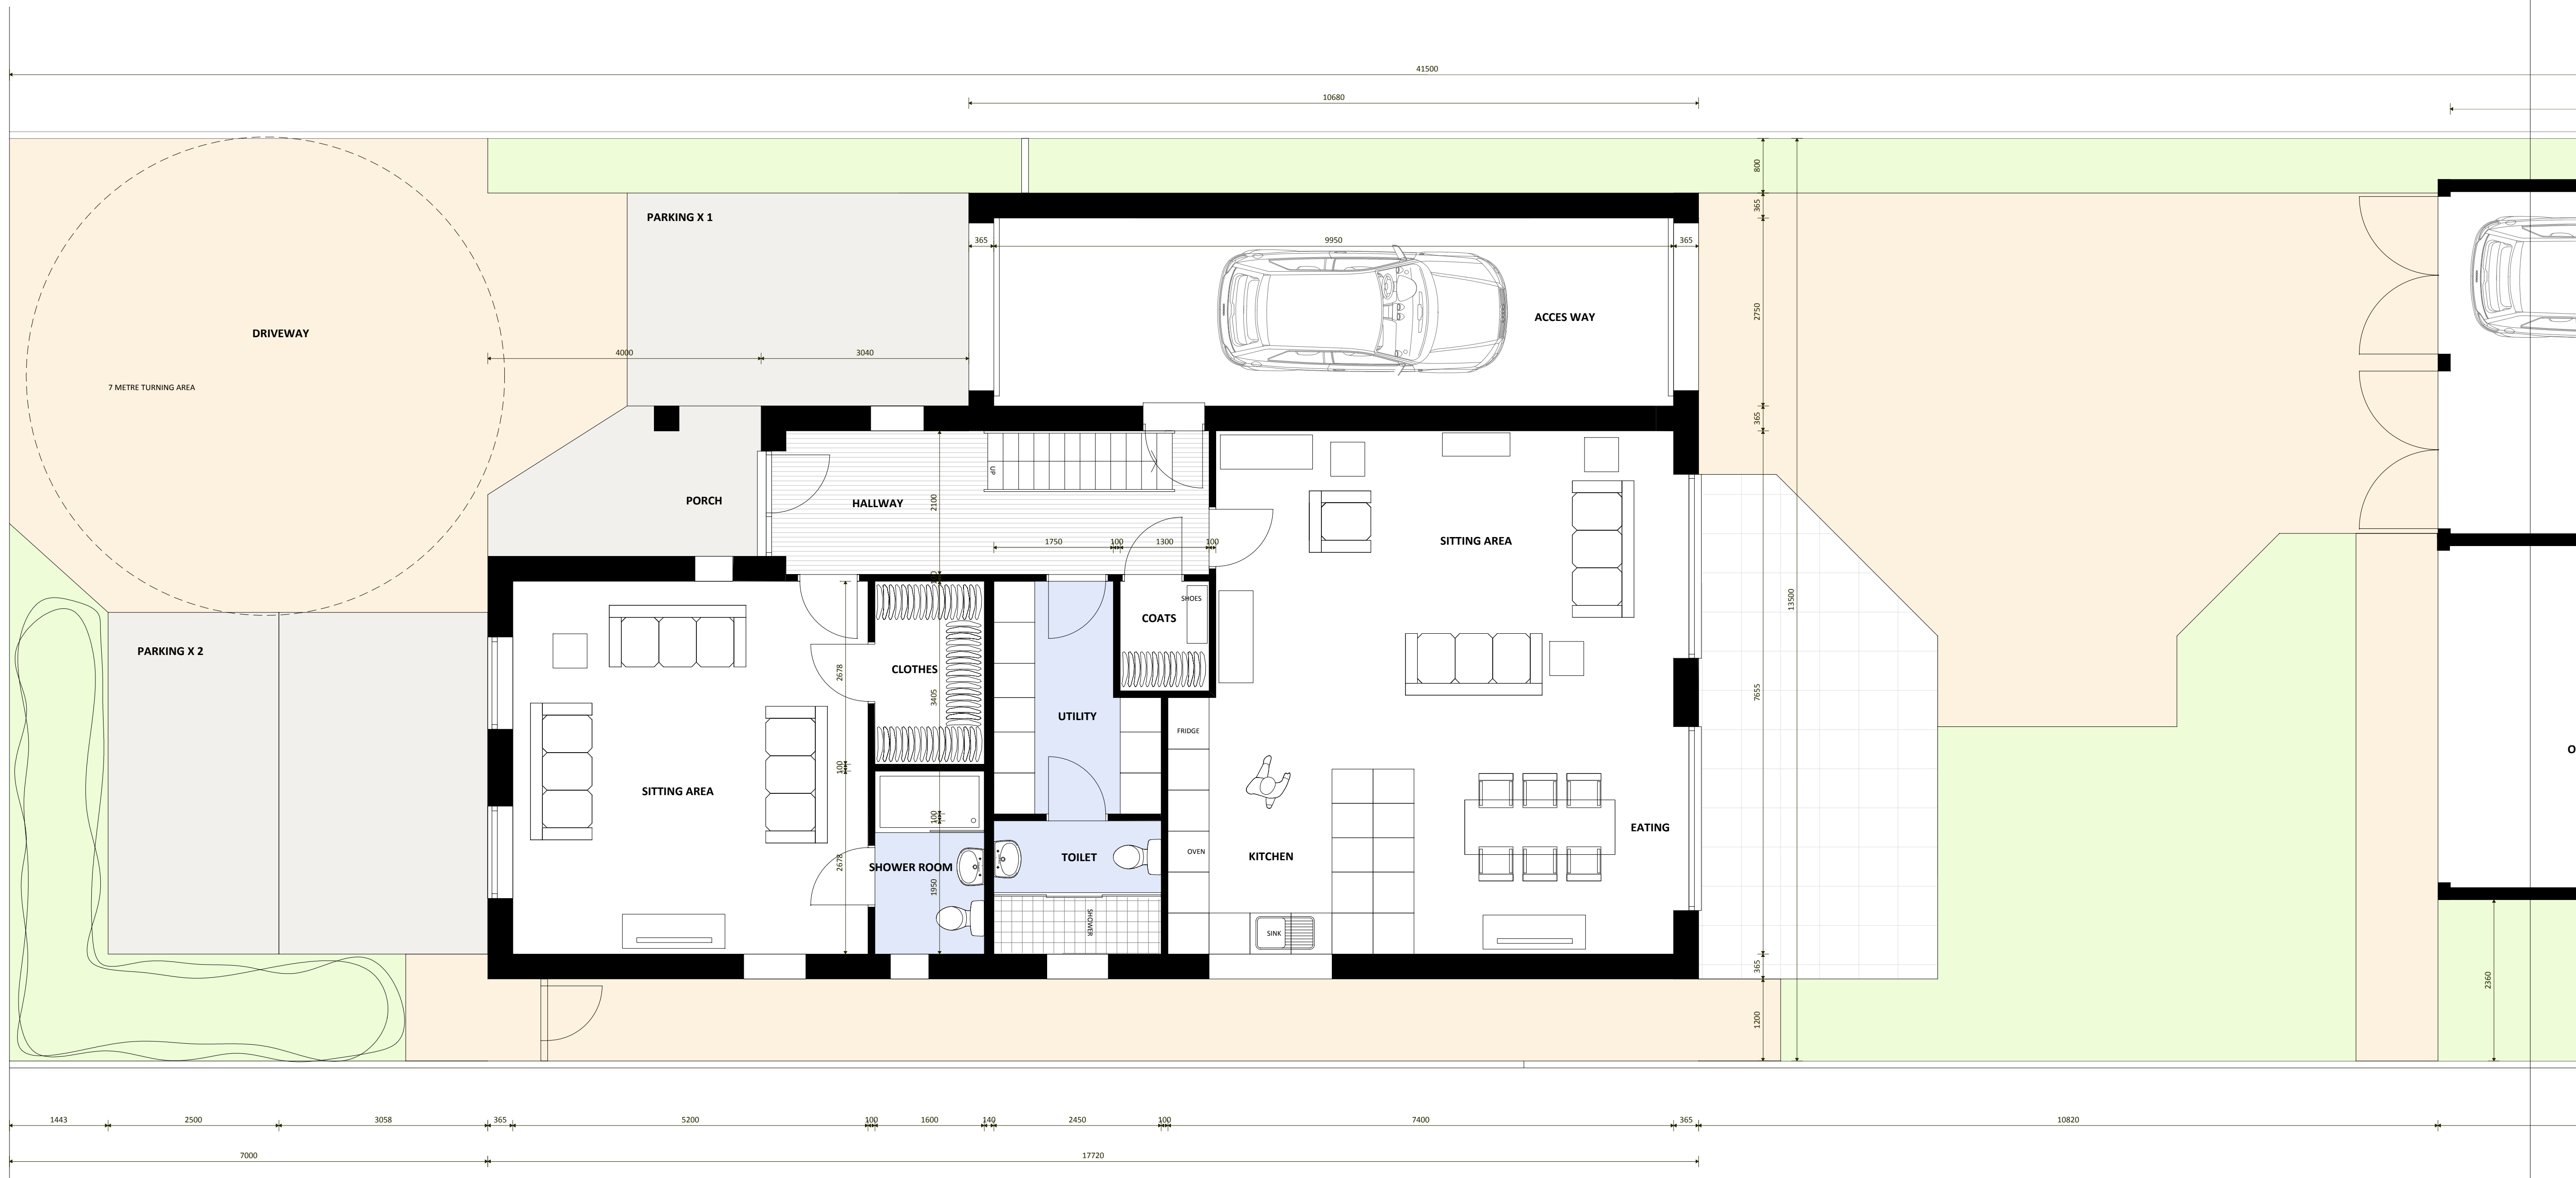
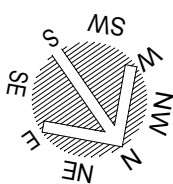


NOTES
All drawings are the copyright of sharman architecture.

scale 1:50 PRINT AT A1	date MARCH 2024	revision A 04/03/2024 Drawing issued
---------------------------	--------------------	---

title PROPOSED GROUND FLOOR PLAN
contract MR & MRS CLOUGH