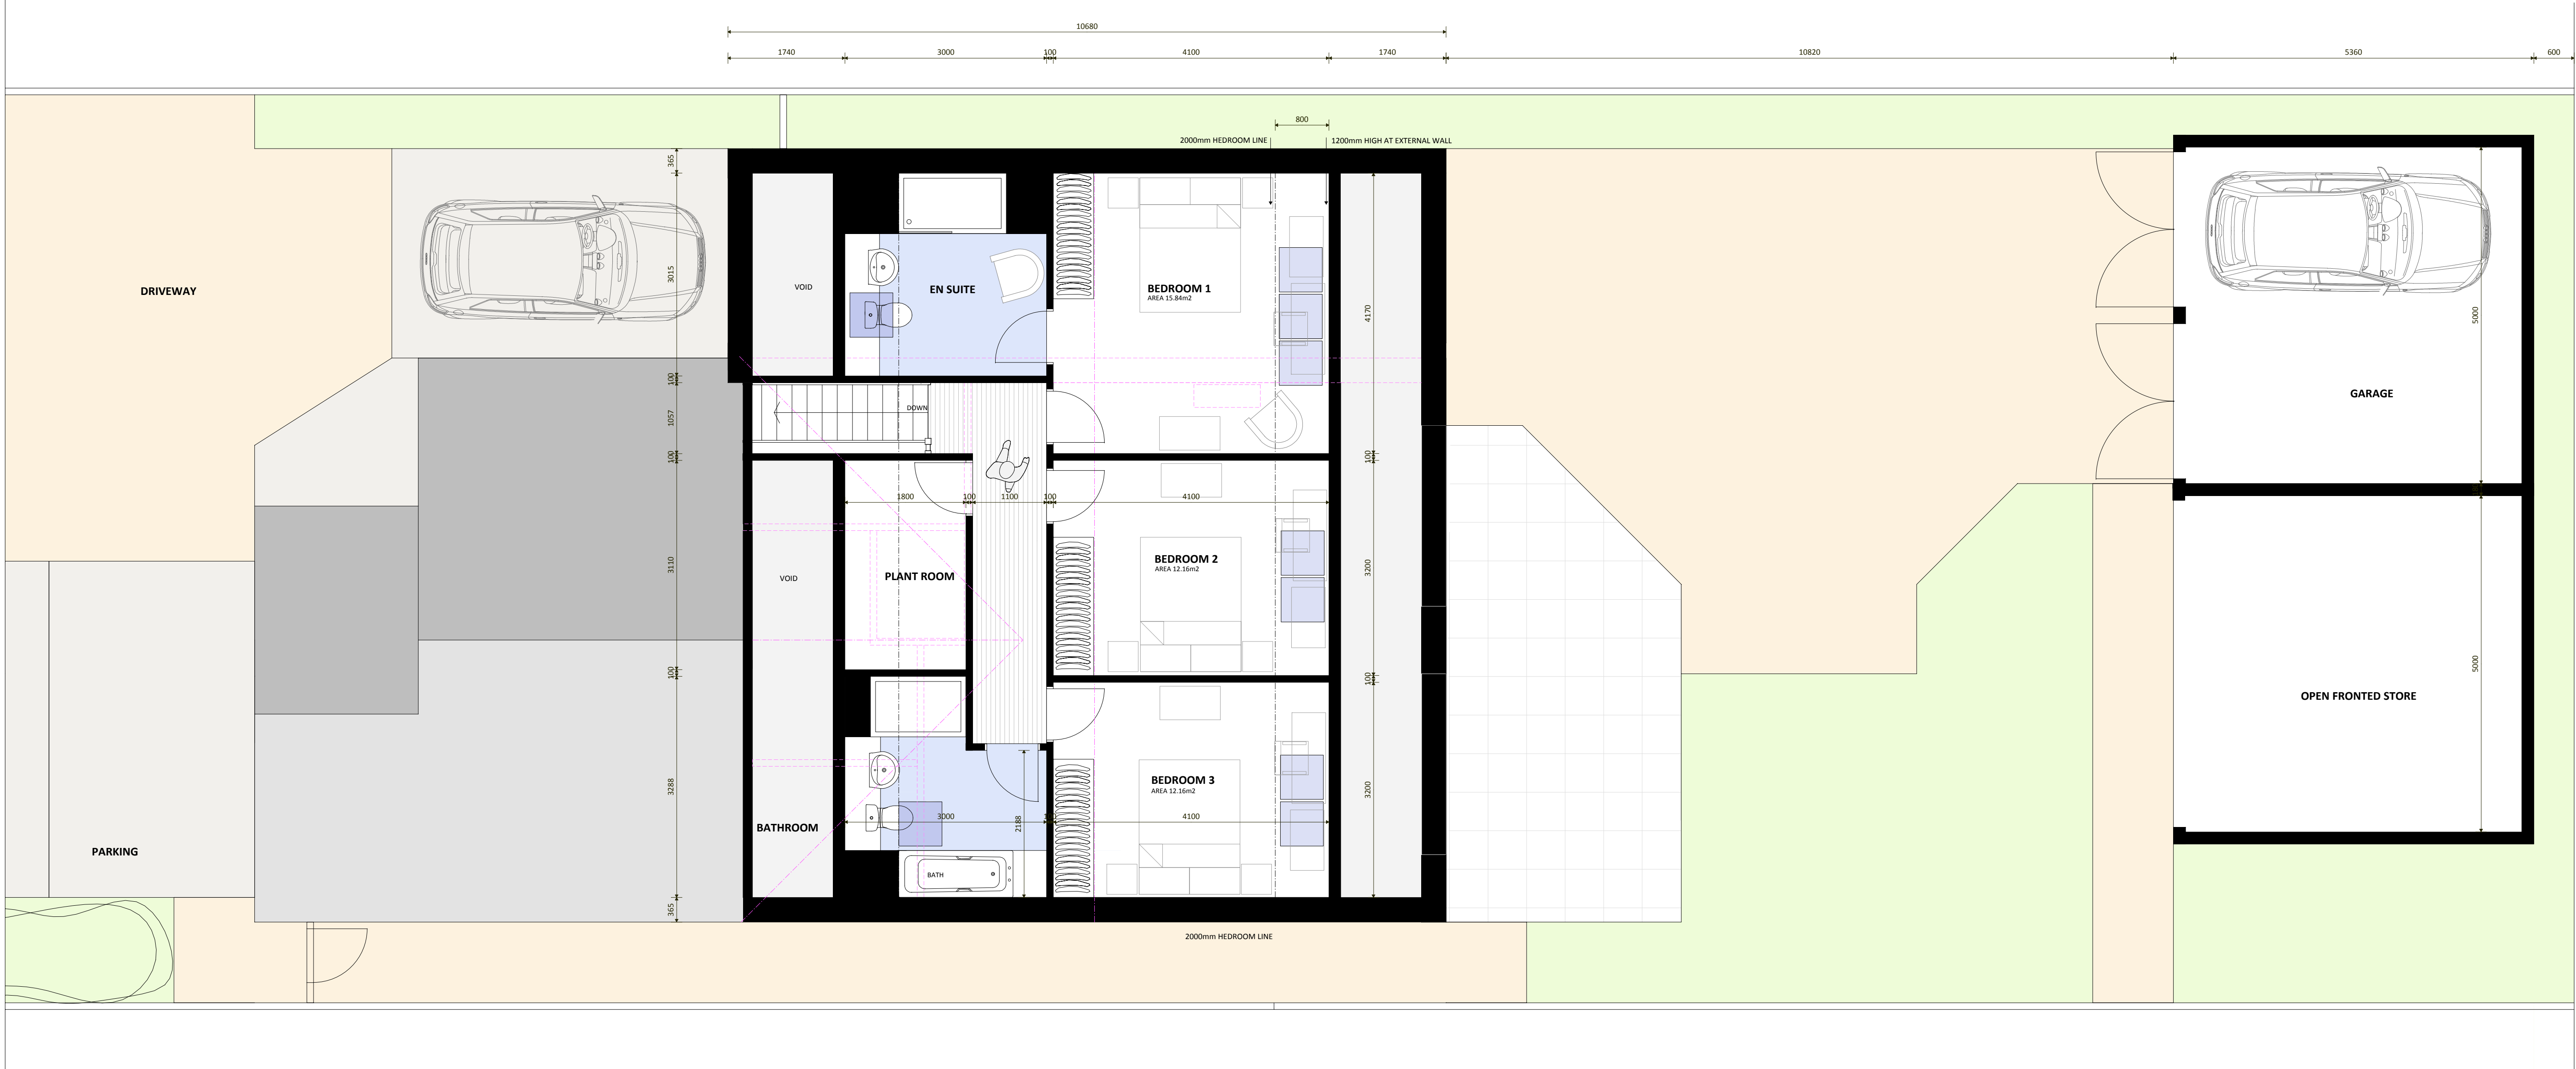
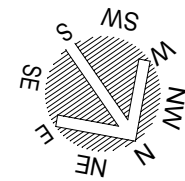


FIRST FLOOR PLAN

AREA 77.52 METRES

NOTES
All drawings are the copyright of sharman architecture.

scale 1:50 PRINT AT A1	date MARCH 2024	revision A 04/03/2024 Drawing issued
---------------------------	--------------------	---

title
PROPOSED FIRST FLOOR PLAN

contract
MR & MRS CLOUGH

sharman architecture
OAK BARN, WILLOW DROVE, BOROUGH FEN, PETERBOROUGH, PE6 7QB
tel: 07724 529 094 email: paulsharman1@btinternet.com