
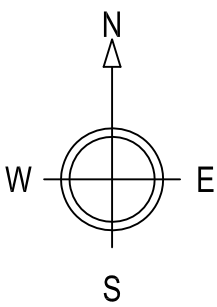


FLOOR PLAN & ELEVATIONS

Scale 1:100


- NOTES:
1. Use written dimensions only. All dimensions to be checked on site and any discrepancies reported to ACORUS immediately. If in doubt ask.
 2. Where relevant, significant hazards have been identified on the drawing. Hazards which should be obvious to a competent contractor or unforeseeable have not been identified.
 3. This drawing is confidential and remains the exclusive property of ACORUS.

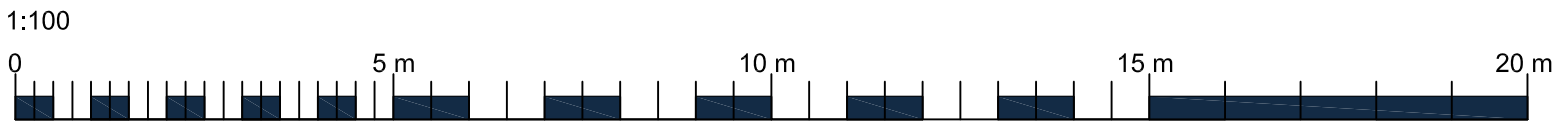


Rev	Date	Description	Dwn	Chk
Rev.	Date.	Amendment.	Drawn	Checked
PROJECT				
HADINGHAM				
THE LIMES				
PE12 ONP				
TITLE				
EXISTING BUILDING				
PLAN & ELEVATIONS				
SCALE		DATE	DRAWN BY	CHECKED BY
AS SHOWN		04/23	EB	BB
JOB NO.		DRAWING NO.	REVISION	
HTL/BB23/044		100_01		


acorus
Planning. Design. Property.


acorus.co.uk

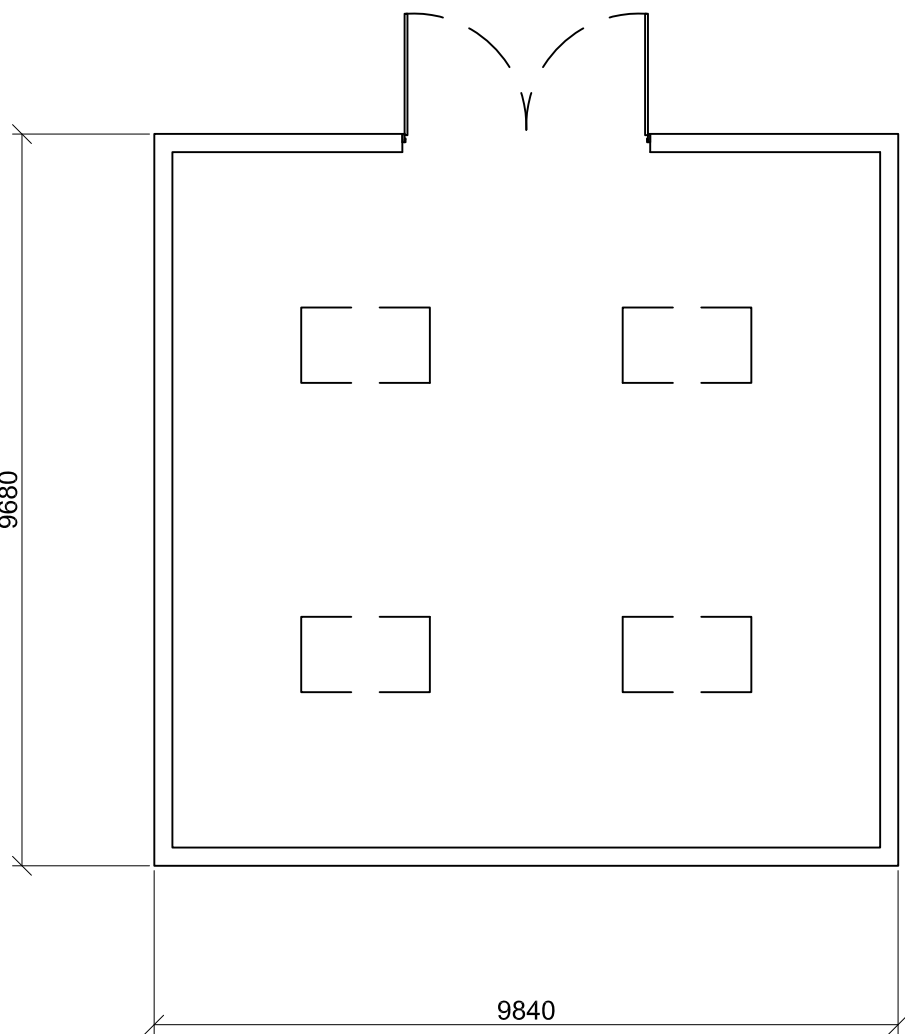


FLOOR PLAN

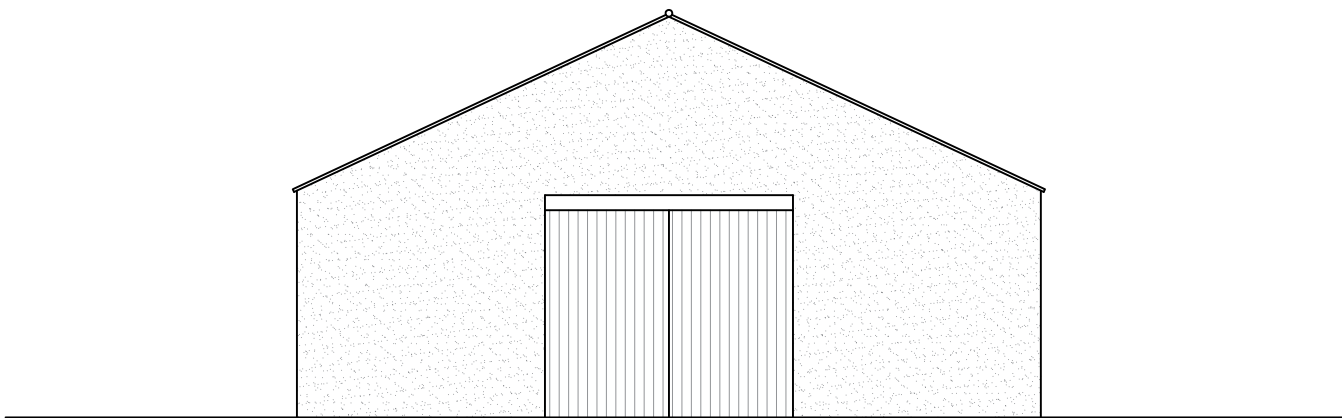


NORTH WEST

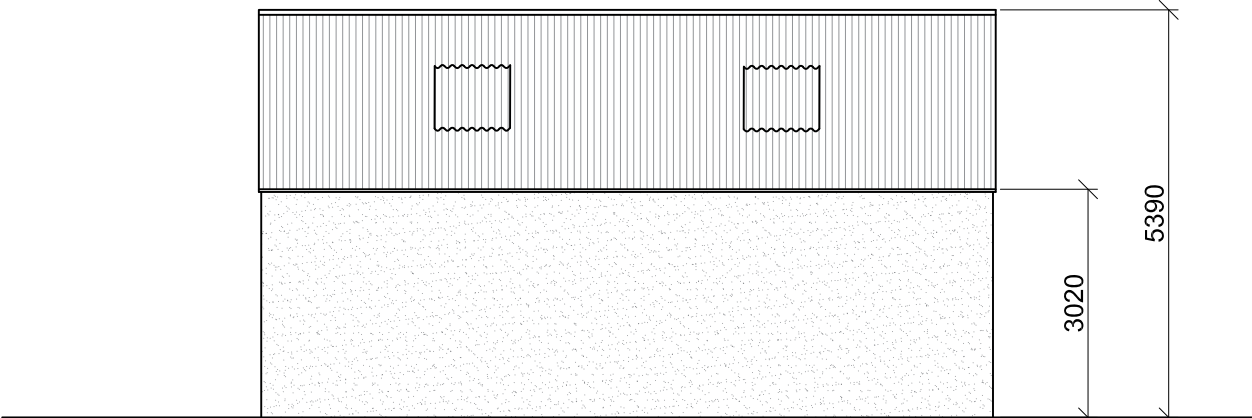

SOUTH WEST

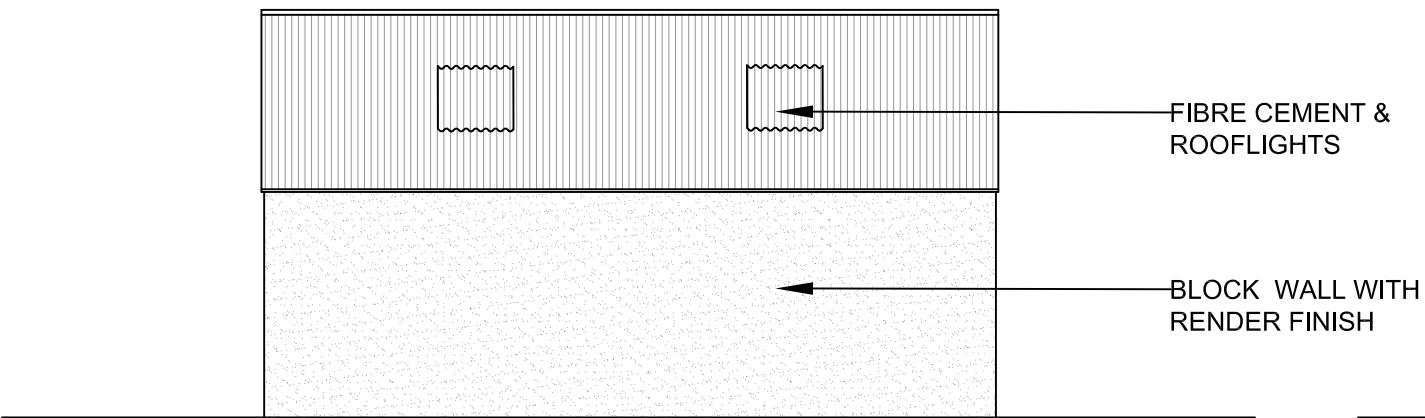

NORTH EAST

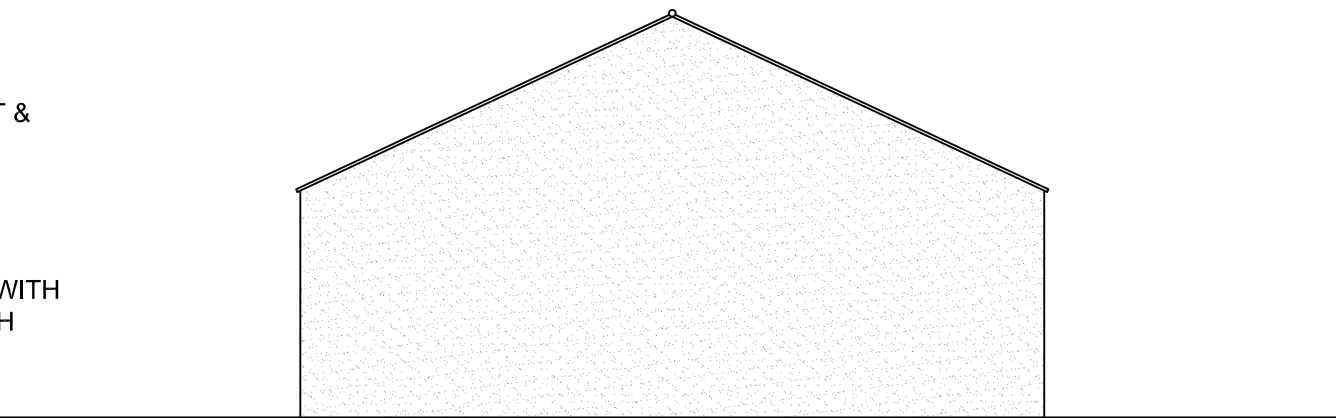

SOUTH EAST

EXISTING