




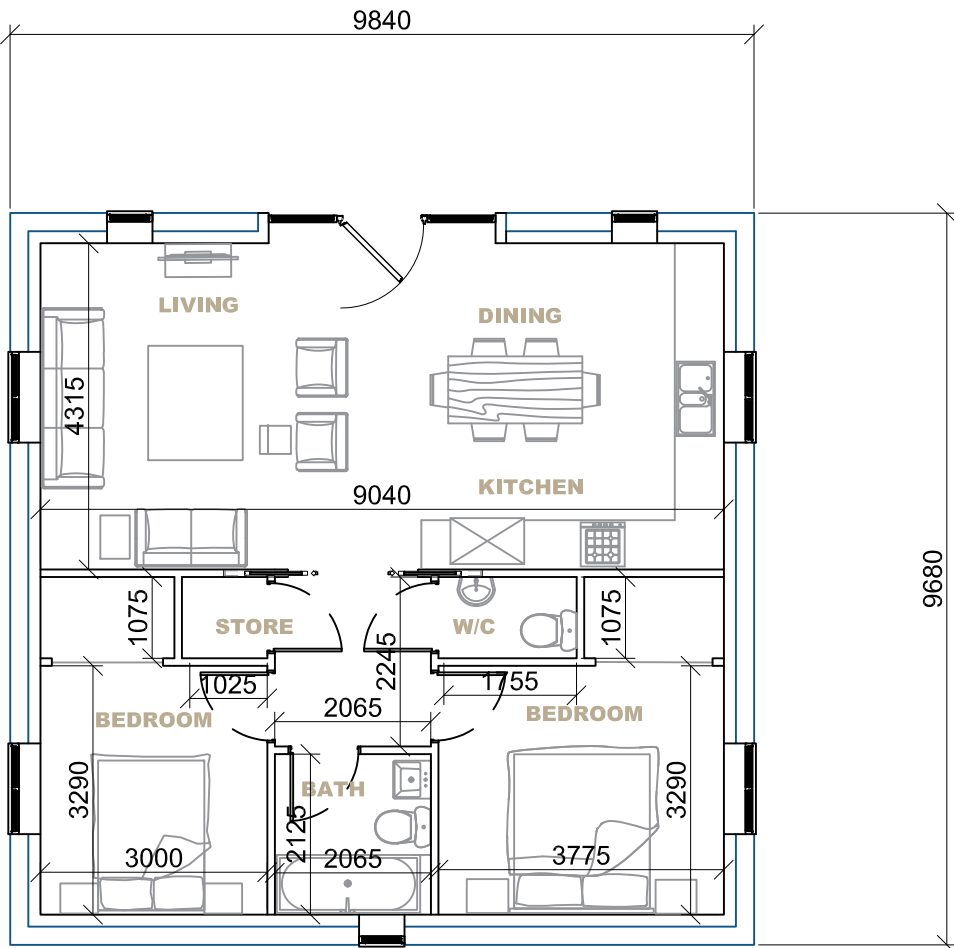


FLOOR PLAN

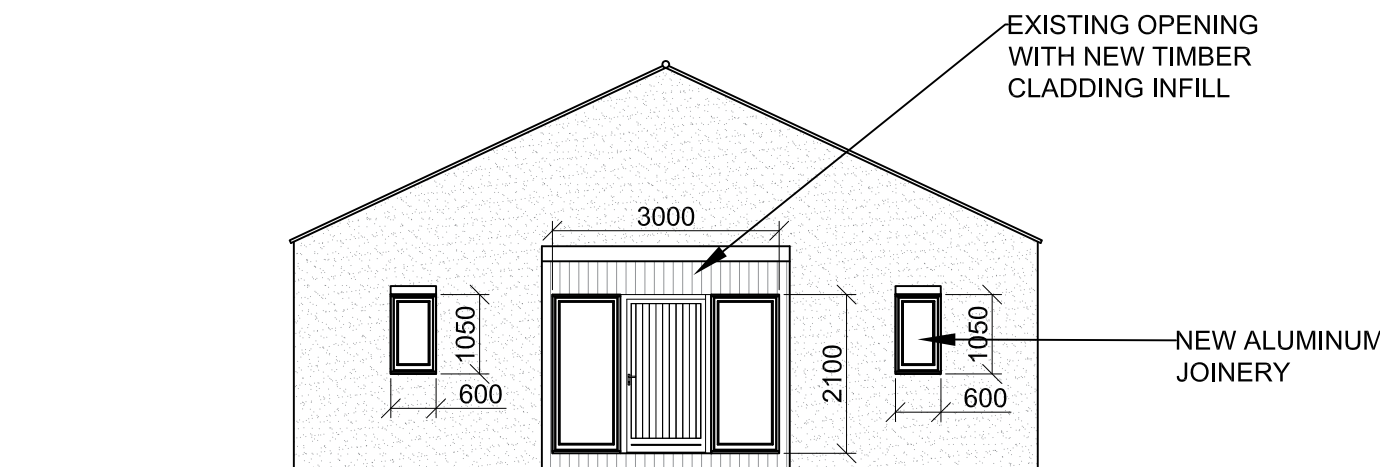


NORTH WEST

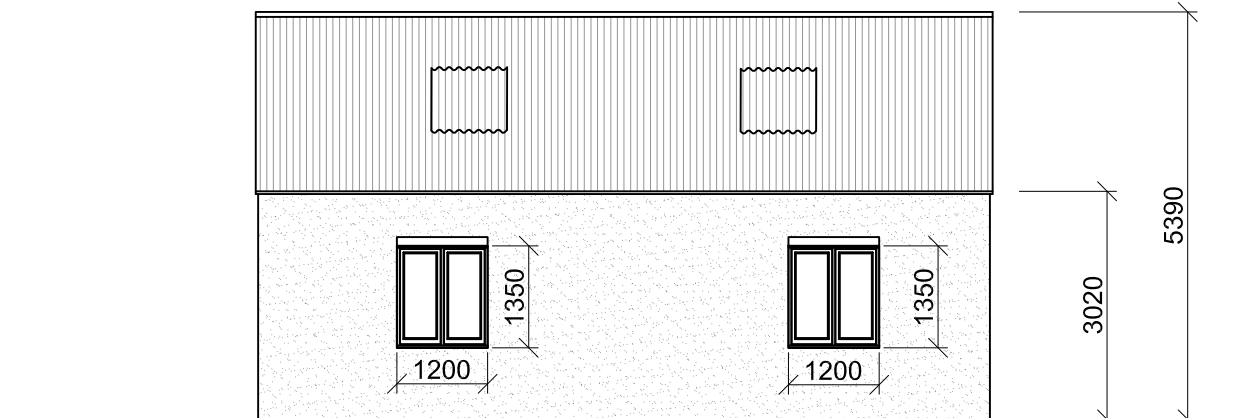

SOUTH WEST

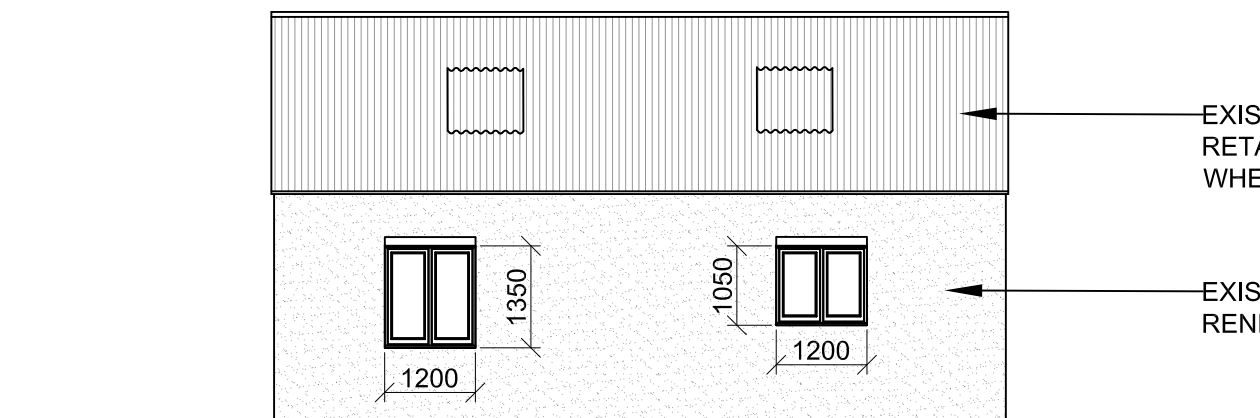

NORTH EAST


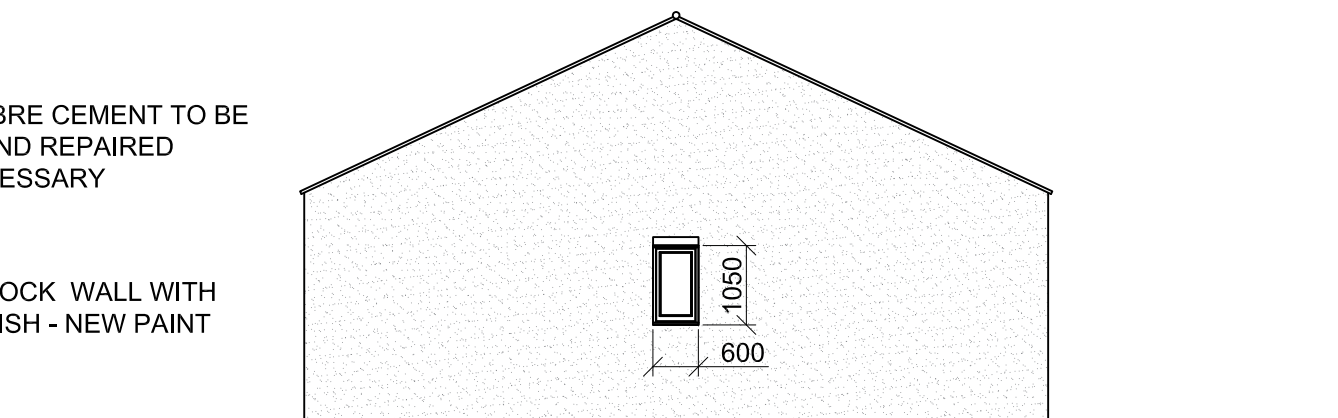


SOUTH EAST

FLOOR PLAN & ELEVATIONS

Scale 1:100

- NOTES:
1. Use written dimensions only. All dimensions to be checked on site and any discrepancies reported to ACORUS immediately. If in doubt ask.
 2. Where relevant, significant hazards have been identified on the drawing. Hazards which should be obvious to a competent contractor or unforeseeable have not been identified.
 3. This drawing is confidential and remains the exclusive property of ACORUS.

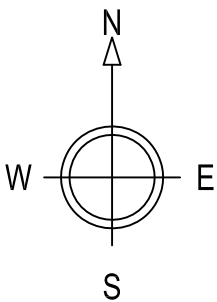 

Rev	Date	Description	Dwn	Chk
Rev	Date	Amendment	Drawn	Checked

PROJECT
HADINGHAM
THE LIMES
PE12 ONP

TITLE
PROPOSED BUILDING
PLAN & ELEVATIONS

SCALE	DATE	DRAWN BY	CHECKED BY
AS SHOWN @A1	04/23	EB	BB

JOB NO.	DRAWING NO.	REVISION
HTL/BB23/044	100_02	

acorus
Planning. Design. Property.

acorus.co.uk

PROPOSED