



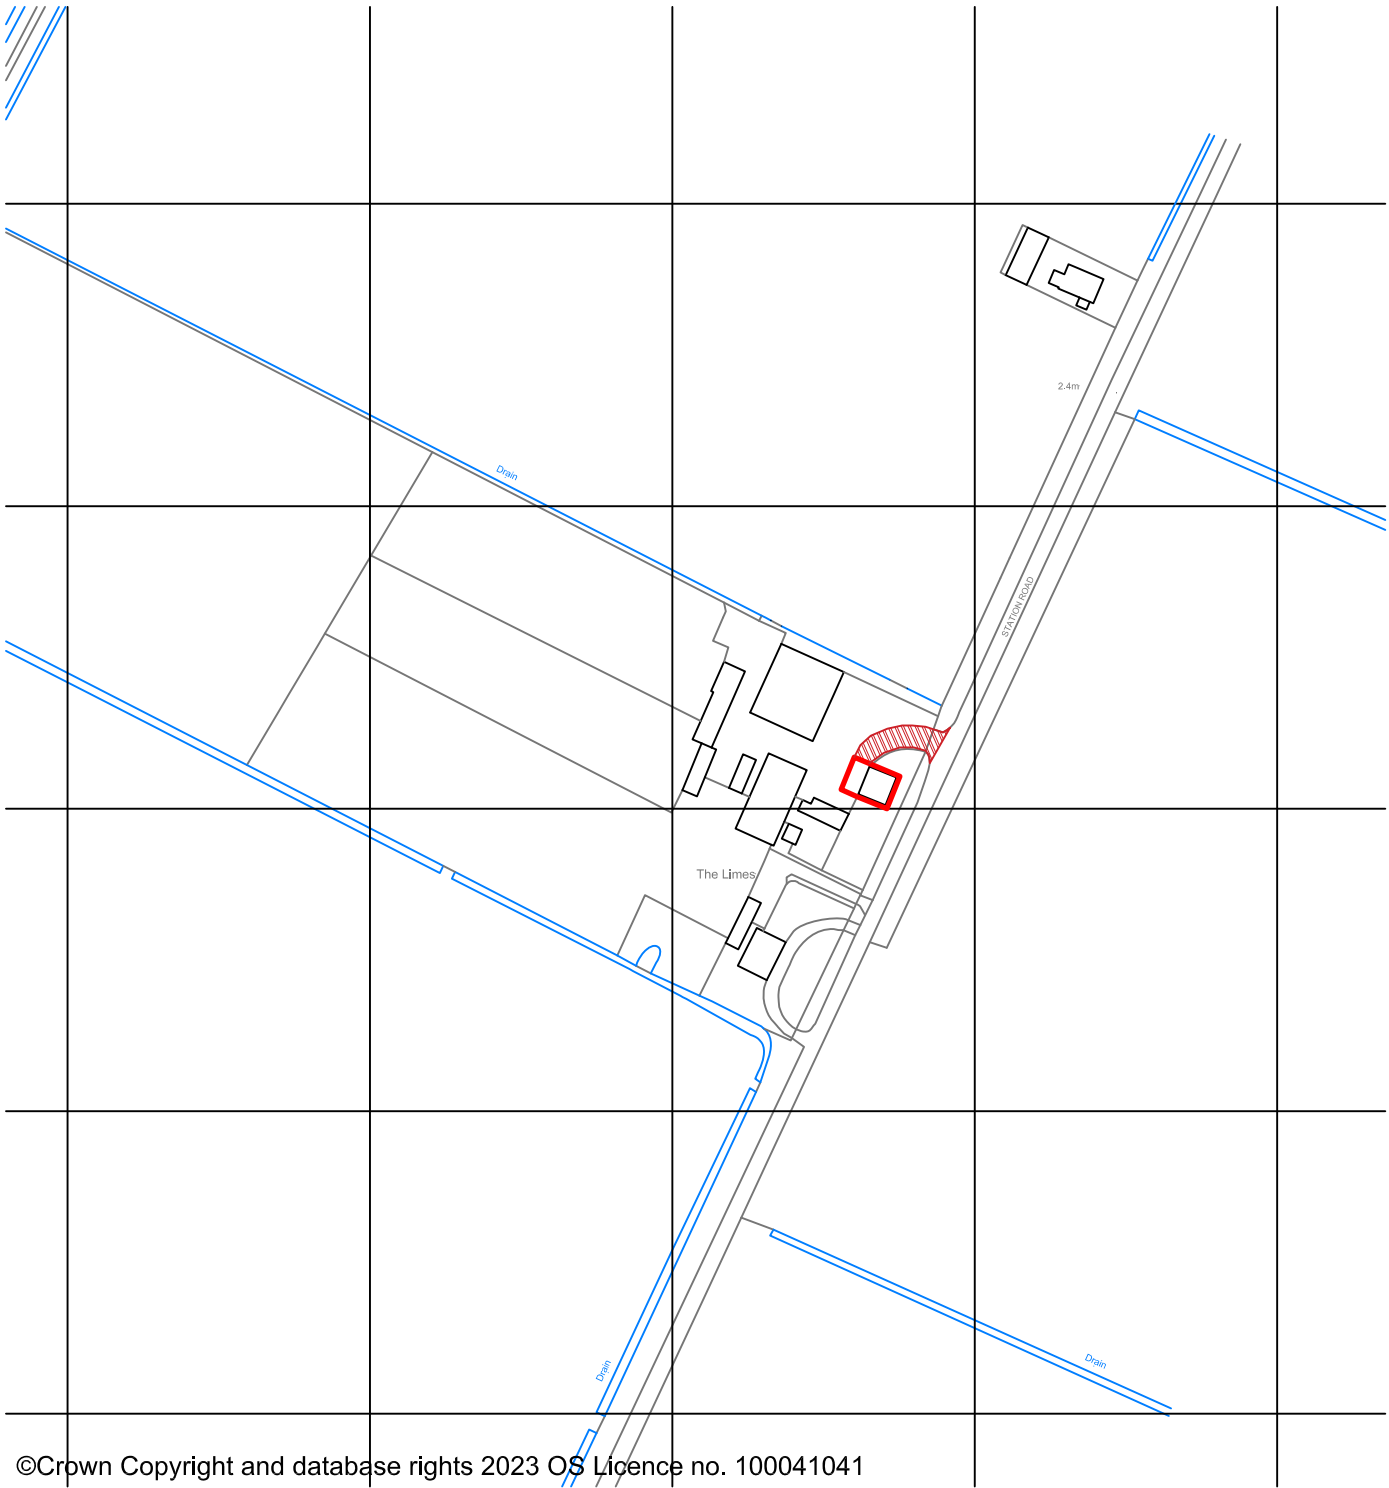


LOCATION PLAN
Scale 1:2500

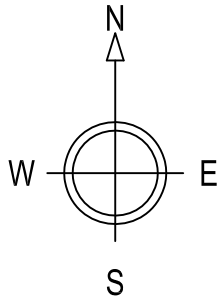


- NOTES:
1. Use written dimensions only. All dimensions to be checked on site and any discrepancies reported to ACORUS immediately. If in doubt ask.
 2. Where relevant, significant hazards have been identified on the drawing. Hazards which should be obvious to a competent contractor or unforeseeable have not been identified.
 3. This drawing is confidential and remains the exclusive property of ACORUS.

© ACORUS Rural Property Services Ltd.

1:2500

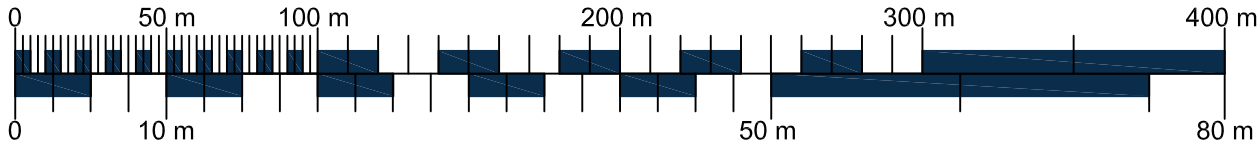

1:500

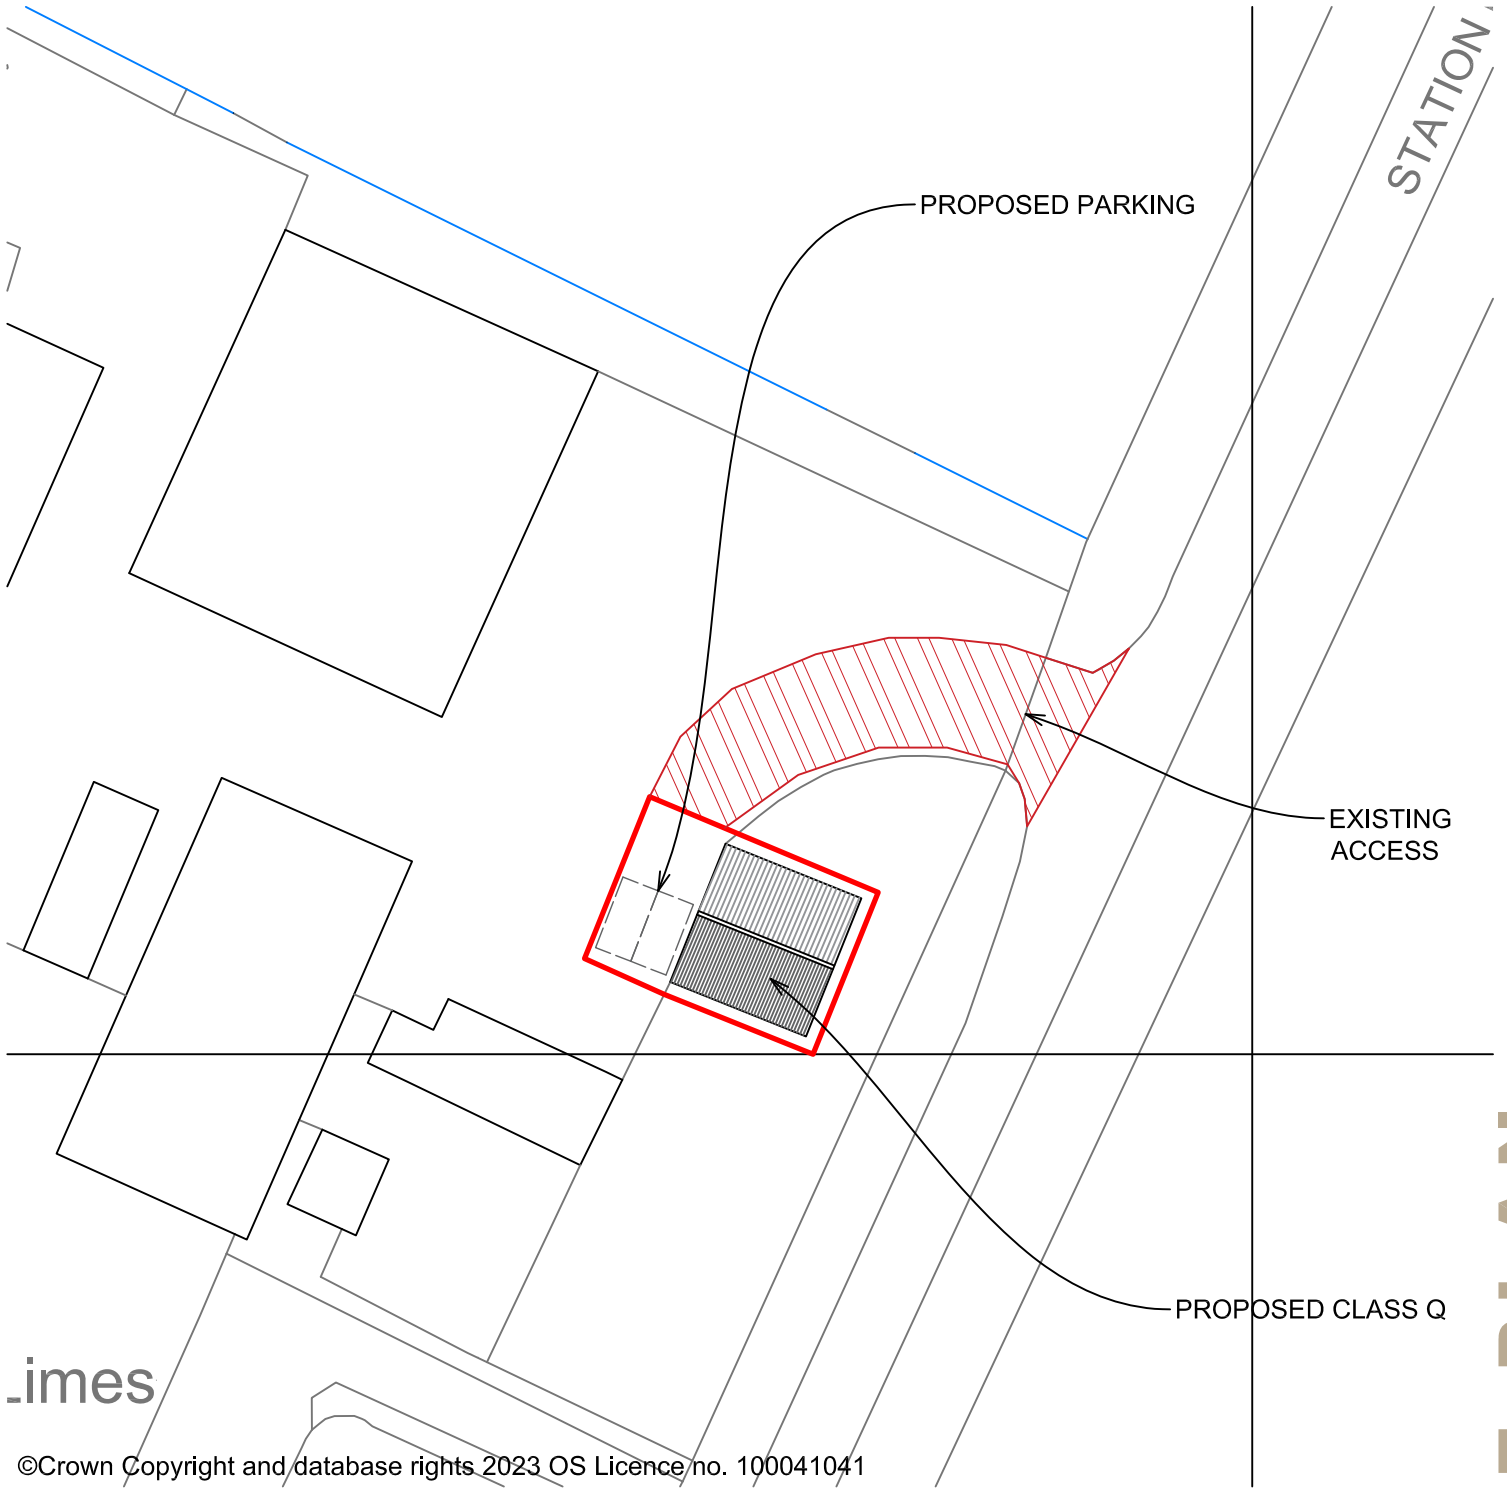

BLOCK PLAN
Scale 1:500

SITE PLAN

RA	27/04/23	ACCESS OUTLINED IN RED	EB	LG
Rev.	Date.	Amendment.	Drawn.	Checked.

PROJECT			
HADINGHAM			
THE LIMES			
PE12 ONP			
TITLE			
SITE LOCATION & BLOCK PLAN			
CLASS Q PROPOSED DWELLING			
SCALE			
AS SHOWN @A3	DATE	DRAWN BY	CHECKED BY
	04/23	EB	BB
JOB NO.		DRAWING NO.	REVISION
HTL/BB23/044		100_03	



acorus

Planning. Design. Property.

acorus.co.uk