



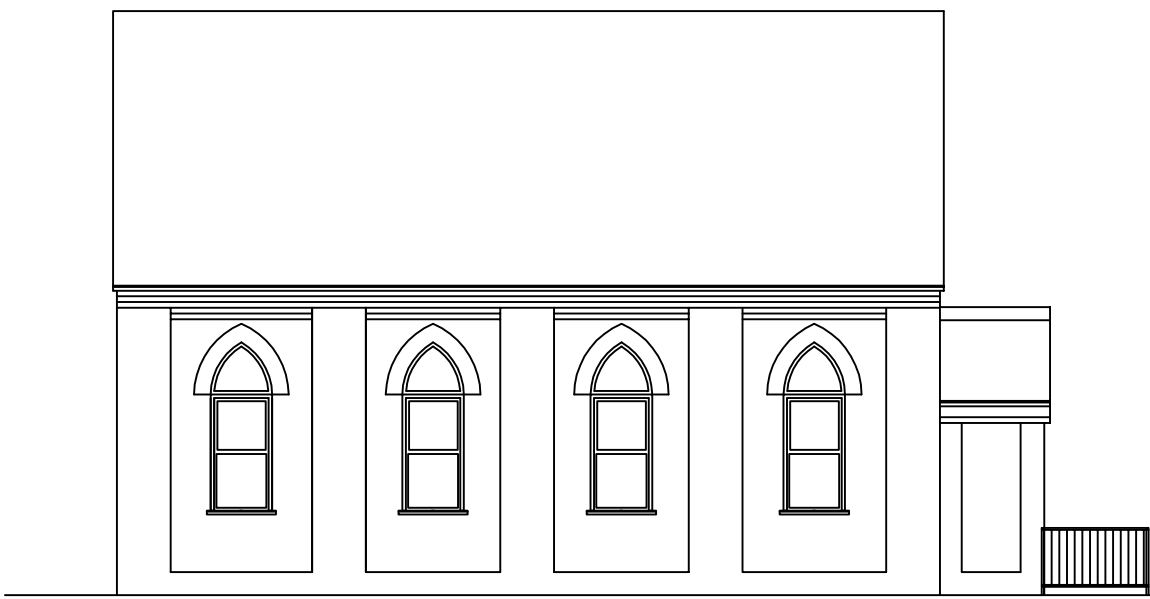


FRONT ELEVATION WEST
1:100

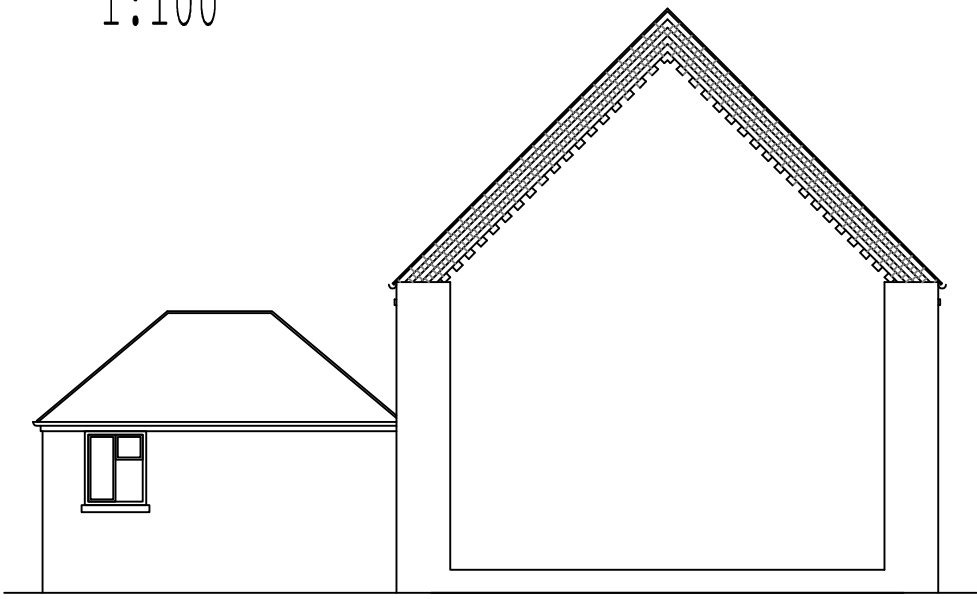


SIDE ELEVATION NORTH



REAR ELEVATION EAST

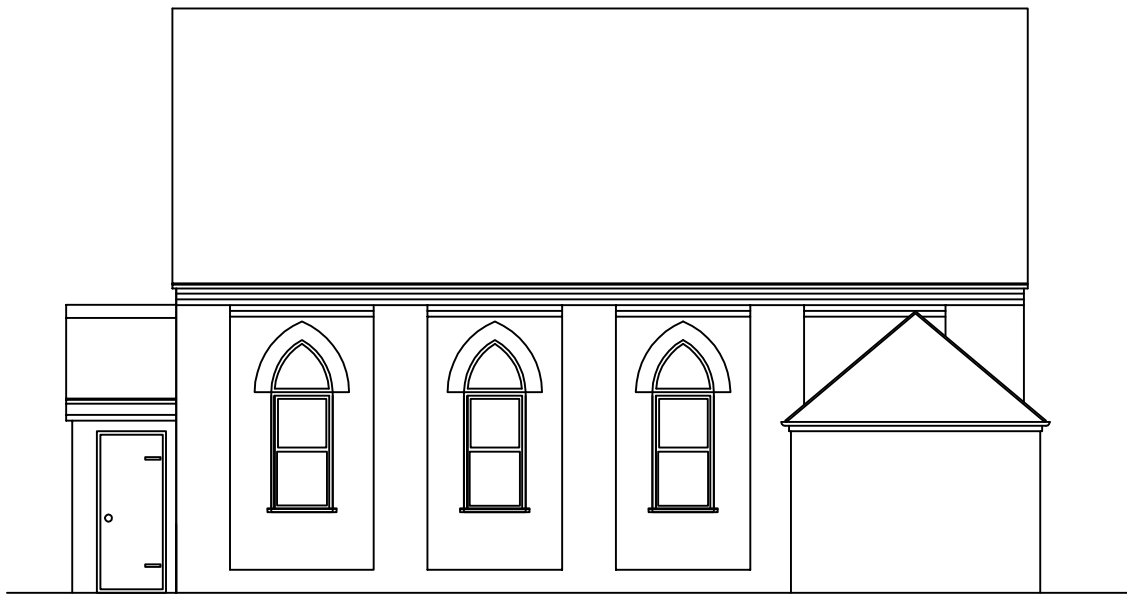

SIDE ELEVATION SOUTH

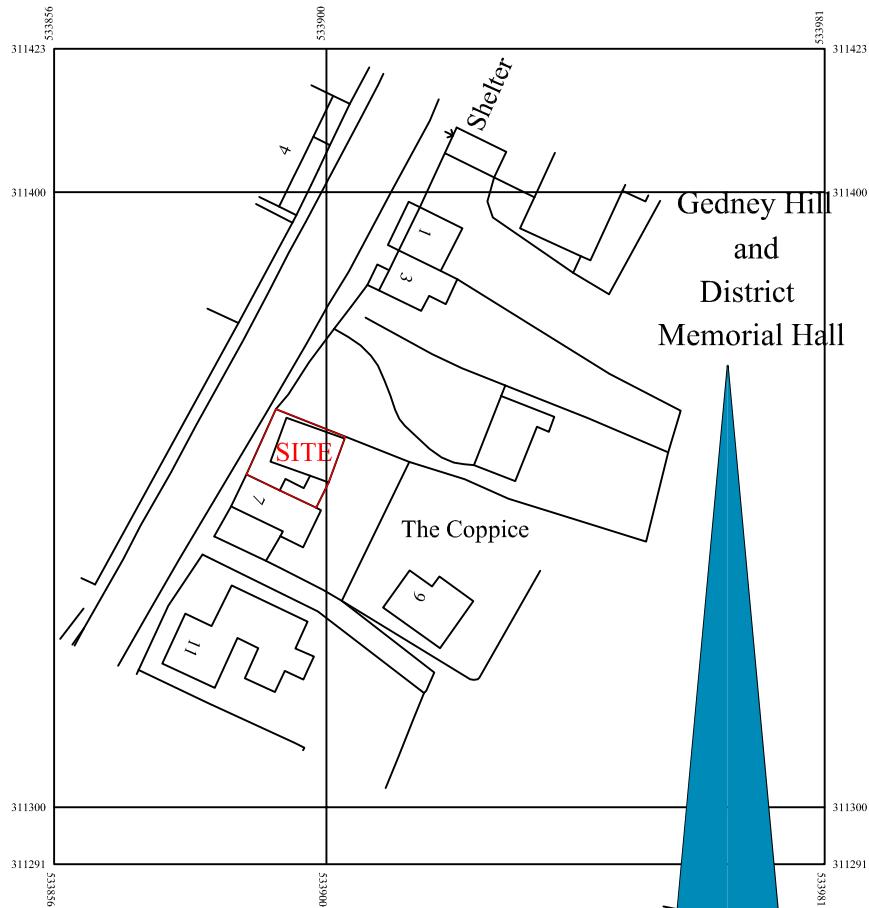

LOCATION PLAN 1:1250



Borough Council of Kings Lynn & West Norfolk
Highly Commended Residential New Build
The Mayors Award for Design in the Environment 2011



Winner, New Small Scale housing development 2011
Highly commended Commercial category building Design and Construction award 2010



Winner, Heritage award 2010 for Conversion or Renovation
Highly commended for Conversion or Renovation
Highly commended Heritage award New Build 2009


Rev	Purpose	By	Date
-	-	-	-

DBDS

DAVID BROKER DESIGN SERVICES ta CONCEPT 2000 DESIGN AND DEVELOPMENT LTD ESTABLISHED 1975	ARCHITECTURAL TECHNICIANS DANBROOKE HOUSE STATION ROAD WISBECH ST MARY WISBECH CAMBS. PE13 4RW Telephone 01945410421 Facsimile 01945410400 E-mail- david.broker@btinternet.co.uk Web site www.davidbrokerdesignservices.co.uk
---	--

Issue:	No1					
Client:	MR JAMES PEARCE					
Drawing No:	1734 -1 EXISTING PLANS AND ELEVATIONS BLOCK PLAN AND LOCATION PLAN					
Project:	PROPOSED CONVERSION OF BAPTIST CHAPEL TO A 3 BEDROOM DWELLING					
Site:	THE BAPTIST CHAPEL HILLGATE ROAD GEDNEY HILL					
Postcode:	PE12 0NN		Drawn:	DB	Checked:	-
Print Scale:	1:50 1-100		Date:	APRIL 14	Revision No:	-

DO NOT SCALE FROM THIS DRAWING - All dimensions to be verified on site - This drawing and design remains the copyright of David Broker and may not be reproduced without permission. David Broker or Concept 2000 will not be held responsible for any construction works undertaken prior to approval or before approved plans are issued - Any alterations to details or specifications may invalidate the approval and incur significant additional costs.

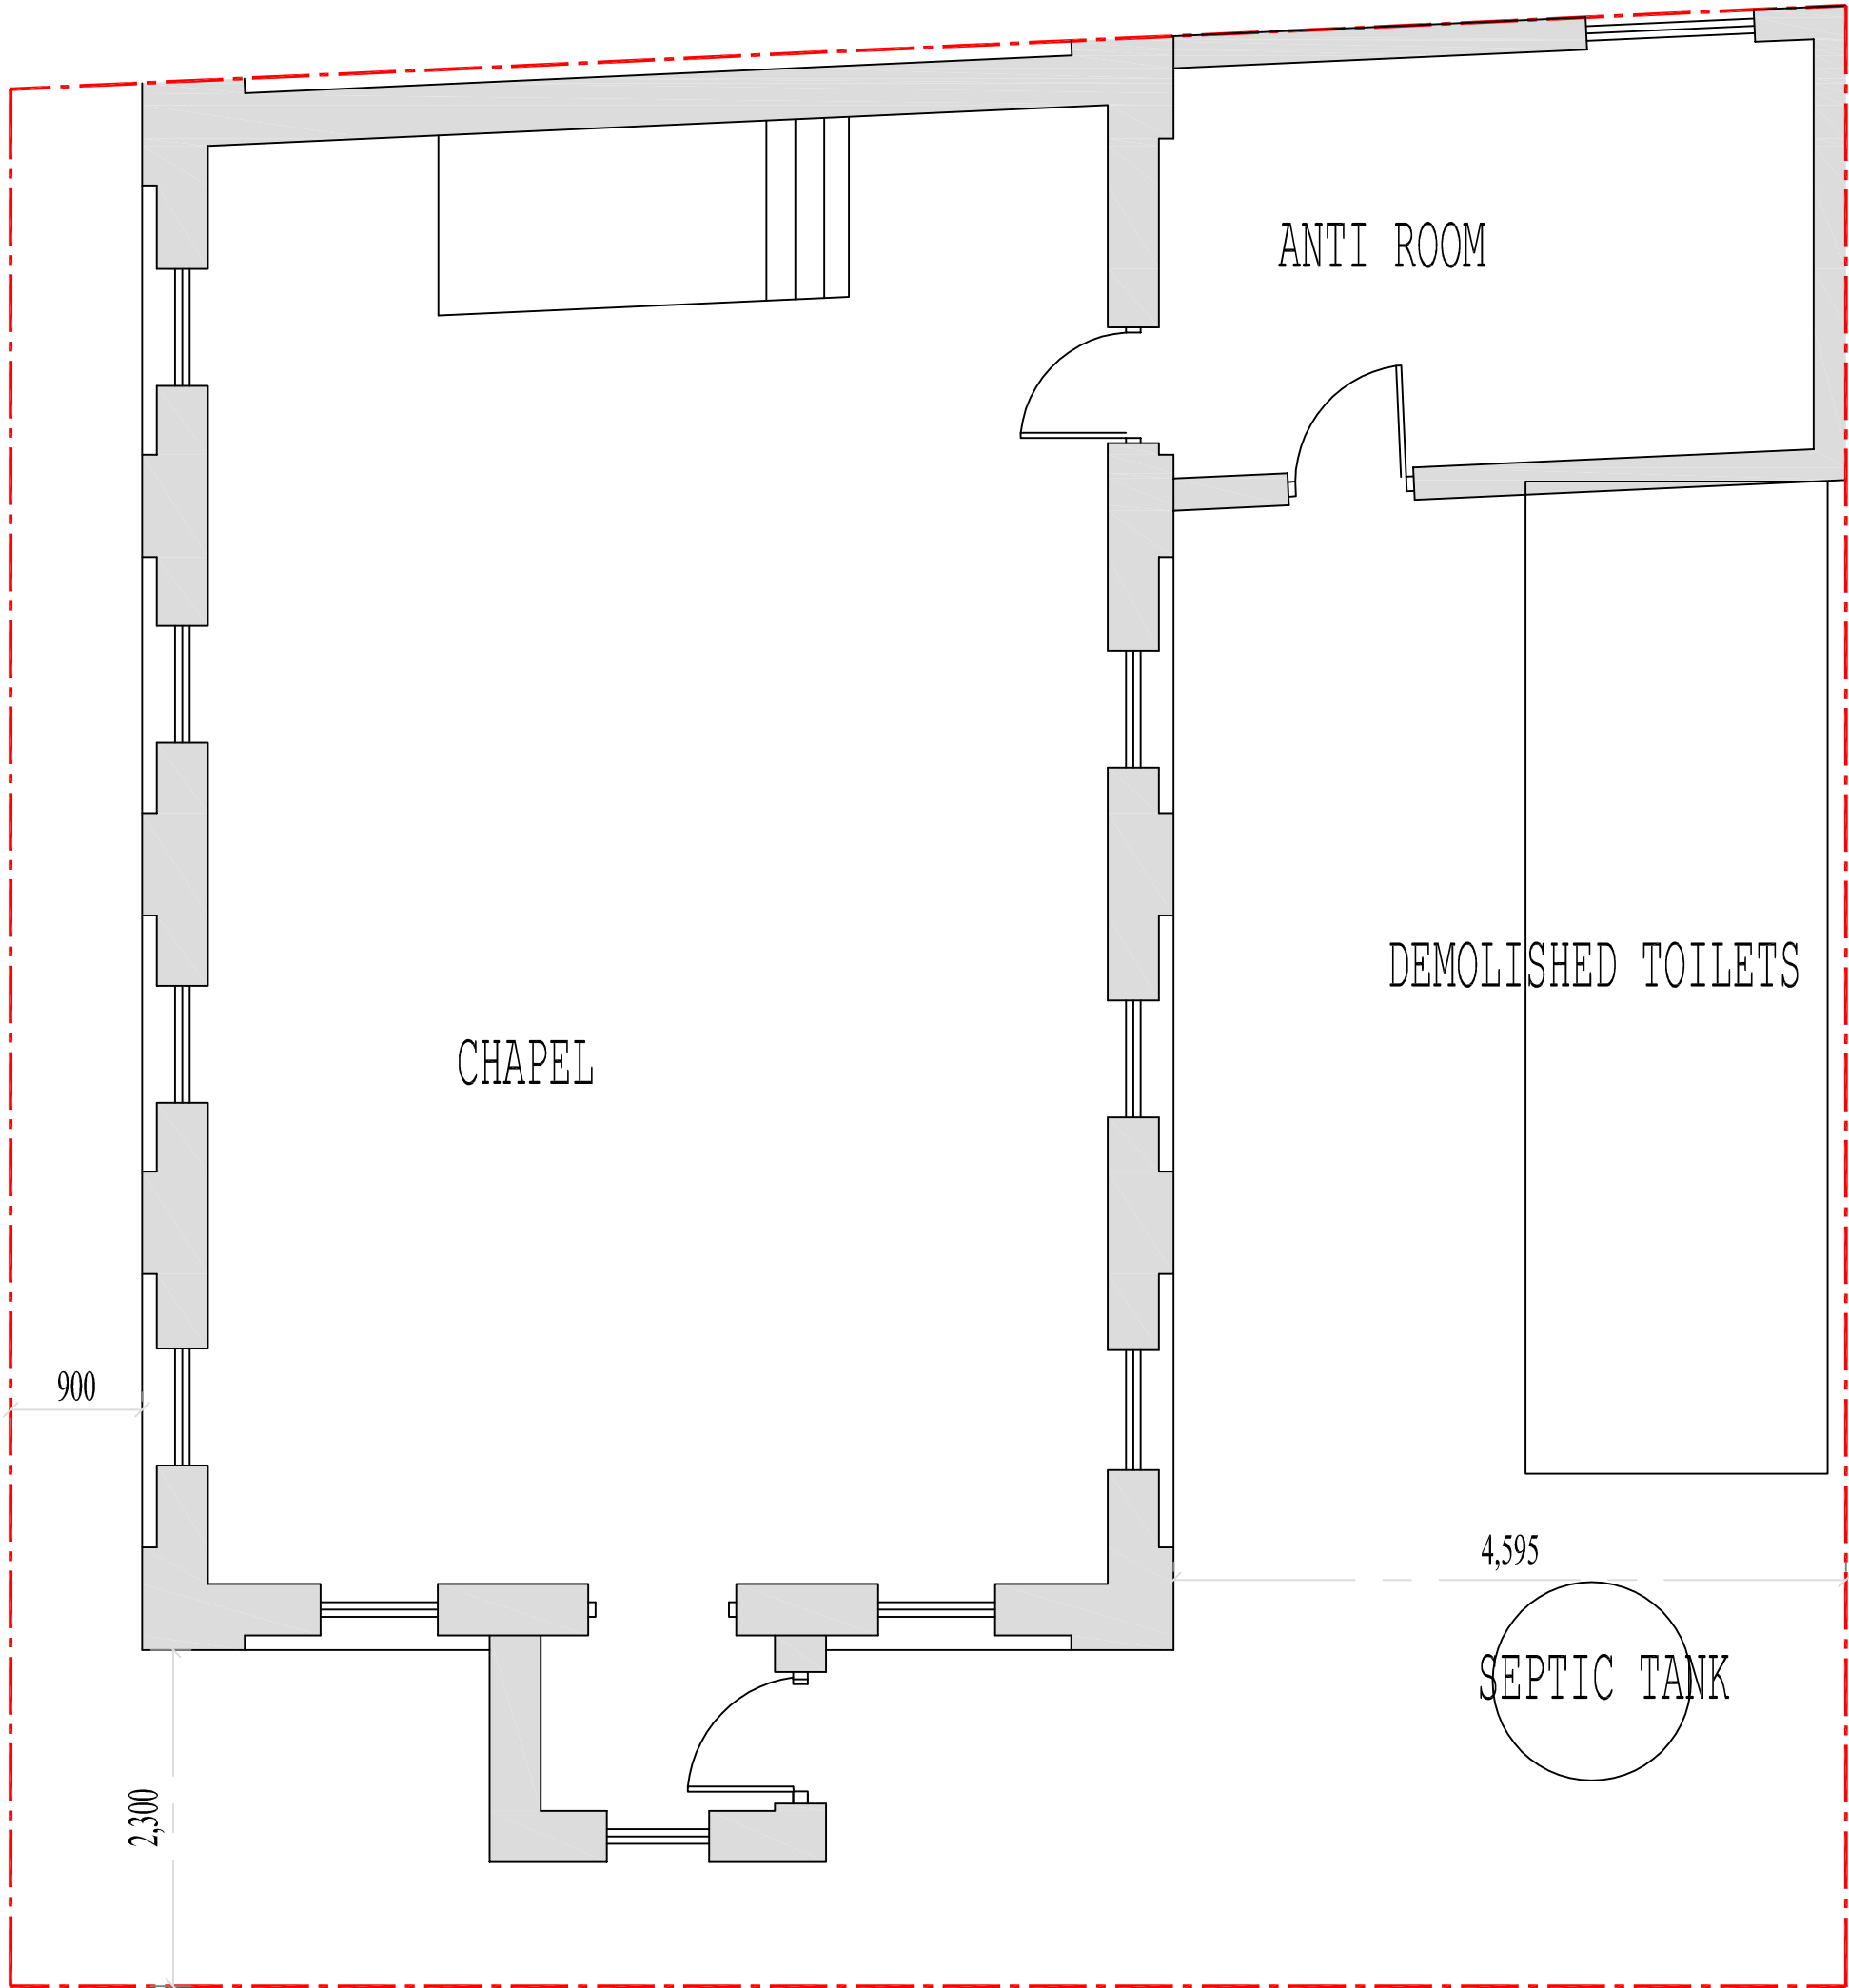

BLOCK PLAN 1:50