




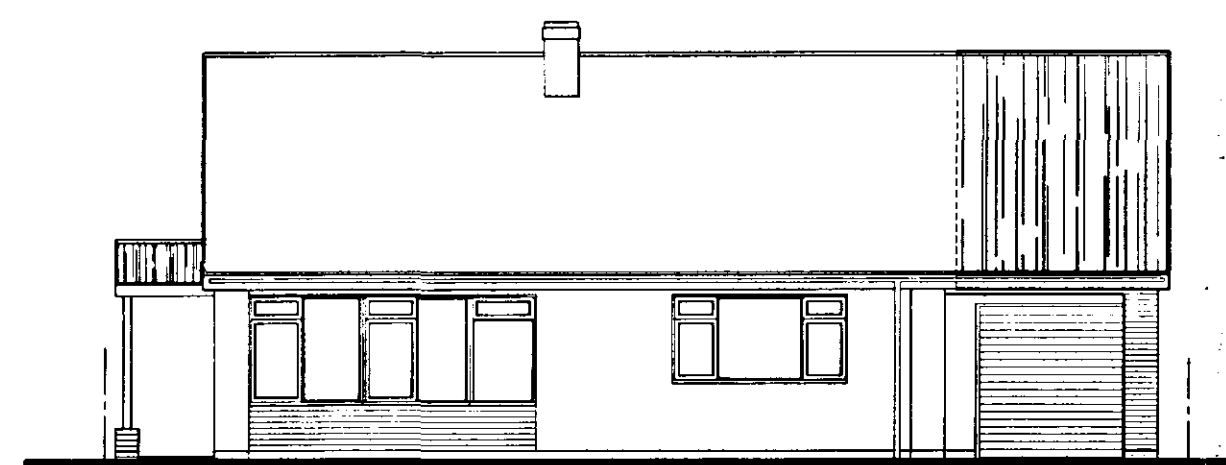

FRONT ELEVATION

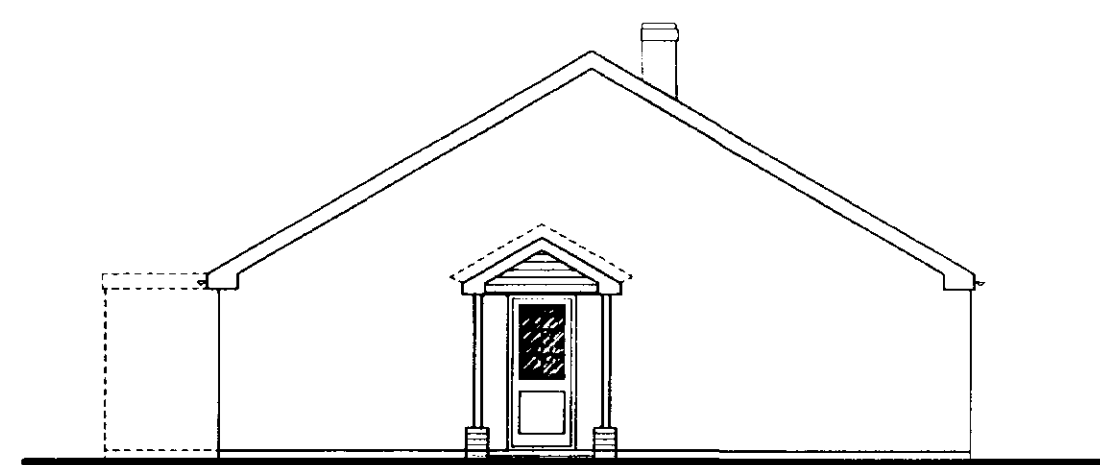


SIDE ELEVATION

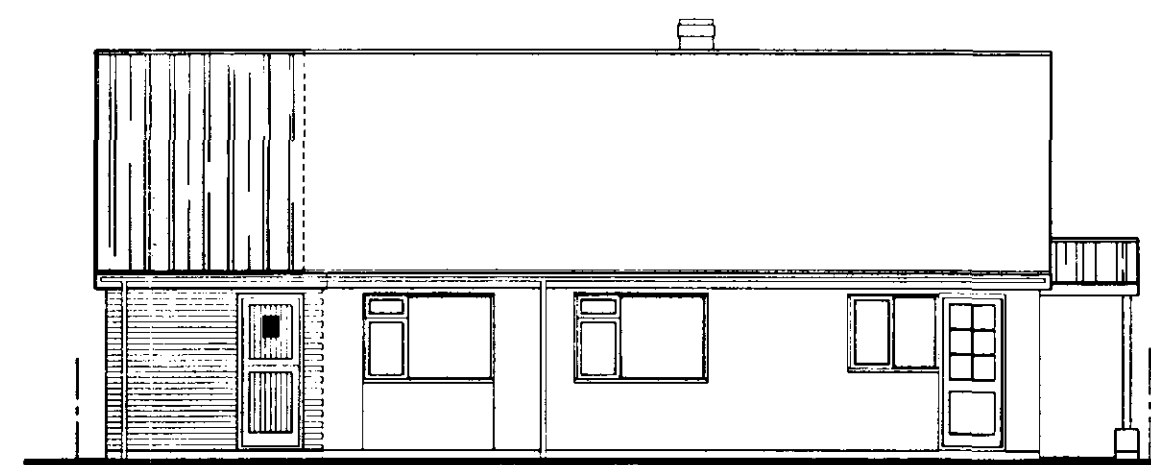

REAR ELEVATION



SIDE ELEVATION

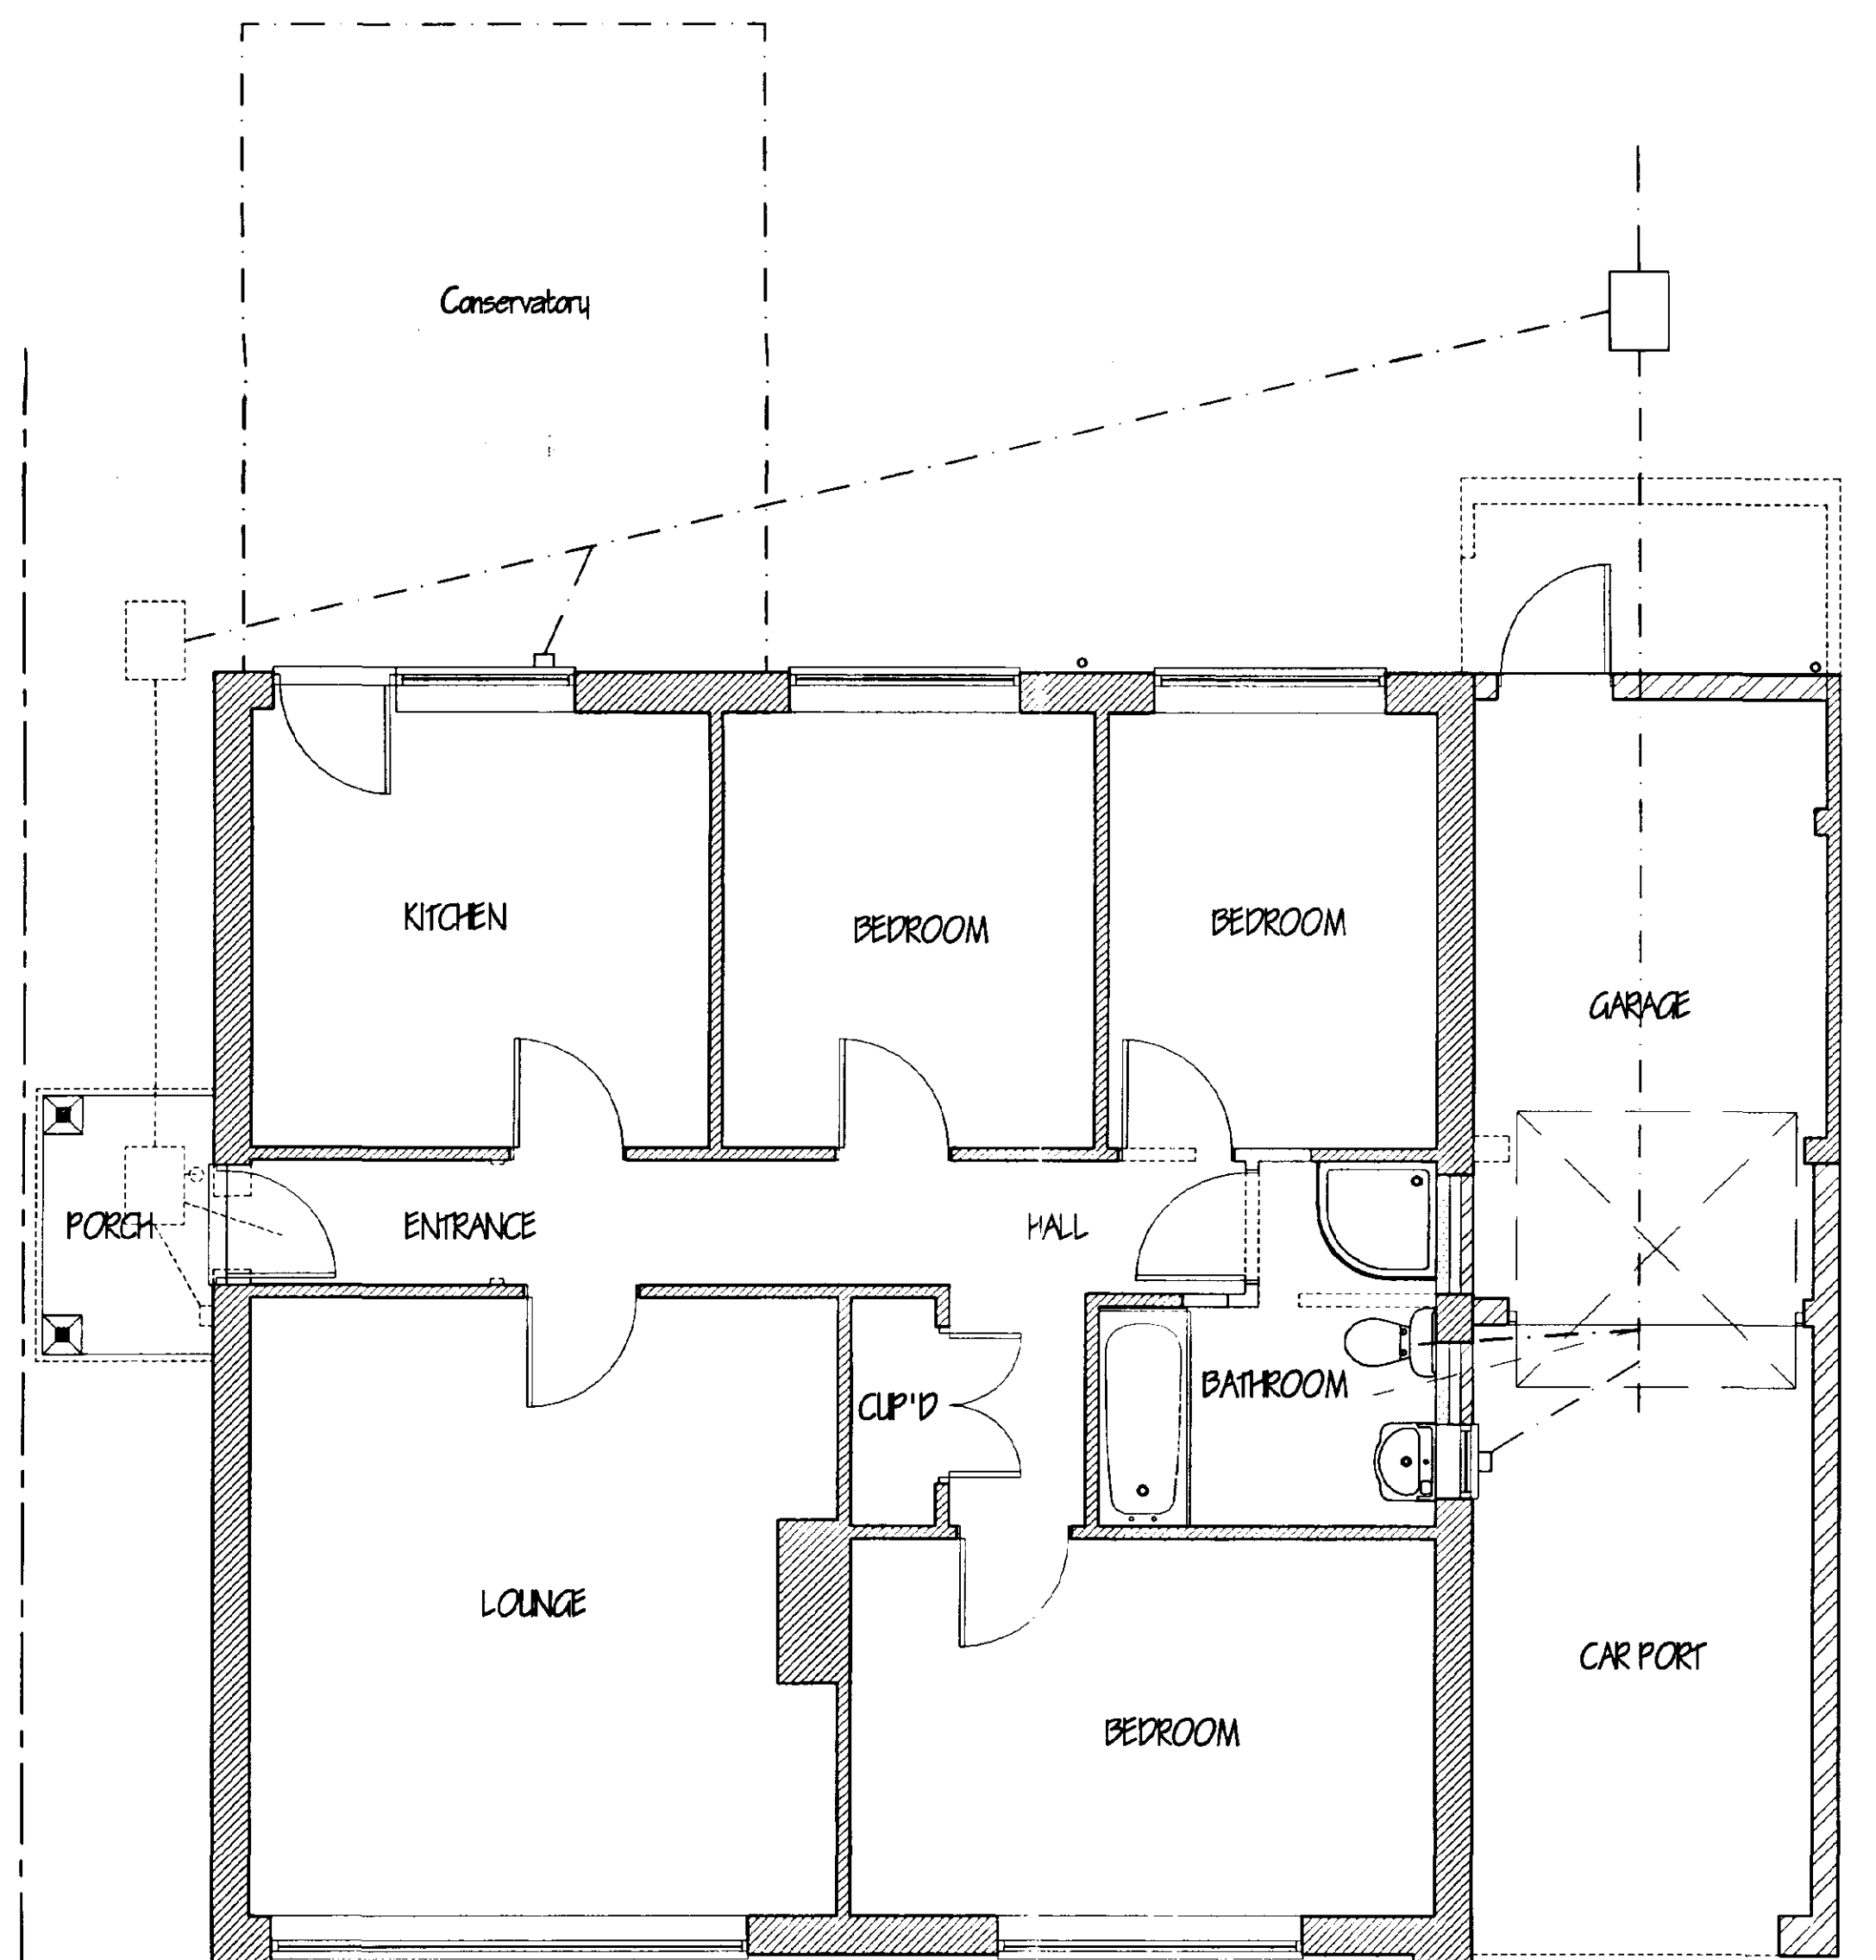

FLOOR PLAN

LIMITATIONS.
This drawing is limited in the amount of information contained and does not purport to contain a full specification of the works. It is solely for the purpose of obtaining Planning / Building Regulation approval. The drawing must not be used as a contract document alone.
All dimensions shall be taken from site from actual work. Under no circumstances shall measurements be scaled from this drawing for construction or ordering purposes. All given dimensions shall be checked by the Builder / Contractor and will be his responsibility from commencement of site works.
The works will not be supervised or inspected on site by G.R. Merchant, or any representative thereof. It is the client or their appointed agents responsibility to control workmanship, substitution of materials, adherence to specification, variations to contract etc.

COPYRIGHT RESERVED.
Copies of this drawing must be made only with the written permission of G. R. Merchant.

STANDARDS.
All materials to be new unless otherwise stated and all components and materials etc. to be used fitted and installed etc. in strict accordance with manufacturers instruction and relevant Code of Practice.
Materials shall conform to appropriate British Standard Specification or BBA Certificate or European Code equivalent.

HEALTH & SAFETY.
The Employer / Client shall ensure that the selected contractor is conversant with and adopts all measures necessary to achieve compliance with Health & Safety legislation for Building Sites and Work Places.
The Employer / Client is advised that should the works need to comply with the Construction Design and Management Regulations an independent Planning Supervisor will be required.

SCOPE OF THE WORKS.
The works shall comprise of all that is shown on the drawing and details. Work that may not be specifically shown but may be reasonably inferred as necessary, to carry out the works shall be deemed to be included.

ref. revision date

G. R. MERCHANT
I.ENG AMICE FIWO
ARCHITECTURAL, STRUCTURAL
AND LAND DRAINAGE
CONSULTANTS
Unit 4, Wrights Mews
12A Park Road, Holbeach,
Spalding, Lincs. PE12 7TE
Tel: 01406 426744
Fax: 01406 426744
E-Mail: G. R. Merchant @ Merchant. FS.
Co. UK

Project
EXTENSION & ALTERATIONS
KIRKOVER
18 HILLGATE
GEDNEY HILL

Client
M RYAN

Drawing
PROPOSED
PLAN & ELEVATIONS

Job Ref. 480 / 02 Drawing No. 02

Date APRIL 2002 Drawn GRM

Scales 1:50 1:100

DO NOT SCALE FROM THIS DRAWING

**DETERMINED
PLAN**

SHDC
Planning & Development
18 APR 2002
Ref 0451/02



LIMITATIONS

This drawing is limited in the amount of information contained and does not purport to contain a full specification of the work. It is solely for the purpose of obtaining Planning / Building Regulation approval. The drawing must not be used as a contract document alone.


- All dimensions shall be taken from site from actual work.
- Under no circumstances shall measurements be scaled from this drawing for construction or ordering purposes.
- All given dimensions shall be checked by the Builder / Contractor and will be his responsibility from commencement of site works.
- The works will not be supervised or inspected on site by G.R. Merchant, or any representative thereof. It is the client or their appointed agents responsibility to control workmanship, substitution of materials, adherence to specification, variations to contract etc.

COPYRIGHT RESERVED.
Copies of this drawing must be made only with the
written permission of G. R. Merchant.

STANDARDS.
All materials to be new unless otherwise stated and all components and materials etc. to be used fitted and installed etc. in strict accordance with manufacturers instruction and relevant Code of Practice.
Materials shall conform to appropriate British Standard Specification or BBA Certificate or European Code equivalent.

HEALTH & SAFETY.
The Employer/ Client shall ensure that the selected contractor is conversant with and adopts all measures necessary to achieve compliance with Health & Safety legislation for Building Sites and Work Places.
The Employer/ Client is advised that should the works need to comply with the Construction Design and Management Regulations an independent Planning Supervisor will be required.

SCOPE OF THE WORKS.
The works shall comprise of all that is shown on the drawing and details. Work that may not be specifically shown but may be reasonably inferred as necessary to carry out the works shall be deemed to be included.

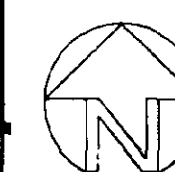

ref	revision	date

G. R. MERCHANT
I.ENG AMICE FIWO
**ARCHITECTURAL, STRUCTURAL
AND LAND DRAINAGE
CONSULTANTS**
Unit 4, Wrights Mews
12A Park Road, Holbeach,
Spalding, Lincs PE12 7EE
Tel: 01406 480900
Fax: 01406 488164
E-Mail: G. R. Merchant @ Merchant. PE
Co. UK

Project
EXTENSION & ALTERATIONS
KIRKOVER
18 HILLGATE
GEDNEY HILL

Client
M RYAN

Drawing

EXISTING
PLAN & ELEVATIONS

Job Ref
480/02

Date
APRIL 2002

Scales
1:50 1:100 [unless otherwise stated]

DO NOT SCALE FROM THIS DRAWING

04/11/02