




LOCATION PLAN
1/2500

LANDSCAPING & TREE PLANTING SCHEME.

- A - MIXED HEDGE
(a) Hawthorn (*Crataegus Monogyna*)
(b) Beech (*Fagus Sylvatica*)
(c) Blackthorn (*Prunus Spinosa*)
(d) Buckthorn (*Rhamnus Cathartica*)

- B - SILVER BIRCH - Feathered
C - HAWTHORN - Feathered
D - POPLAR - Feathered.

All planting to be in accordance with BS 4423:1989 and amendment No. 1 (1991)
All trees to be planted with minimum 0.6m plastic mulch mat and to be staked, tied and tubed.
1/3 to 1/2 bag of peat free tree and shrub planting compost to be incorporated into backfill for each tree hole.

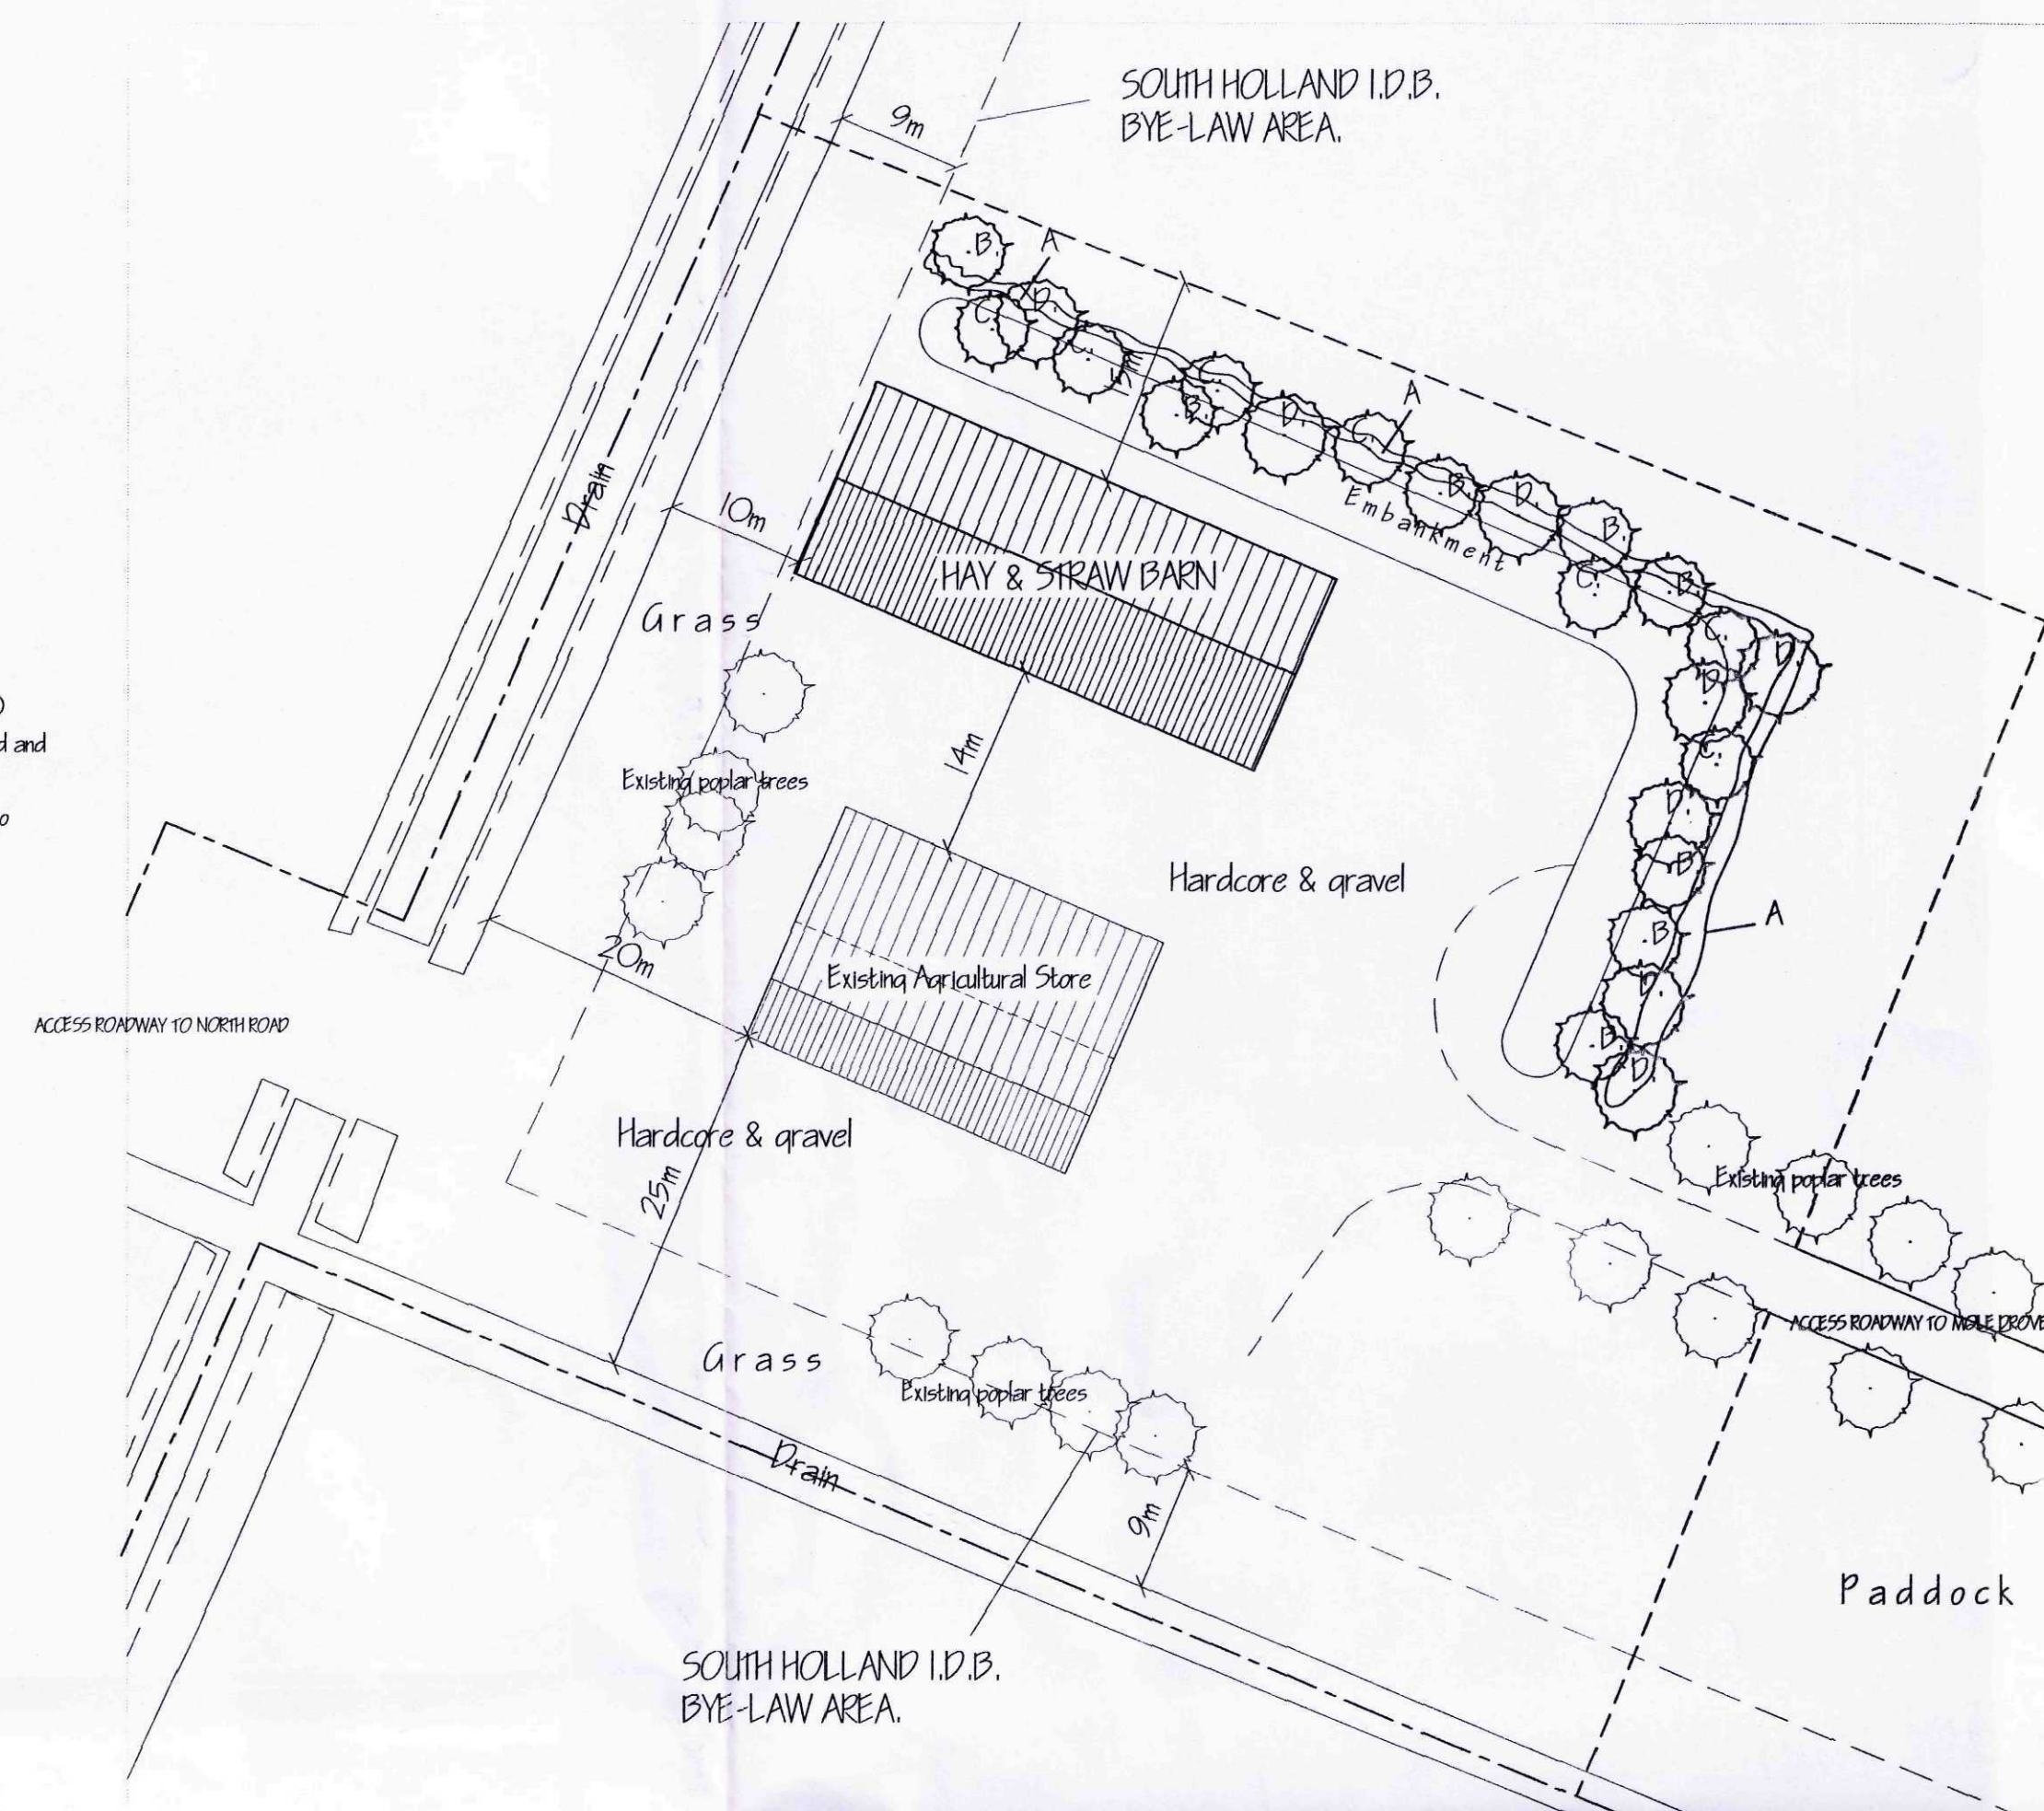

SITE PLAN
1/500

Planning 3055
7 0 JUN 2011
Ref: 0464-11

ref	revision	date
G. R. MERCHANT LTD. IENG ANNE TIWO ARCHITECTURAL, STRUCTURAL AND LAND DRAINAGE CONSULTANTS 4 Wright Mews 12A Park Road, Holbeach, Spalding, Lincs. PE12 7EE Tel: 01455 450800 Fax: 01455 458744 E-Mail: gr.merchant@btconnect.com		
Project PROPOSED HAY & STRAW BARN, OFF MOLE DROVE, GEDNEY HILL, SPALDING, LINC'S, PE12 0PA		
Client LAMBE AGRICULTURAL		
Drawing SITE & LOCATION PLANS		
Job Ref.	2095-10.	Drawing No. 20.
Date	MAY 2011.	Drawn GRM.
Scales AS INDICATED.		
DO NOT SCALE FROM THIS DRAWING This drawing is copyright and may not be altered, copied, reprinted or used for any other purpose without the written consent of the Designer. The Designer's liability is limited to the design and construction of the works shown on this drawing. The Designer does not accept any liability for any loss or damage, whether direct or indirect, arising from the use of this drawing. The Designer's liability is limited to the design and construction of the works shown on this drawing. The Designer does not accept any liability for any loss or damage, whether direct or indirect, arising from the use of this drawing.		