




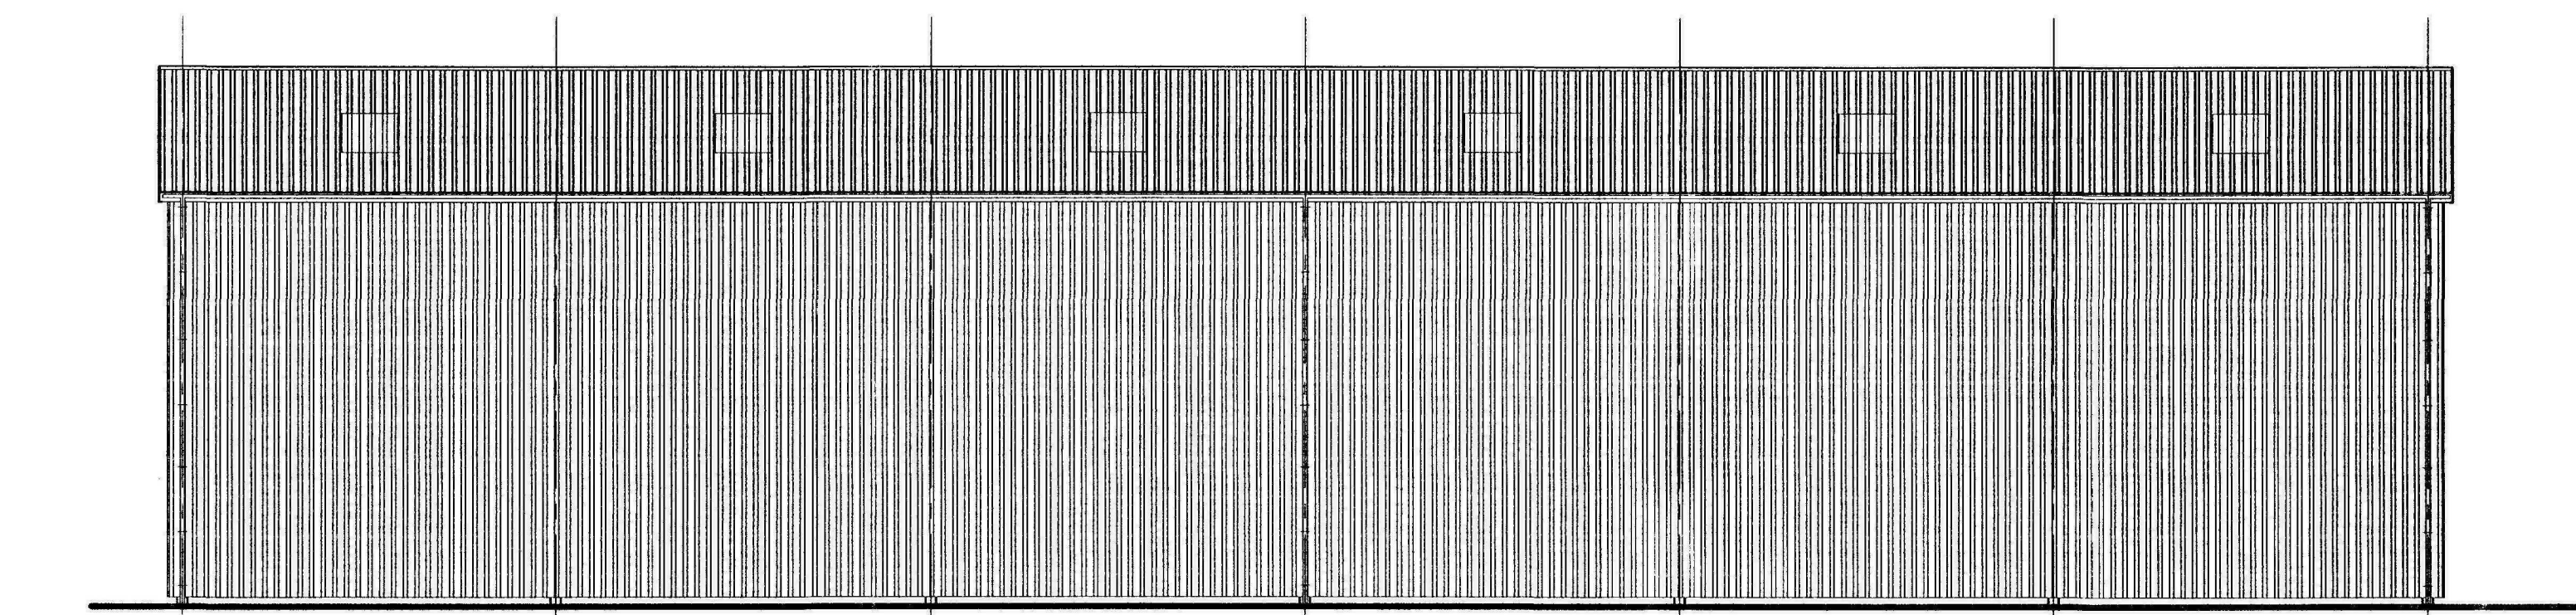


NORTH ELEVATION.

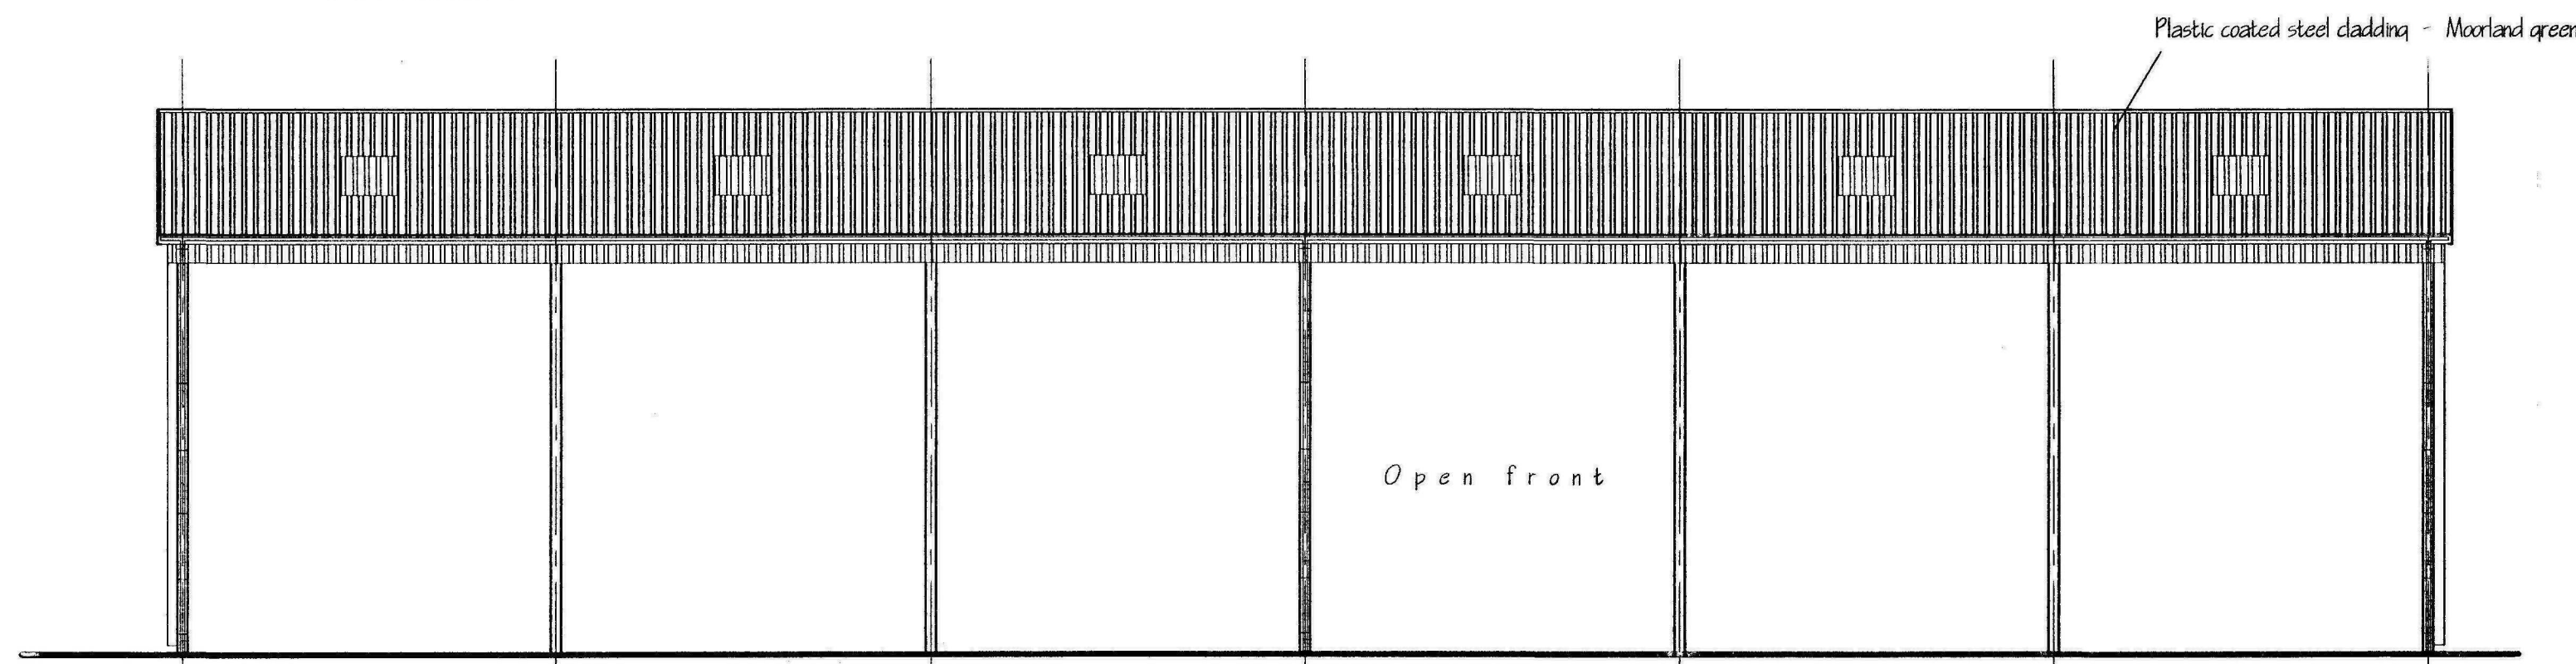


SOUTH ELEVATION.

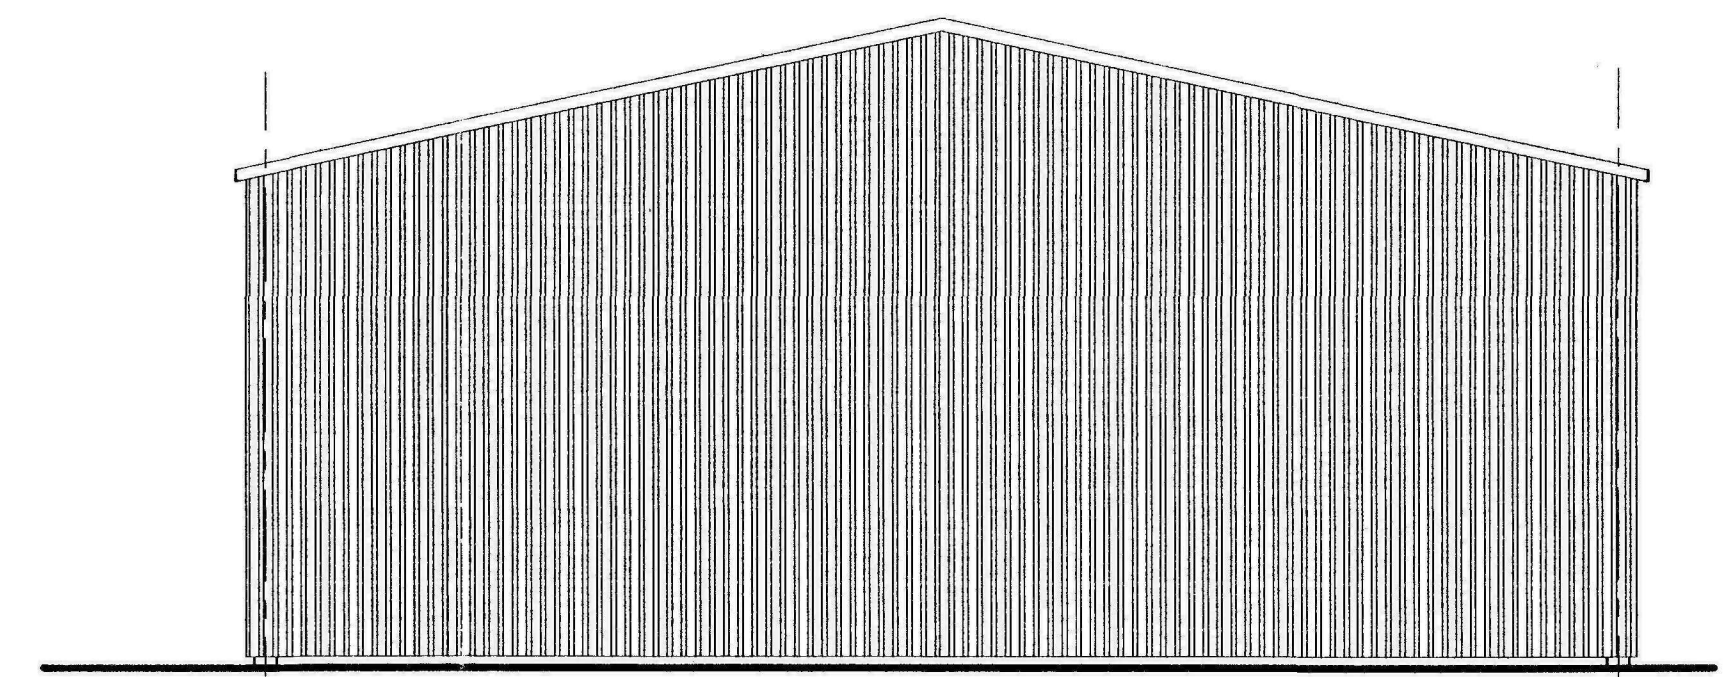


WEST ELEVATION.

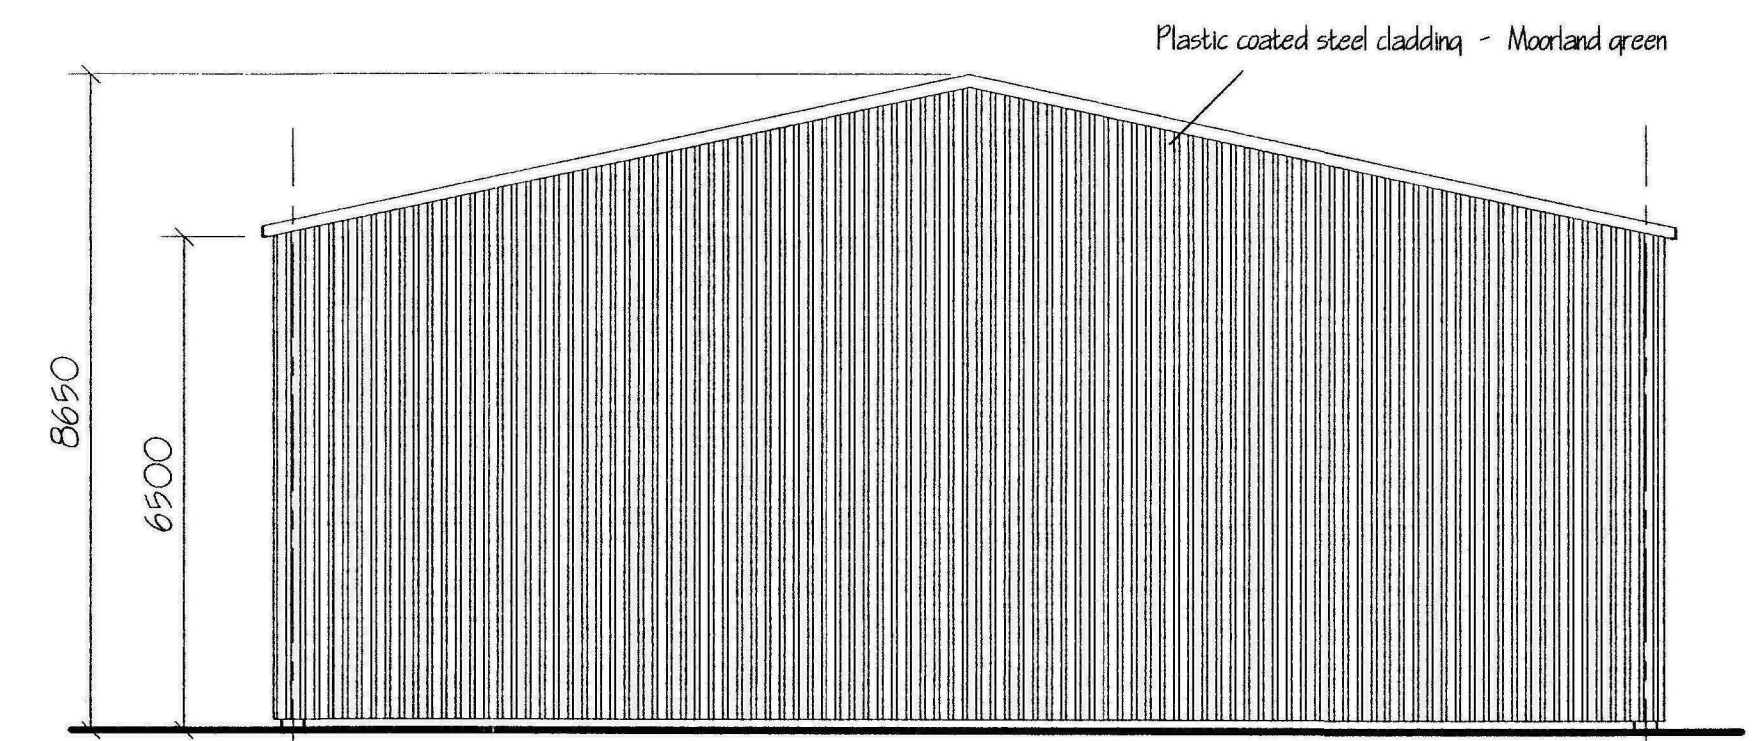

EAST ELEVATION.

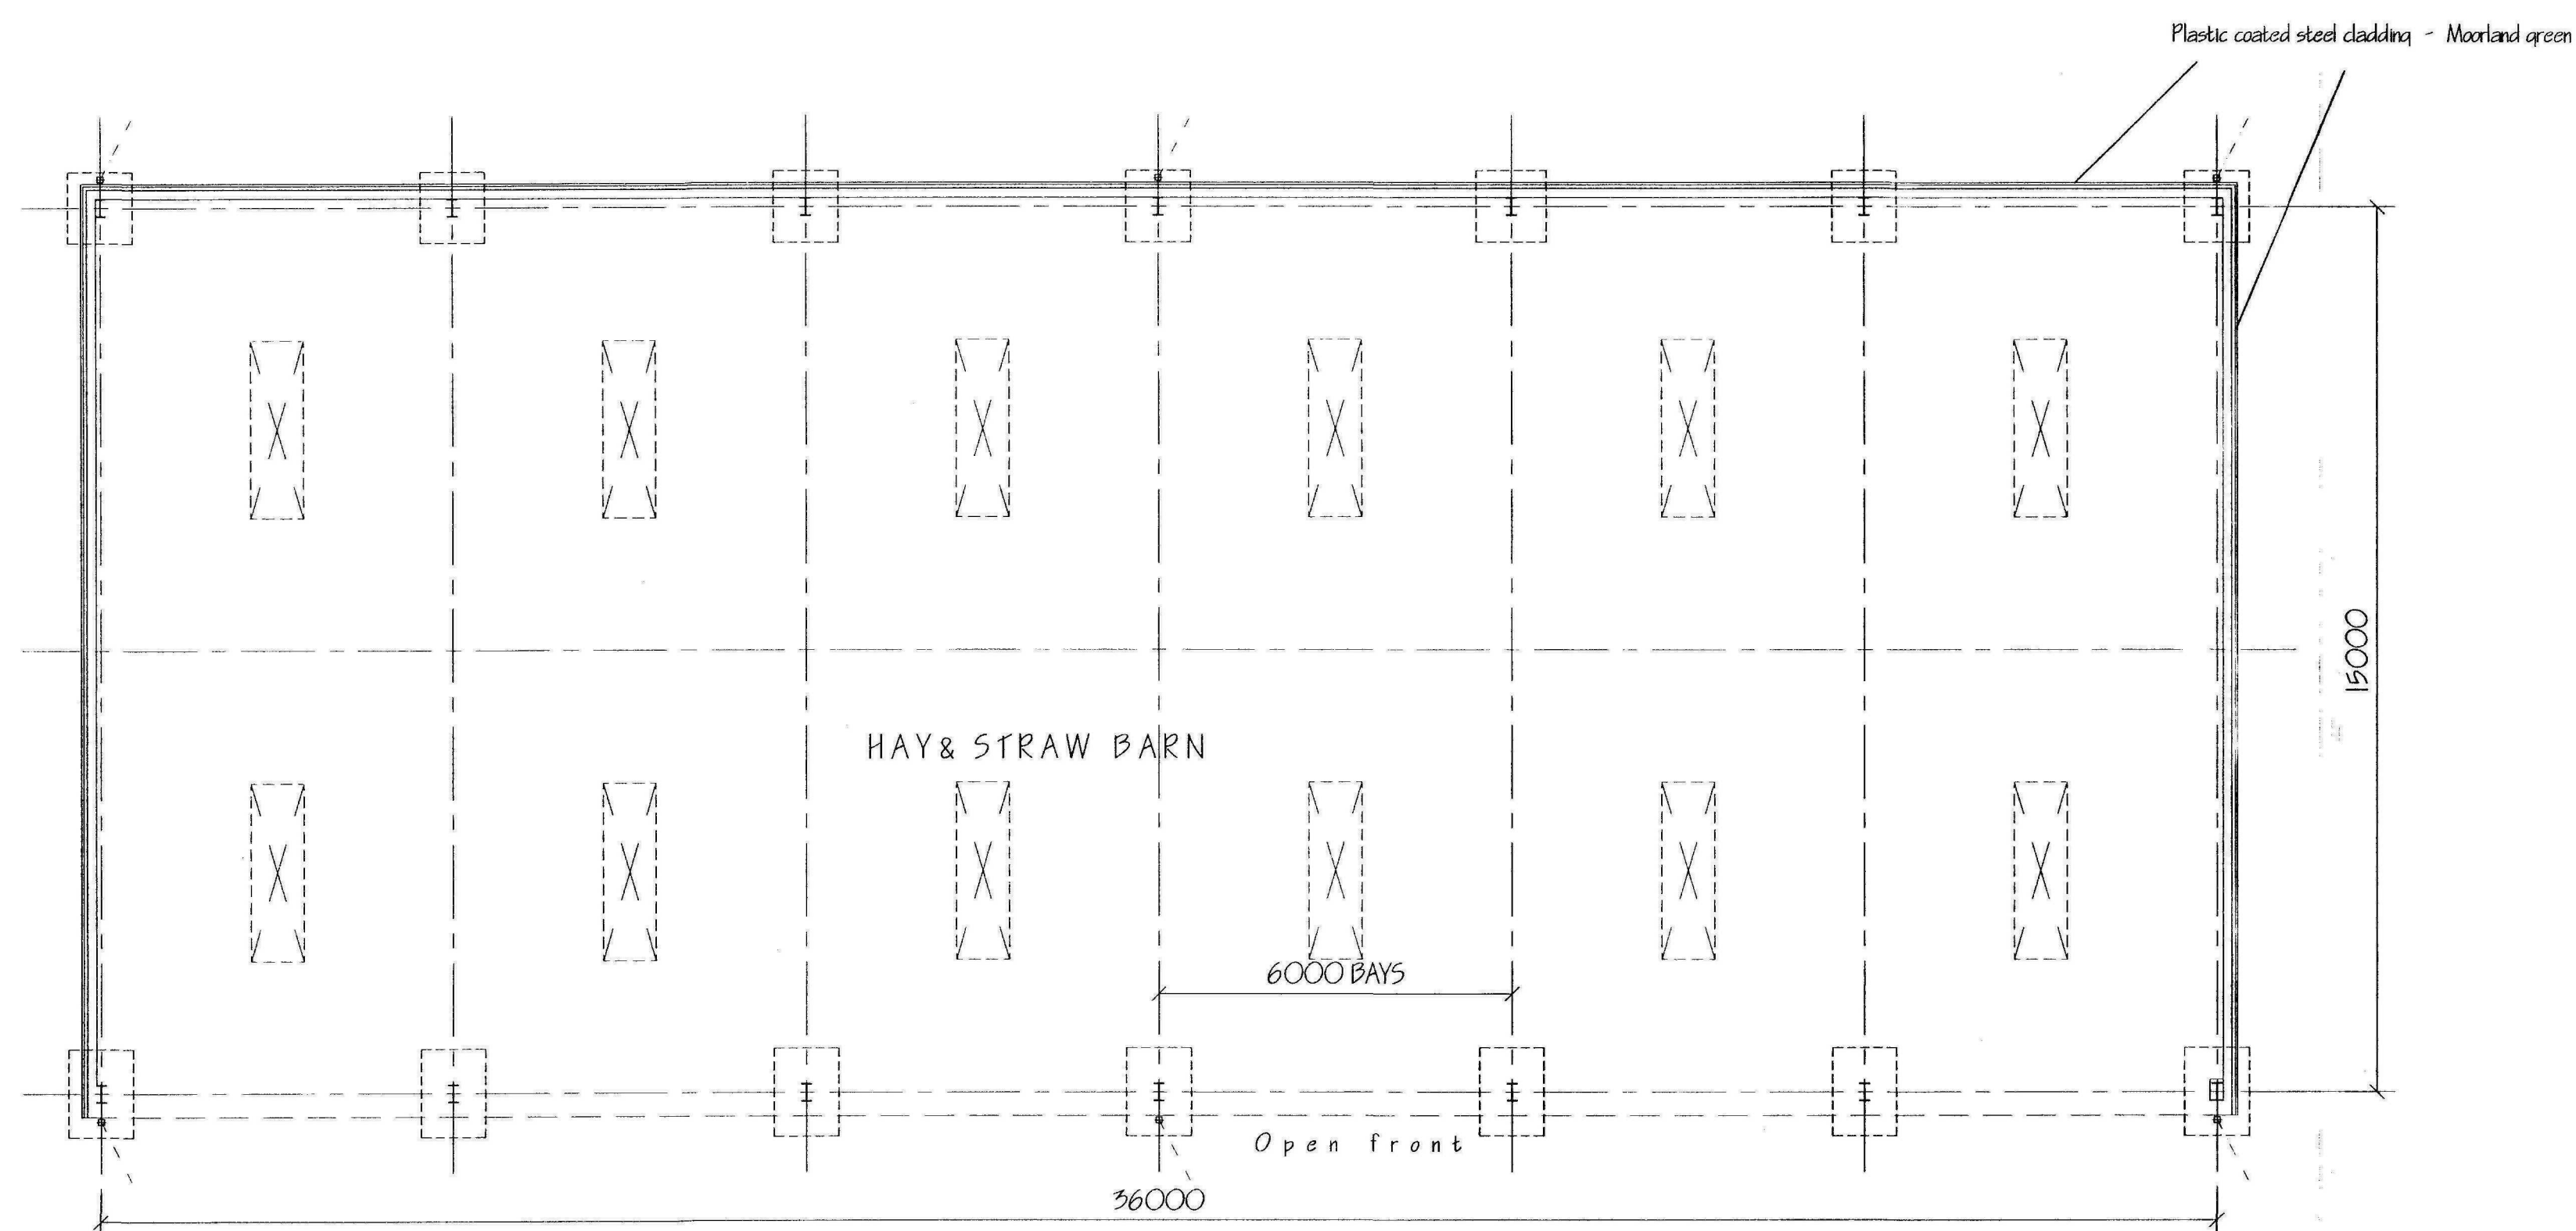

FLOOR LAYOUT PLAN.

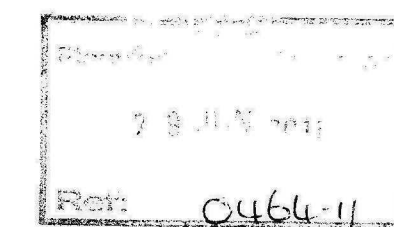

A.	AMEND DESCRIPTION	LINE NO.
ref.	revision	date

G. R. MERCHANT LTD.
I. ENG AMICE FIWO
ARCHITECTURAL, STRUCTURAL
AND LAND DRAINAGE
CONSULTANTS
 4 Wrights Mews
 12A Park Road, Holbeach,
 Spalding, Lincs. PE12 7EE
 Tel: 01406 490800
 Fax: 01406 425744
 E-Mail: gr.merchant@btconnect.com

Project
 PROPOSED HAY & STRAW BARN,
 OFF NORTH ROAD,
 CEDNEY HILL,
 SPALDING, LINC'S. PE12 0PA.

Client
 LAMBE AGRICULTURAL.

Drawing
 HAY & STRAW BARN (DUTCH BARN) -
 FLOOR PLAN & ELEVATIONS.

Job Ref.
 2095-10.

Drawing No.
 21A.

Date
 MAY 2011.

Drawn
 GRM.

Scales
 AS INDICATED.

DO NOT SCALE FROM THIS DRAWING
 This drawing is copyright and may not be altered, copied, reproduced or used for any other purpose other than that for which it is issued. The General Contractor is to check all dimensions on site and report any discrepancy to the Architect. All details shown on this drawing including foundations and based upon typical site conditions related to the work. No responsibility can be accepted for abnormal conditions which may be discovered during construction unless reported to the Architect so that design amendments may be considered. Site visit surveys are recommended in respect of foundations, to establish specific site conditions before foundation work is undertaken. The drawing is issued in the absence of information contained and does not purport to contain a full specification of the work. It is issued for the purpose of obtaining Planning Permission. This drawing must not be used as a contract document alone. The work will not be supervised or inspected on site by G.R. Merchant or any representative thereof. It is the client or their appointed agents responsibility to ensure any necessary, modification or variations to the design, materials, workmanship and specifications, materials to be used unless otherwise stated and all components and materials etc. to be used fitted and installed etc. in accordance with manufacturer's instructions and relevant codes of practice. Materials shall conform to appropriate British standard specifications or BSIA certificate or European code equivalent. The Employer / Client shall ensure that the architect's contract is completed with all details and measures necessary to achieve compliance with Health and Safety legislation for Building, site and Work places. The Employer / Client is advised that should the work need to comply with the Construction Design and Management Regulations an independent Planning Supervisor will be required. The work and completion of all as shown on the drawing and details, work that may not specifically be shown but may be reasonably inferred as necessary to carry out the work shall be deemed to be included. It is the client / Employer responsibility to be aware of the Party Wall etc. Act 1996 when building in close proximity to adjoining neighbours boundaries.