
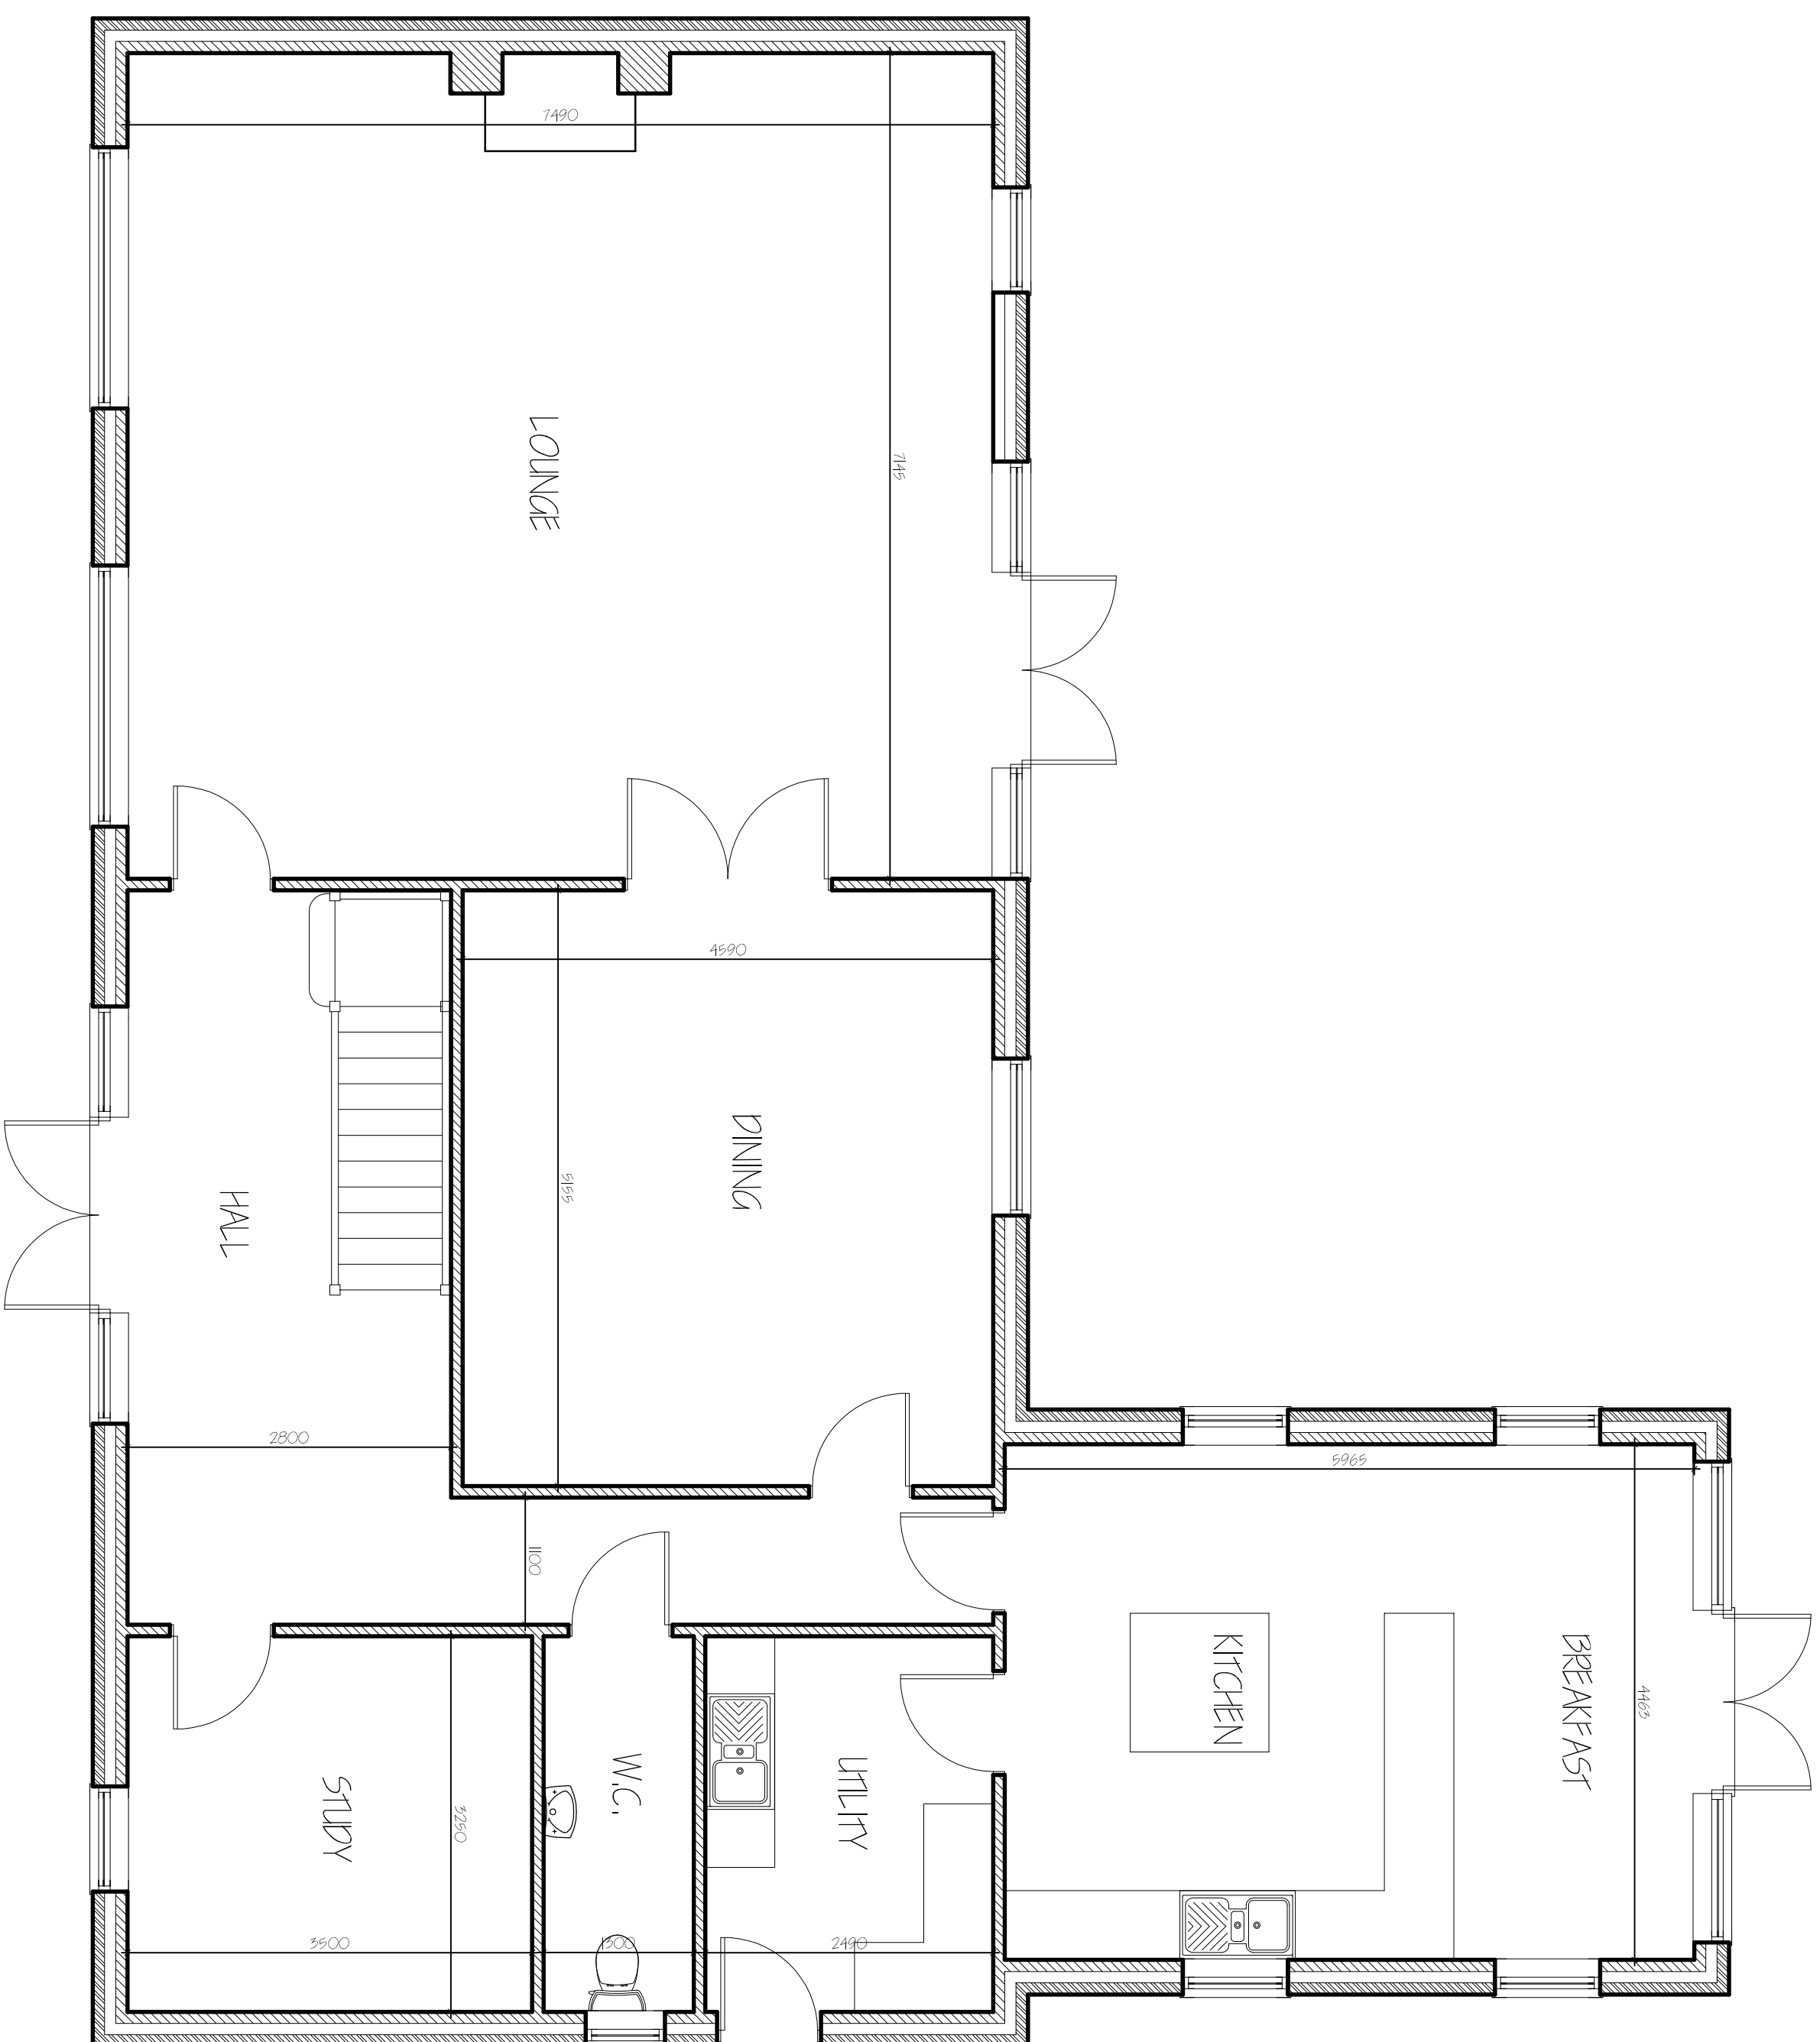
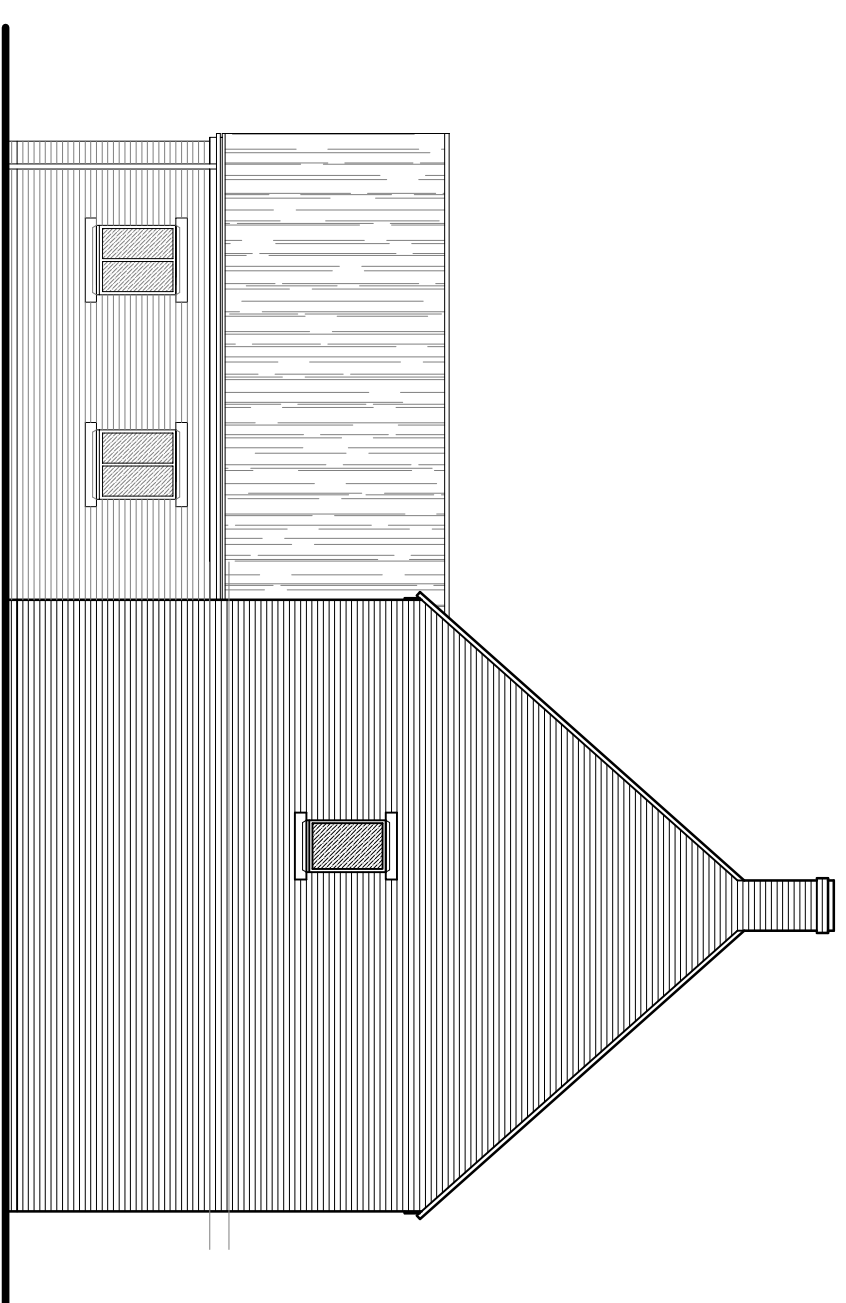
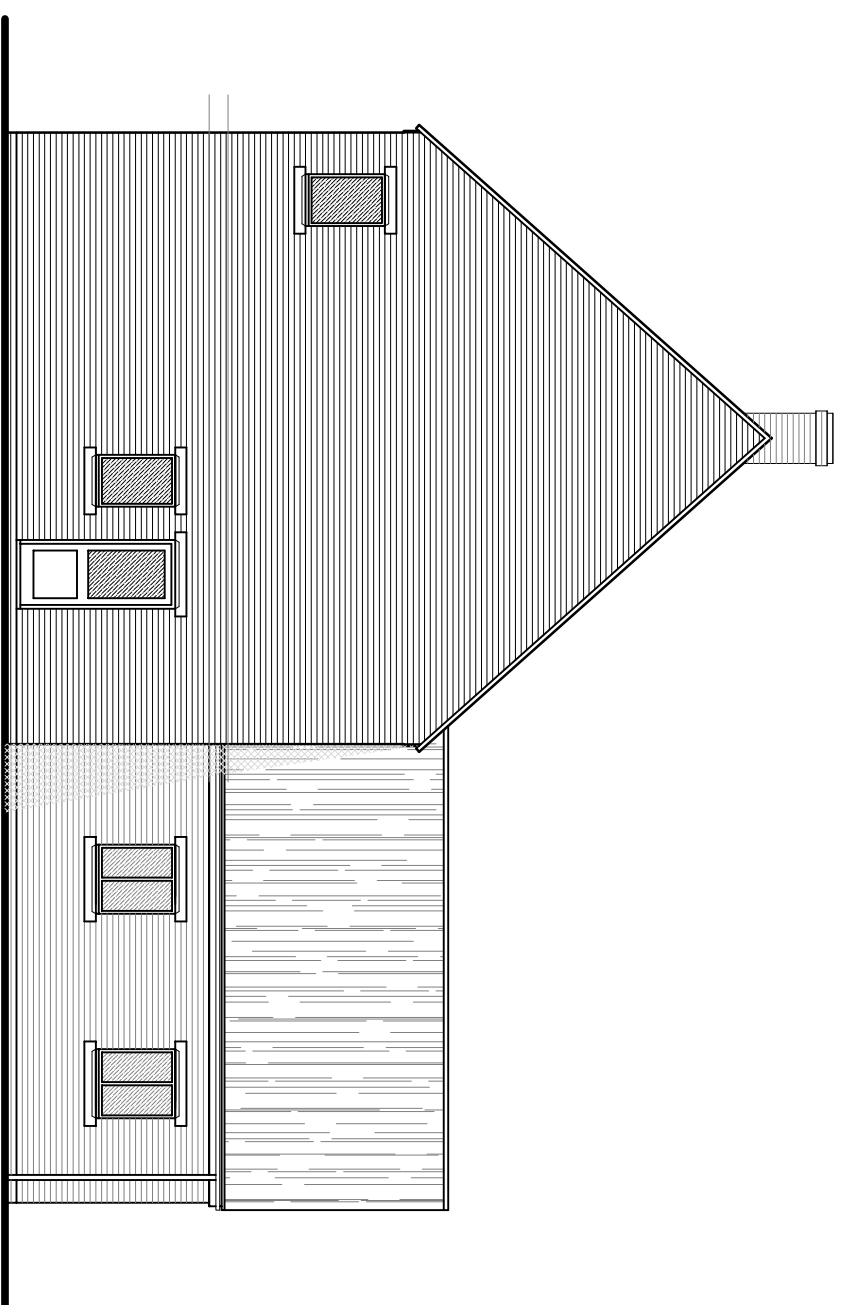


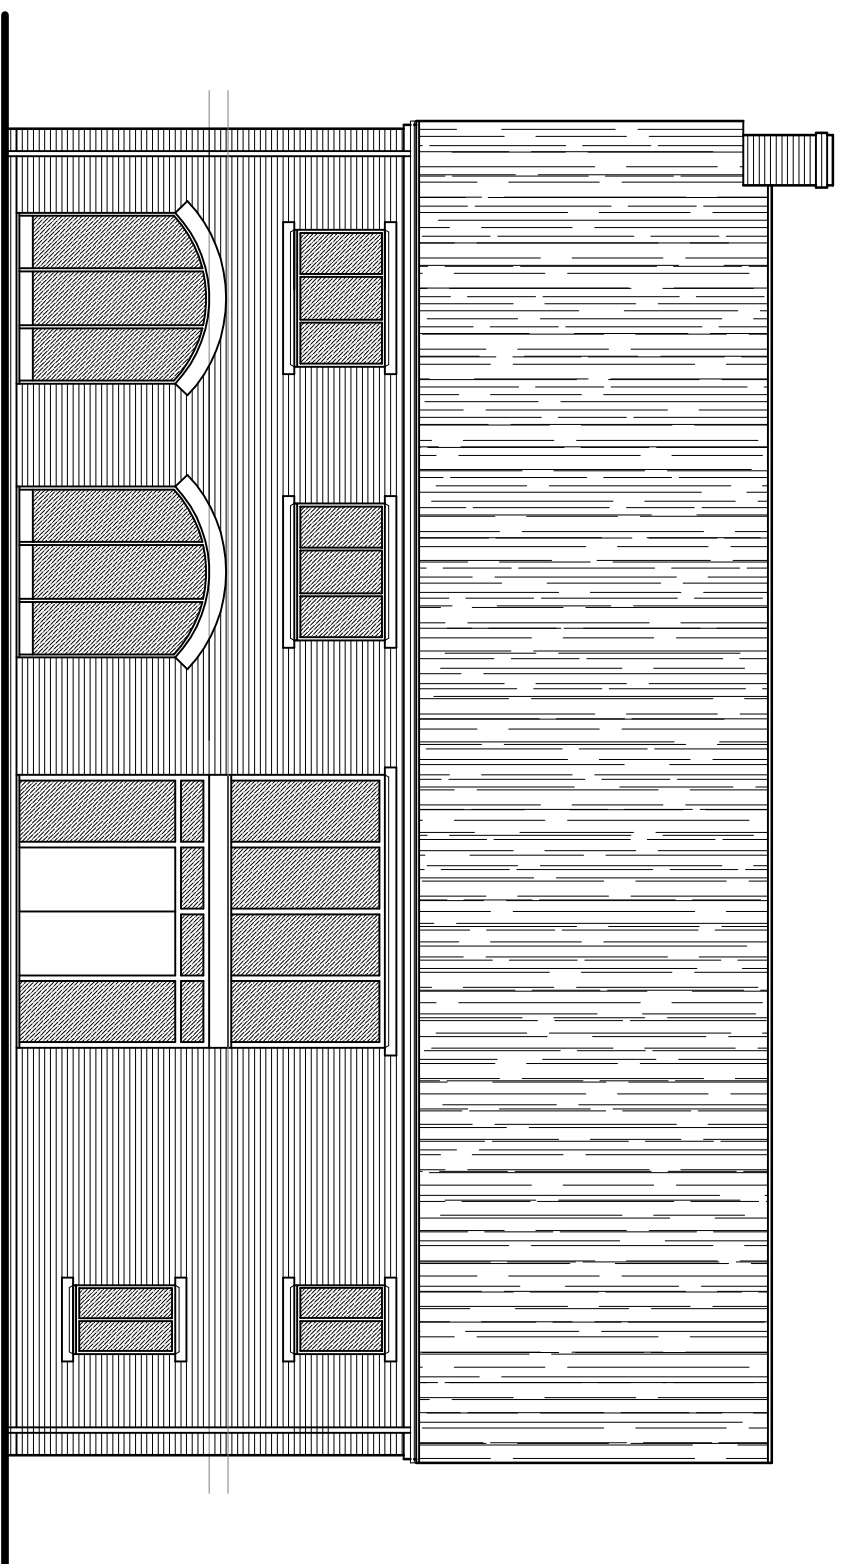

GROUND FLOOR PLAN

A	CIENTIFIC MEASUREMENTS	MAY 2019
ref:	mission	dodo

G. R. MERCHANT LTD.
I.ENG AMICE FWO
ARCHITECTURAL, STRUCTURAL
AND LAND DRAINAGE
CONSULTANTS

4 W/ights Mews
12A Park Road, Holbeach,
Spalding, Lincs. PE12 7EE
Tel: 01406 490800
Fax: 01406 425744
E-Mail: gr.merchant@btconnect.com

Project
PROPOSED NEW DWELLING
50 MOLE DROVE
CEDNEY HILL,
PE12 0NP

Client
MR M RYAN

Drawing

GROUND FLOOR PLAN
ELEVATIONS

Job Ref:	Drawing No:
2780-15	03A

Date	Drawn
MAY 2015	SLB

Scales

1/50 1/100 (unless otherwise stated)

DO NOT SCALE FROM THIS DRAWING

While the literature on the effects of the Internet on the workplace is growing, there is a need for more research on the effects of the Internet on the workplace. This paper reviews the literature on the effects of the Internet on the workplace and discusses the implications for the future of work. The paper is organized as follows. First, the literature on the effects of the Internet on the workplace is reviewed. Second, the implications for the future of work are discussed. Third, the conclusions are presented.