




PROPOSED ELEVATIONS.

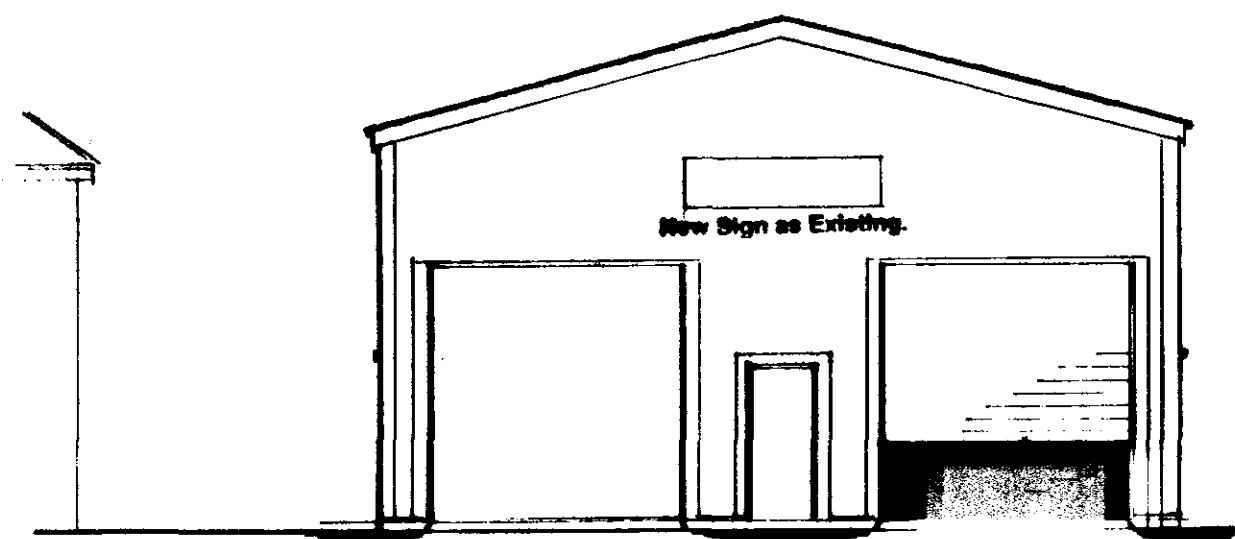


FRONT ELEVATION.

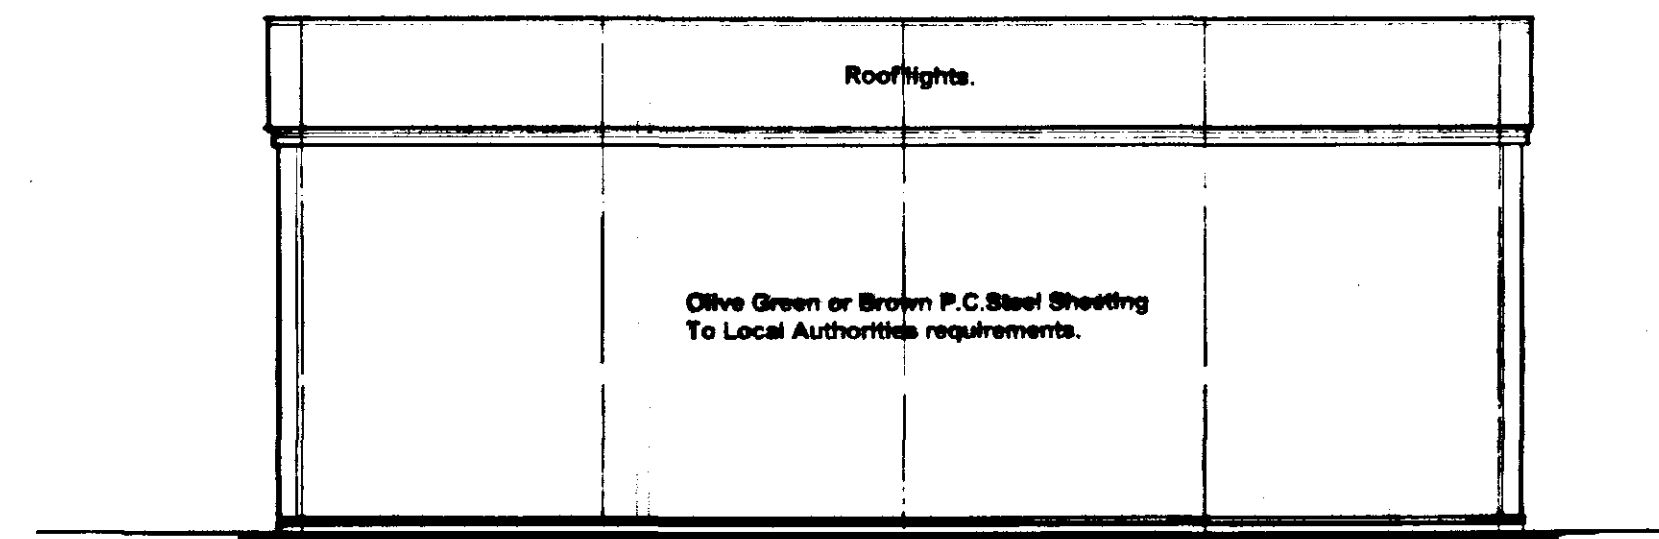


SIDE ELEVATION.

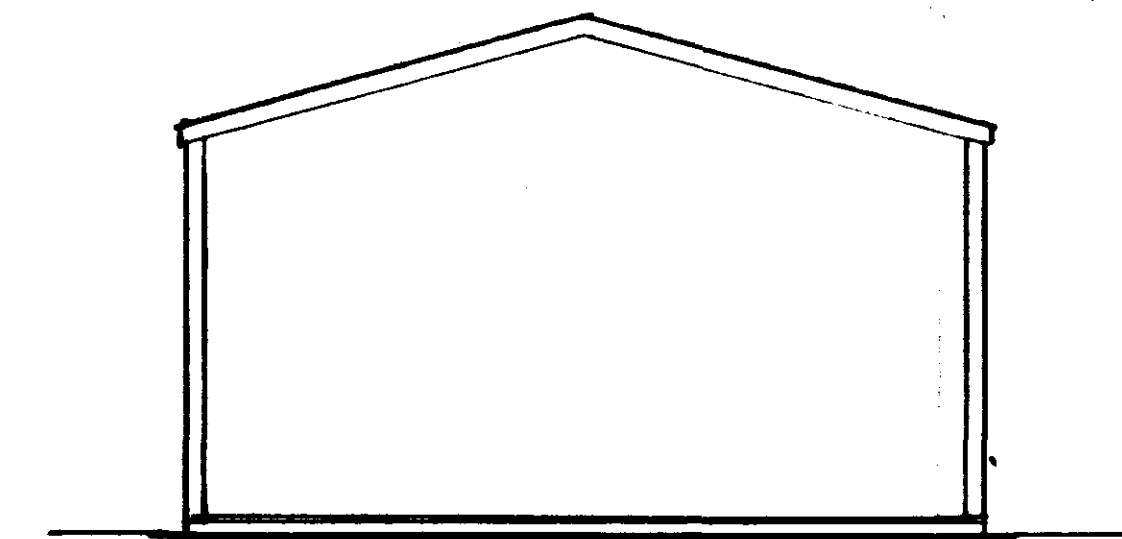


REAR ELEVATION.

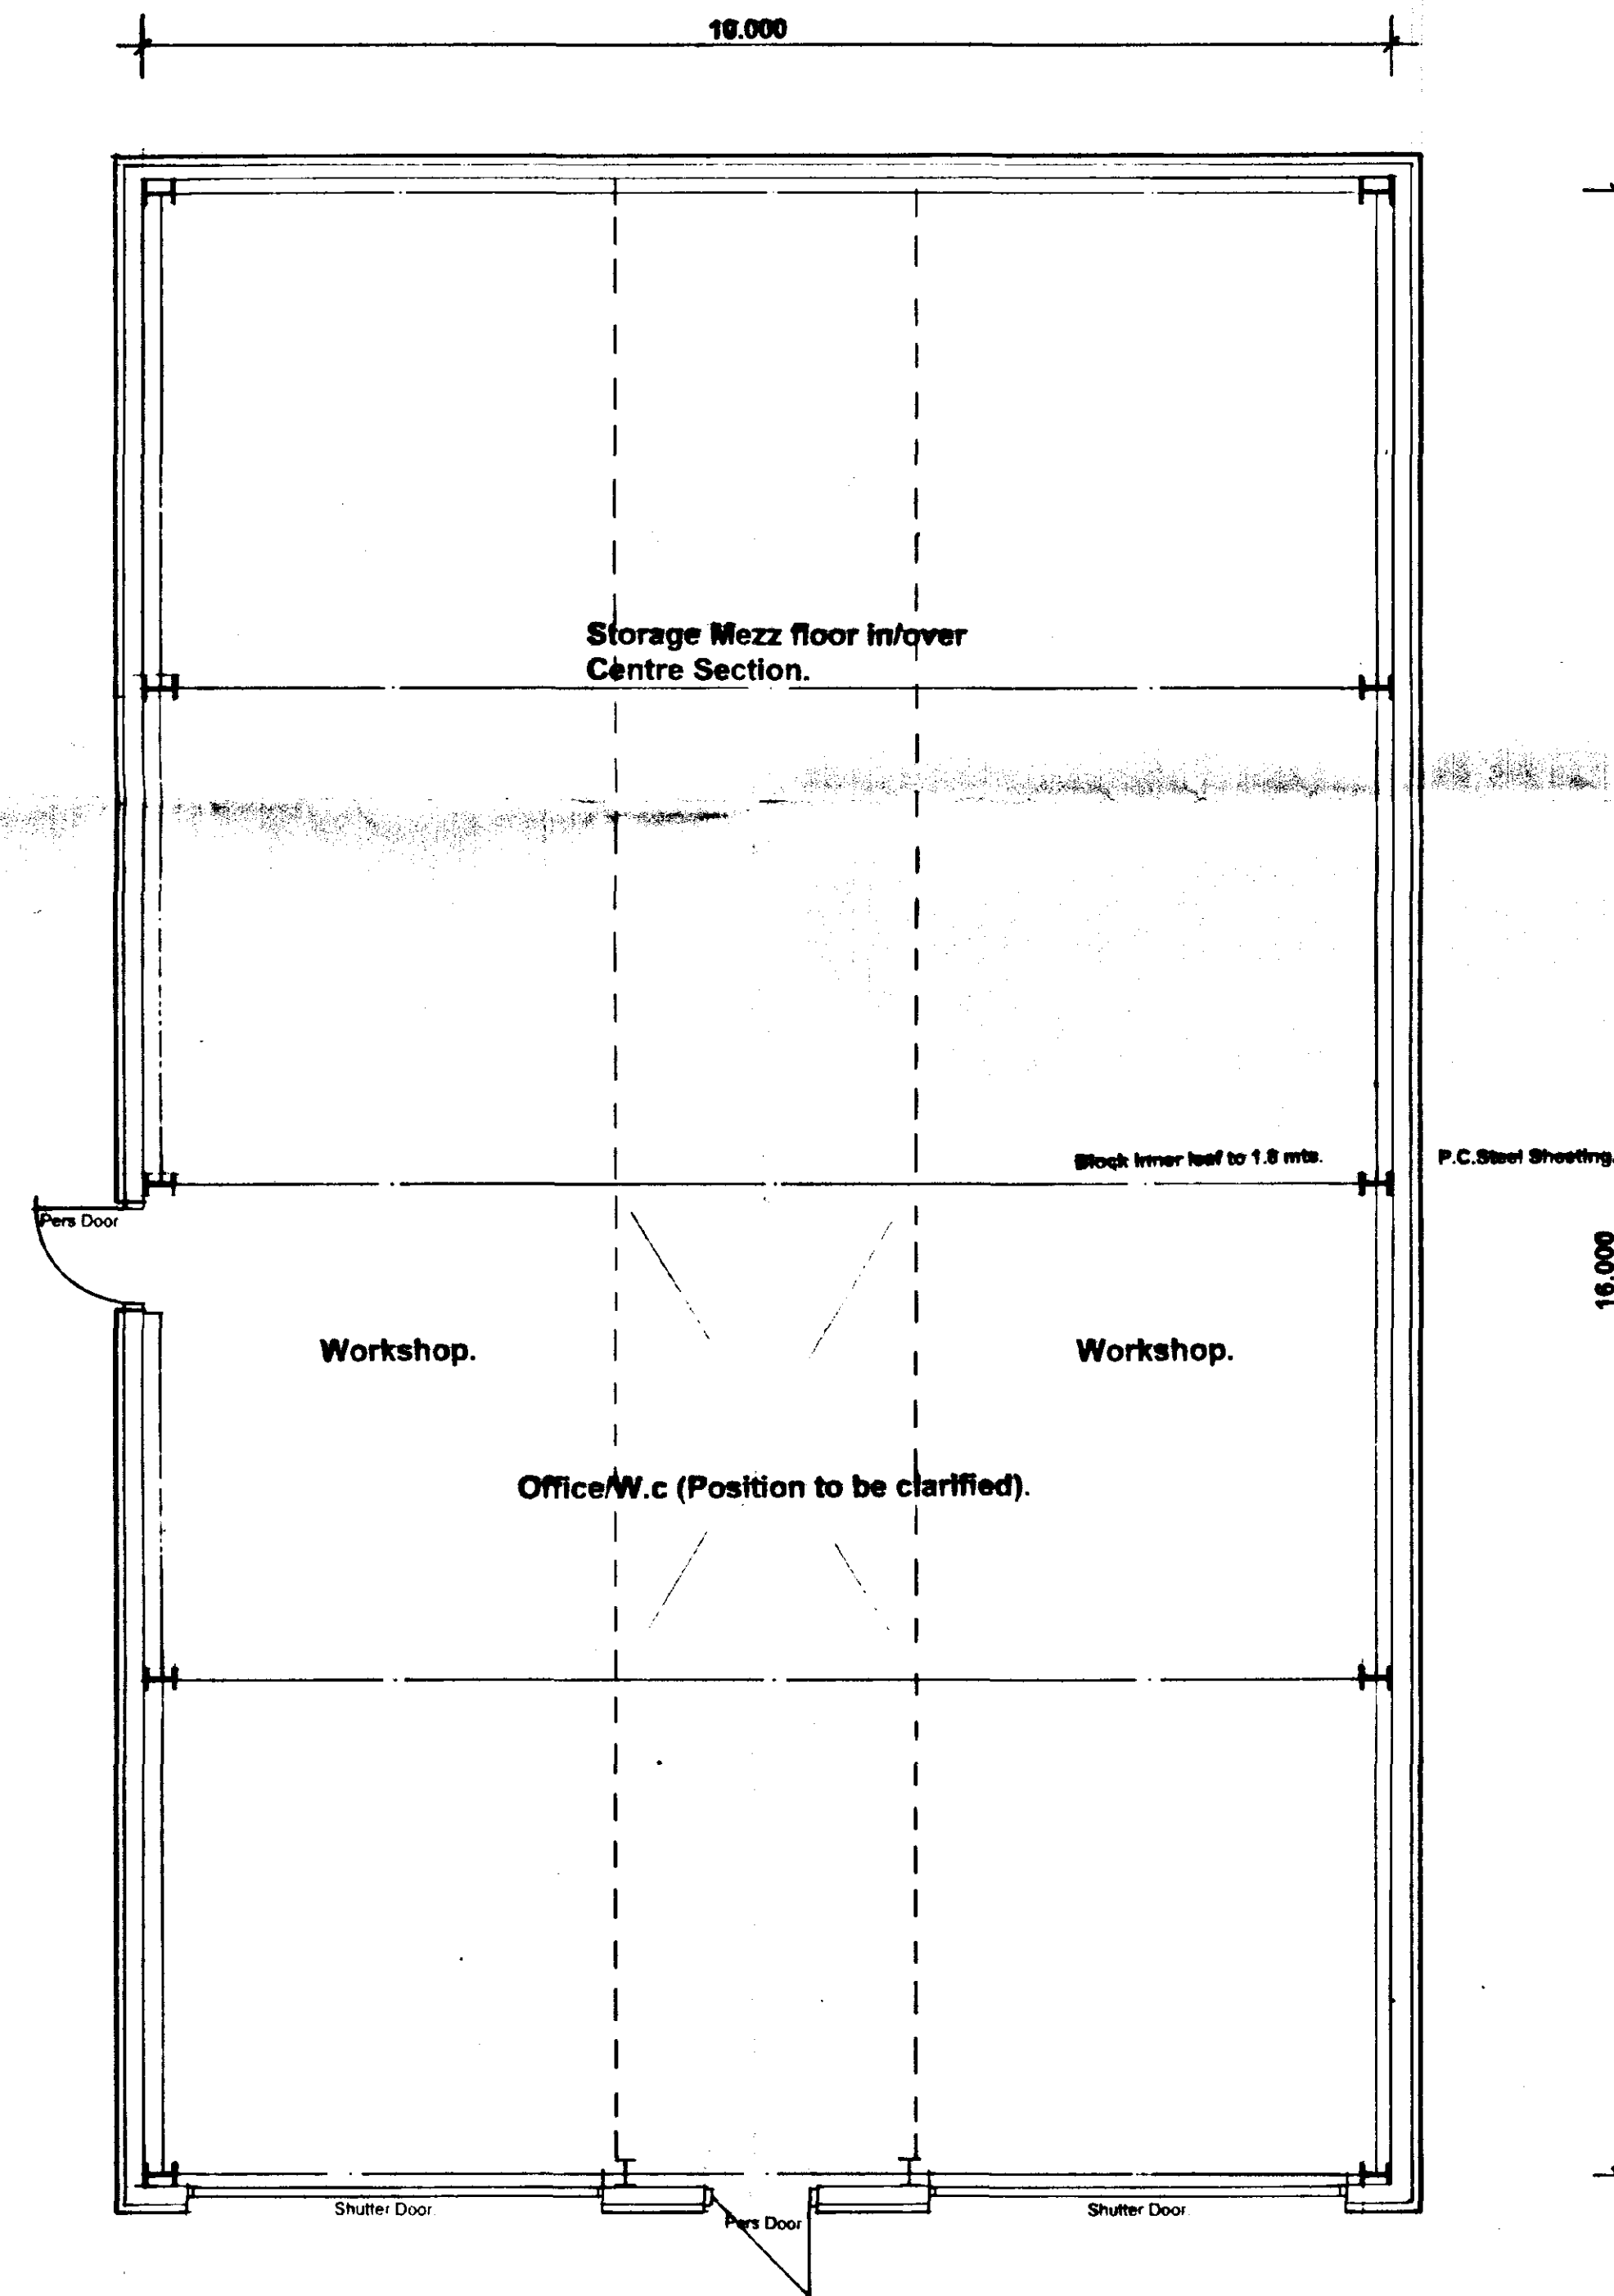

PROPOSED FLOOR LAYOUT.

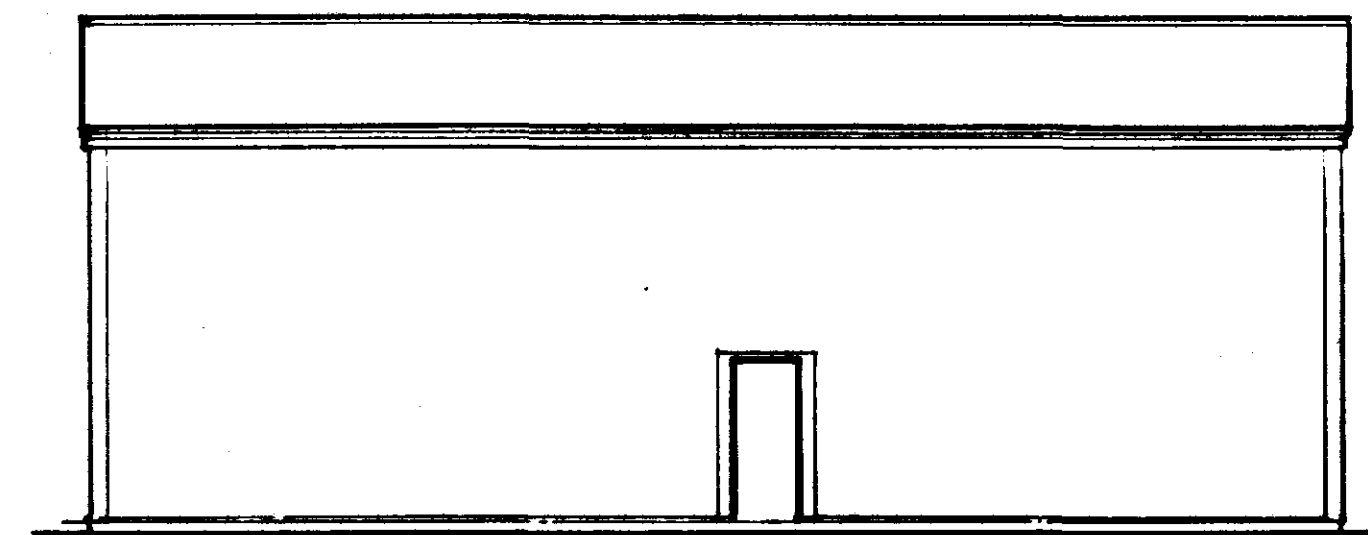

SIDE ELEVATION.

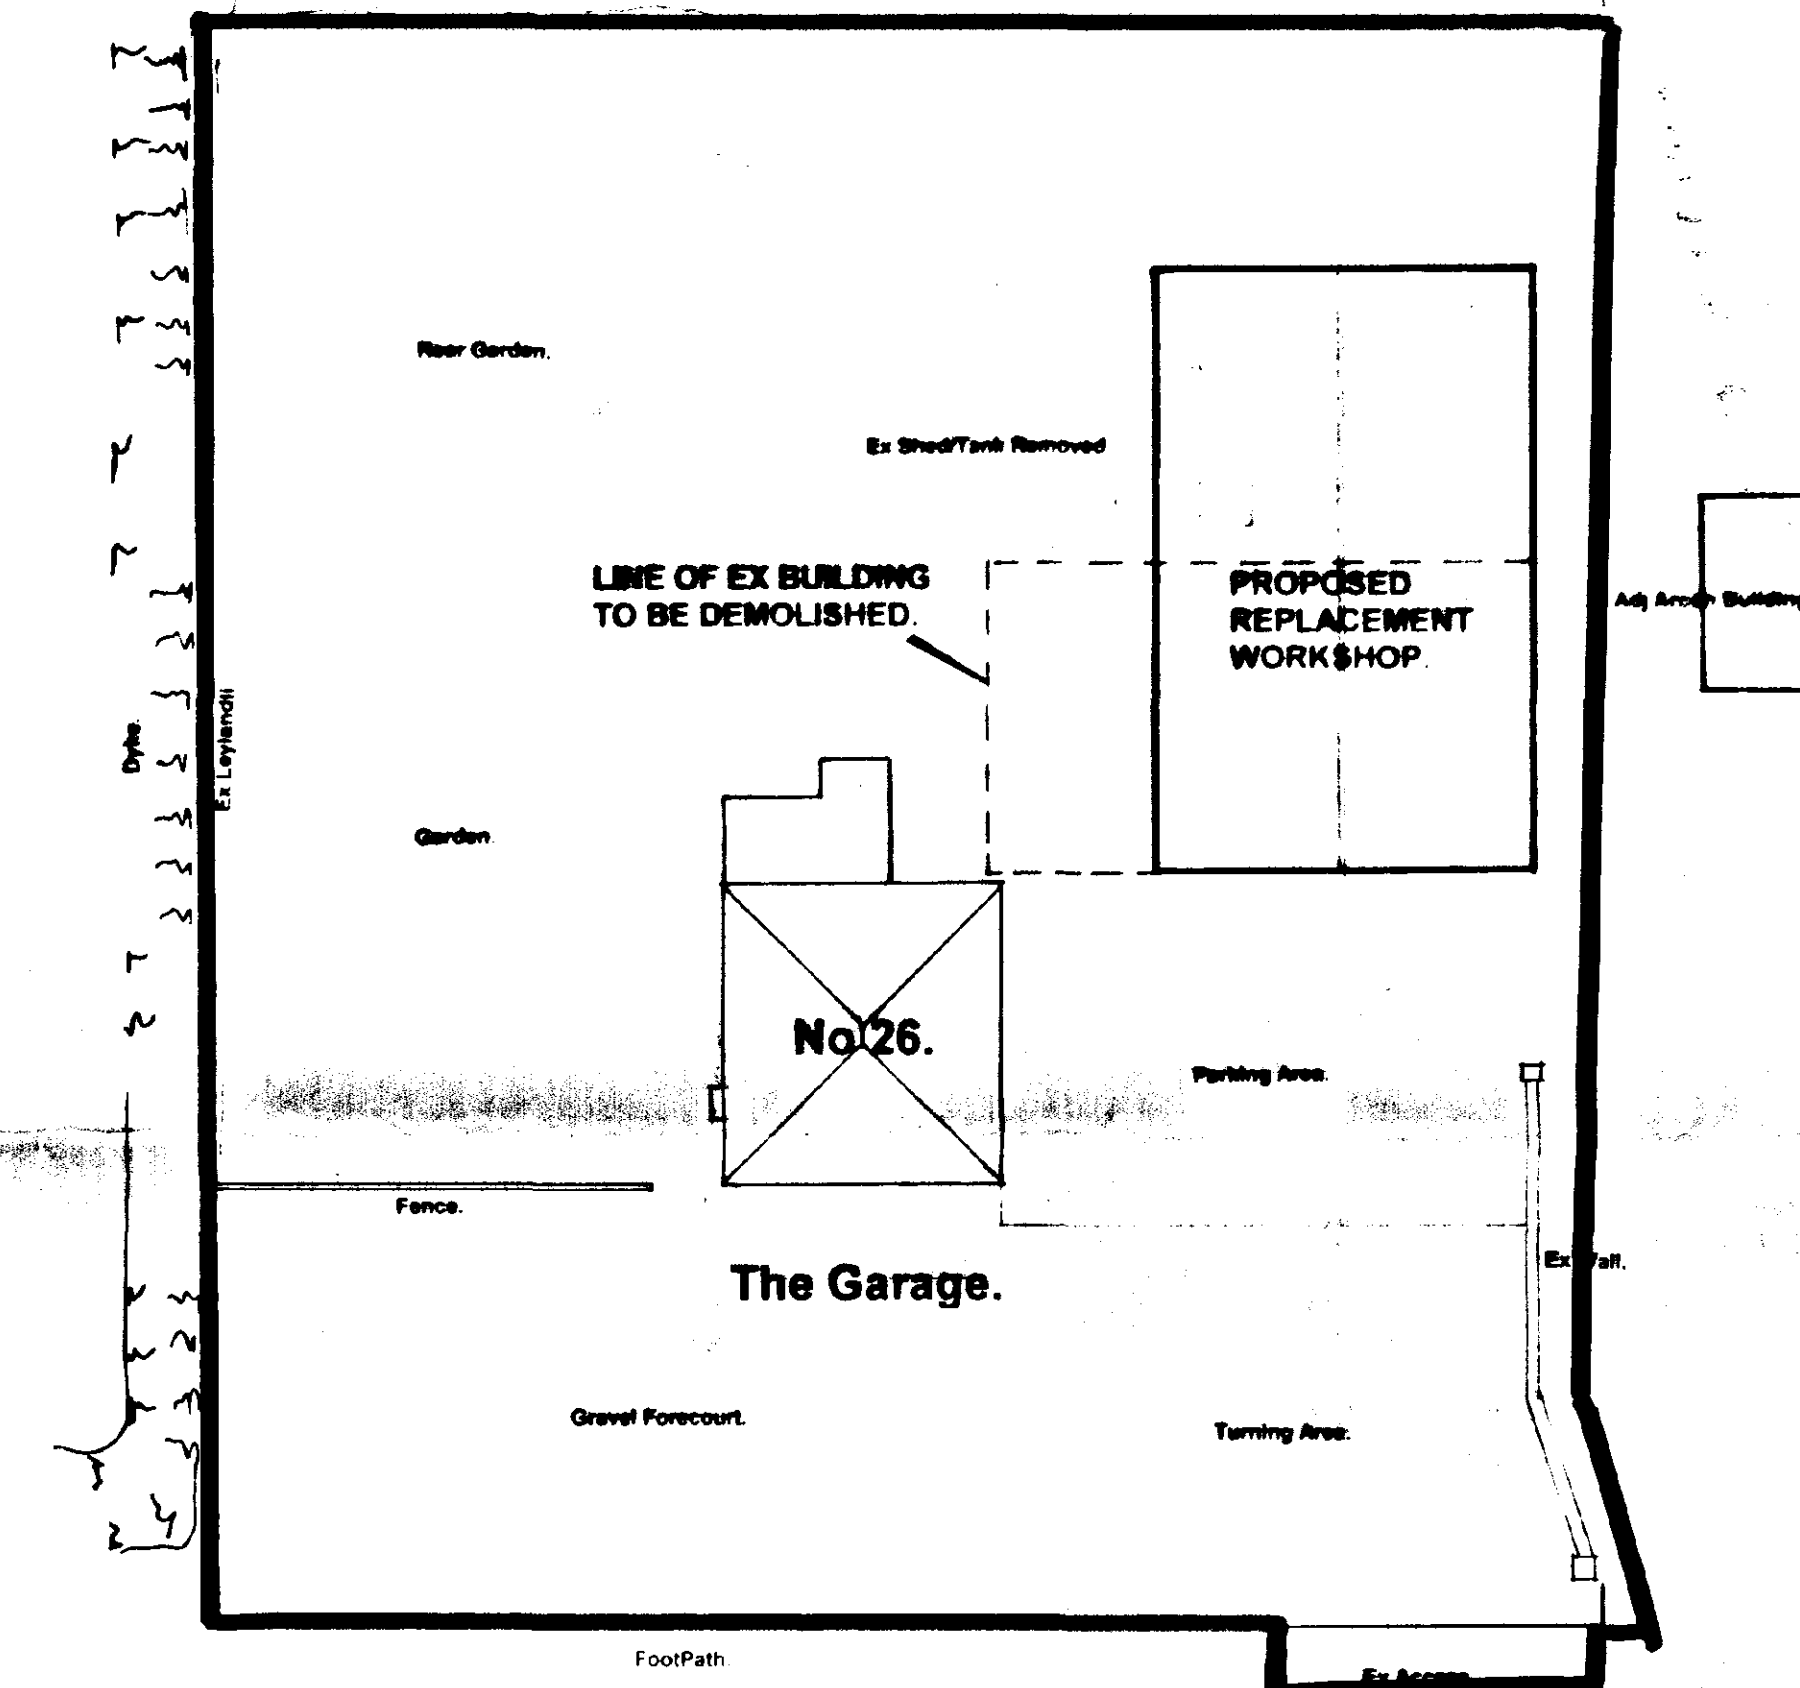

Station Road.

SITE PLAN 1:200.

SHDC
Planning & Development
- 6 MAY 2003
Ref 0563 03

DETERMINED
PLAN

PLANNING ISSUE ONLY.

**Architectural
Design Services.**

S.J. Thrower.

3 Newgate Road, Tydd St Giles, Wisbech, Cambridgeshire.
Tel. 01945 870022.

**Proposed Replacement
Workshop,
at Gedney Hill Garage,
26 Station Road,
Gedney Hill.
For Mr. J. Waite.**

General Arrangement Plan.

Scale: 1:100 1:50.	Date: Apr 03.	Drwn: J	Chkd: ~
-----------------------	------------------	------------	------------

Drwg no. SH/92003.