




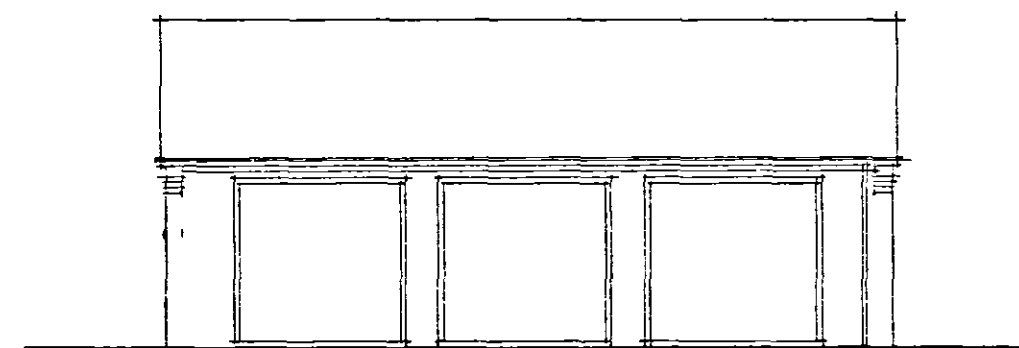


FRONT ELEVATION

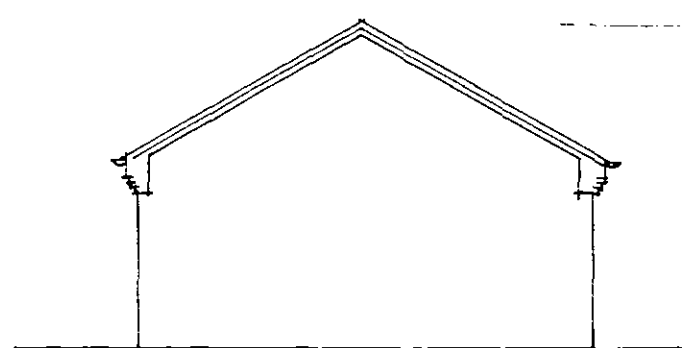

SIDE ELEVATION

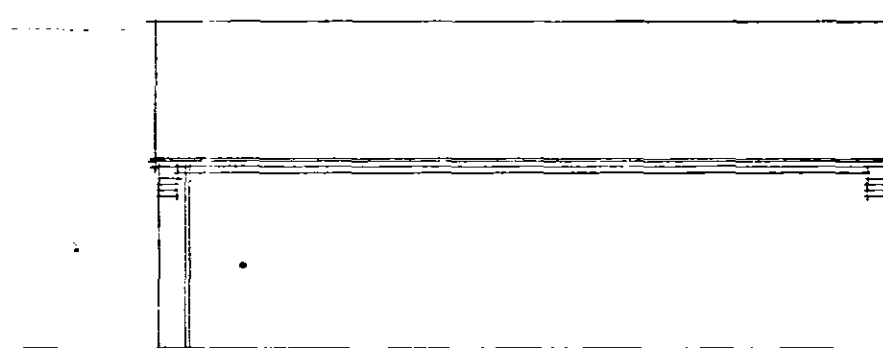


REAR ELEVATION

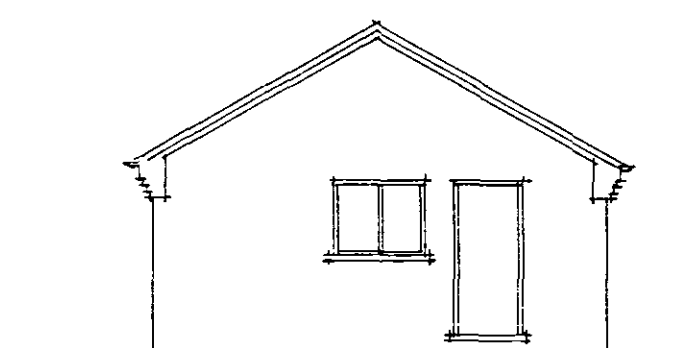


SIDE ELEVATION (SOUTH)


Finishes:
Walls: facing brickwork to match existing house.
Roof: slate roof finish to match existing house.
Roof pitch 30°.

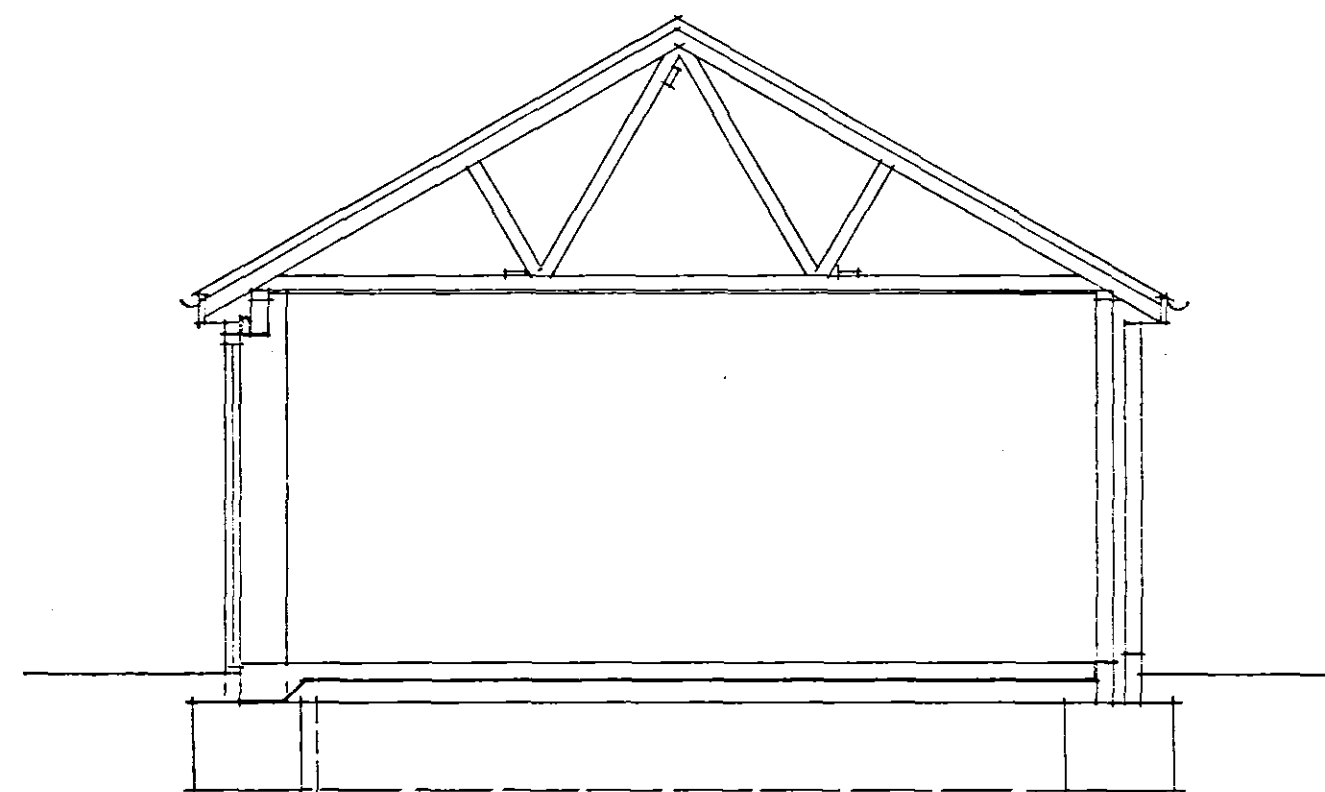

TYPICAL SECTION

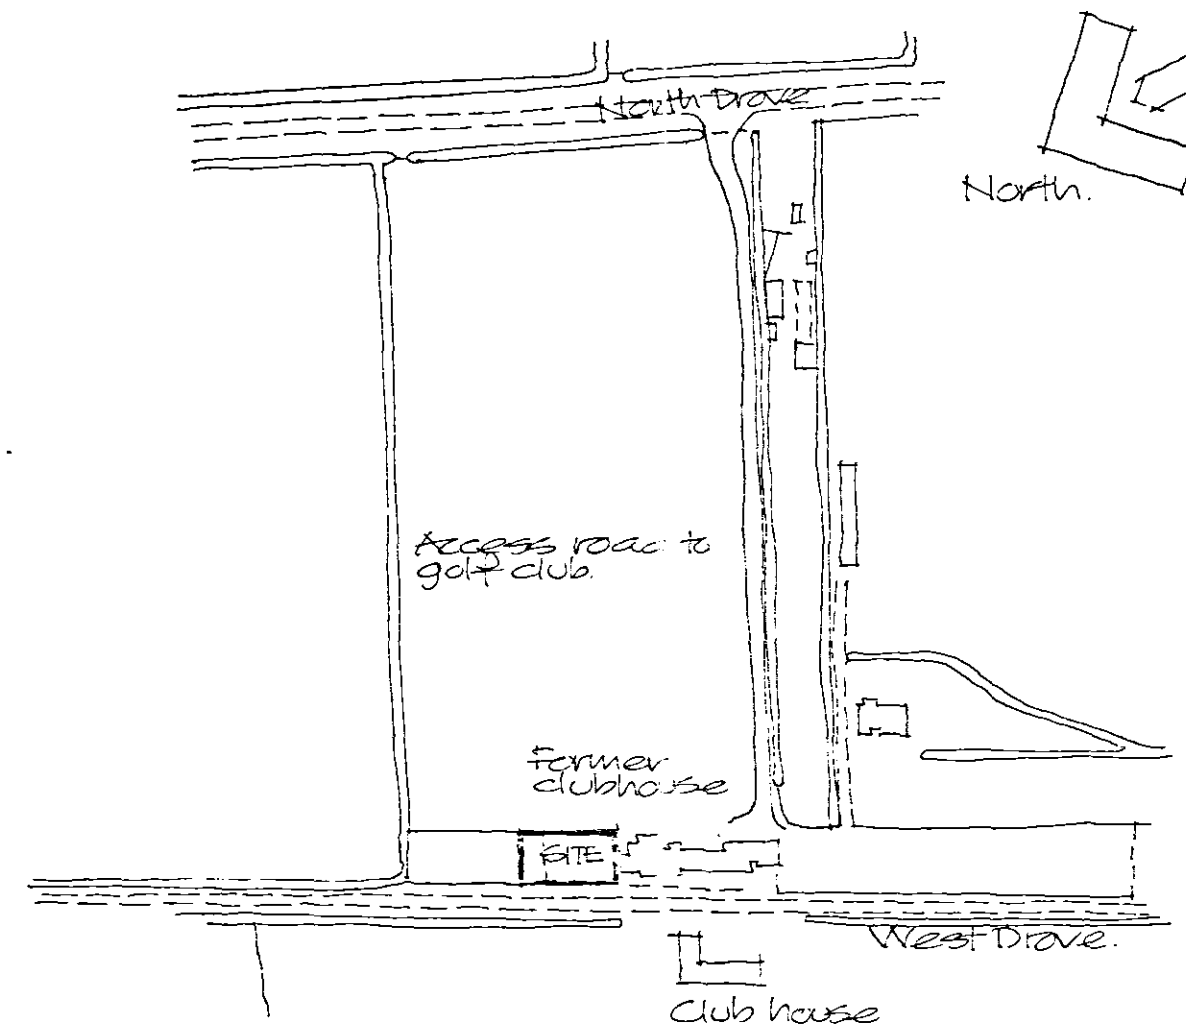


LOCATION PLAN Scale 1:2500

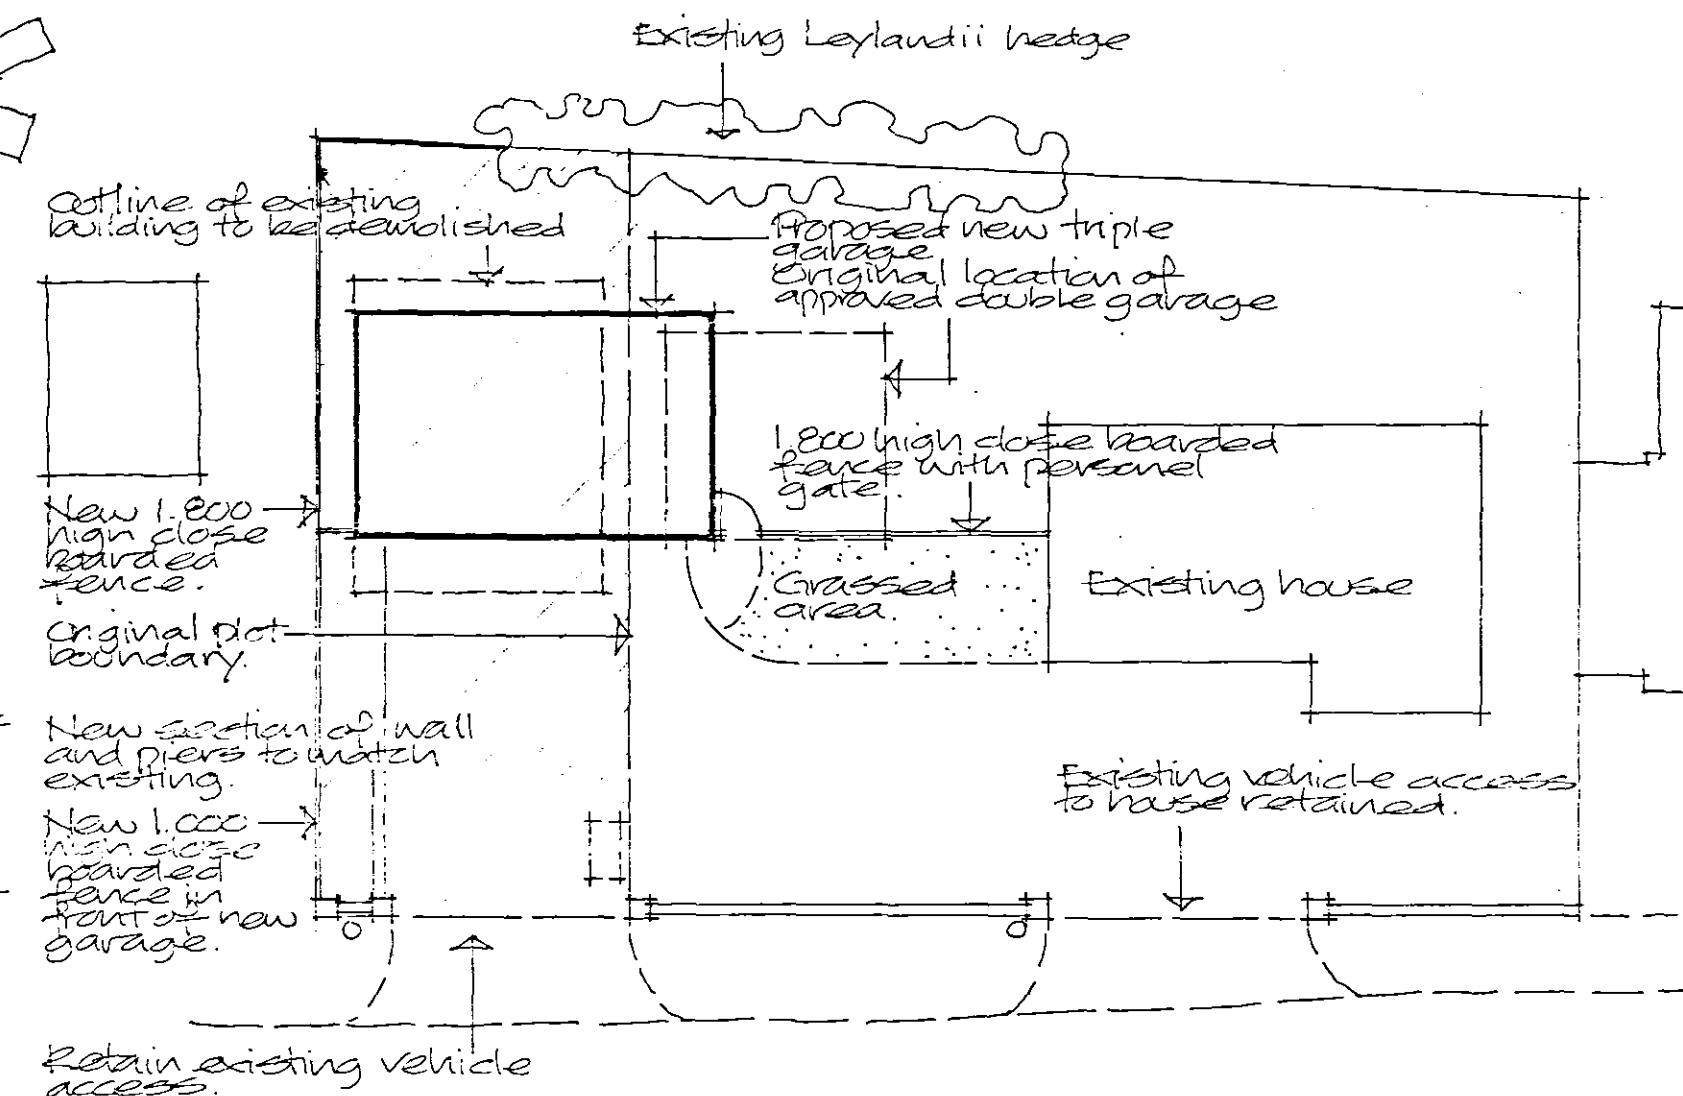

BLOCK PLAN Scale 1:200

Note: The area shown hatched is the extent of the site at present part of the golf club which requires change of use to residential.

8-20
PLANNING & DEVELOPMENT
09 MAY 2008
Ref. 0566/08

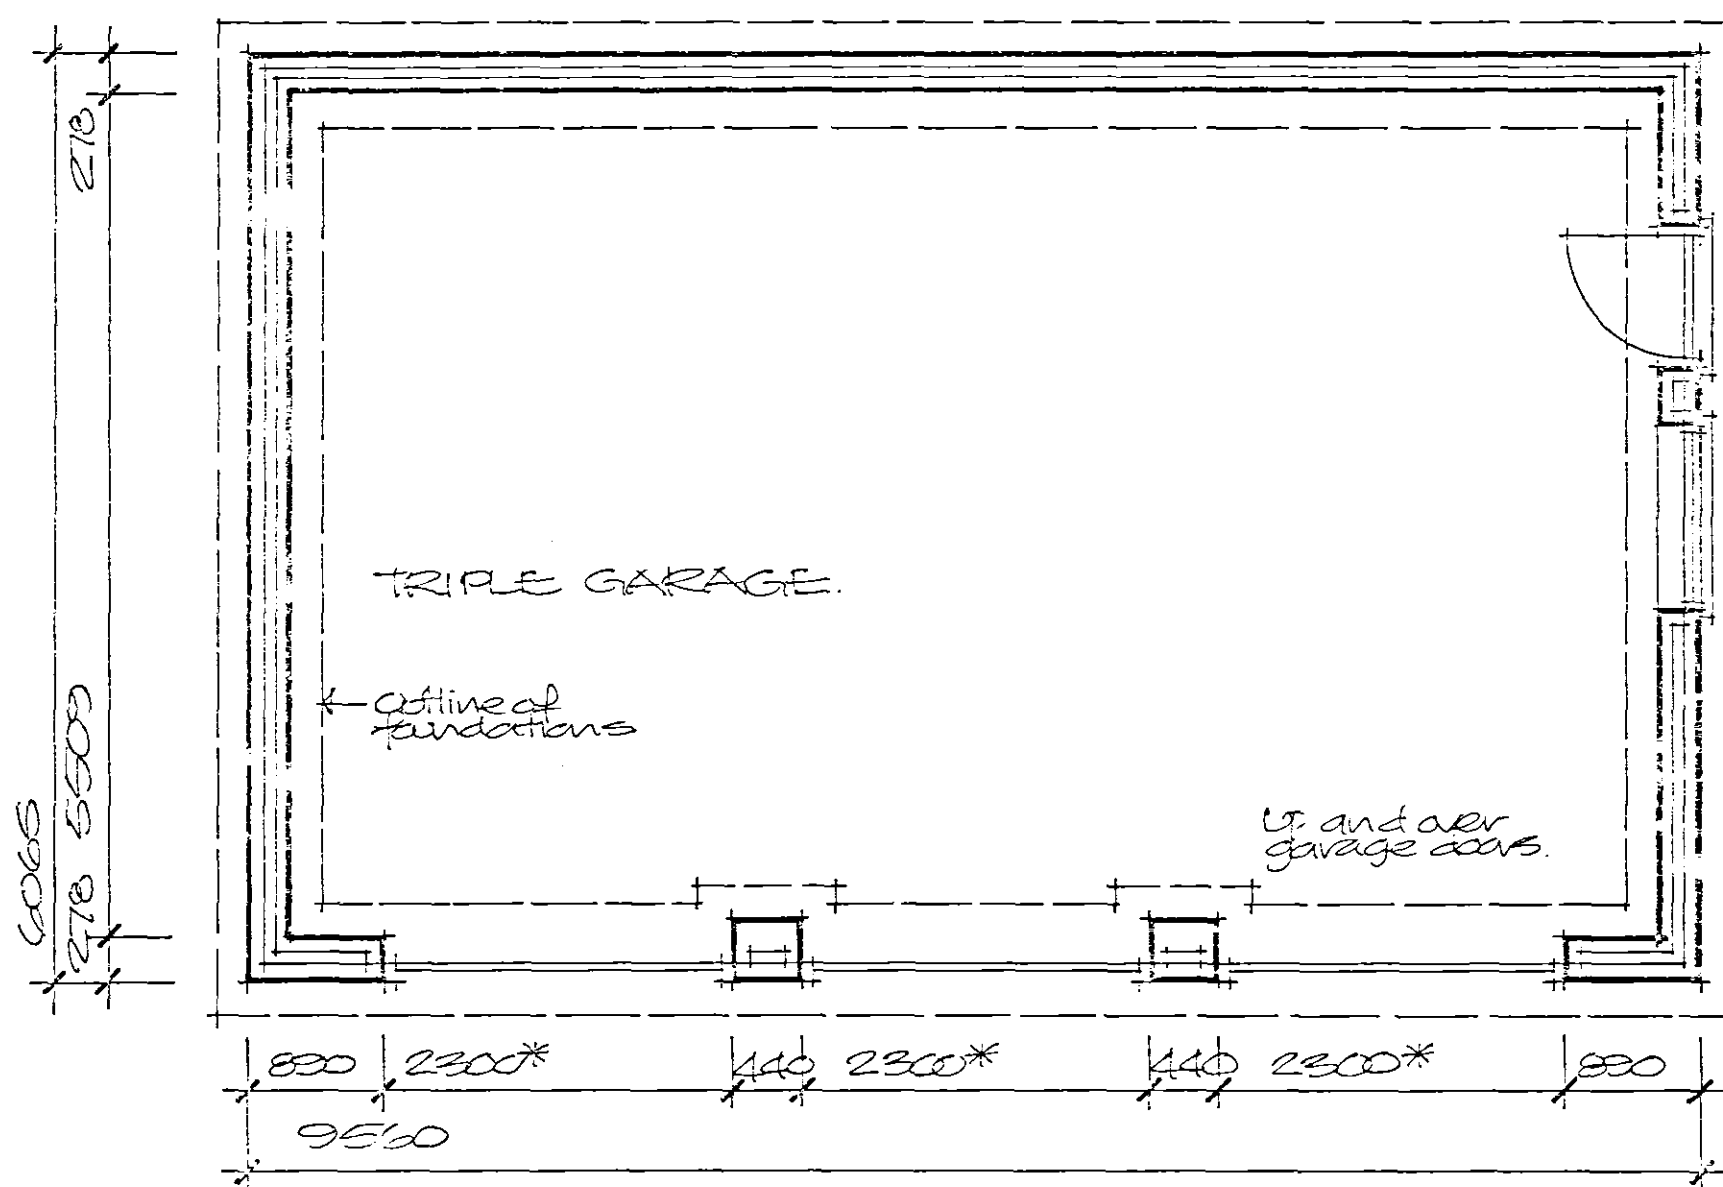

* Garage door width to be confirmed.

Project
**PROPOSED CHANGE OF USE OF
FORMER GOLF CLUB
STORAGE BUILDING
LOCATION TO RESIDENTIAL
USE TO ENABLE LARGER
GARAGE TO BE BUILT
74 WEST DRIVE,
GEDNEY HILL.**

Client
MR & MRS A BRITTON

ALAN HORNSBY
ARCHITECTURAL SERVICES LTD
"Little Acre"
Peak Hill, Cowbit,
Spalding, Lincs. PE12 6AW
Tel. Holbeach (01406) 380591

Scale 1:50 & 1:100 Drg. no. 08/18/01
Date May 2008