

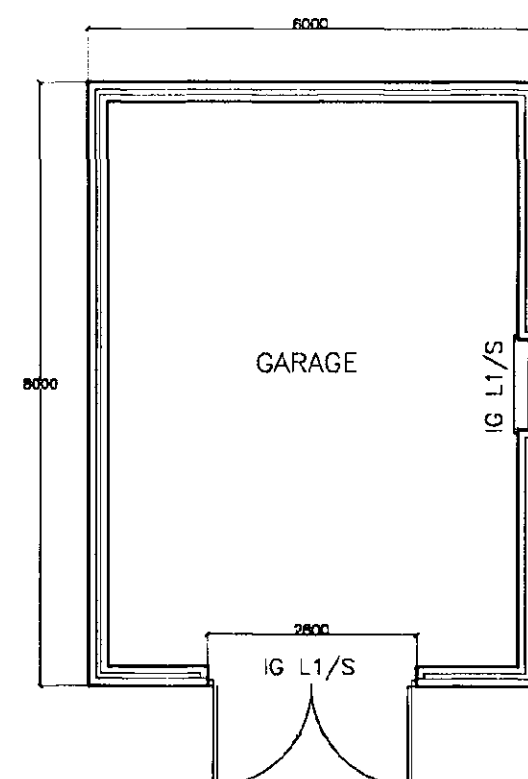




GARAGE ELEVATIONS

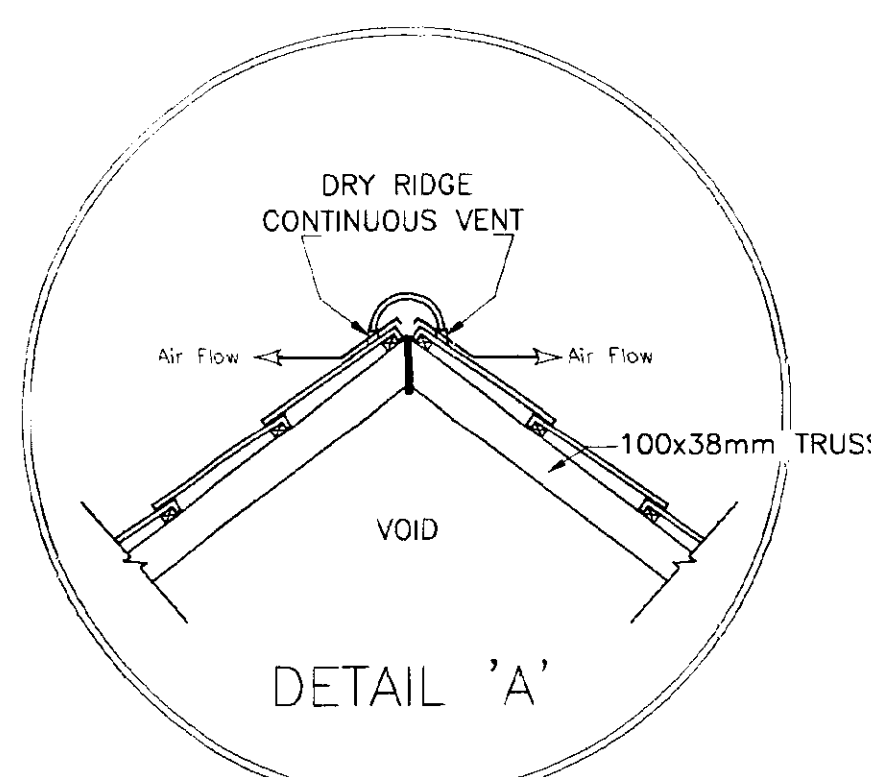

GARAGE PLAN

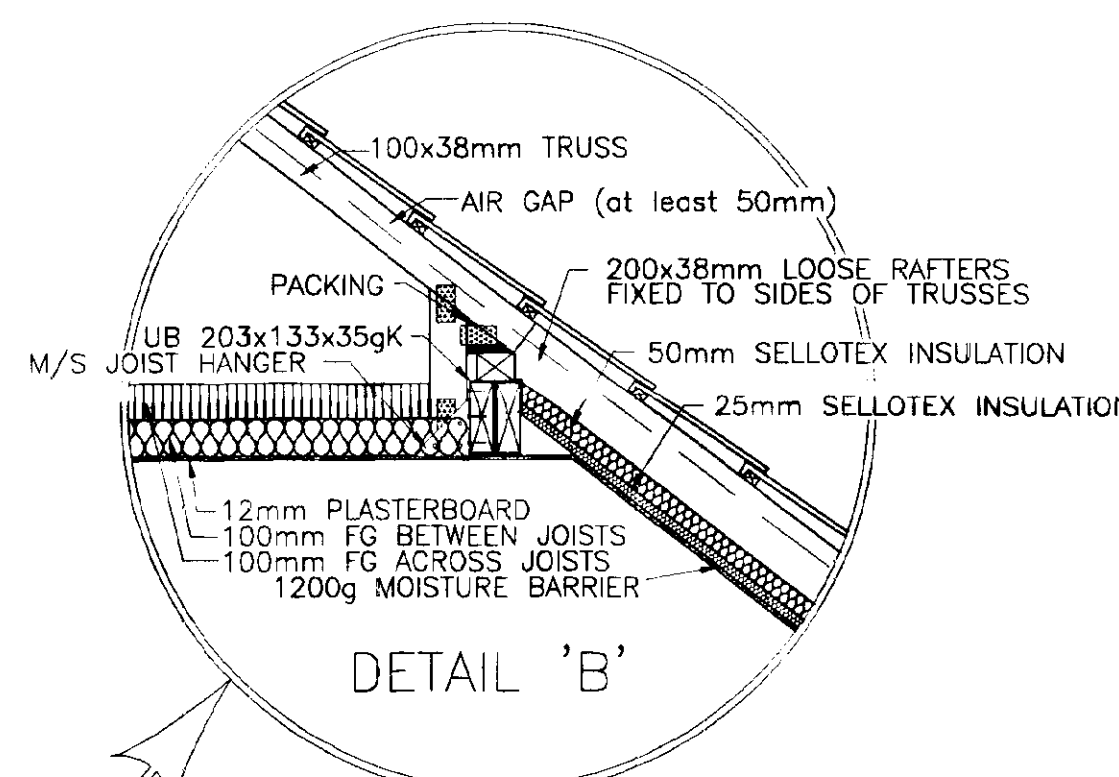


**DORMER WINDOWS**  
Cheeks and face framed with 100x38mm studs 8400mm c-c off double rafters clad externally with 12mm exterior grade ply and vertical tile hanging to manufacturers instructions on felt and battens. Code 4 lead soakers to roof junction. 100mm insulation between studs. Inner lining of 12.5mm foil backed plasterboard and skim.  
Roof tiles as main roof.  
Rafters and joists 100x38mm @400mm c-c.

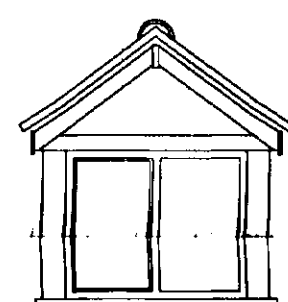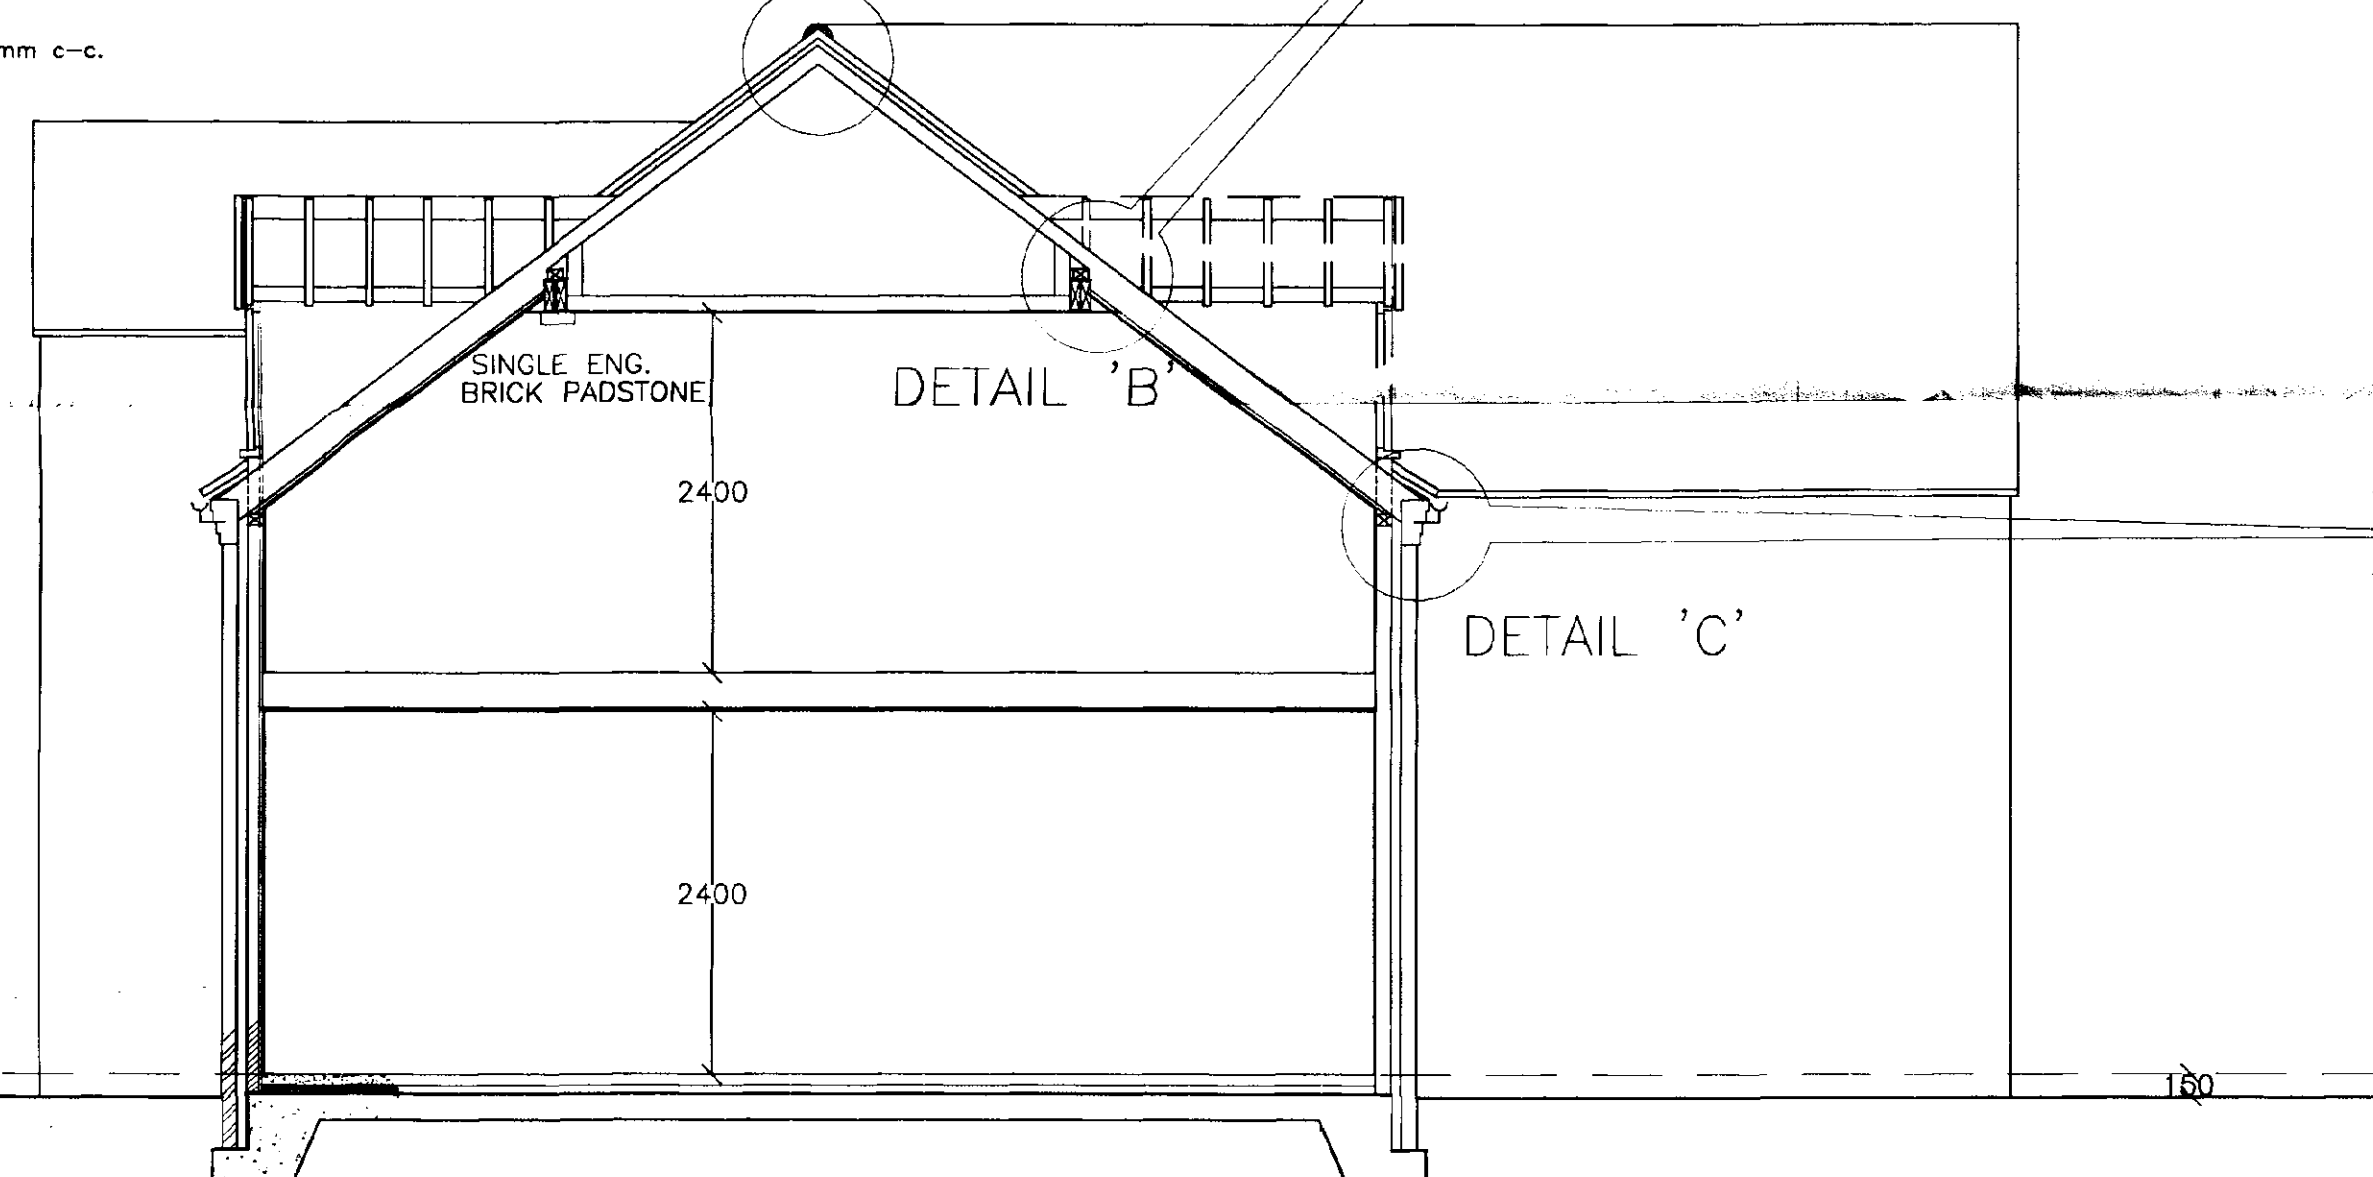

SECTION

**INSULATION.**  
100mm fibre glass between roof joists, 100mm fibre glass across joists. Cavity wall insulation 65mm Superglass. Ramped ceiling insulation as detailed section.  
\*All pipework outside insulated areas to be fully lagged with 12mm neoprene foam.  
Area beneath roof tank to be uninsulated to prevent freezing.

**STAIRS.**  
Boulton and Paul standard manufactured staircase as indicated to BS 585. Going 220mm Rise 210mm tread depth 250mm. Pitch max 42 deg clear width 1000mm handrail with intermediate newel posts height 900mm (min 840mm) above pitch line and to landings.terminating in scrolls or other suitable fittings.  
Ensure min 2m headroom above all treads.No opening between balustrades or between treads to allow the passage of a 100mm dia sphere.Balustrading to be constructed vertically to avoid childrens temptation to climb.Provide artificial lighting over stairs with two way switch from ground and first floor.Contractor to check stair dimensions on site before ordering or fabrication.  
MECHANICAL VENTILATION.  
Bathroom/Ensuite and WCs to have mechanical extractors giving min 15 litres sec extraction, ducted to open air.Kitchen/Utility to have extraction at a rate of 60 litres sec (or ducted cooker hood at 30 litres sec)  
All habitable rooms to have background ventilation of 8,000mm sq and toilets/bathrooms 4,000mm sq.  
**GLAZING.**  
All windows Hardwood or UPVC double glazed with 20mm sealed units. All opening windows and doors to have full draft seals. Opening lights to give 1/20th floor area in ventilation  
All glass to be Hardened or toughened to BS 6262 with safety glass to BS 6206 CLASS B.  
**SMOKE DETECTION.**  
Hard wired smoke detection sensors to be located in positions labelled S.D. Units to be hardwired in position within 3m of bedroom doors and 7m of habitable room doors.All to BS 5446 Pt 1:1990 with battery back up and inter connected to separate fuse board. ALL UNITS CEILING MOUNTED.  
**ELECTRICS.**  
Electrical installation to comply with 15th Edition IEE wiring regulations.Note provide lighting in roof space for safe access and working to roof tanks(close to hatch).  
**AIRING CUPBOARD.**  
Install 117 litre hot water cylinder of the pre insulated type and vented/system. Install 3kw immersion heater and thermo stat. Provide three tiers of slatted shelves within cupboard.  
**HEATING AND HOT WATER.**  
Oil fired non condensing domestic central heating boiler with conventional flue terminating min 800mm above roofline. efficiency panel radiators to all rooms all with thermostatically controlled valves. Domestic hot water and Central heating systems to be separately zoned by motorised valves...  
**SOIL DRAINS.**  
All drains to septic tank/cesspool.  
All drains in 110mm dia pvc with flexible joints and laid to 1-40 falls in 150 mm pea gravel bed and surrounds.Cap any trenches beneath driveway with 1:3:6 concrete.Sleeve oil pipes through or under raft/foundations with 150mm dia pvc pipes. Inspection chambers of 0.5.M.A type universal to suit manufacturers instructions and installation details,for depth and dia.  
The sub-irrigational drainage system to the cesspool is to be determined by Percolation tests in accordance with provisions of clause 15.3.2 of BS 6927:1983. The applicant is responsible for carrying out the tests and the minimum requirement is 25 metres of sub-irrigational drainage or such length as may be determined by the tests, whichever is the greater. It is recommended by the Council that the septic tank/cesspool and settlement tanks are sited a minimum of 12 metres from dwelling. It is essential that drainage falls to the septic tank are 1 in 40 and that the tank, particularly the bottle type is modified by reducing its neck length by cutting to ensure that both inlet and outlet are maintained above ground water level. Applicants are reminded that the consent of NRA must be sought under the provisions of Section 34 of the Control of Pollution Act 1974, for permission to discharge sewage effluent into the underground strata. Anglian Water DO NOT permit septic tank soakaway systems to be sited within 5m of any water course or to discharge effluent directly or indirectly into the aquifer.  
Should the Percolation test prove unsatisfactory for septic tank drainage due to impervious soil conditions such as clay, then a cesspool of 18,000 litres (4000 Gallons) capacity must be used.  
**SOIL WASTES.**  
Bath in 50mm dia pvc.Basins and sinks in 40mm dia pvc all with 75mm deep seal P traps.All wastes routed separately to connect to sep. Sep's in 110mm dia pvc and terminating min 1000mm above opening windows.  
**STORM DRAINS**  
All drains as specified for soil drains to 1m cube rubble filled soakaways min 5m from buildings.  
Gutters 65mm square line UPVC. Down pipes in 55mm dia pvc.

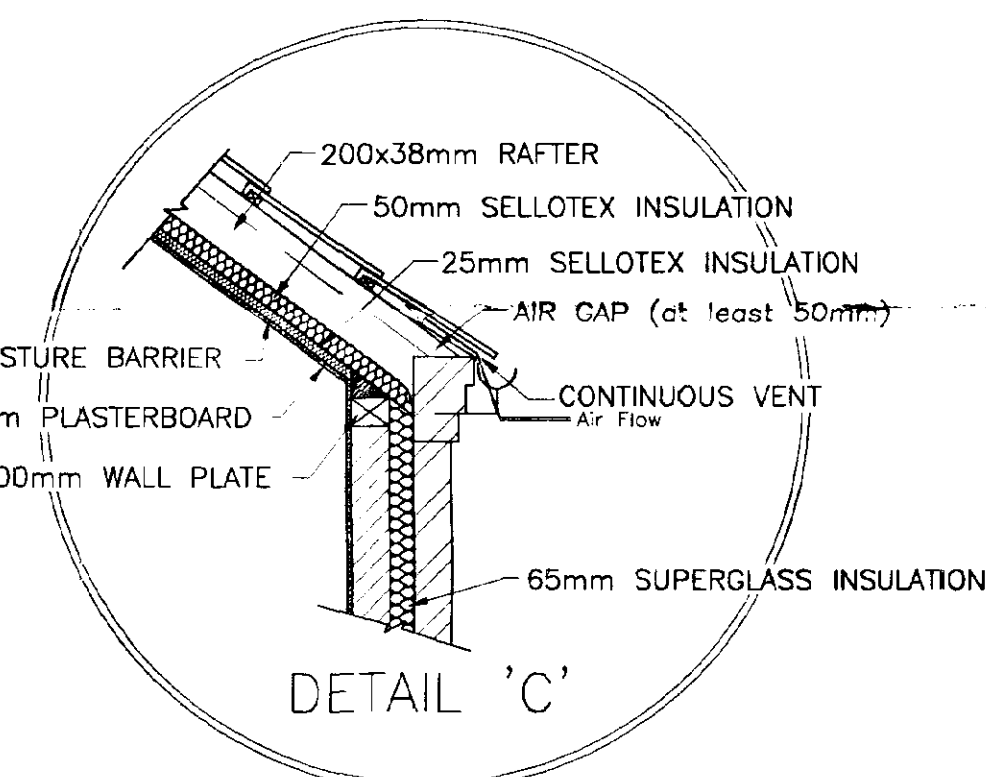

DAVID BROKER DESIGN  
SERVICES  
2000  
CONCEPT  
ARCHITECTURE  
COMPUTER AIDED DESIGN

CLIENT  
MR and MRS KENALLY  
NORTH RD GEDNEY HILL

**NOTES:-**  
\*FOUNDATIONS.  
Concrete reinforced foundations strictly in accordance with Structural engineers details to take into account site conditions and soil report.  
\*FLOOR.  
Concrete reinforced floor as specified by Structural Engineer.  
Floor finish to consist of 50mm Jableite insulation over raft slab, 1200g DPM turned up at sides and linked with DPC. Finished with a 75mm sand and cement screed.  
D.P.M  
Provide 1200g Polythene dpm over floor insulation turned up at sides and link to D.P.C  
D.P.C  
Install Astos/High Load or similar dpc min 150mm above finished ground level and to sides of all openings in cavity walls.Tray d.p.c over all IG Lites with weepholes to outer leaf.  
Dpc's to reveals to be insulated type, Damsore or similar.  
Dpc to chimney above roof intersection to be of 2 courses of class B Engineering bricks.  
**WALL.**  
Outer leaf of Facing bricks,65mm cavity with 65mm Superglass insulation. 6no stainless steel wire ties per 1m sq and cavity closed at roof and reveals with blockwork.  
Inner leaf of 100mm cerated bricks maximum density 1100kg/m Movement joints as indicated. Incorporate bricktor or similar expanded metal to mortar coarsing 125mm below all windows Inner face of all blockwork rendered and skimmed.  
Cavity to extend min 150mm below dpc at perimeters.  
**FIRST FLOOR.**  
Floor joists as indicated on drawing all timber SC3 graded.All joists at max 400mm c-c with ends having min 100mm bearing. Joists parallel to walls, strapped to walls at max 2m c-c with 30x5x1200mm straps and fixed to softwood noggins between joists. Spans over 2m to have Herringbone bracings at mid span in 38x 38mm timber or Catnic h/b.Spans over 4.5m same but at 1 third c-c Double joists beneath all studwork partitions and fix together with 12mm dia coach bolts and washers at 1.5m c-c, and 150mm from ends.Incorporate joist size block bondings between joists where partitions are perpendicular to joist span.Treble joists to Stair trimmers,infills and ends fixed fixed with M/S hangres.  
Floor of 18mm Moisture resistant chipboard 1&g with P.V.A glued joints and ducted for access to all pipework.Provide support noggins beneath all joints.  
**STUDWORK.**  
100x38mm studs at 400mm max c-c of 100x75mm sole plates and incorporating 2 rows of horizontal noggins at 1/3 height Doors and frames as indicated and clad both sides with 12.5 mm Plasterboard and skim.Fill void with Superglass insulation.  
**ROOF.**  
Orange Pantiles laid to manufacturers instructions on sarking felt and tile battens 25x38mm on Trussed Rafters designed and fabricated to BS:5268 at 600mm c-c at 37 deg Pitch and braced together to BS:5268 1985 pt3. 100x25mm binders at joist and ridge nodes and at plane of truss webs.Install demaining trusses/gyboards and valley trays or tiles to roof intersections and manufacturers compound truss as appropriate. Diagonal bracing 100x25mm running from eaves to inner binders on top of ceiling joists and inner truss plane.75x100mm wall plates Continuous Glidvale soffit vent strip at eaves.Code 4 stepped lead flashing at roof wall abutments and internal cavity stepped dpc tray.Trusses fixed to 75x100mm sw wall plate with galvanised ms truss clips.Plate strapped to blockwork with Catnic straps 1200x5mm at 2m c-c.Rafters strapped to gables with 1200x5mm straps spanning min 3no rafters and fixed to 75x38 mm noggins between rafters.Ceiling joists strapped likewise.  
Tank supports 2No 47x200mm SC3 bearers on 2 No 47x200mm trimmers,supported on min 4 No trussed rafters and placed at node points of trusses.  
Flashings code 4 Lead at all roof wall/chimney abutments.  
**CHIMNEYS.**  
Chimney to be lined full height with 225mm dia clay rebated liners laid socket upward.Maximum offset from the vertical 30deg and terminating min 1000mm above roof junction.Fire place jombs 200 mm thick.Fire place to be capable of burning smokeless fuel and to have flue throat restrictor.Flue cross sectional area to be min 20% of fire grate plan area.Provide 2 no 215mm sq air bricks to lounge for ventilation to open fire.  
**CEILINGS.**  
Ceilings of 12.5mm Plasterboard and skim or Artex finish through out to BS 1230 part 1 with sealed and supported cross joints and timber noggins to edges of boards size 30x47mm.  
\*CONDITIONAL APPROVALS.  
**NOTE:**  
Non standard roof trusses.  
The main contractor will be responsible for obtaining and sub mitting for approval. Calculations from the truss manufacturer to the building inspector.

DRAWING/FILE No 402JK4c  
DRAWING No 2 OF 2  
SCALE 1:20 1:50  
DATE 8/1/98  
DRAWN GL  
GARAGE AND BLOCK PLAN  
SECTION AND DETAILS  
FOR PROPOSED CHALET

|           |                    |
|-----------|--------------------|
| Issued    |                    |
| Revisions | a 9 4 98 GL *BREGS |
|           |                    |
|           |                    |
|           |                    |


ARCHITECTURAL TECHNICIANS  
DANBROOKE HOUSE STATION ROAD  
WISBECH ST MARY  
WISBECH CAMPS DRUG 12W

SOUTH HOLLAND DC  
HOUSING & PLANNING  
08 JUN 1998  
Ref: 057/98

CLIENT  
MR & MRS KENNALLY



FRONT ELEVATION

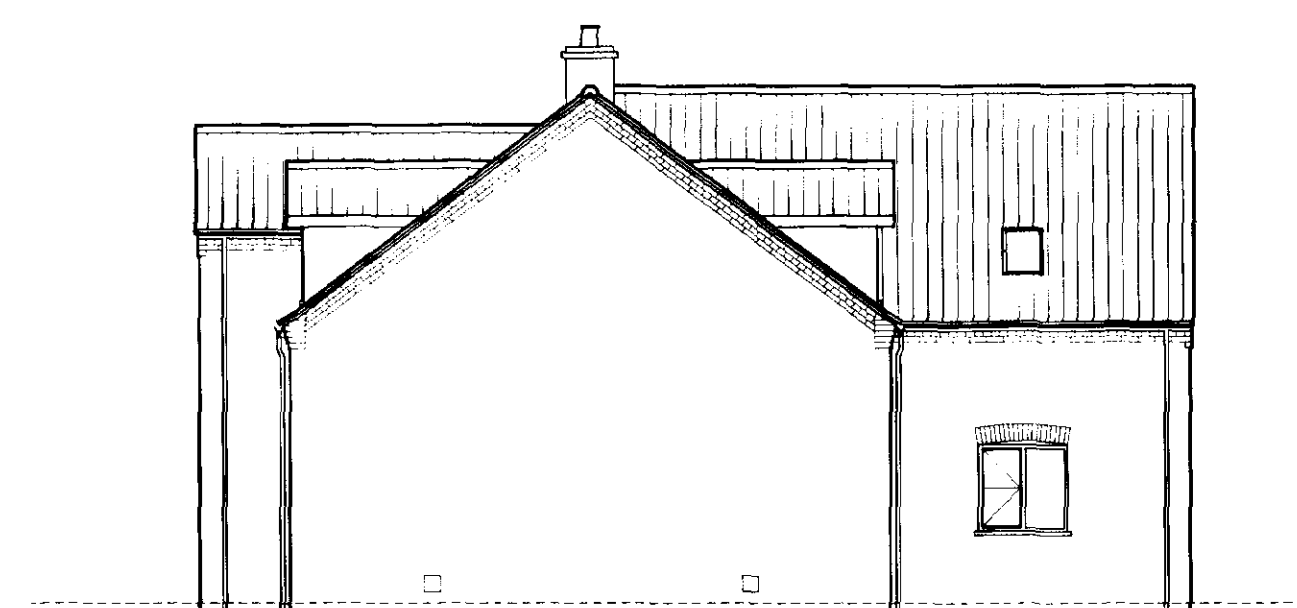


SIDE ELEVATION




SIDE ELEVATION




REAR ELEVATION

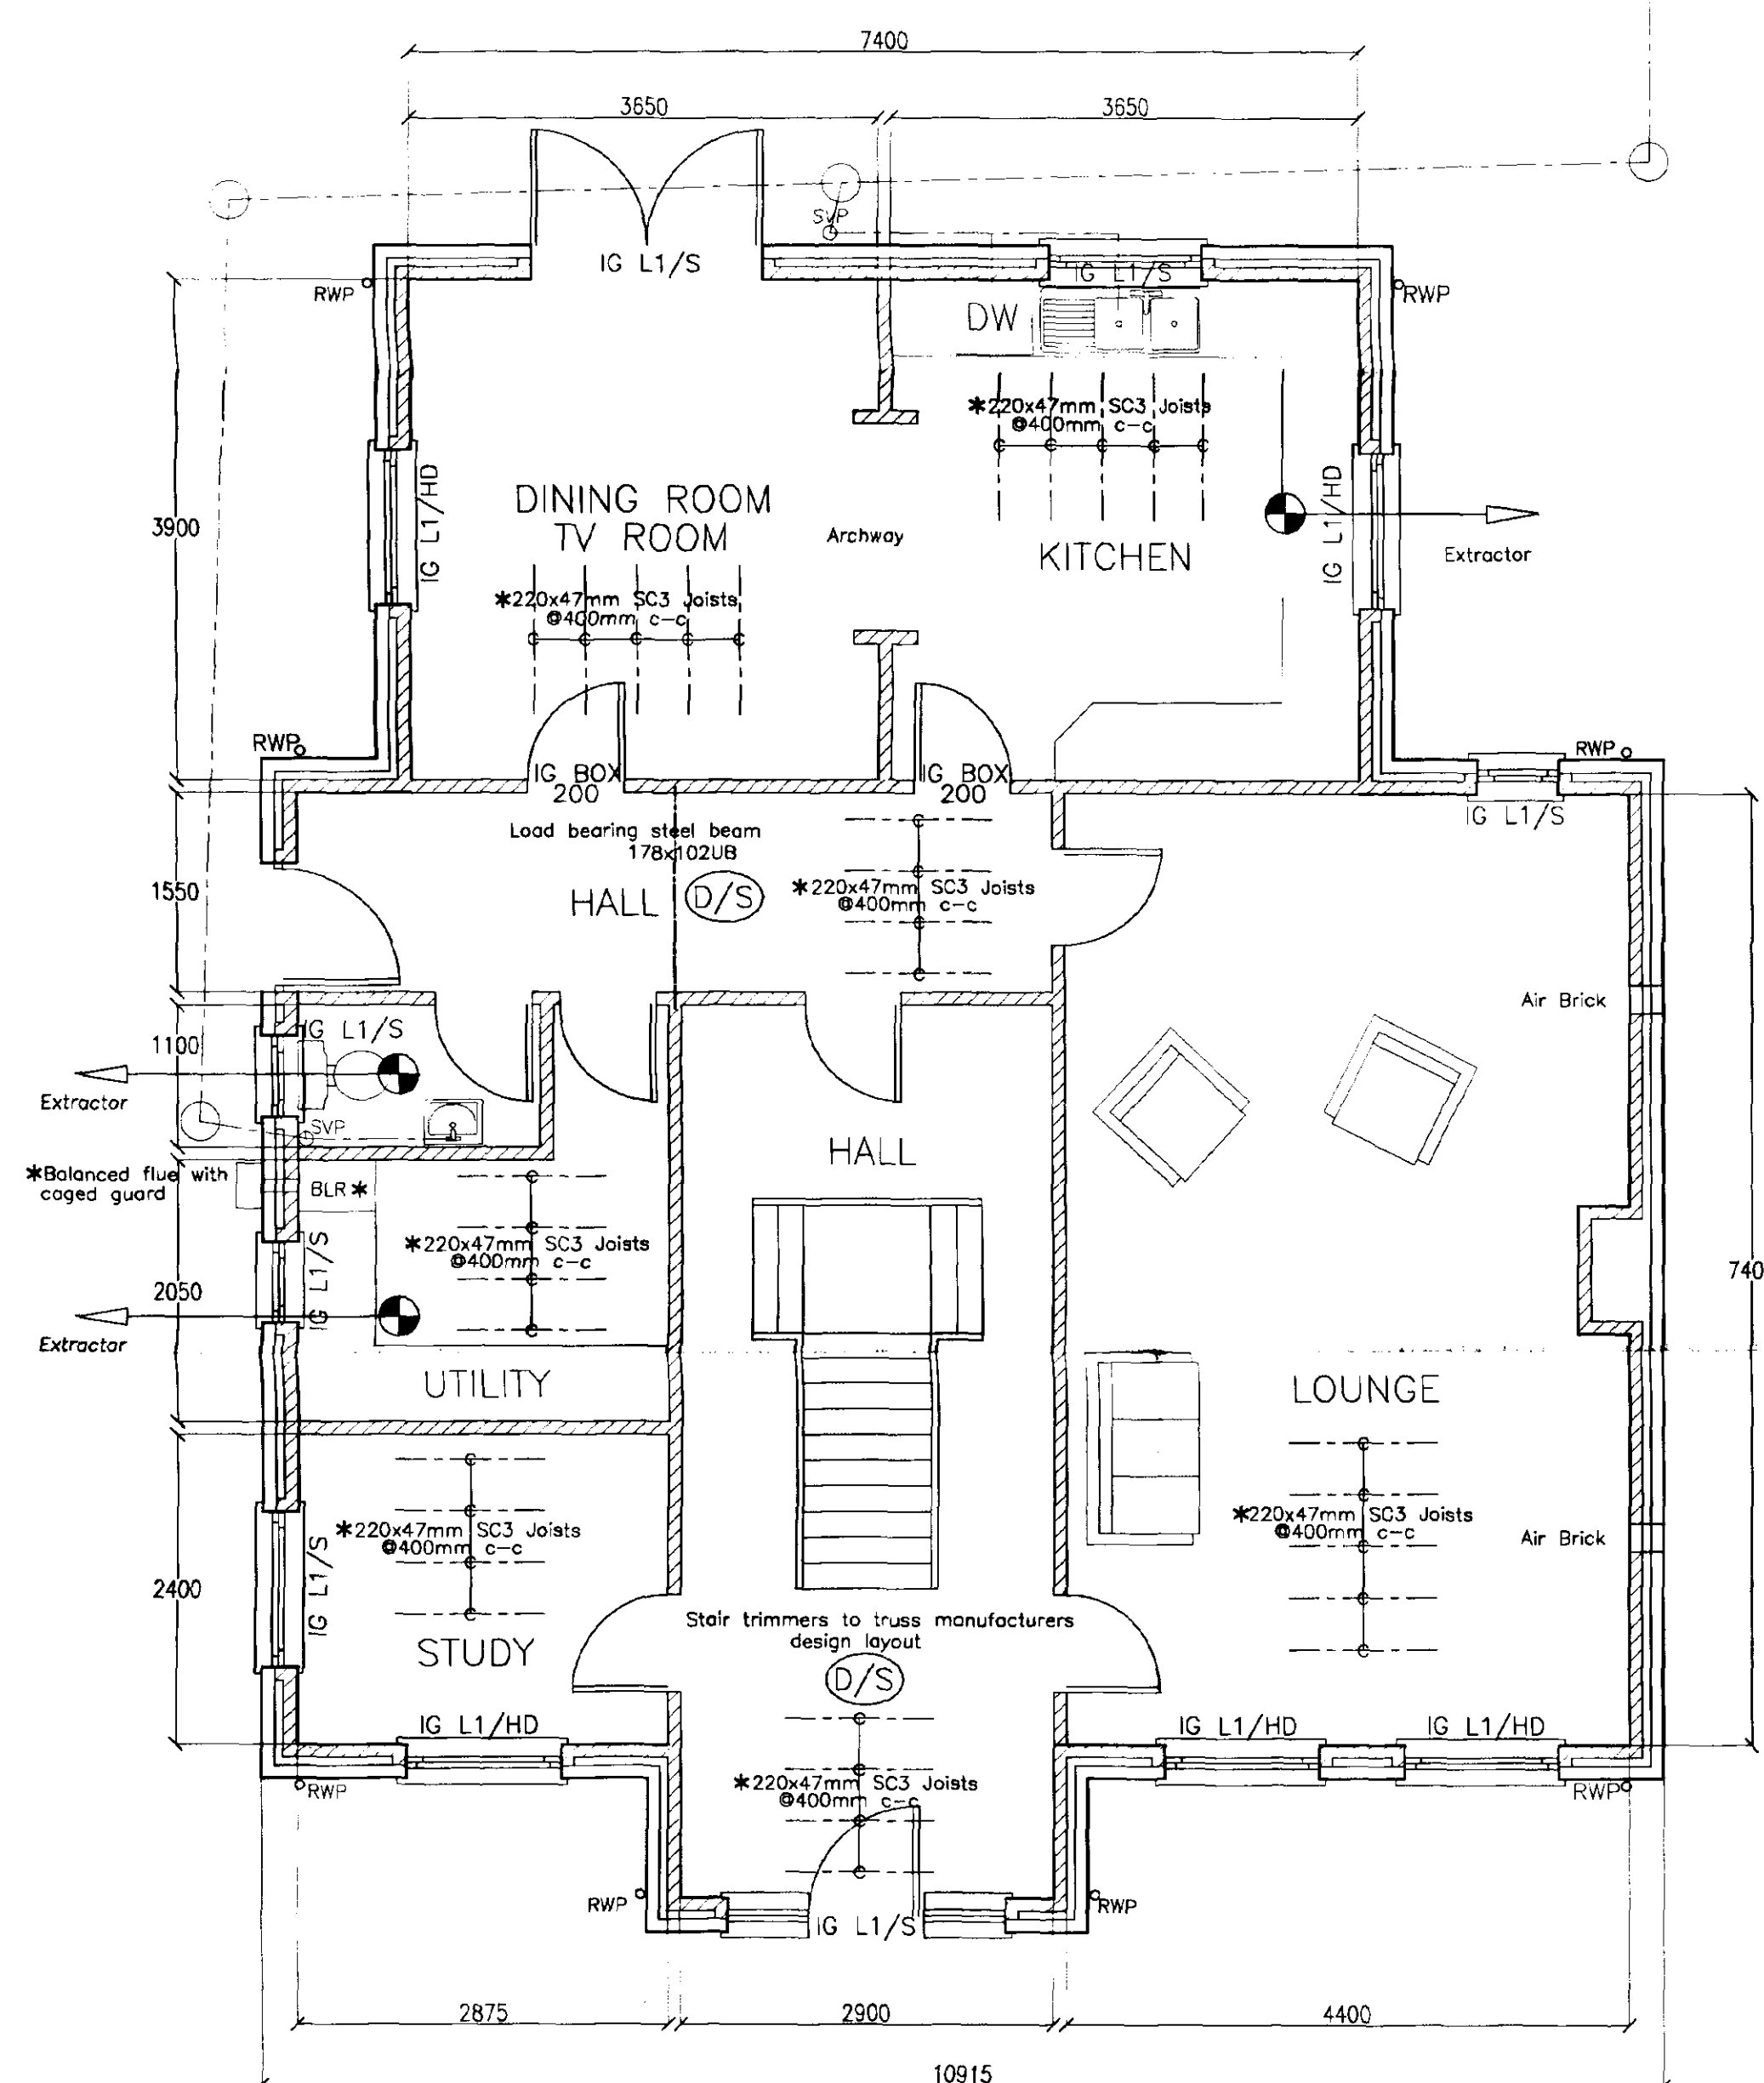

GROUND FLOOR PLAN

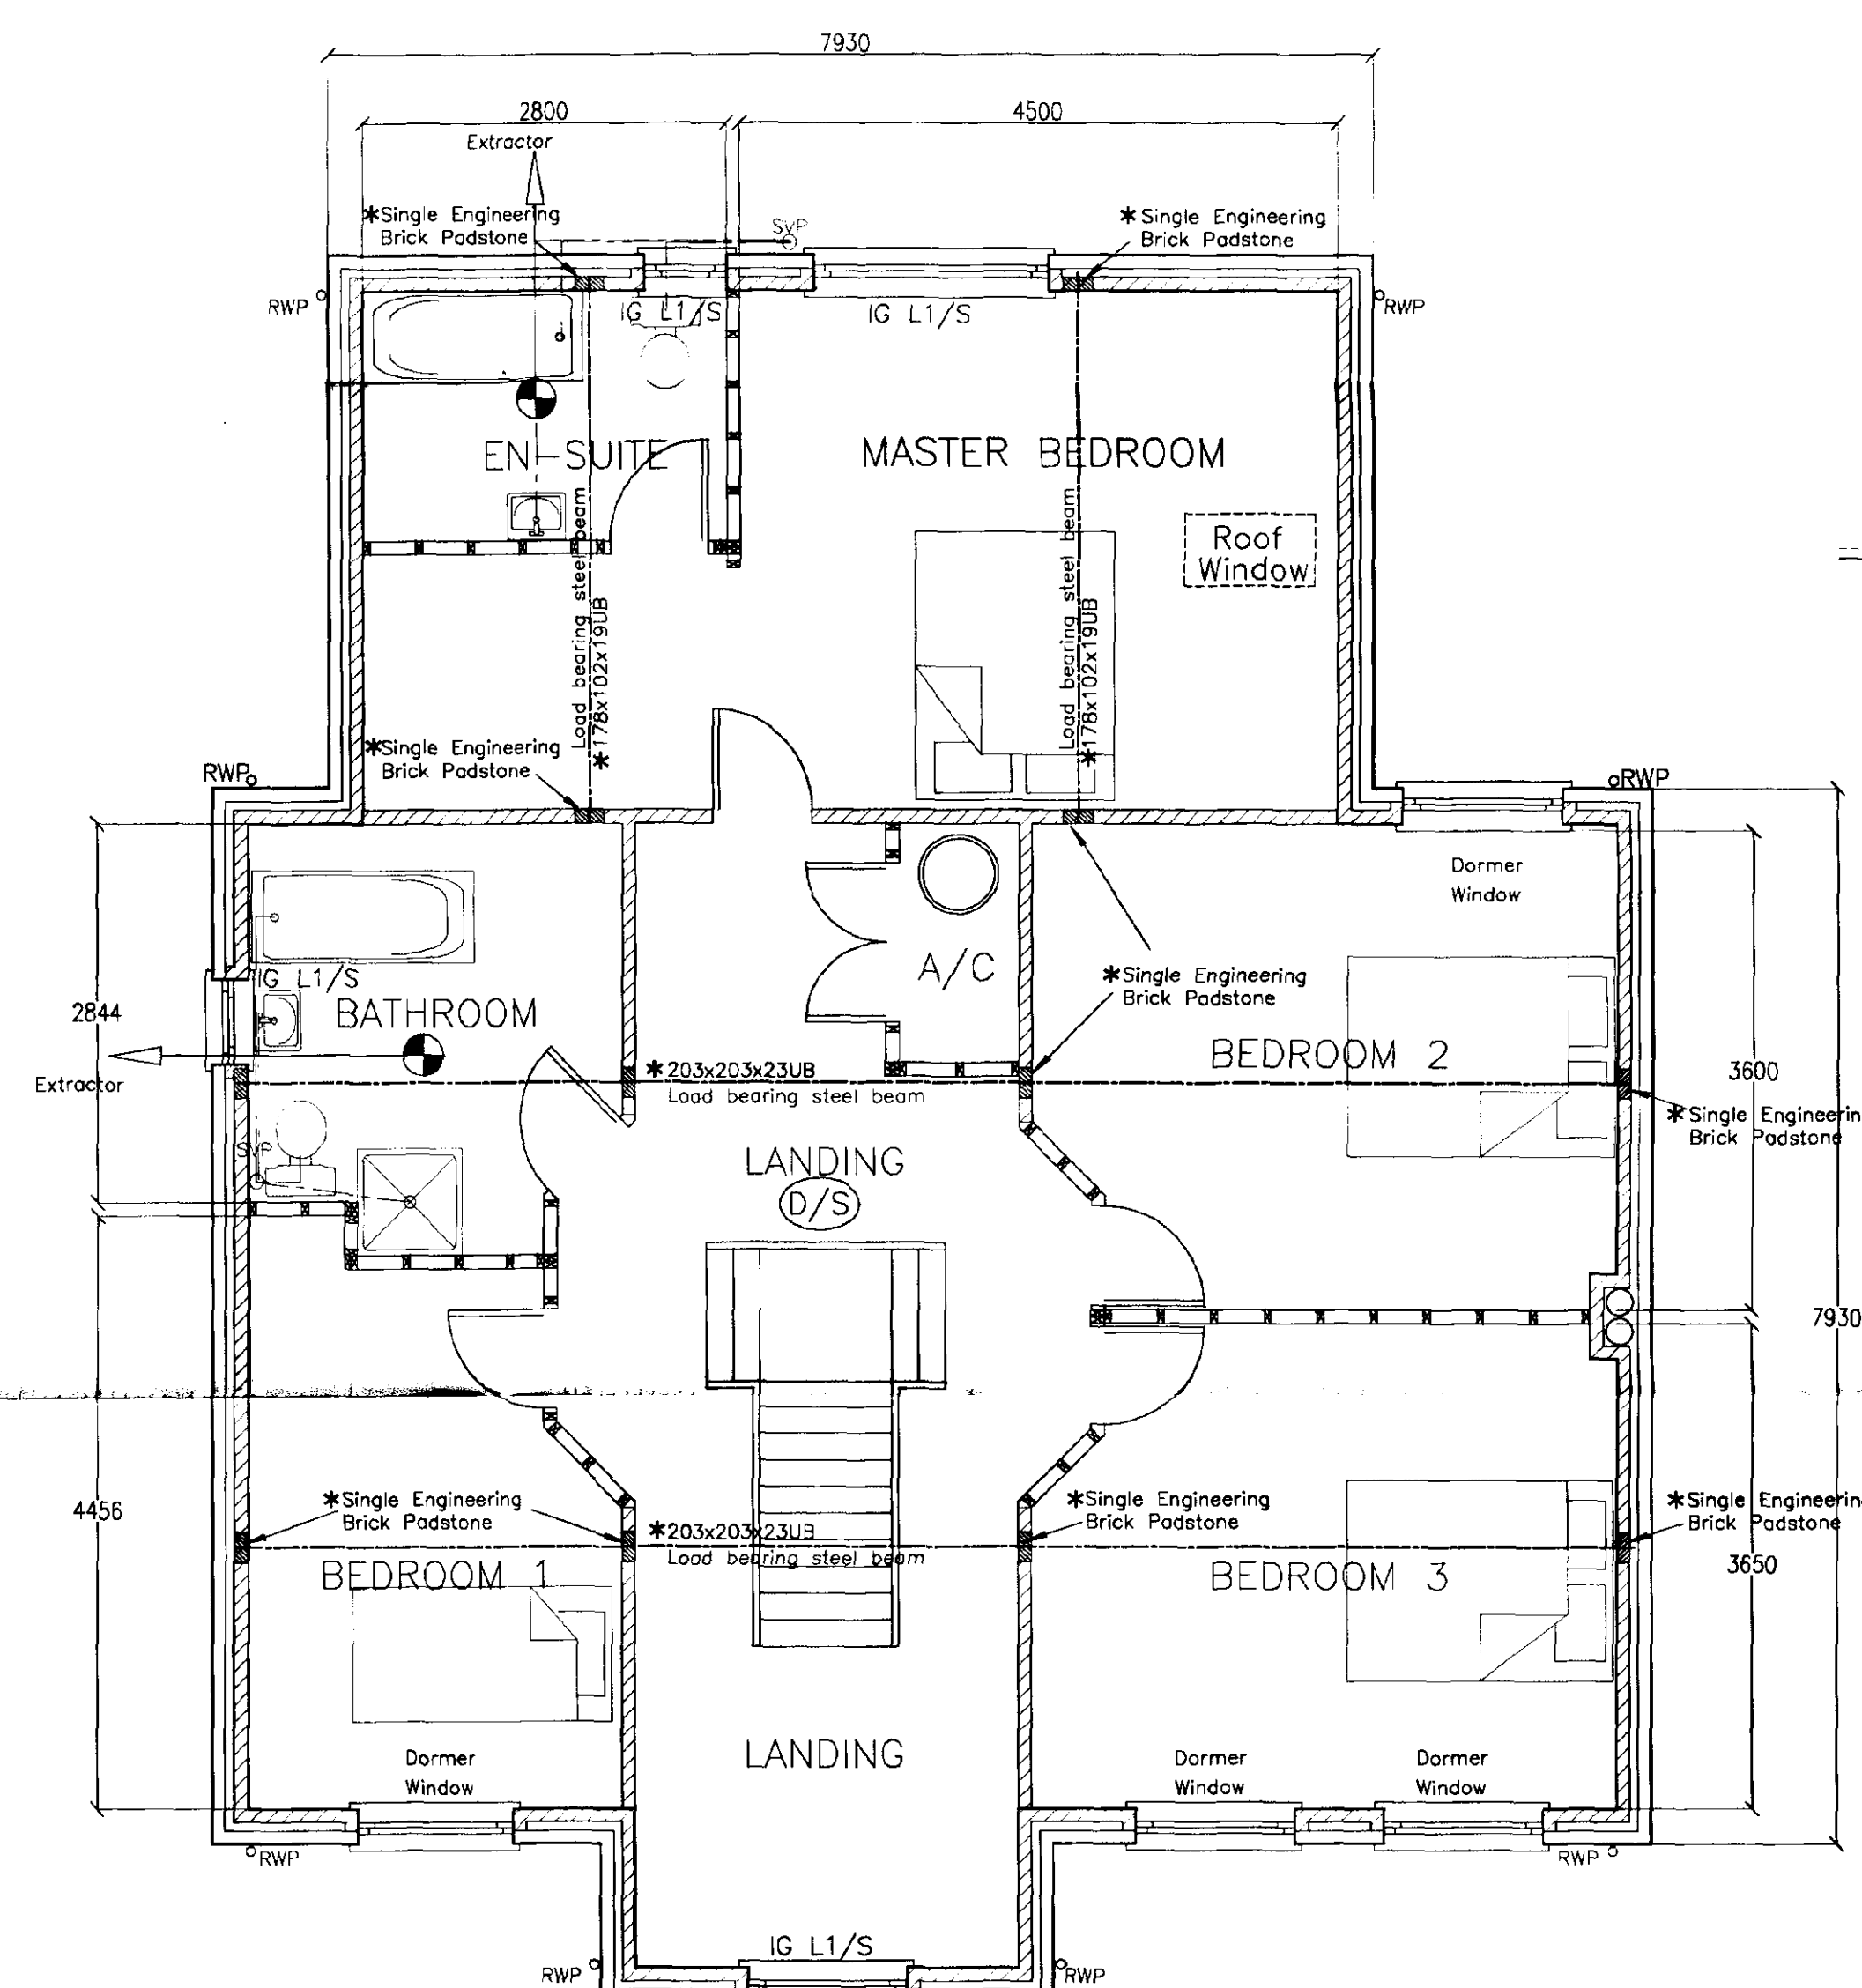

FIRST FLOOR PLAN

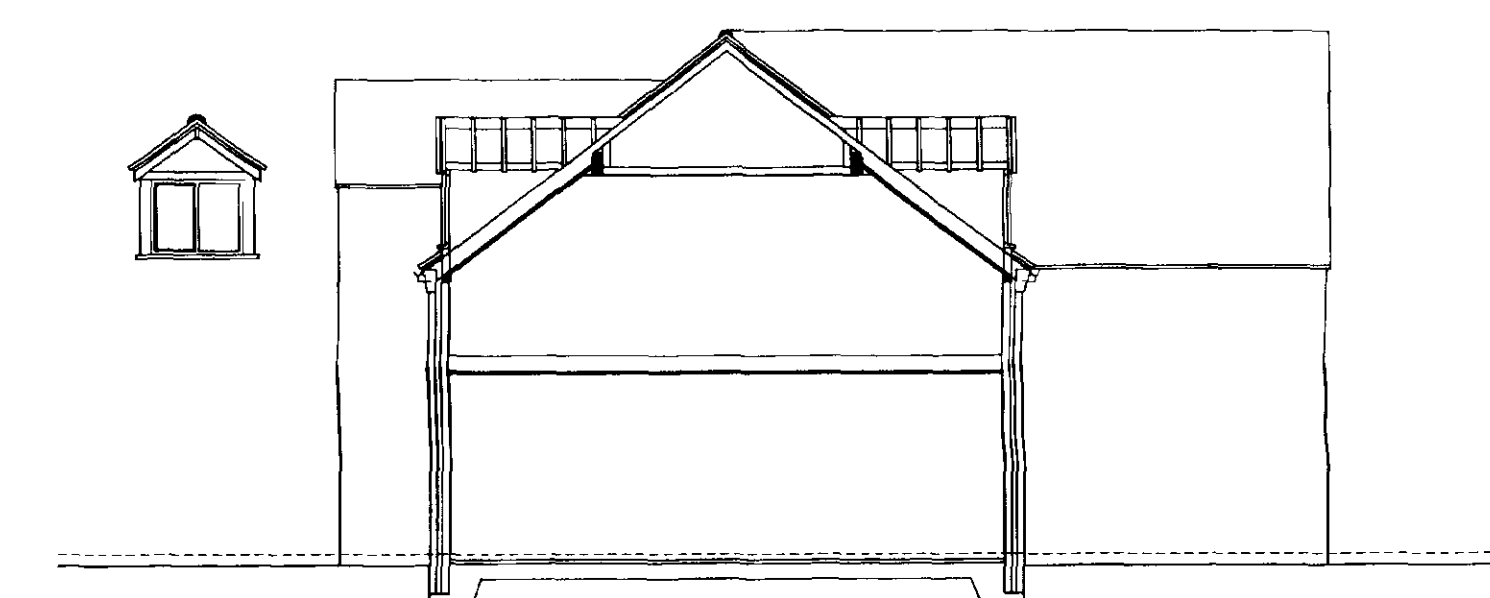

SECTION

LOCATION PLAN 1-2500  
REPRODUCED FROM THE ORDNANCE SURVEY MAP BY DAVID BROKER  
DESIGN SERVICES WITH THE SANCTION OF THE DIRECTOR GENERAL,  
ORDNANCE SURVEY FOR BUSINESS USE. LICENCE No AR 375659.  
HEALTH AND SAFETY C.D.M. REGULATIONS 1995  
THE CLIENT/DEVELOPER AND BUILDING CONTRACTOR/SUB  
CONTRACTOR ARE ADVISED TO ACQUAINT THEMSELVES WITH THE  
IMPLICATIONS AND REQUIREMENTS OF C.D.M. IN THIS BUILDING PROJECT

DRAWING/FILE No 402JK3a  
DRAWING No 1 OF 2  
SCALE 1:50 1:100  
DATE 5/1/98  
DRAWN GL  
PROPOSED CHALET  
PLANS AND ELEVATIONS

|           |                   |
|-----------|-------------------|
| Issued    |                   |
| Revisions | 0 9 4/98 GL*BREGS |

ARCHITECTURAL TECHNICIANS  
DANBROOKE HOUSE STATION ROAD  
WISBECH ST MARY  
WISBECH CAMBS PE18 1PW

Facing bricks, House 13800 Garage 5700 TOTAL 19500  
Insulation Blocks, House & Garage 4450

SOUTH HOLLAND DC  
HOUSING & PLANNING  
08 JUN 1998  
Ref: 057/98