


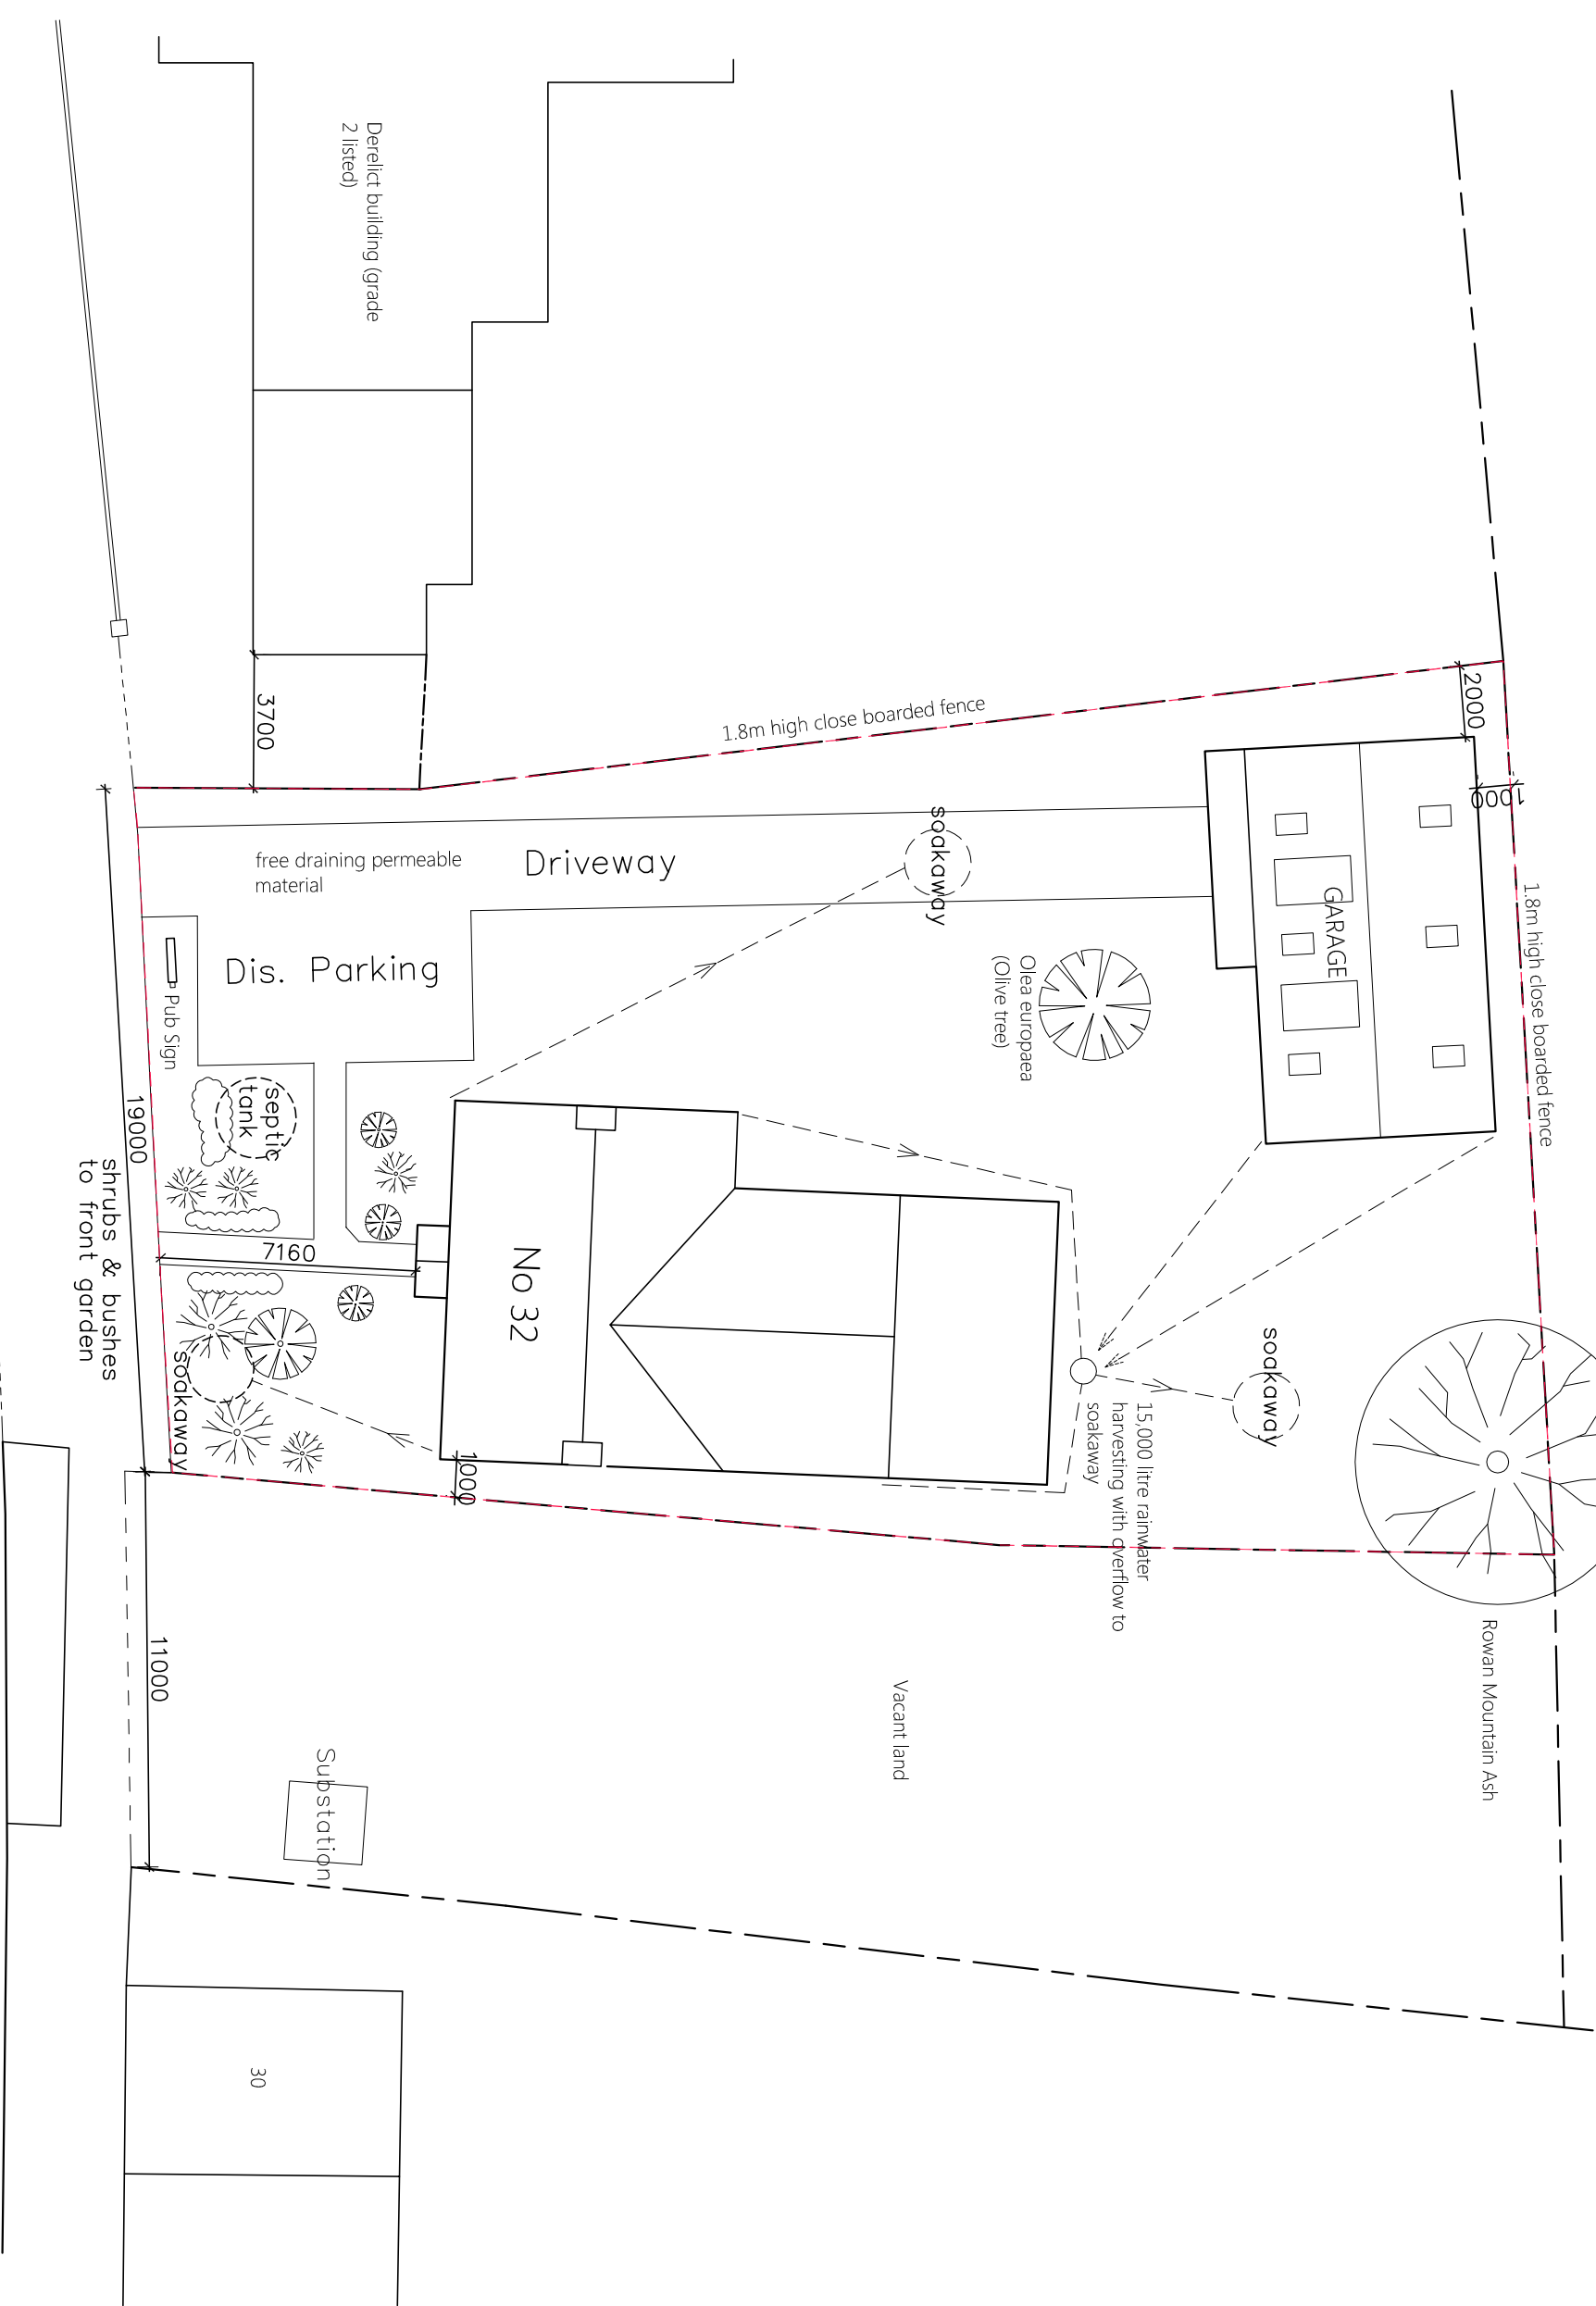

SCALE
1:200 2m 4m 6m 8m

Rev C 28/07/23 Olive tree noted
Rev B 22/11/20 Plot dims added
Rev A 08/11/20 Landscaping added
Project: New House
Client: Rebecca Zdroba
Address: 32 Hillgate Gedney Hill Spalding PE12 0NN
Drawing Title: Site Plan
Drq No: 03
Scale: 1:200 @ A3
Date: Nov 2020