


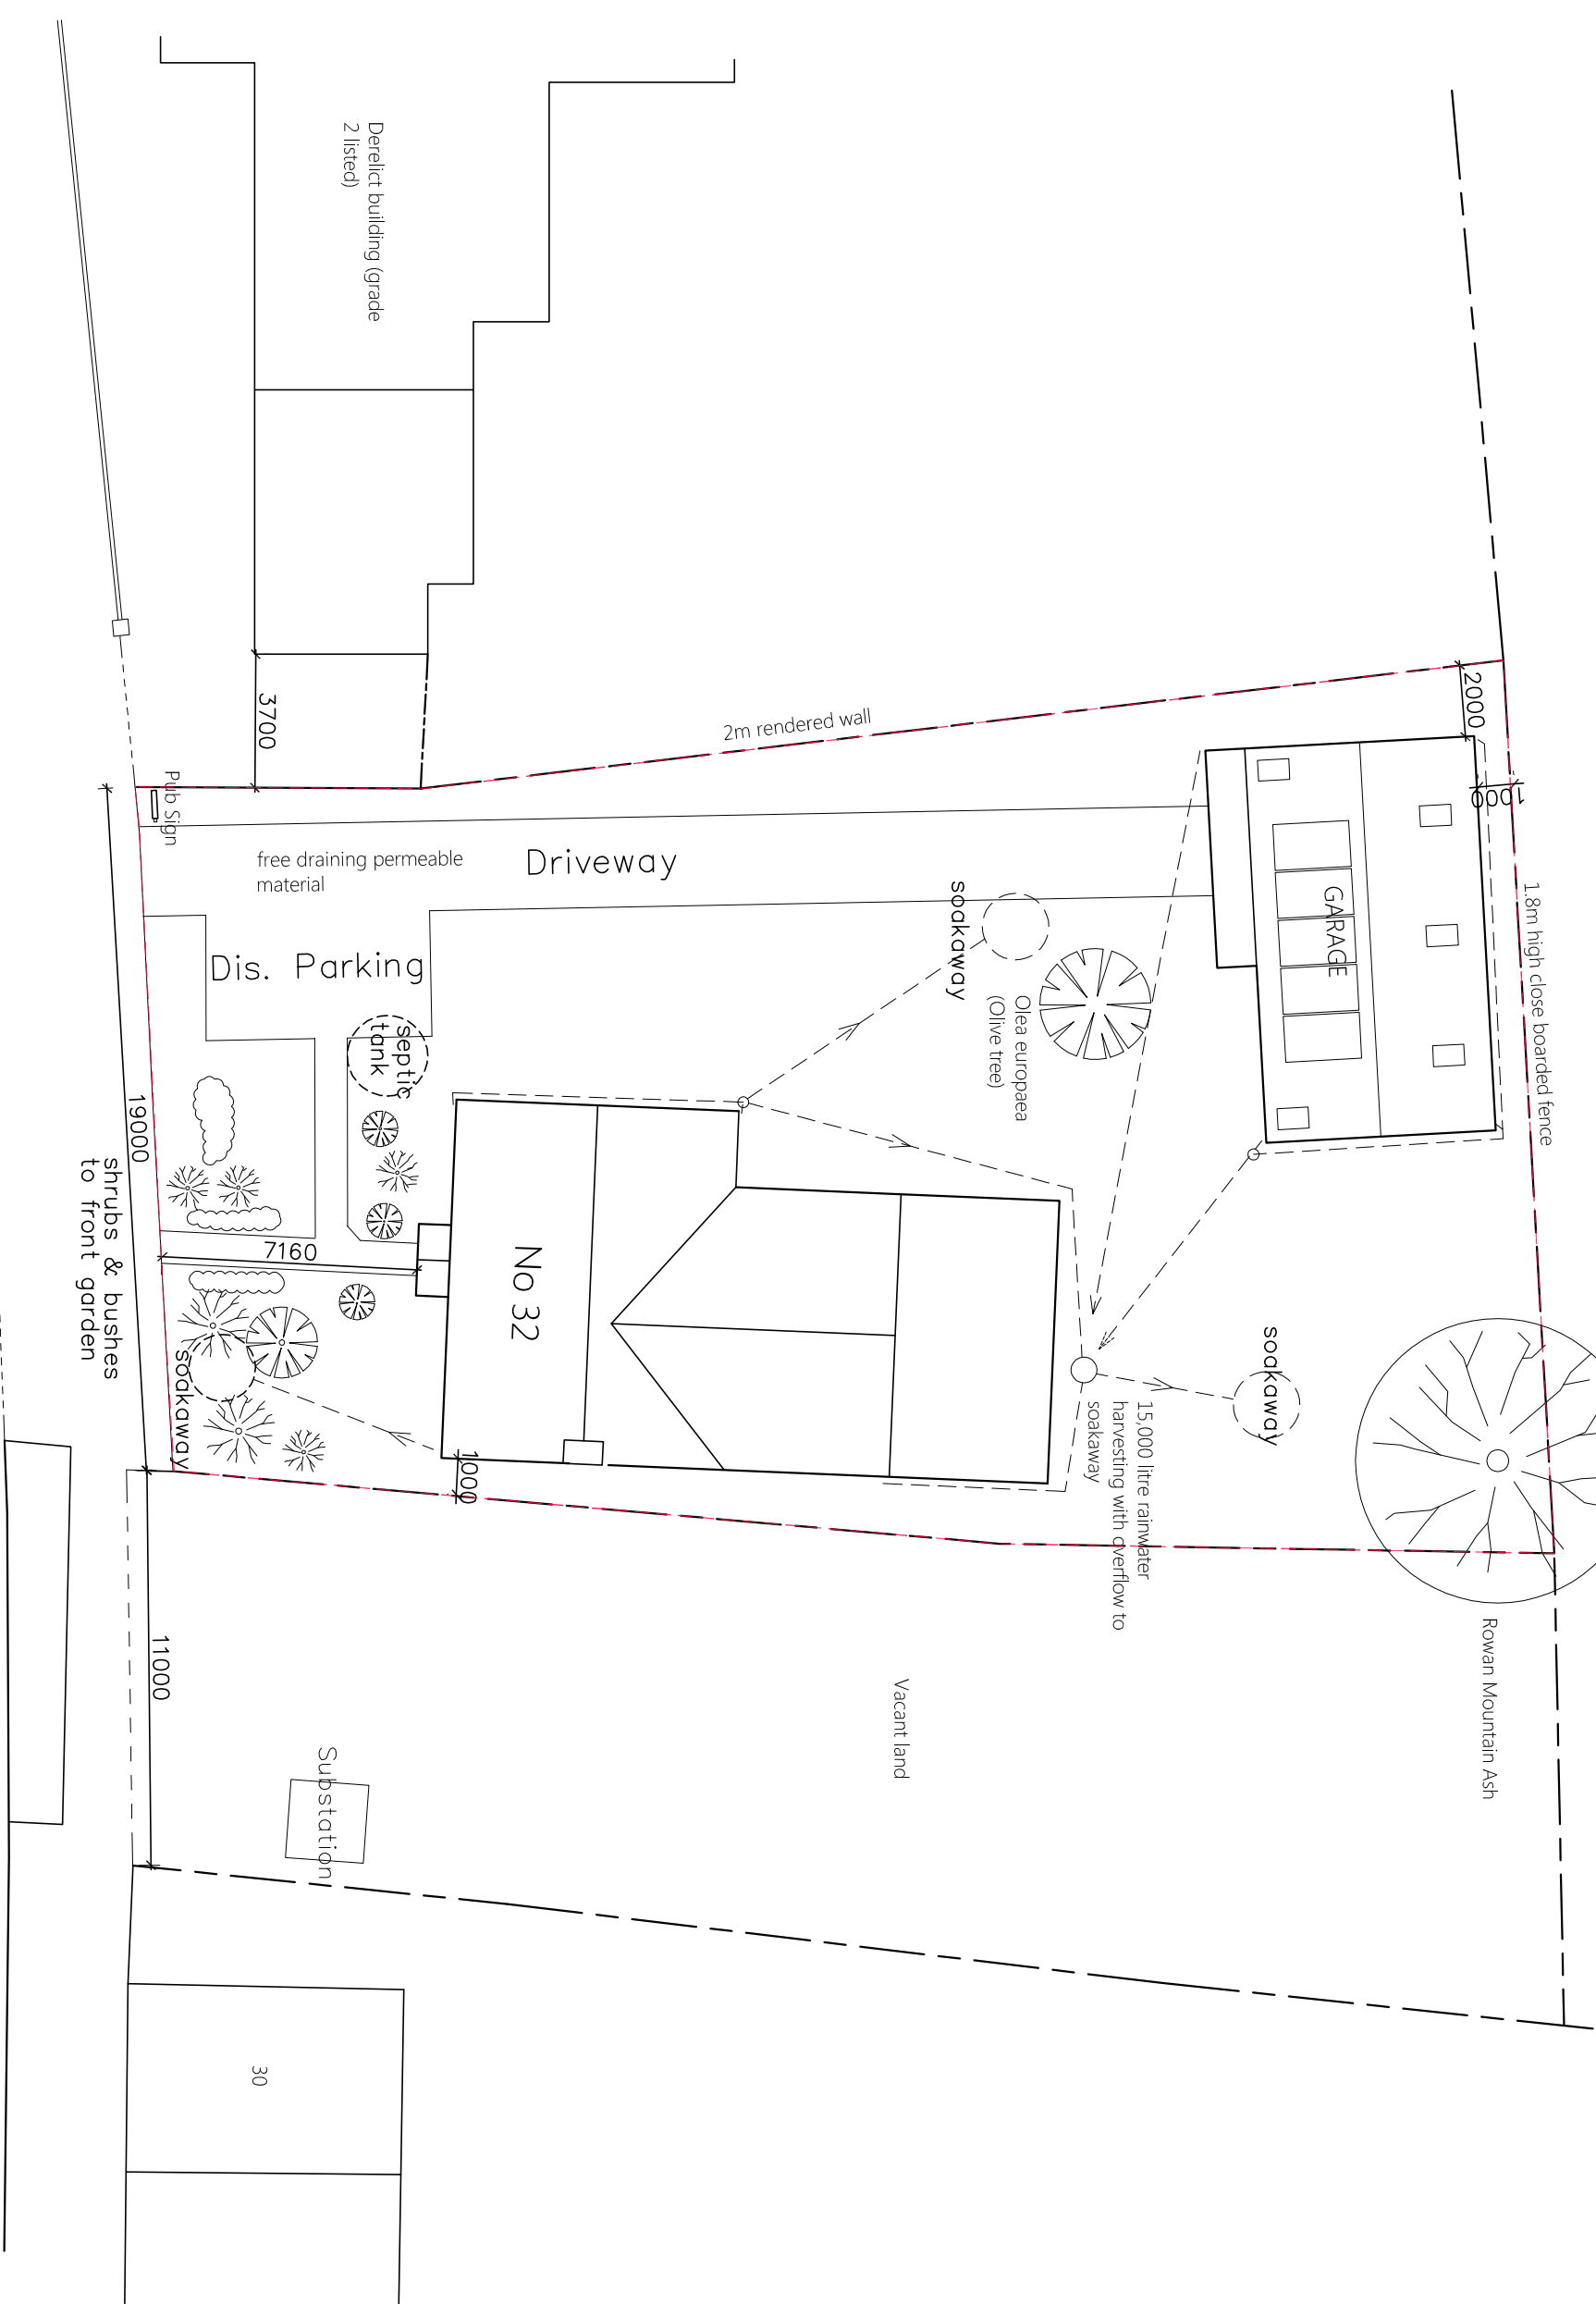

SCALE  
1:200  
2m 4m 6m 8m

|                   |                       |
|-------------------|-----------------------|
| Rev D 15/09/23    | Extra garage drainage |
| Rev C 28/07/23    | Olive tree noted      |
| Rev B 22/11/20    | Plot dims added       |
| Rev A 08/11/20    | Landscaping added     |
| Project:          |                       |
| New House         |                       |
| Client:           |                       |
| Rebeca Zdroba     |                       |
| Address:          |                       |
| 32 Hillgate       |                       |
| Gedney Hill       |                       |
| Spalding          |                       |
| PE12 ONN          |                       |
| Drawing Title:    |                       |
| Site Plan         |                       |
| Drq No: 03        |                       |
| Scale: 1:200 @ A3 |                       |
| Date: Nov 2020    |                       |