




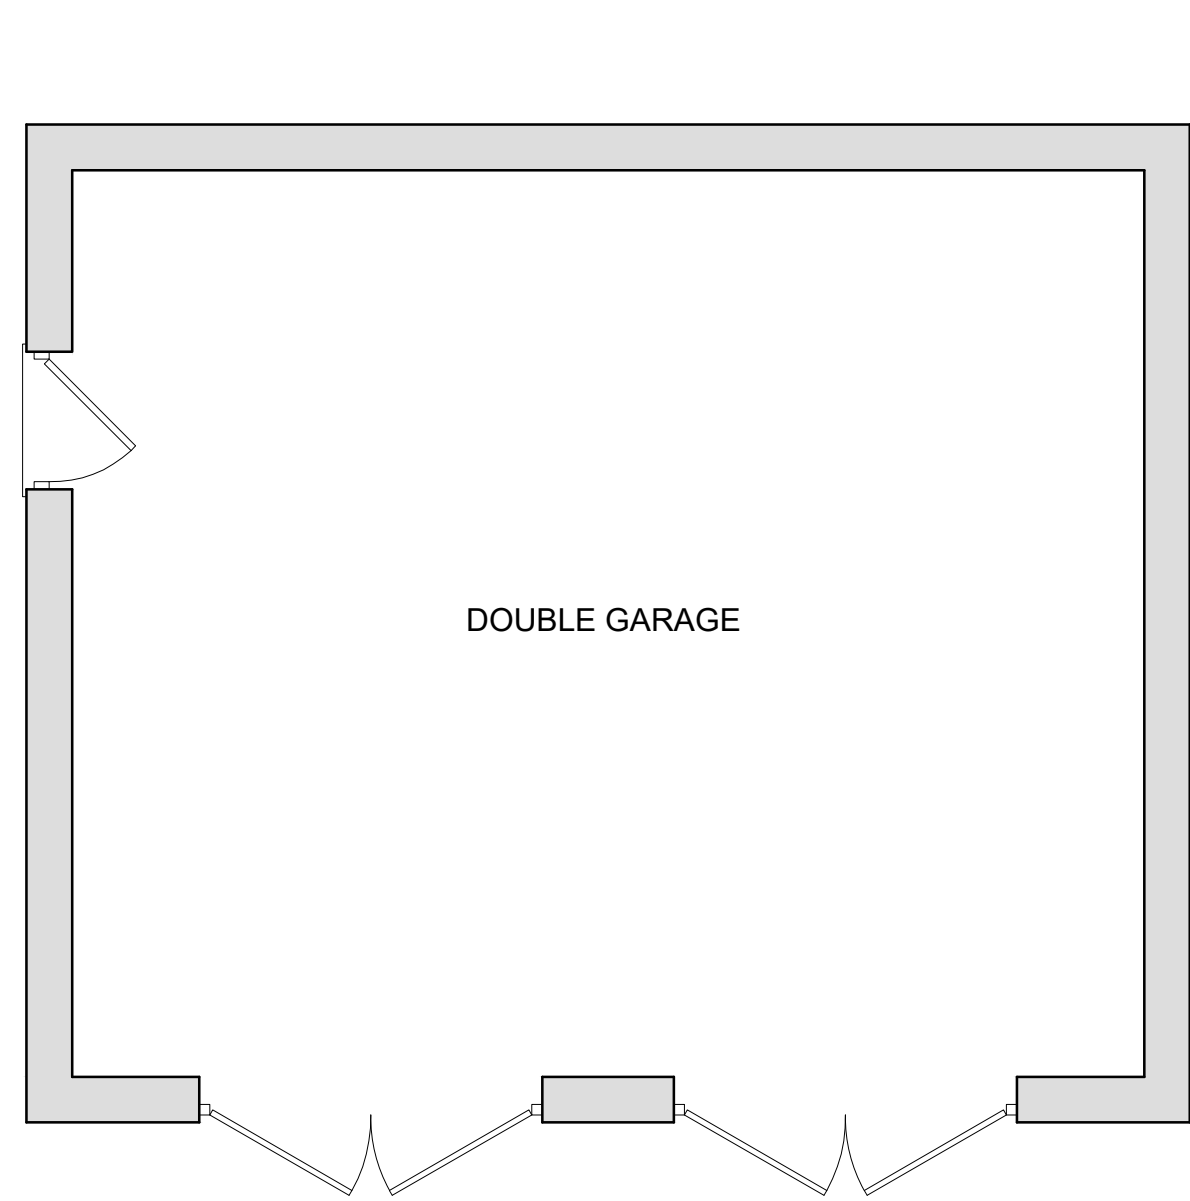

Existing Ground Floor Plan
Scale 1:50

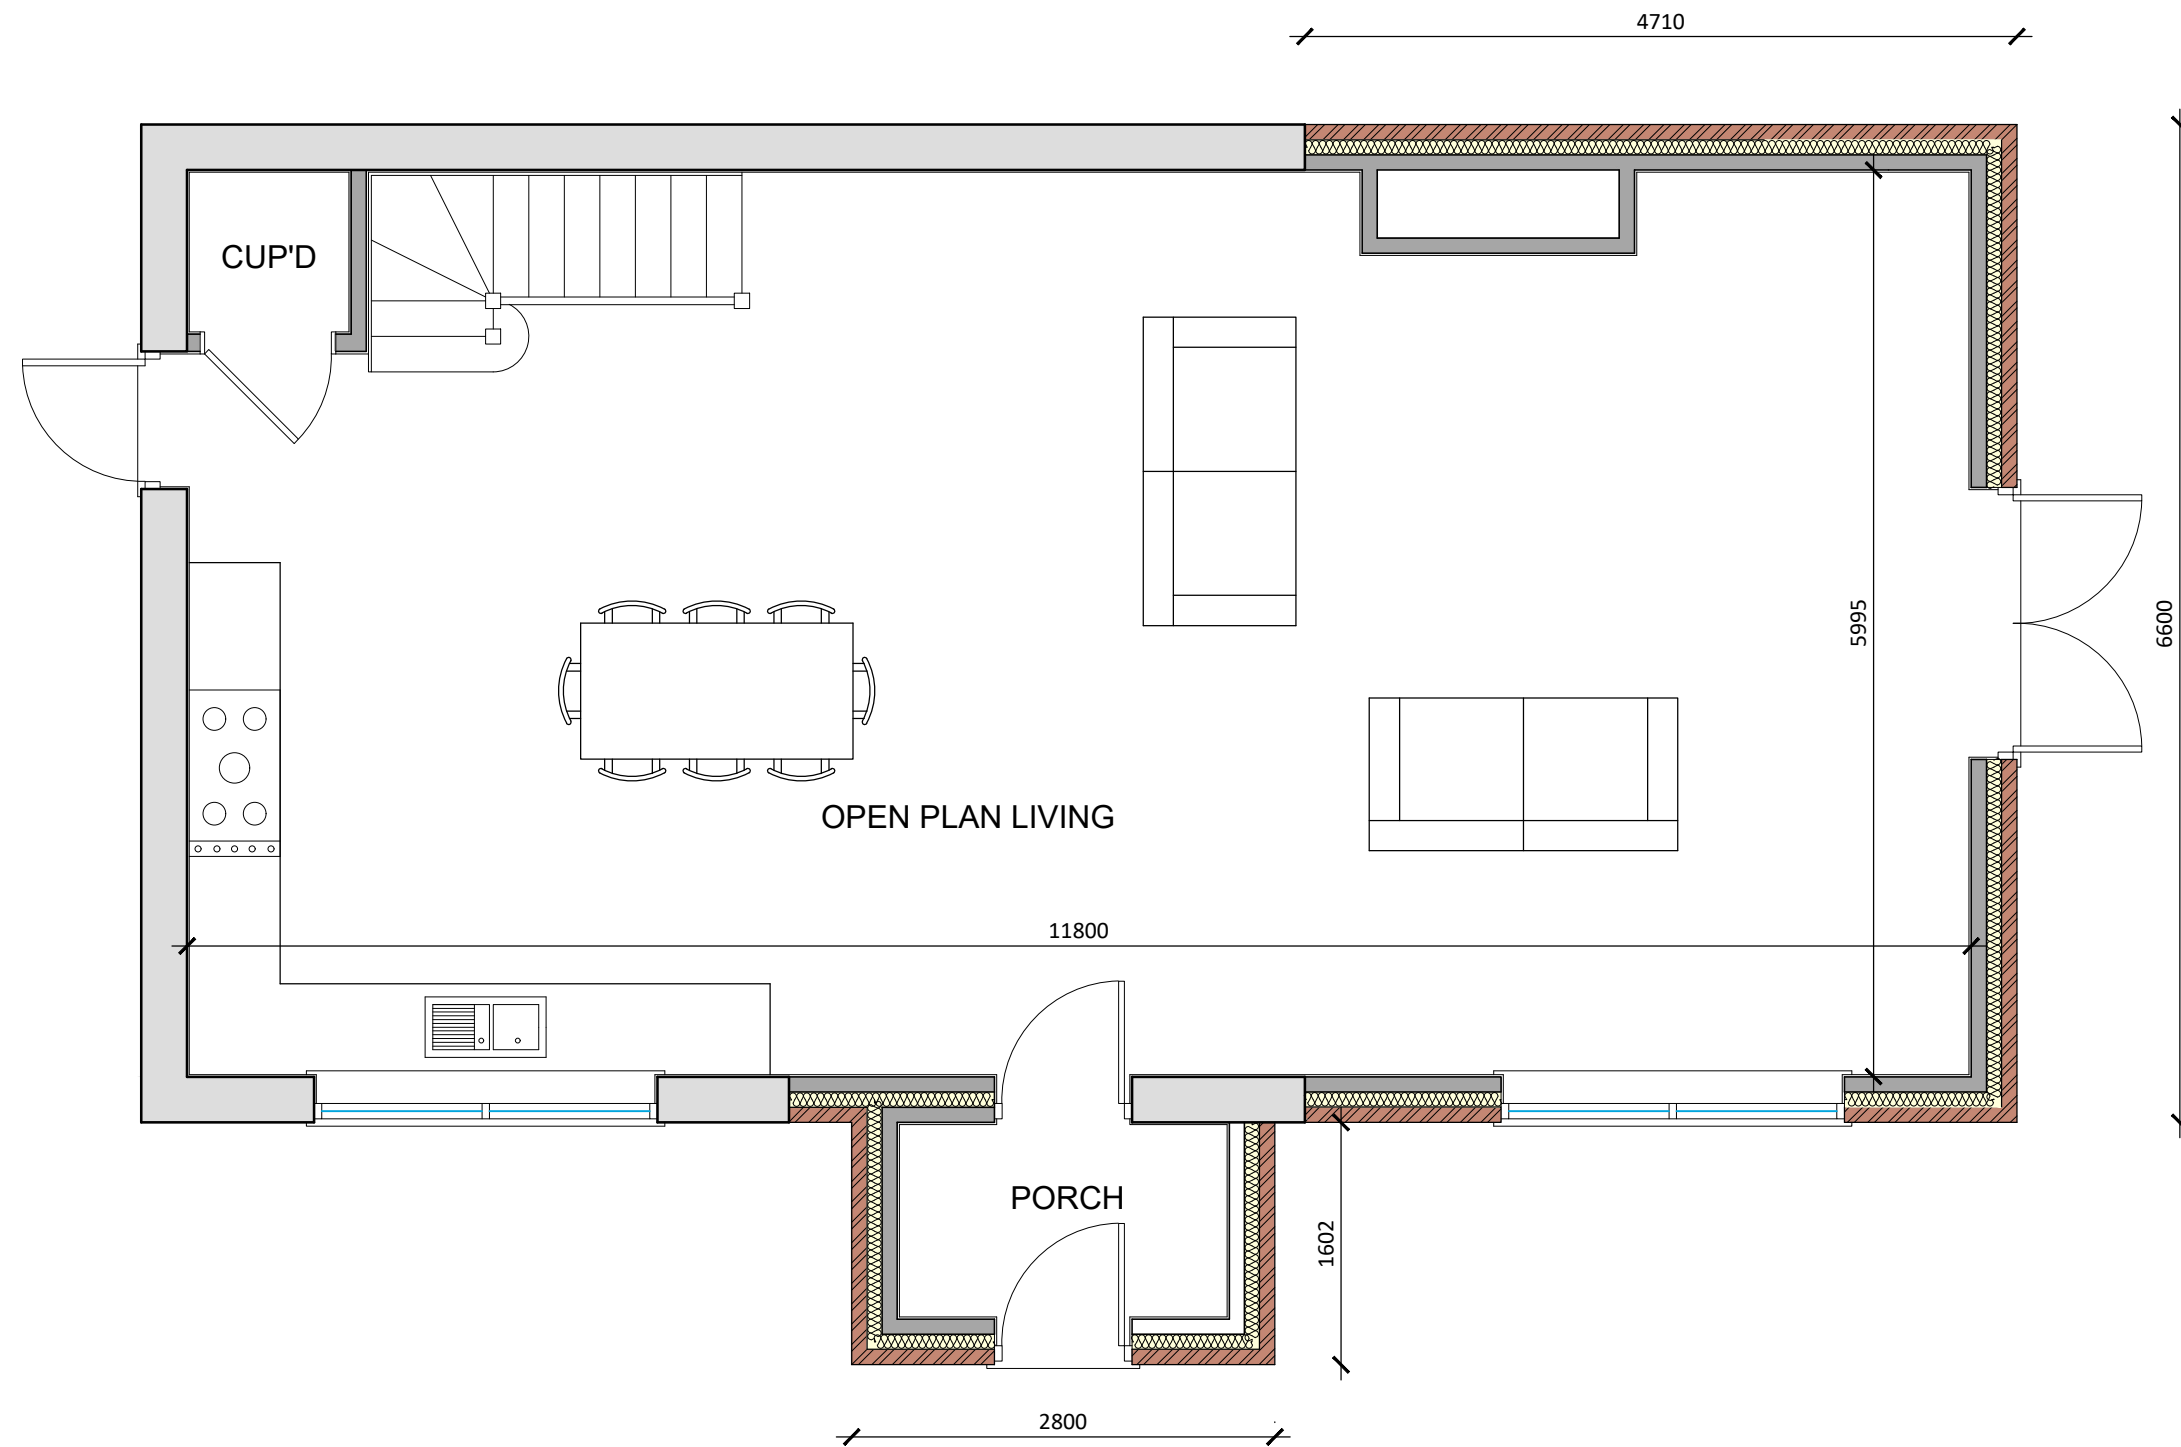

Proposed Ground Floor Plan
Scale 1:50

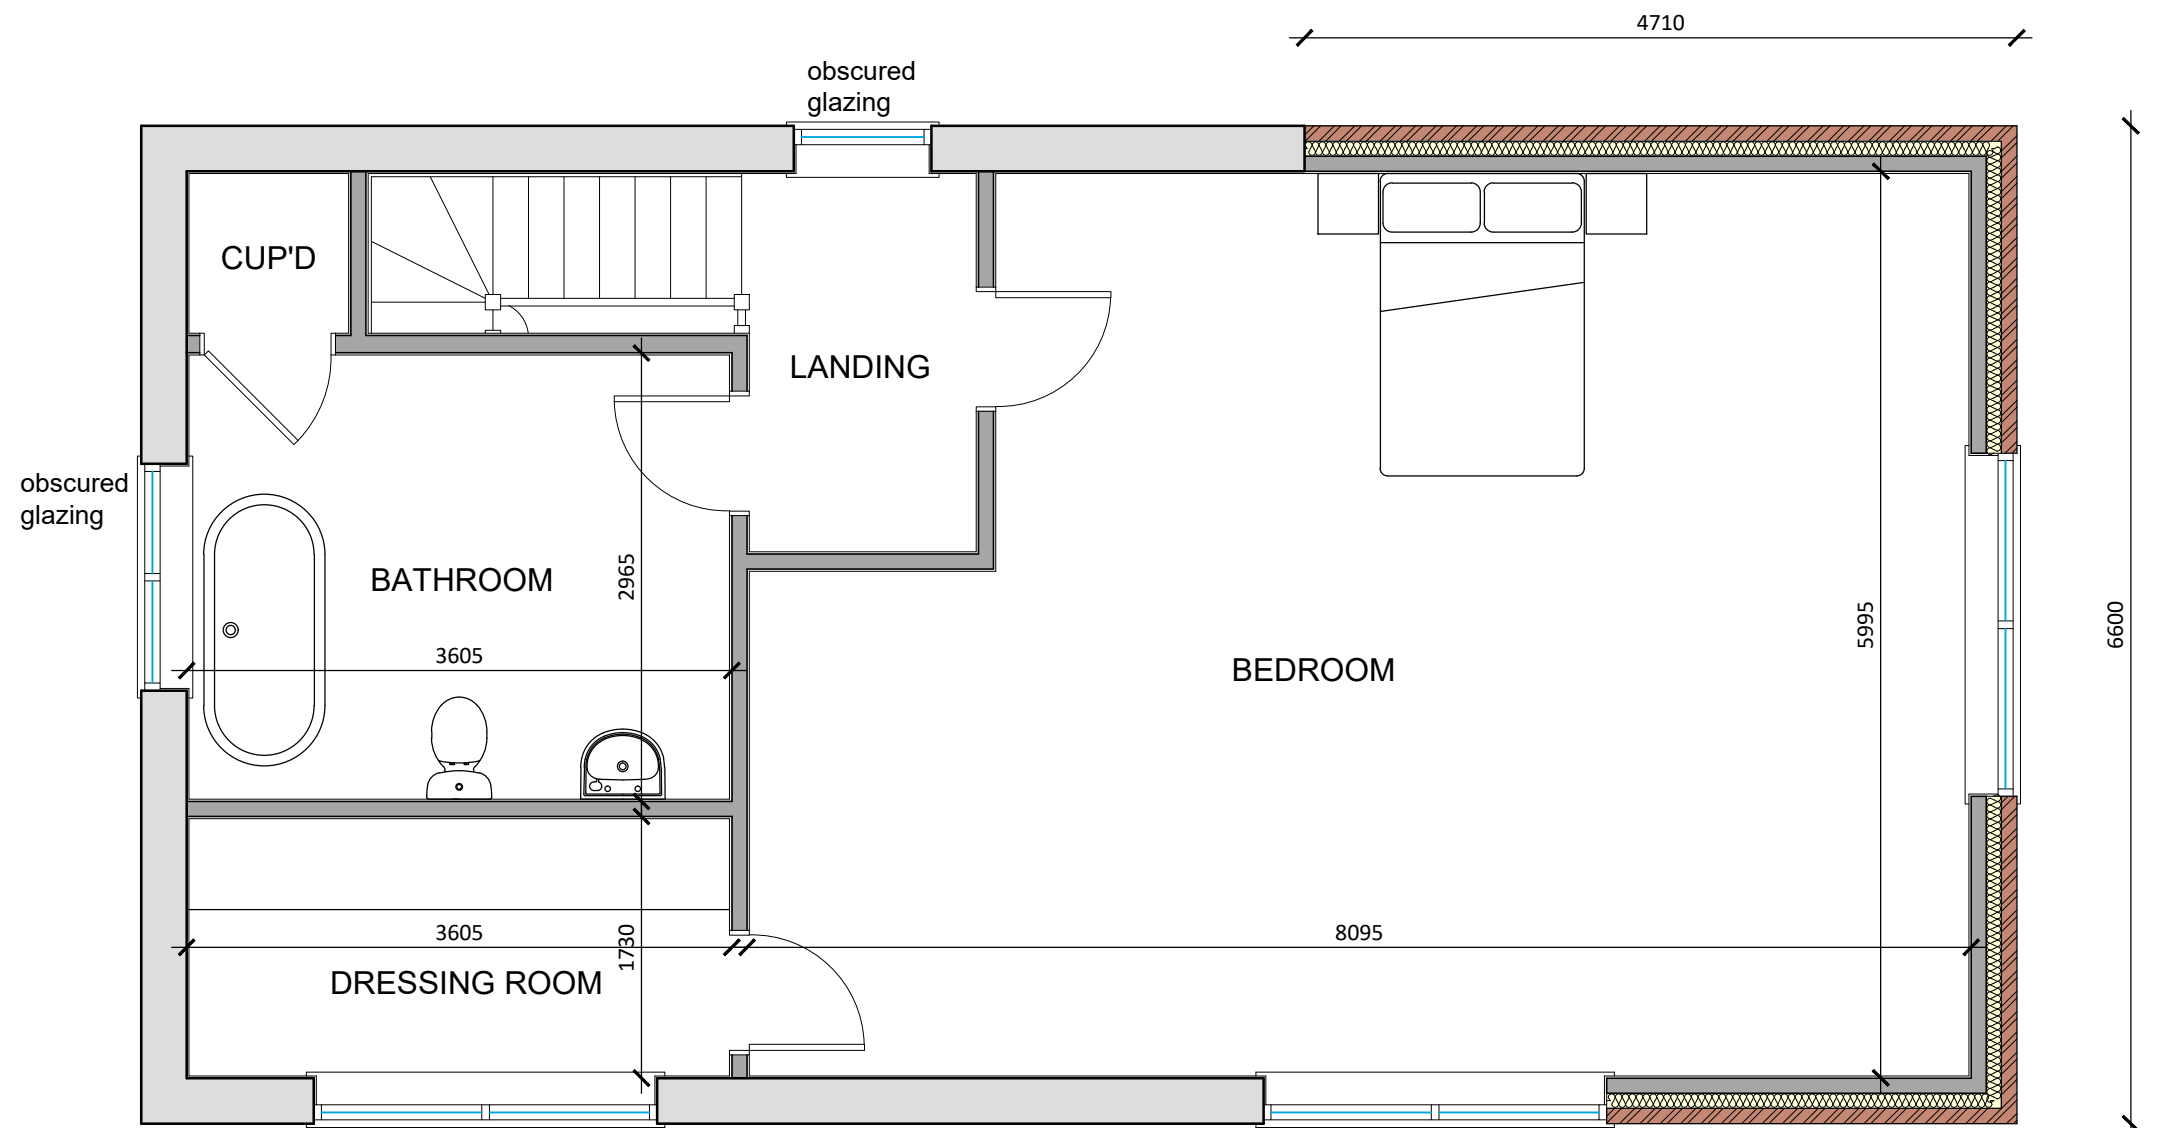


Proposed First Floor Plan
Scale 1:50



Site Location Plan
Scale 1:1250




Proposed Block Plan
Scale 1:500

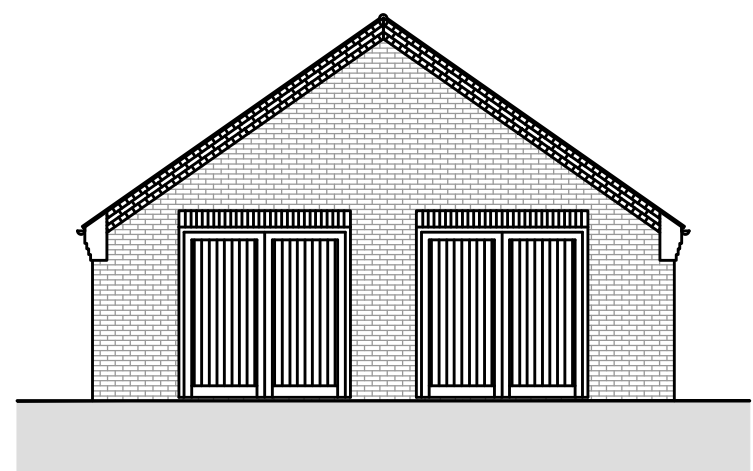


Existing Front (SW) Elevation
Scale 1:100




Proposed Front (SW) Elevation
Scale 1:100

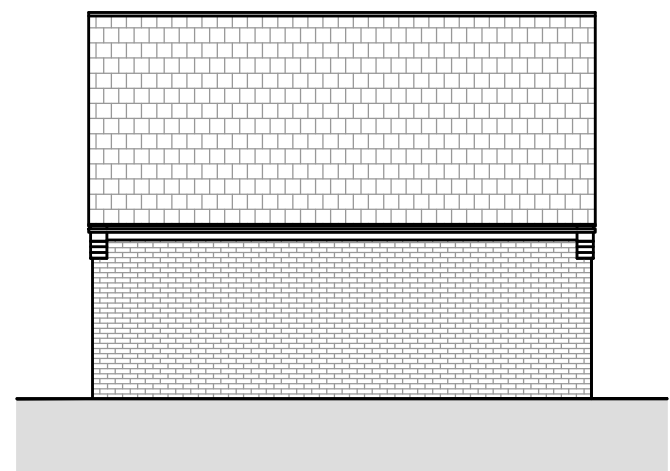


Existing Side (SE) Elevation
Scale 1:100

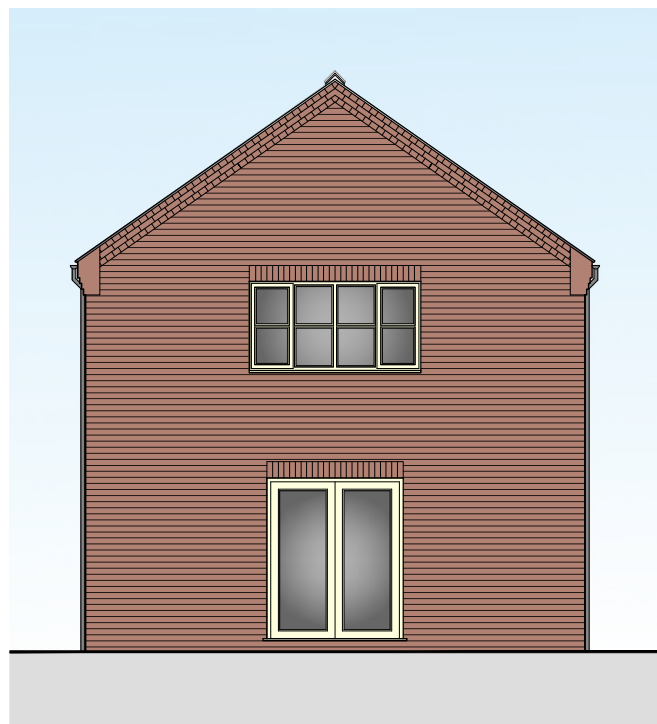


Proposed Side (SE) Elevation
Scale 1:100

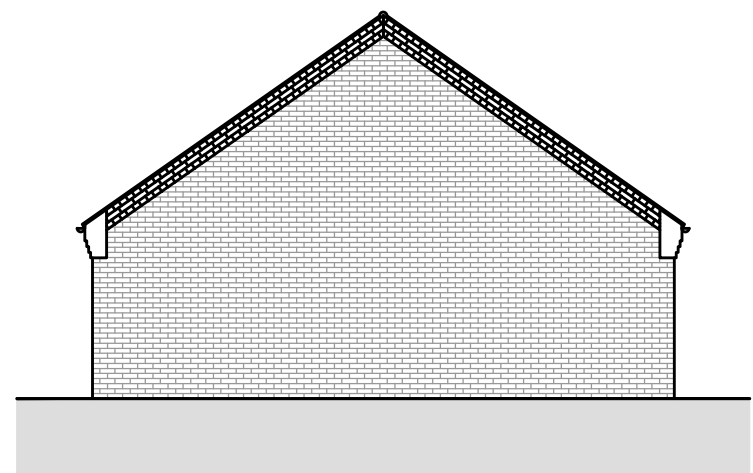


Existing Rear (NE) Elevation
Scale 1:100

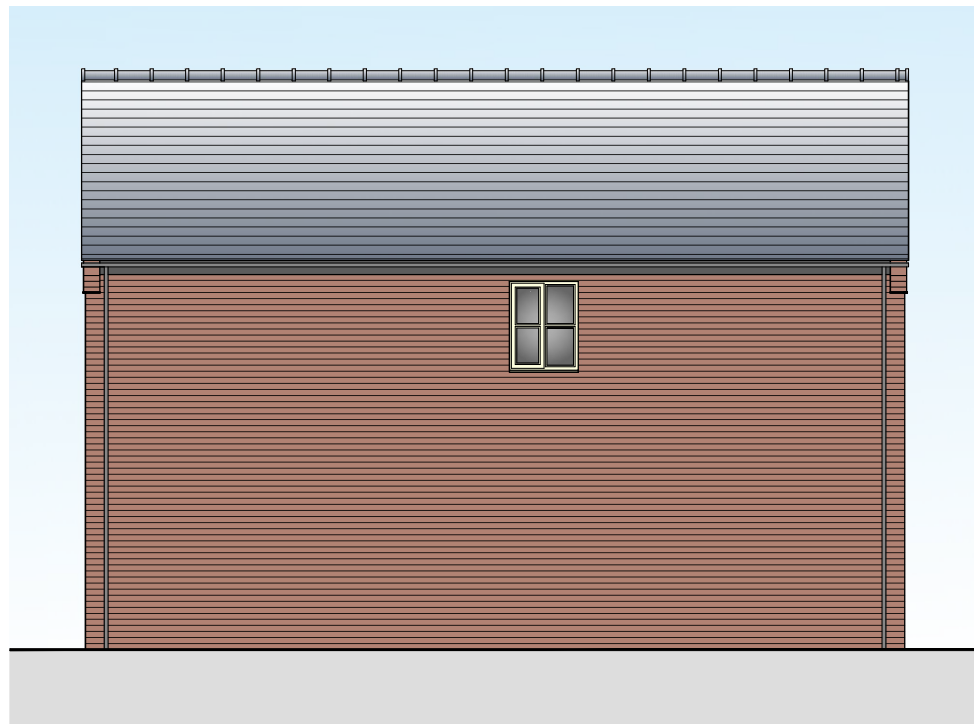

Proposed Rear (NE) Elevation
Scale 1:100

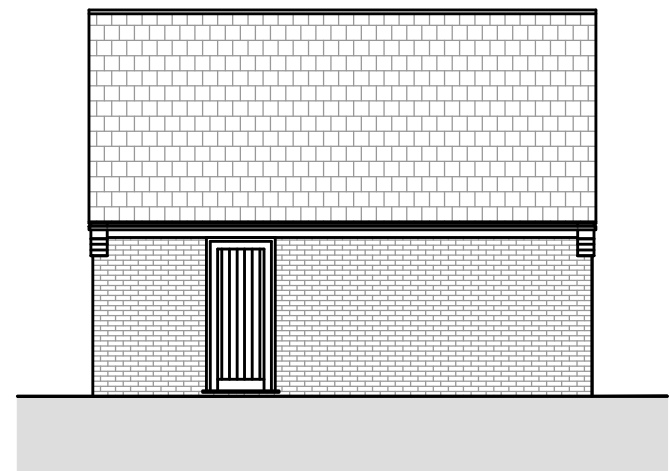

Existing Side (NW) Elevation
Scale 1:100

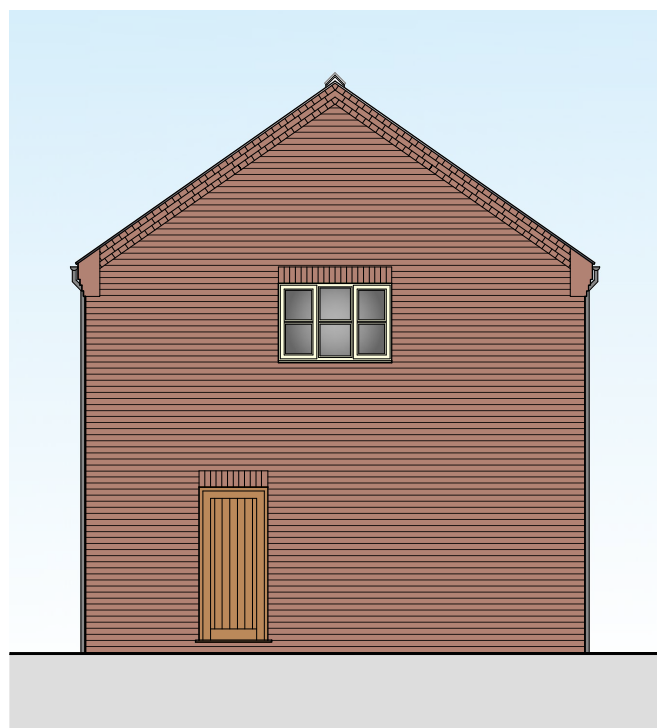

Proposed Side (NW) Elevation
Scale 1:100

REV.	DESCRIPTION	DATE
C	Client amendments to size	11/06/19
B	Client amendments to fenestration	10/06/19
A	Client amendments to size and layout	08/06/19

PROJECT: GARAGE CONVERSION TO FORM ANNEX	
DRAWING: EXISTING & PROPOSED FLOORPLAN & ELEVATIONS PROPOSED BLOCK PLAN SITE LOCATION PLAN	
SIZE: A1	CLIENT: Mr & Mrs J. Richardson
SCALE: as shown	DATE: 01/17/19/01C

DESCRIPTION:
PROPOSED GARAGE CONVERSION
TO FORM ANNEX AT 10A STATION
ROAD, GEDNEY HILL, SPALDING,
LINCOLNSHIRE, PE12 0NP

JC
Architectural Consultant

Do Not Scale From This Drawing

DATE: 08/06/19 DRAWN BY: JC