




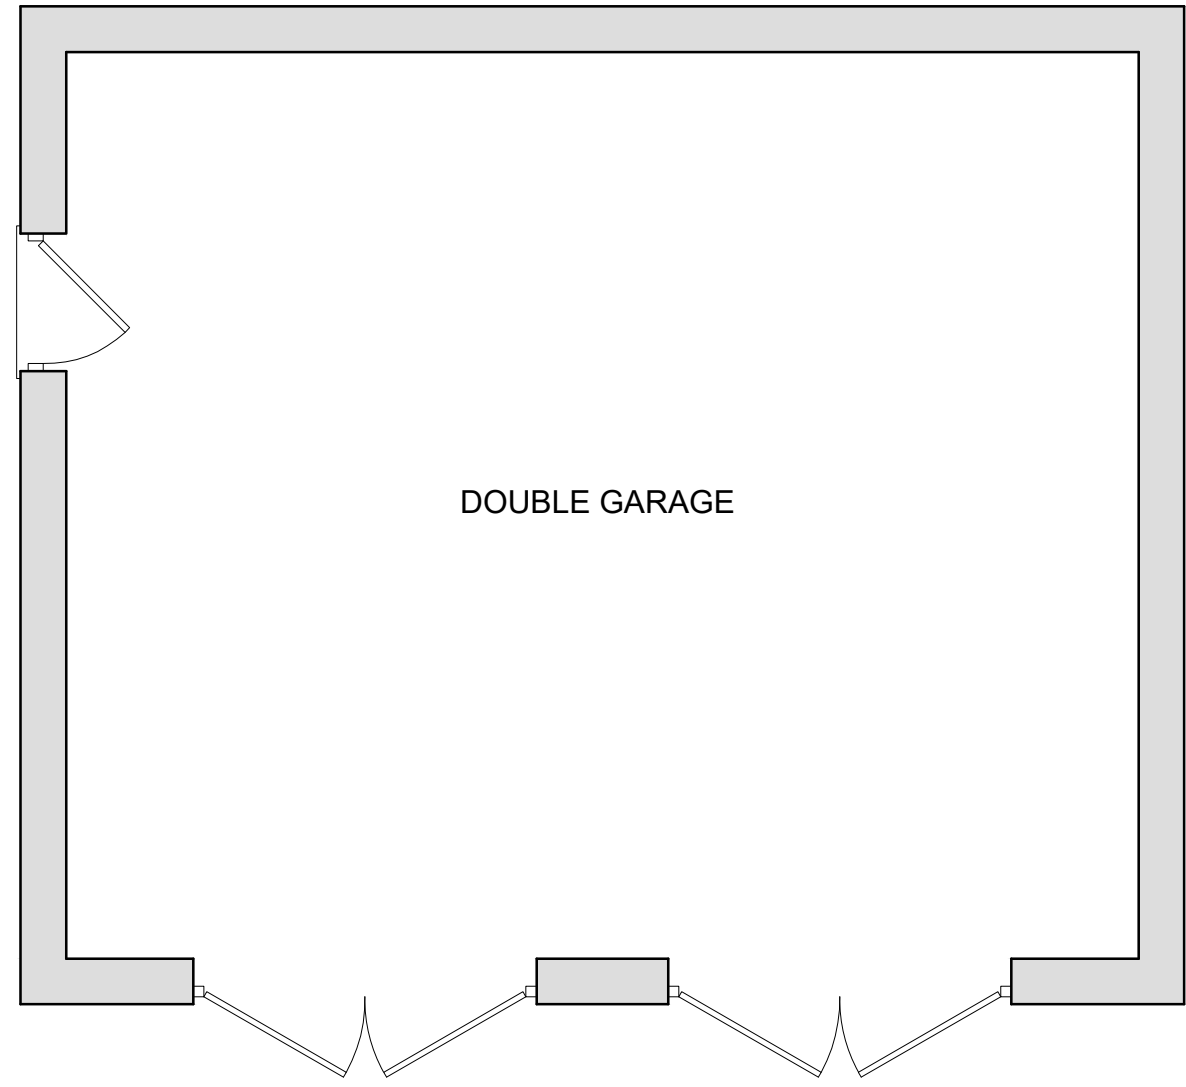


Existing Ground Floor Plan
Scale 1:50

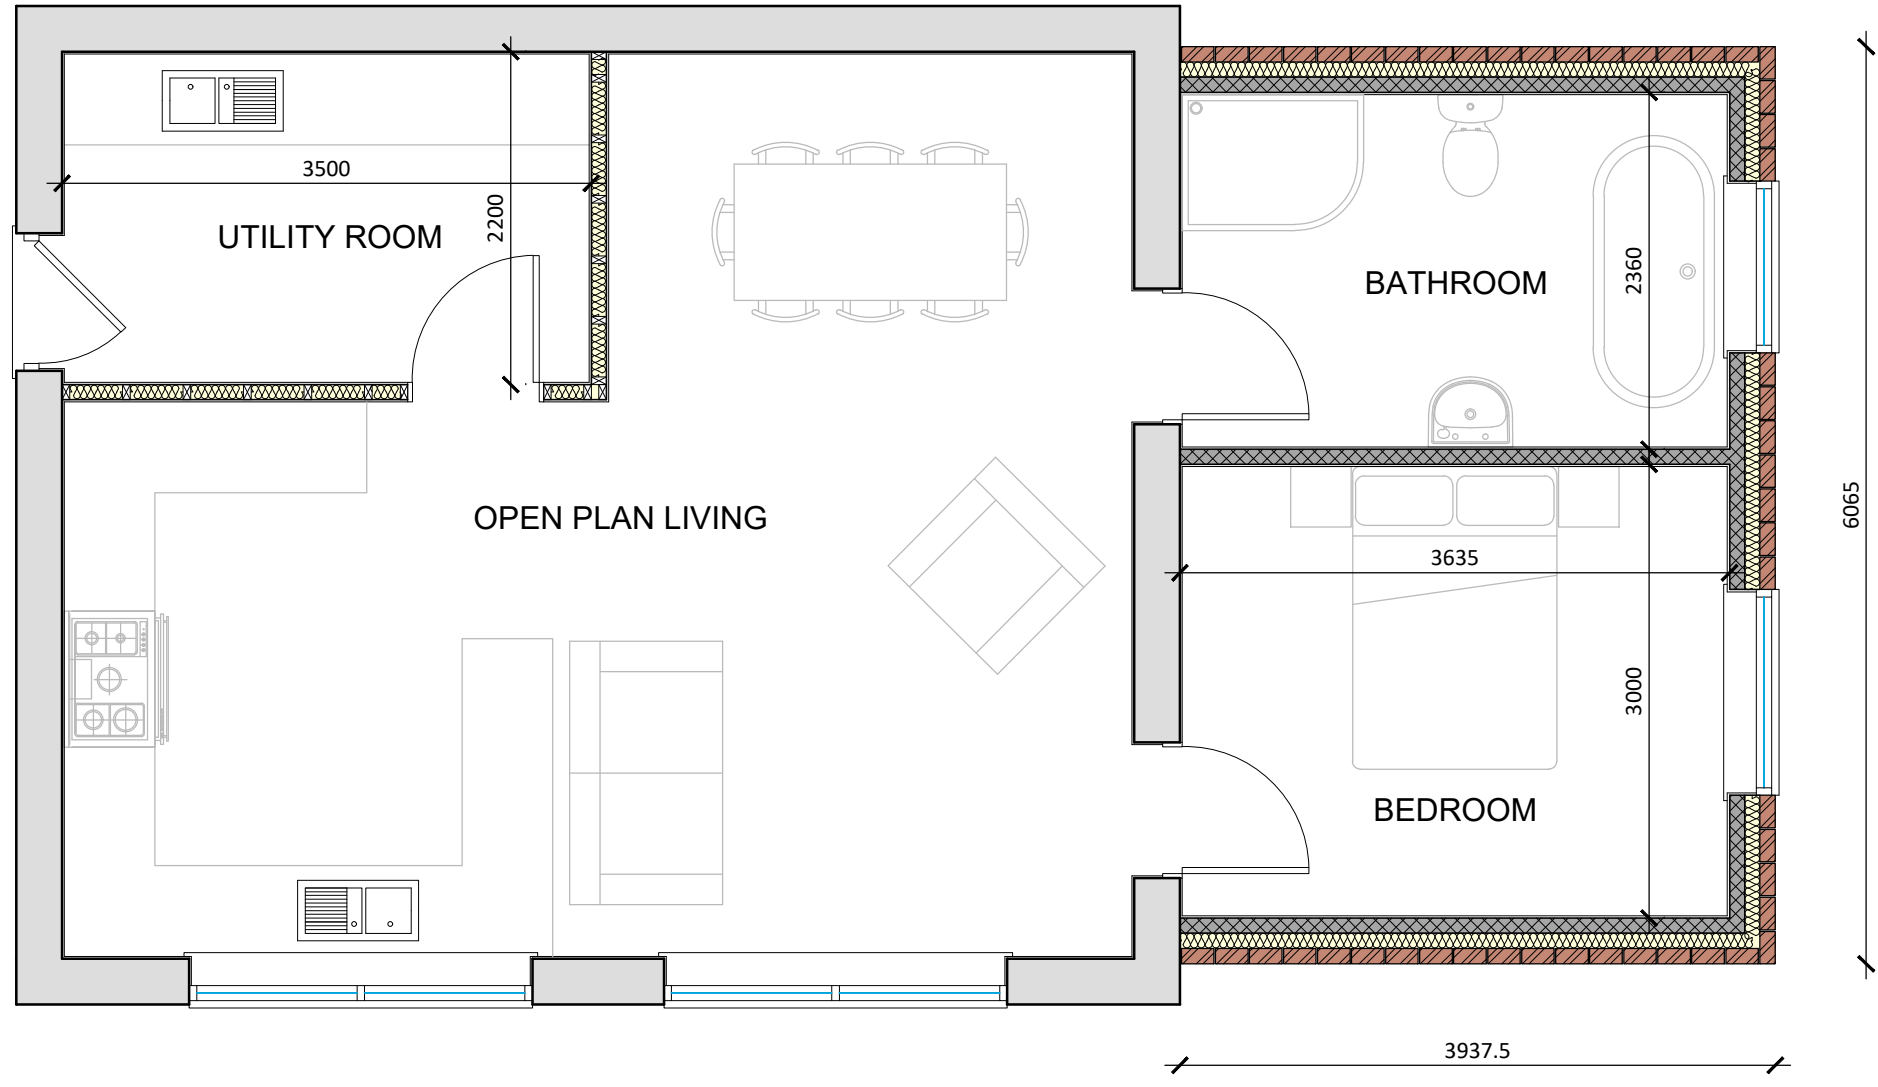


Proposed Ground Floor Plan
Scale 1:50

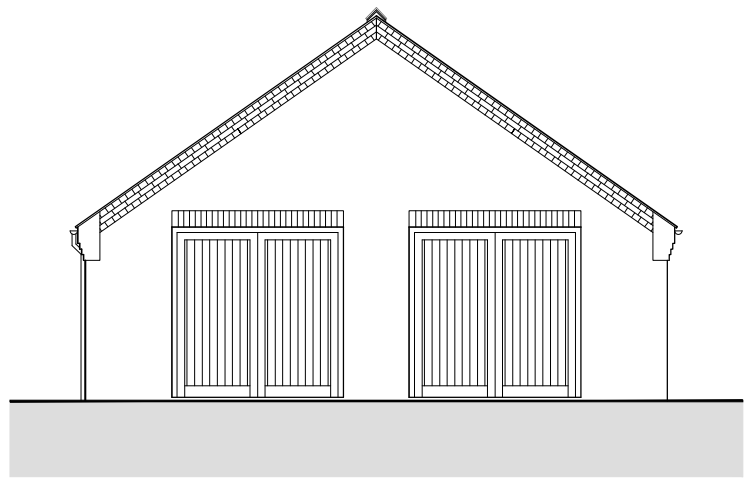


Existing Front (SW) Elevation
Scale 1:100

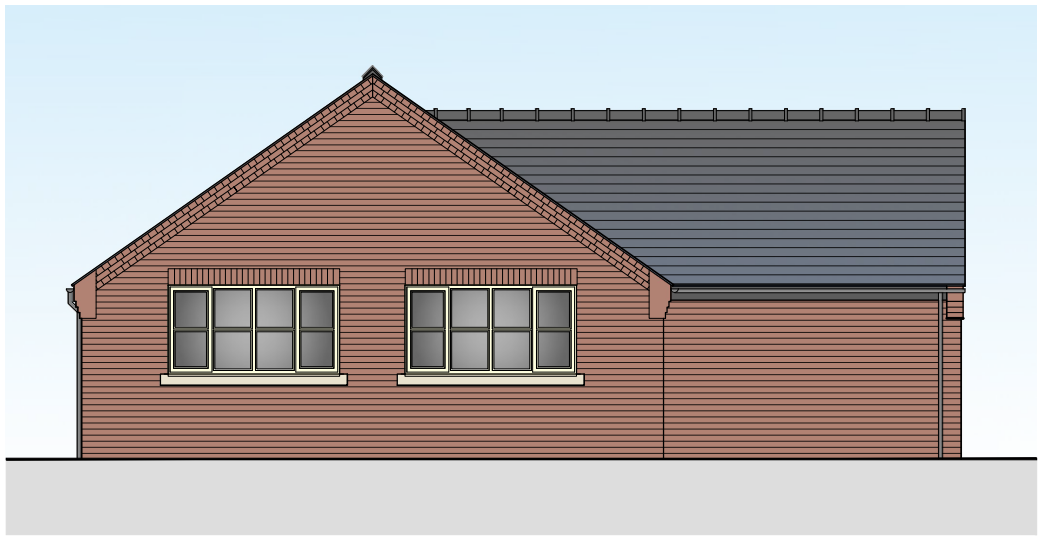


Proposed Front (SW) Elevation
Scale 1:100

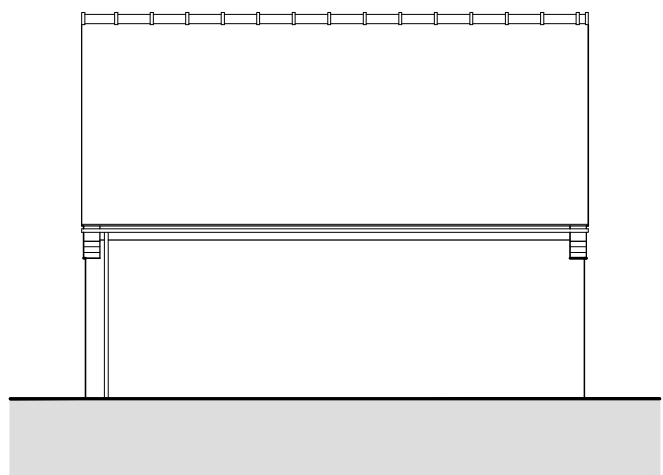


Existing Side (SE) Elevation
Scale 1:100

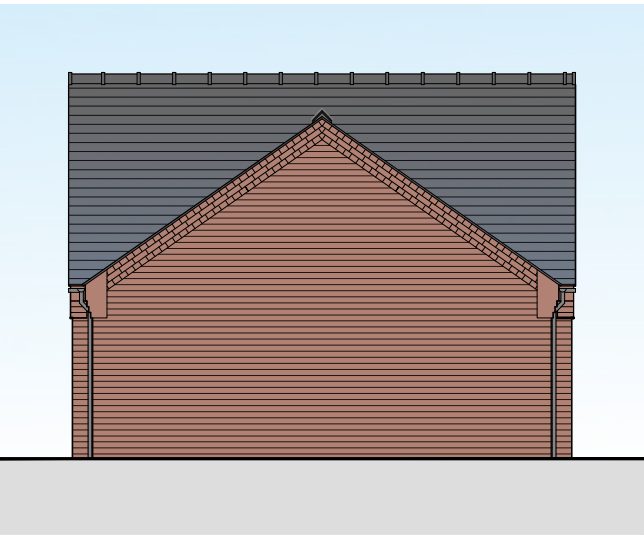


Proposed Side (SE) Elevation
Scale 1:100

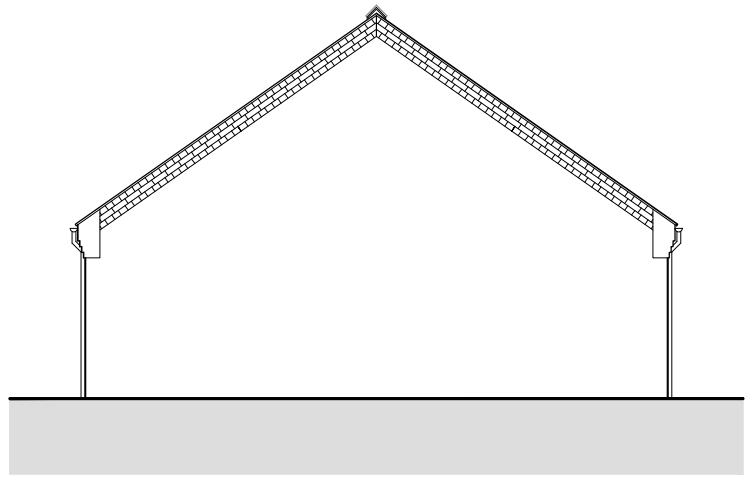


Existing Rear (NE) Elevation
Scale 1:100

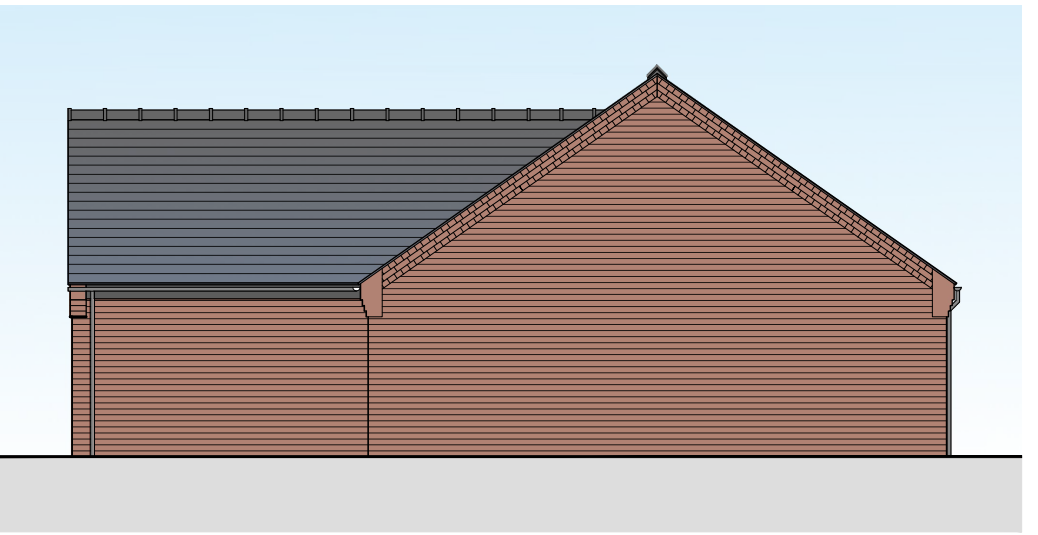


Proposed Rear (NE) Elevation
Scale 1:100

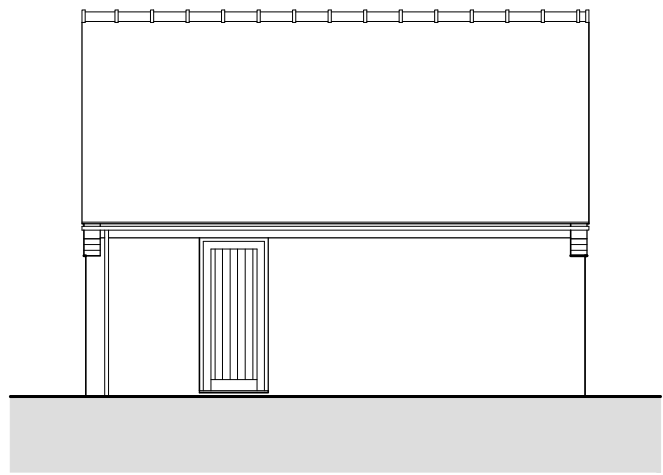


Existing Side (NW) Elevation
Scale 1:100

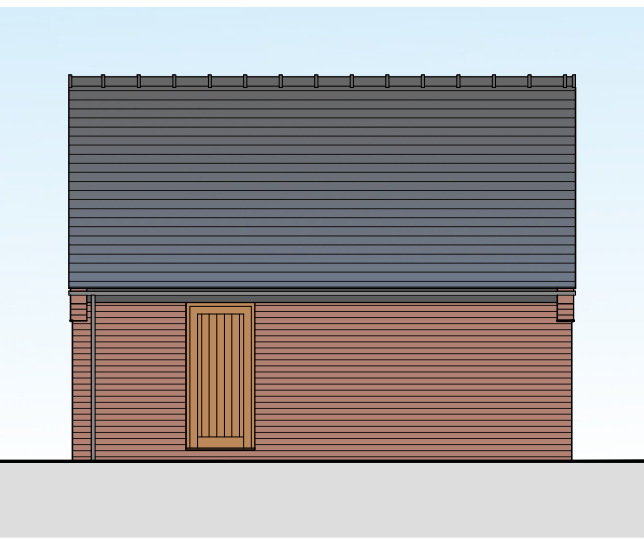

Proposed Side (NW) Elevation
Scale 1:100

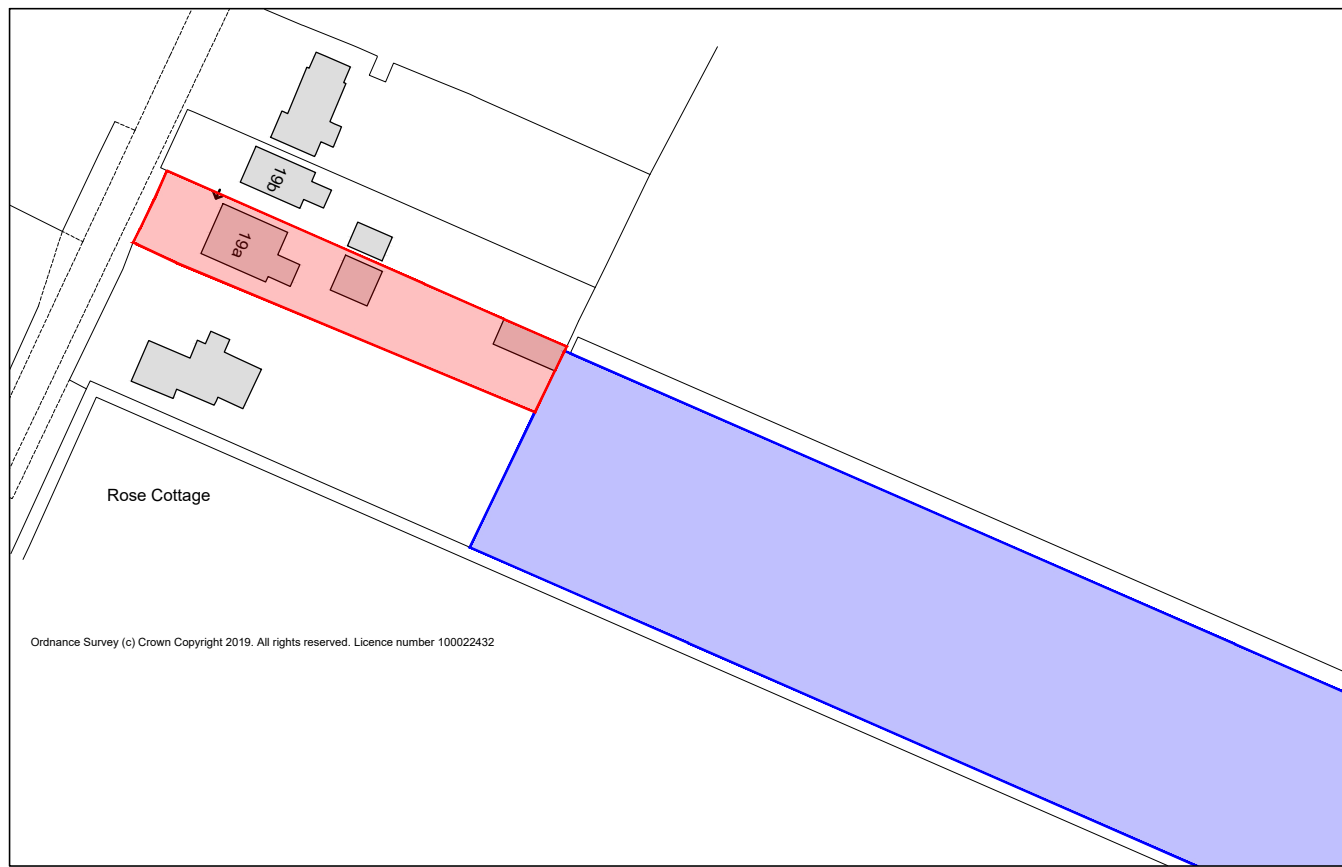

Site Location Plan
Scale 1:1250

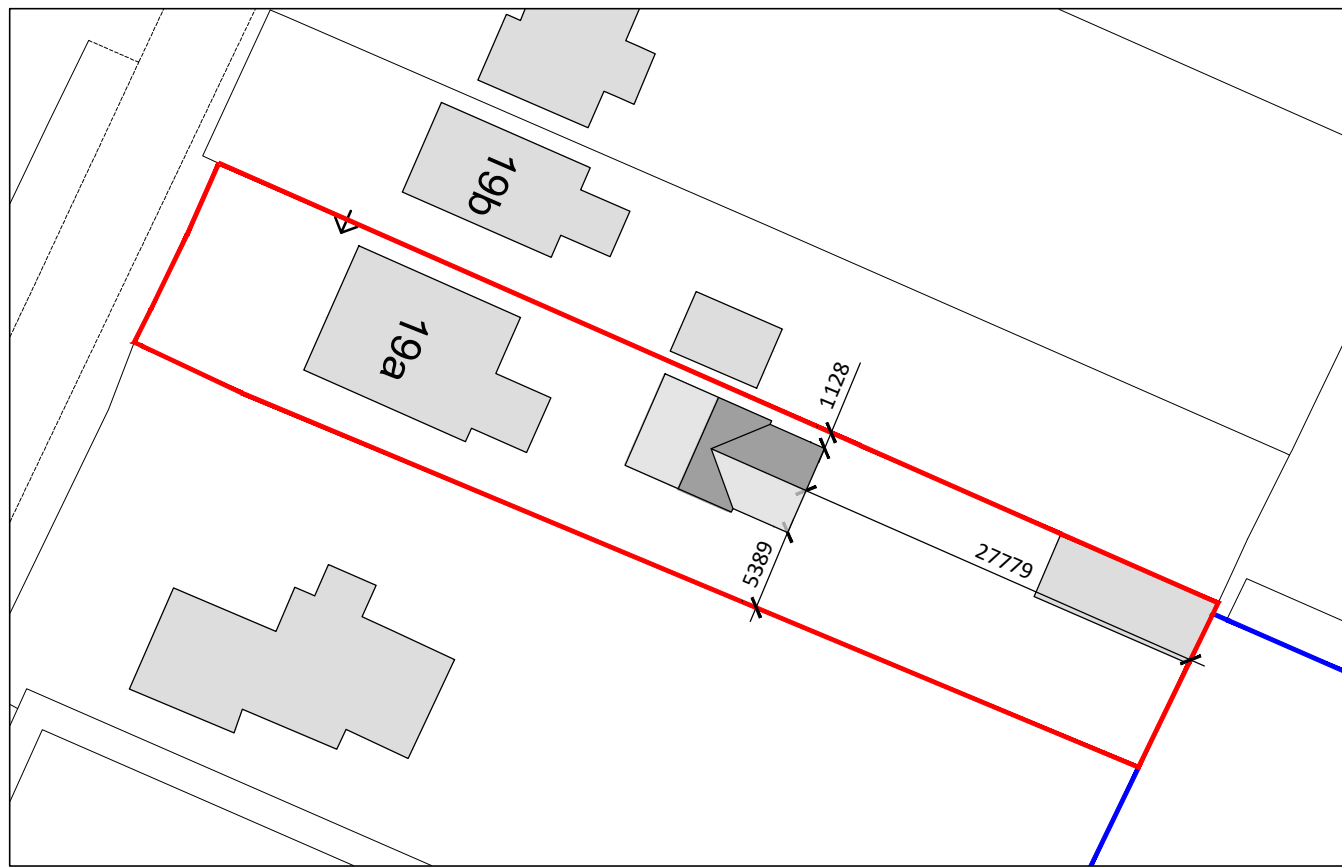

Proposed Block Plan
Scale 1:500

D	Reduction of scheme to single storey	13/01/20
C	Client amendments to size	11/06/19
B	Client amendments to fenestration	10/06/19
A	Client amendments to size and layout	08/06/19
REV:	DESCRIPTION	DATE:



Architectural Consultant

PROJECT:
GARAGE CONVERSION TO FORM ANNEX

DRAWING:
EXISTING & PROPOSED FLOORPLAN & ELEVATIONS
PROPOSED BLOCK PLAN SITE LOCATION PLAN

SIZE: A1 CLIENT: Mr & Mrs J. Richardson

SCALE: as shown DRAWN BY: JC DATE: 01/17/19/010

DESCRIPTION	PROPOSED GARAGE CONVERSION TO FORM ANNEX AT 15A STATION ROAD, GEDNEY HILL, SPALDING, LINCOLNSHIRE, PE12 0NP
DATE:	08/06/19
DESIGNED BY:	JC