




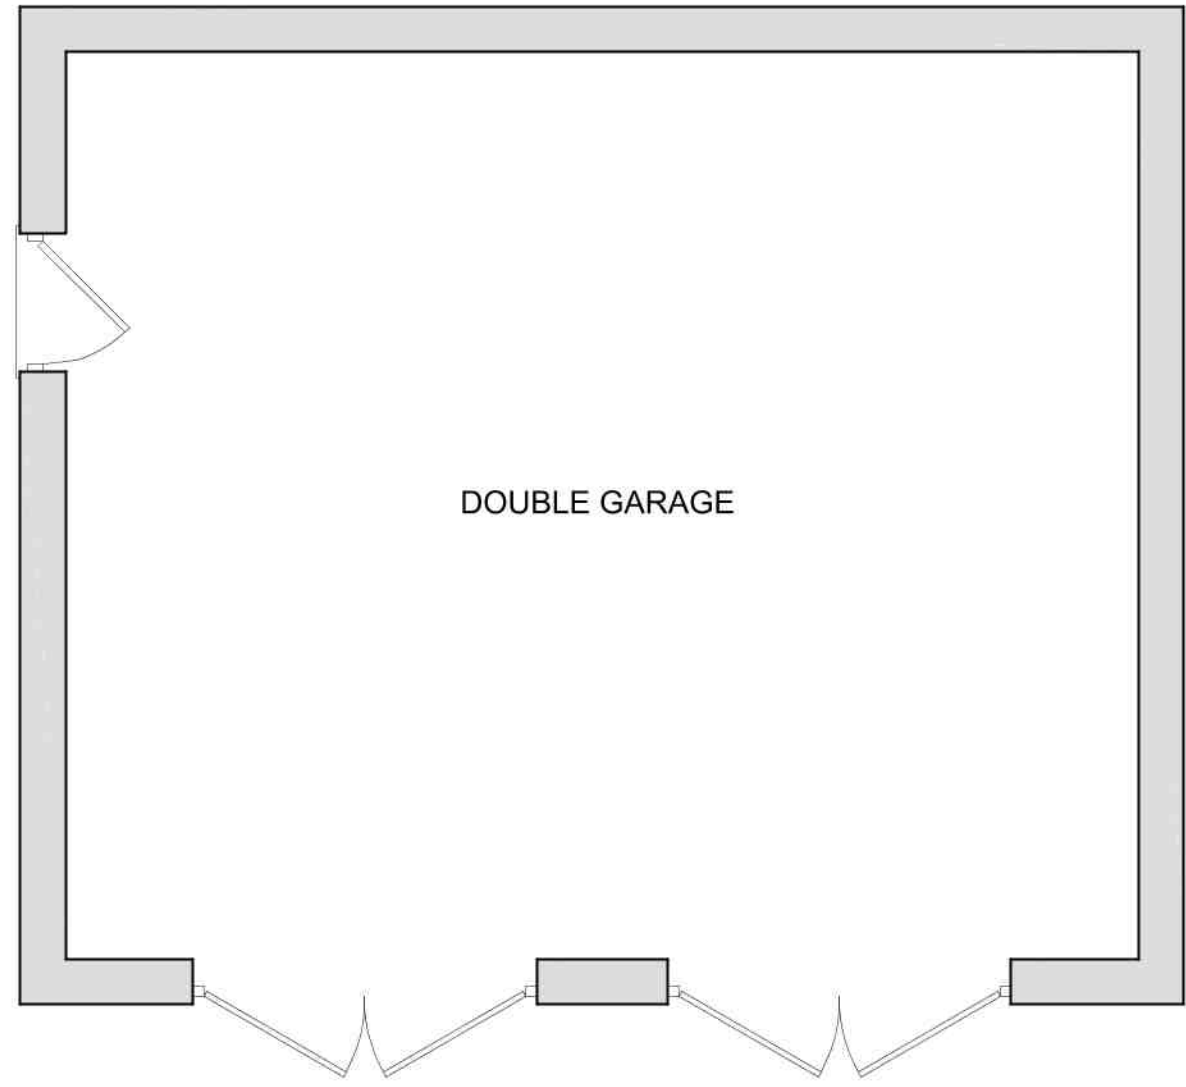

Existing Ground Floor Plan
Scale 1:50

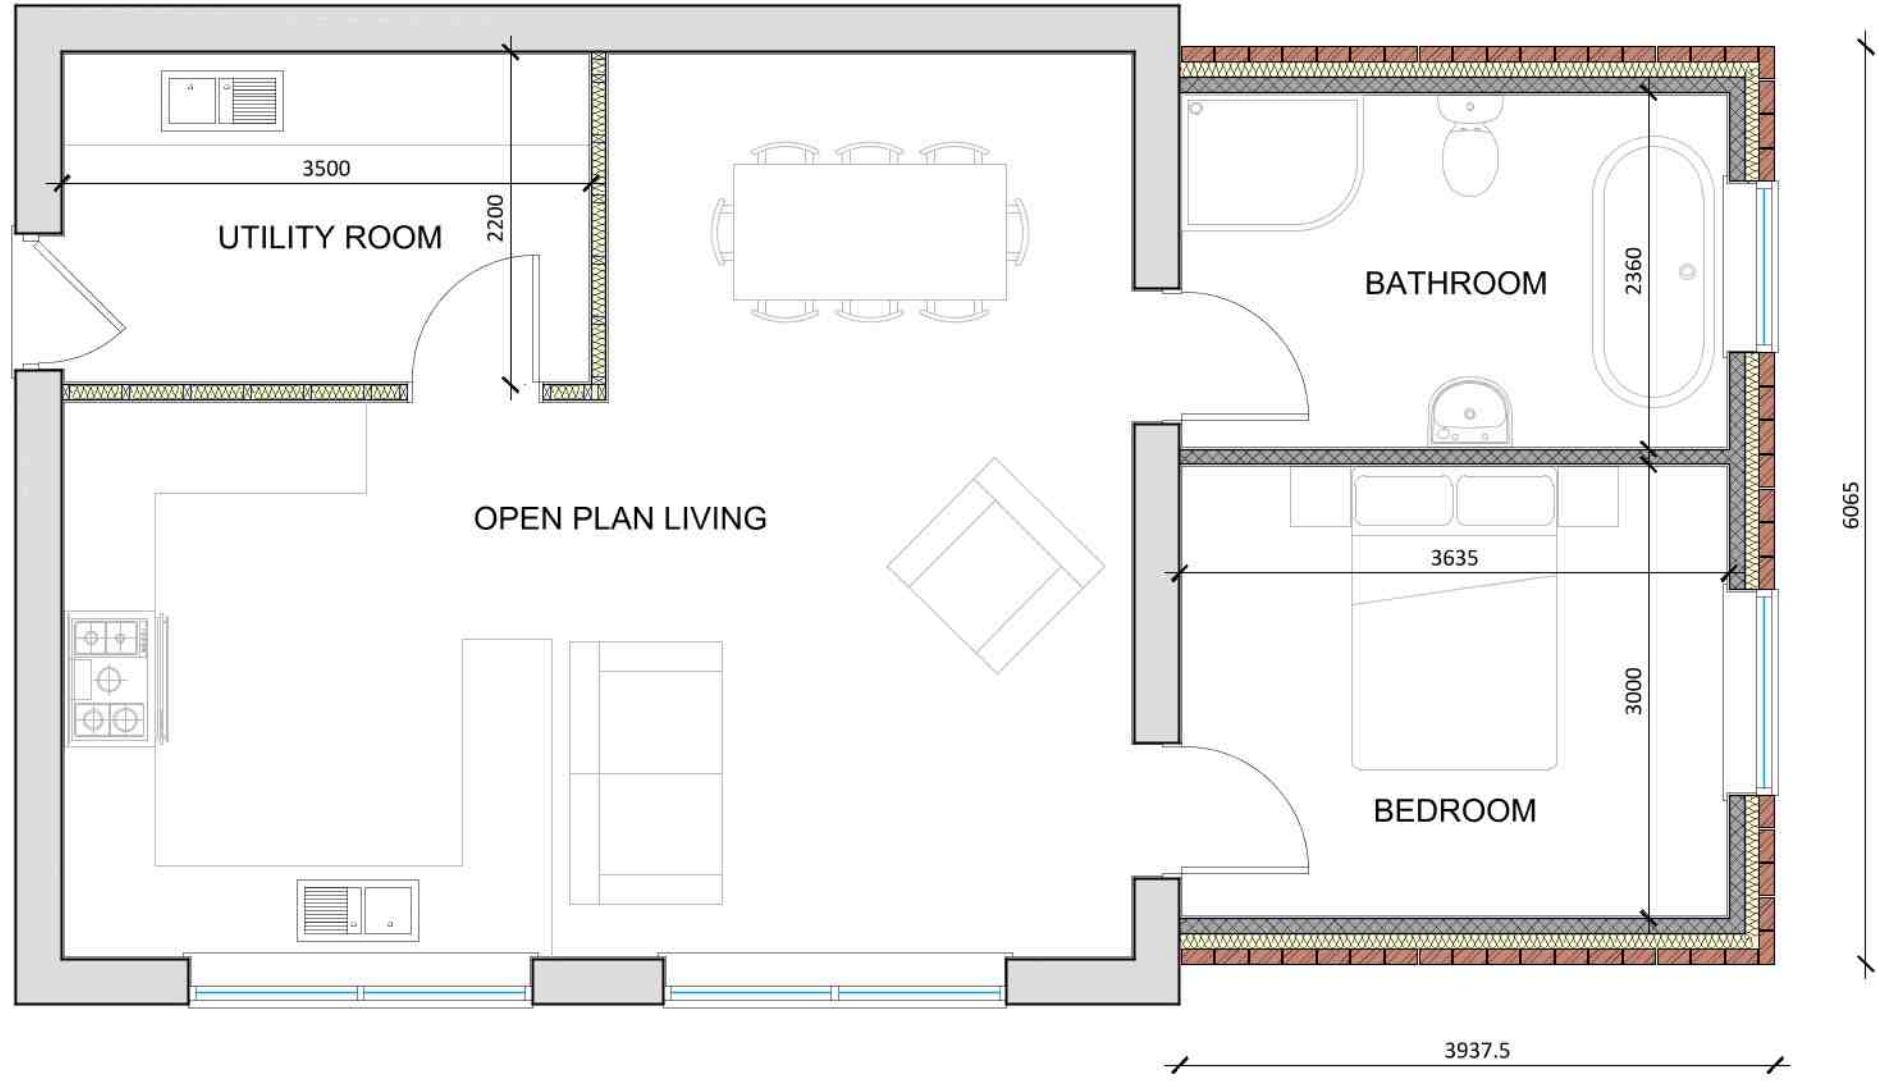


Proposed Ground Floor Plan
Scale 1:50

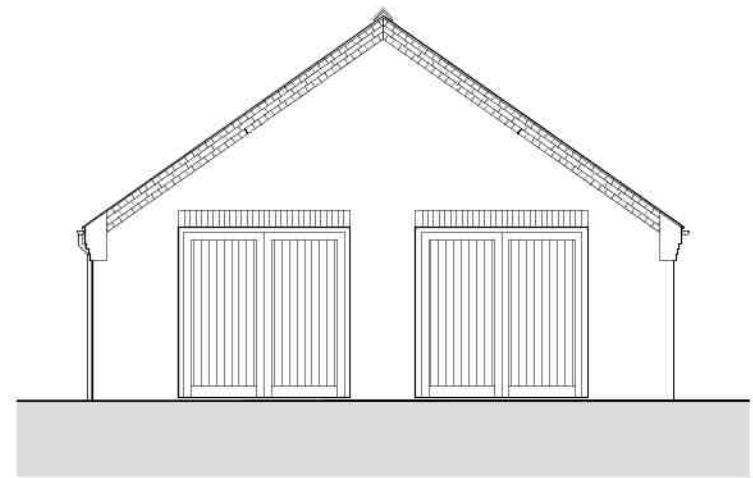


Existing Front (SW) Elevation
Scale 1:100




Proposed Front (SW) Elevation
Scale 1:100

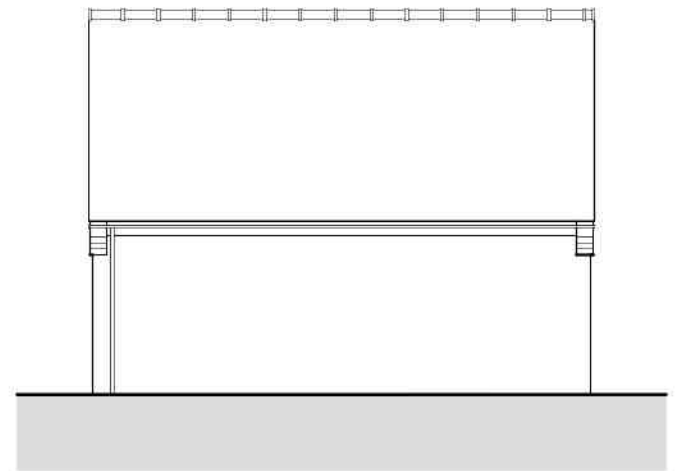


Existing Side (SE) Elevation
Scale 1:100

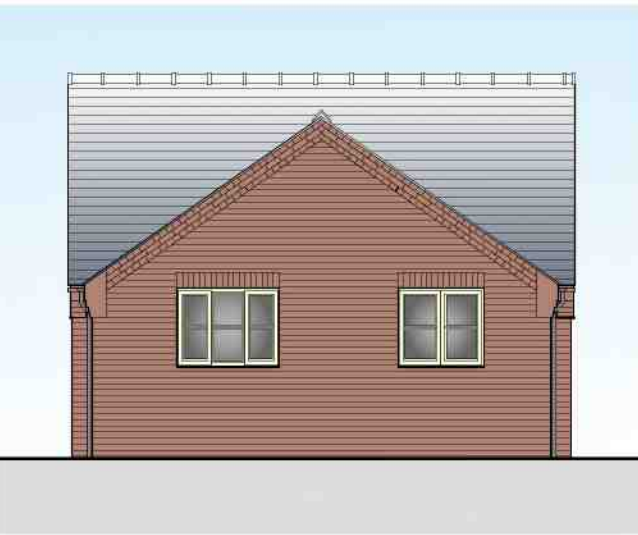


Proposed Side (SE) Elevation
Scale 1:100

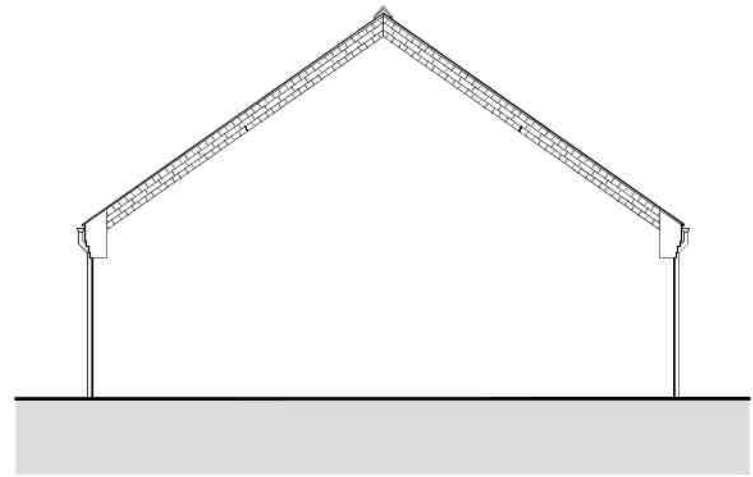

Existing Rear (NE) Elevation
Scale 1:100

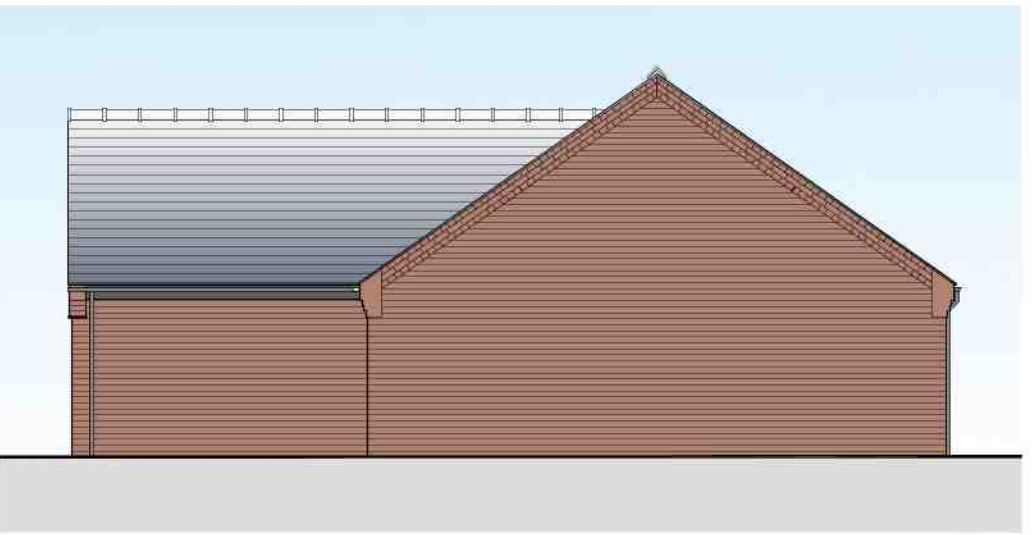


Proposed Rear (NE) Elevation
Scale 1:100

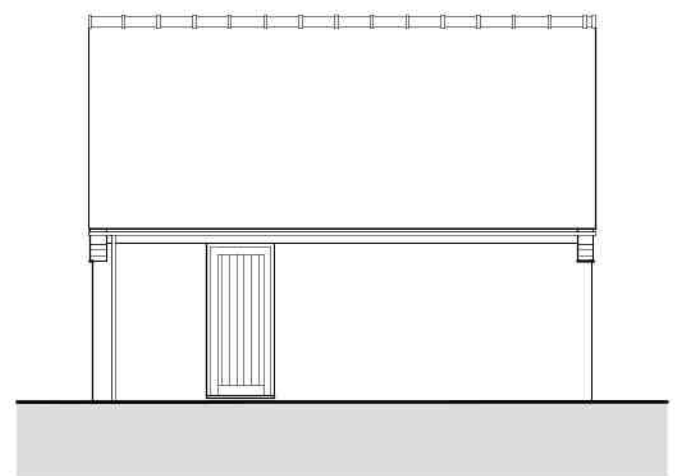


Existing Side (NW) Elevation
Scale 1:100



Proposed Side (NW) Elevation
Scale 1:100

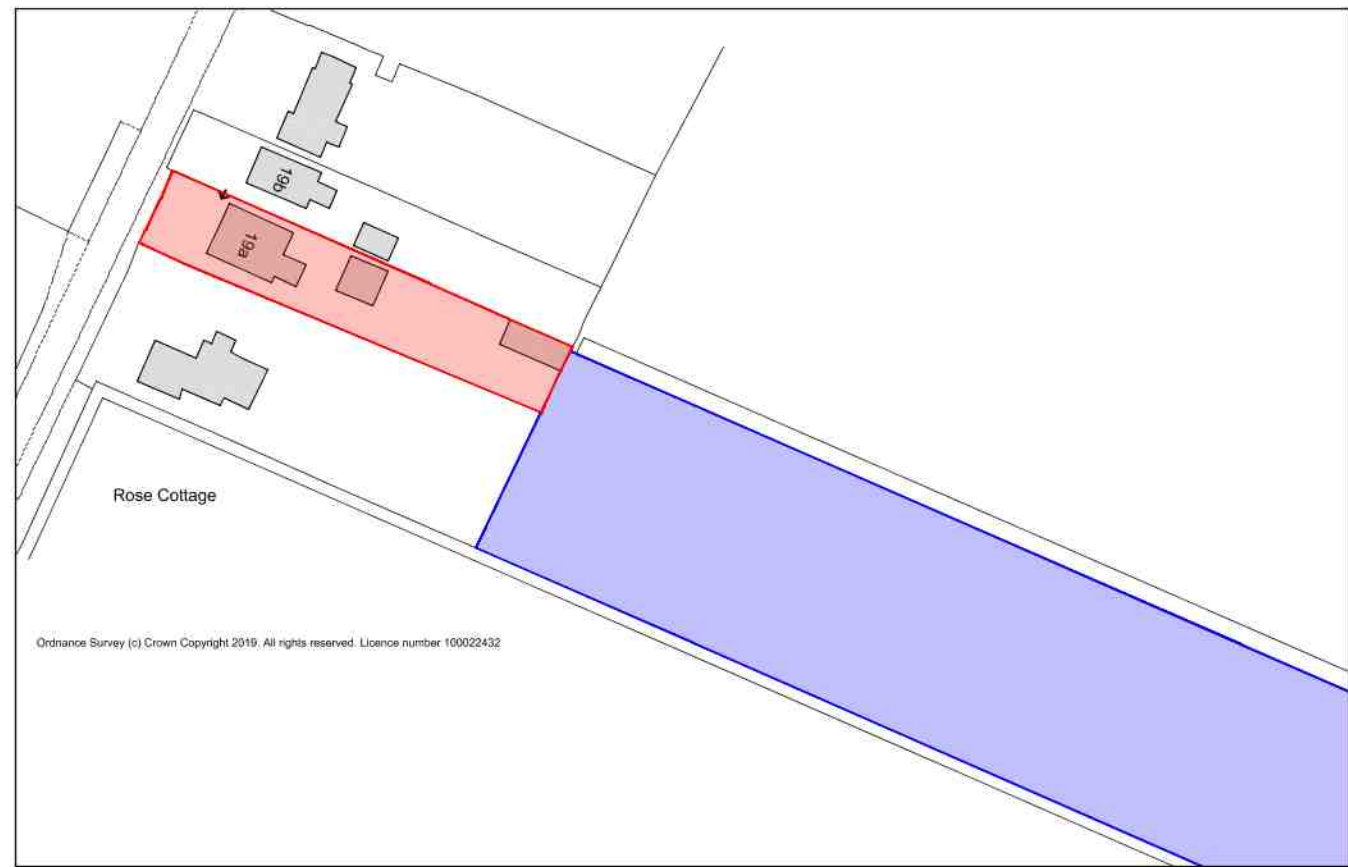

Site Location Plan
Scale 1:1250

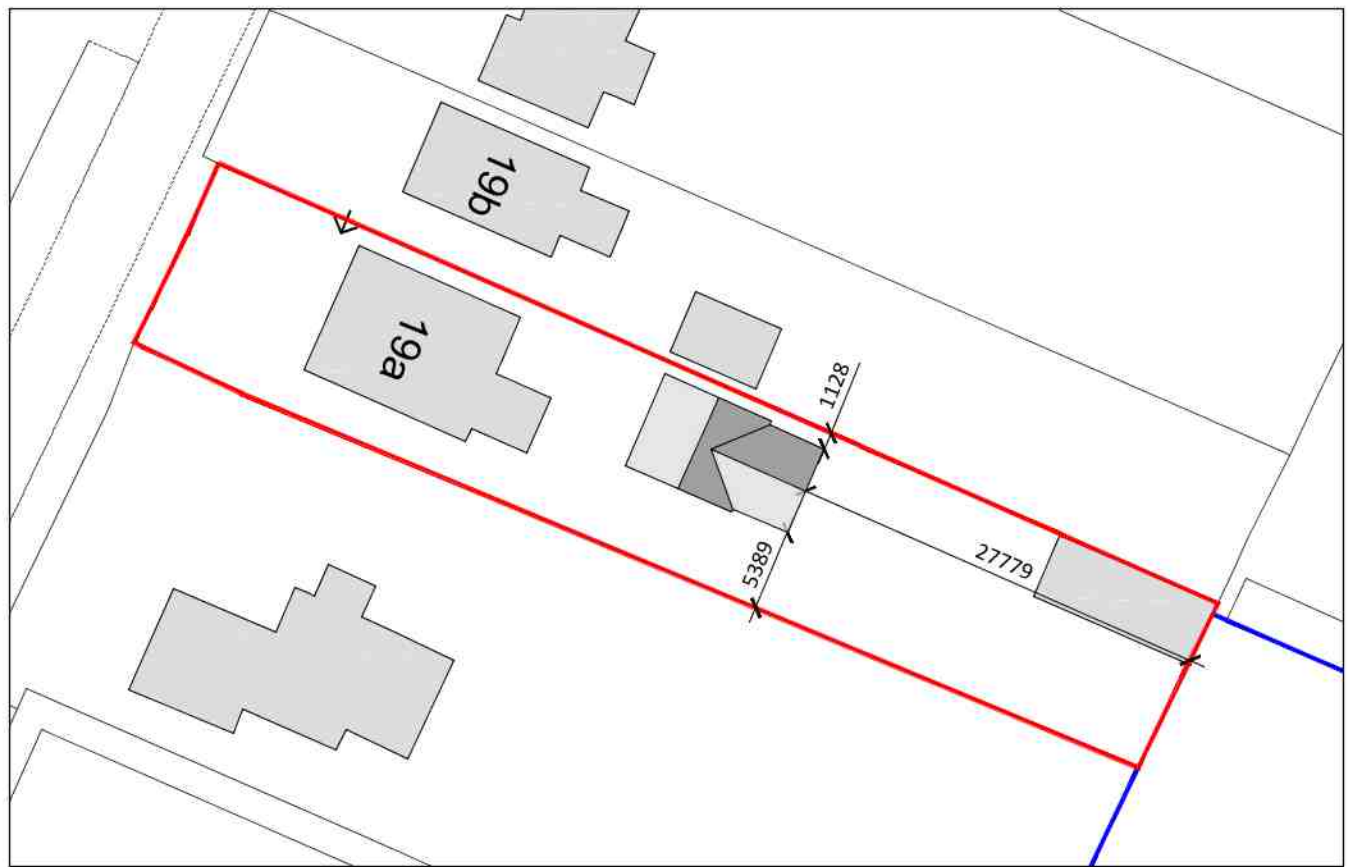

Proposed Block Plan
Scale 1:500

E	Windows added to SE elevation	26/03/20
D	Reduction of scheme to single storey	13/01/20
C	Client amendments to size	11/06/19
B	Client amendments to fenestration	10/06/19
REV:	DESCRIPTION	DATE

PROJECT:	GARAGE CONVERSION TO FORM ANNEX	
DRAWING:	EXISTING & PROPOSED FLOORPLAN & ELEVATIONS PROPOSED BLOCK PLAN SITE LOCATION PLAN	
SIZE:	A1	CLIENT:
SCALE:	as shown	Mr & Mrs J. Richardson



DESCRIPTION:	PROPOSED GARAGE CONVERSION TO FORM ANNEX AT 19A STATION ROAD, GEDNEY HILL, SPALDING, LINCOLNSHIRE, PE12 1NP
DATE:	08/06/19
DESIGNED BY:	JC

Do Not Scale From This Drawing

DATE:	08/06/19	DESIGNED BY:	JC	CLIENT:	Mr & Mrs J. Richardson
-------	----------	--------------	----	---------	------------------------