


THIS DRAWING IS COPYRIGHT. THE CONTRACTOR AND HIS SUBCONTRACTORS ARE TO VERIFY ALL DIMENSIONS ON SITE BEFORE MAKING SHOP DRAWINGS OR COMMENCING MANUFACTURE. ANY DISCREPANCIES ARE TO BE NOTIFIED

REV	DESCRIPTION	DATE	INIT
A	AMENDED TO SUIT CLIENTS COMMENTS	16-04-2007	
B	WINDOWS AMENDED TO SUIT CLIENT	30-04-2007	

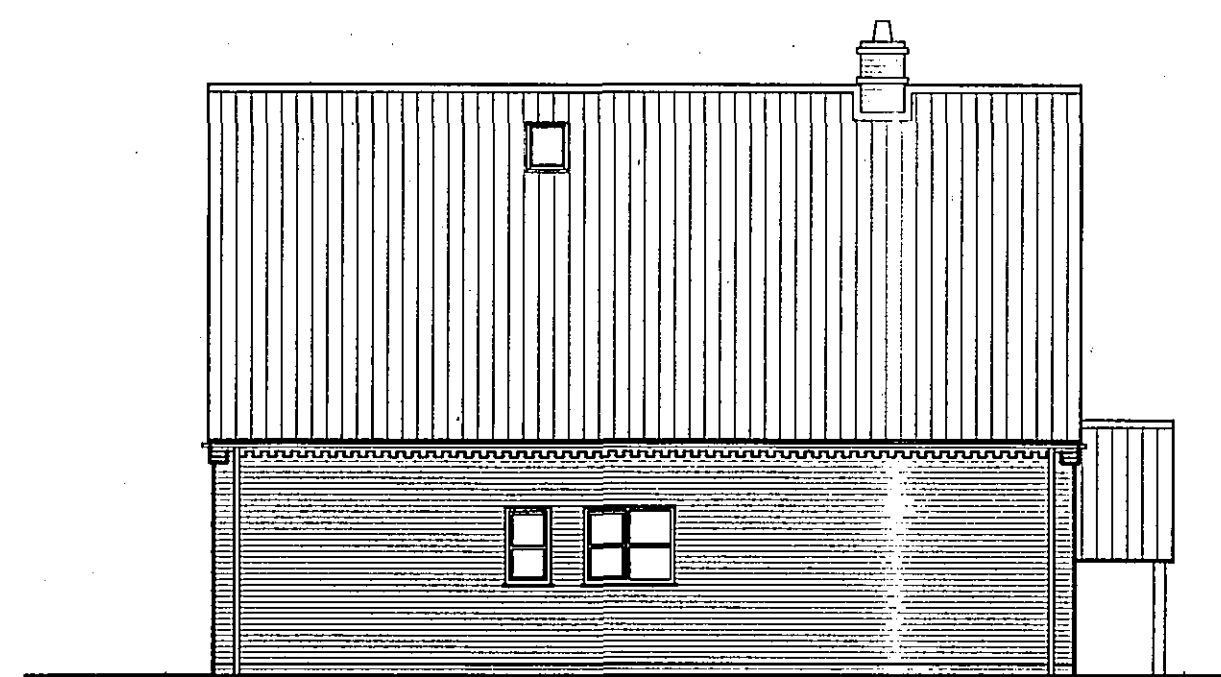

FRONT ELEVATION
SCALE 1:100




SIDE ELEVATION
SCALE 1:100




SIDE ELEVATION
SCALE 1:100




REAR ELEVATION
SCALE 1:100

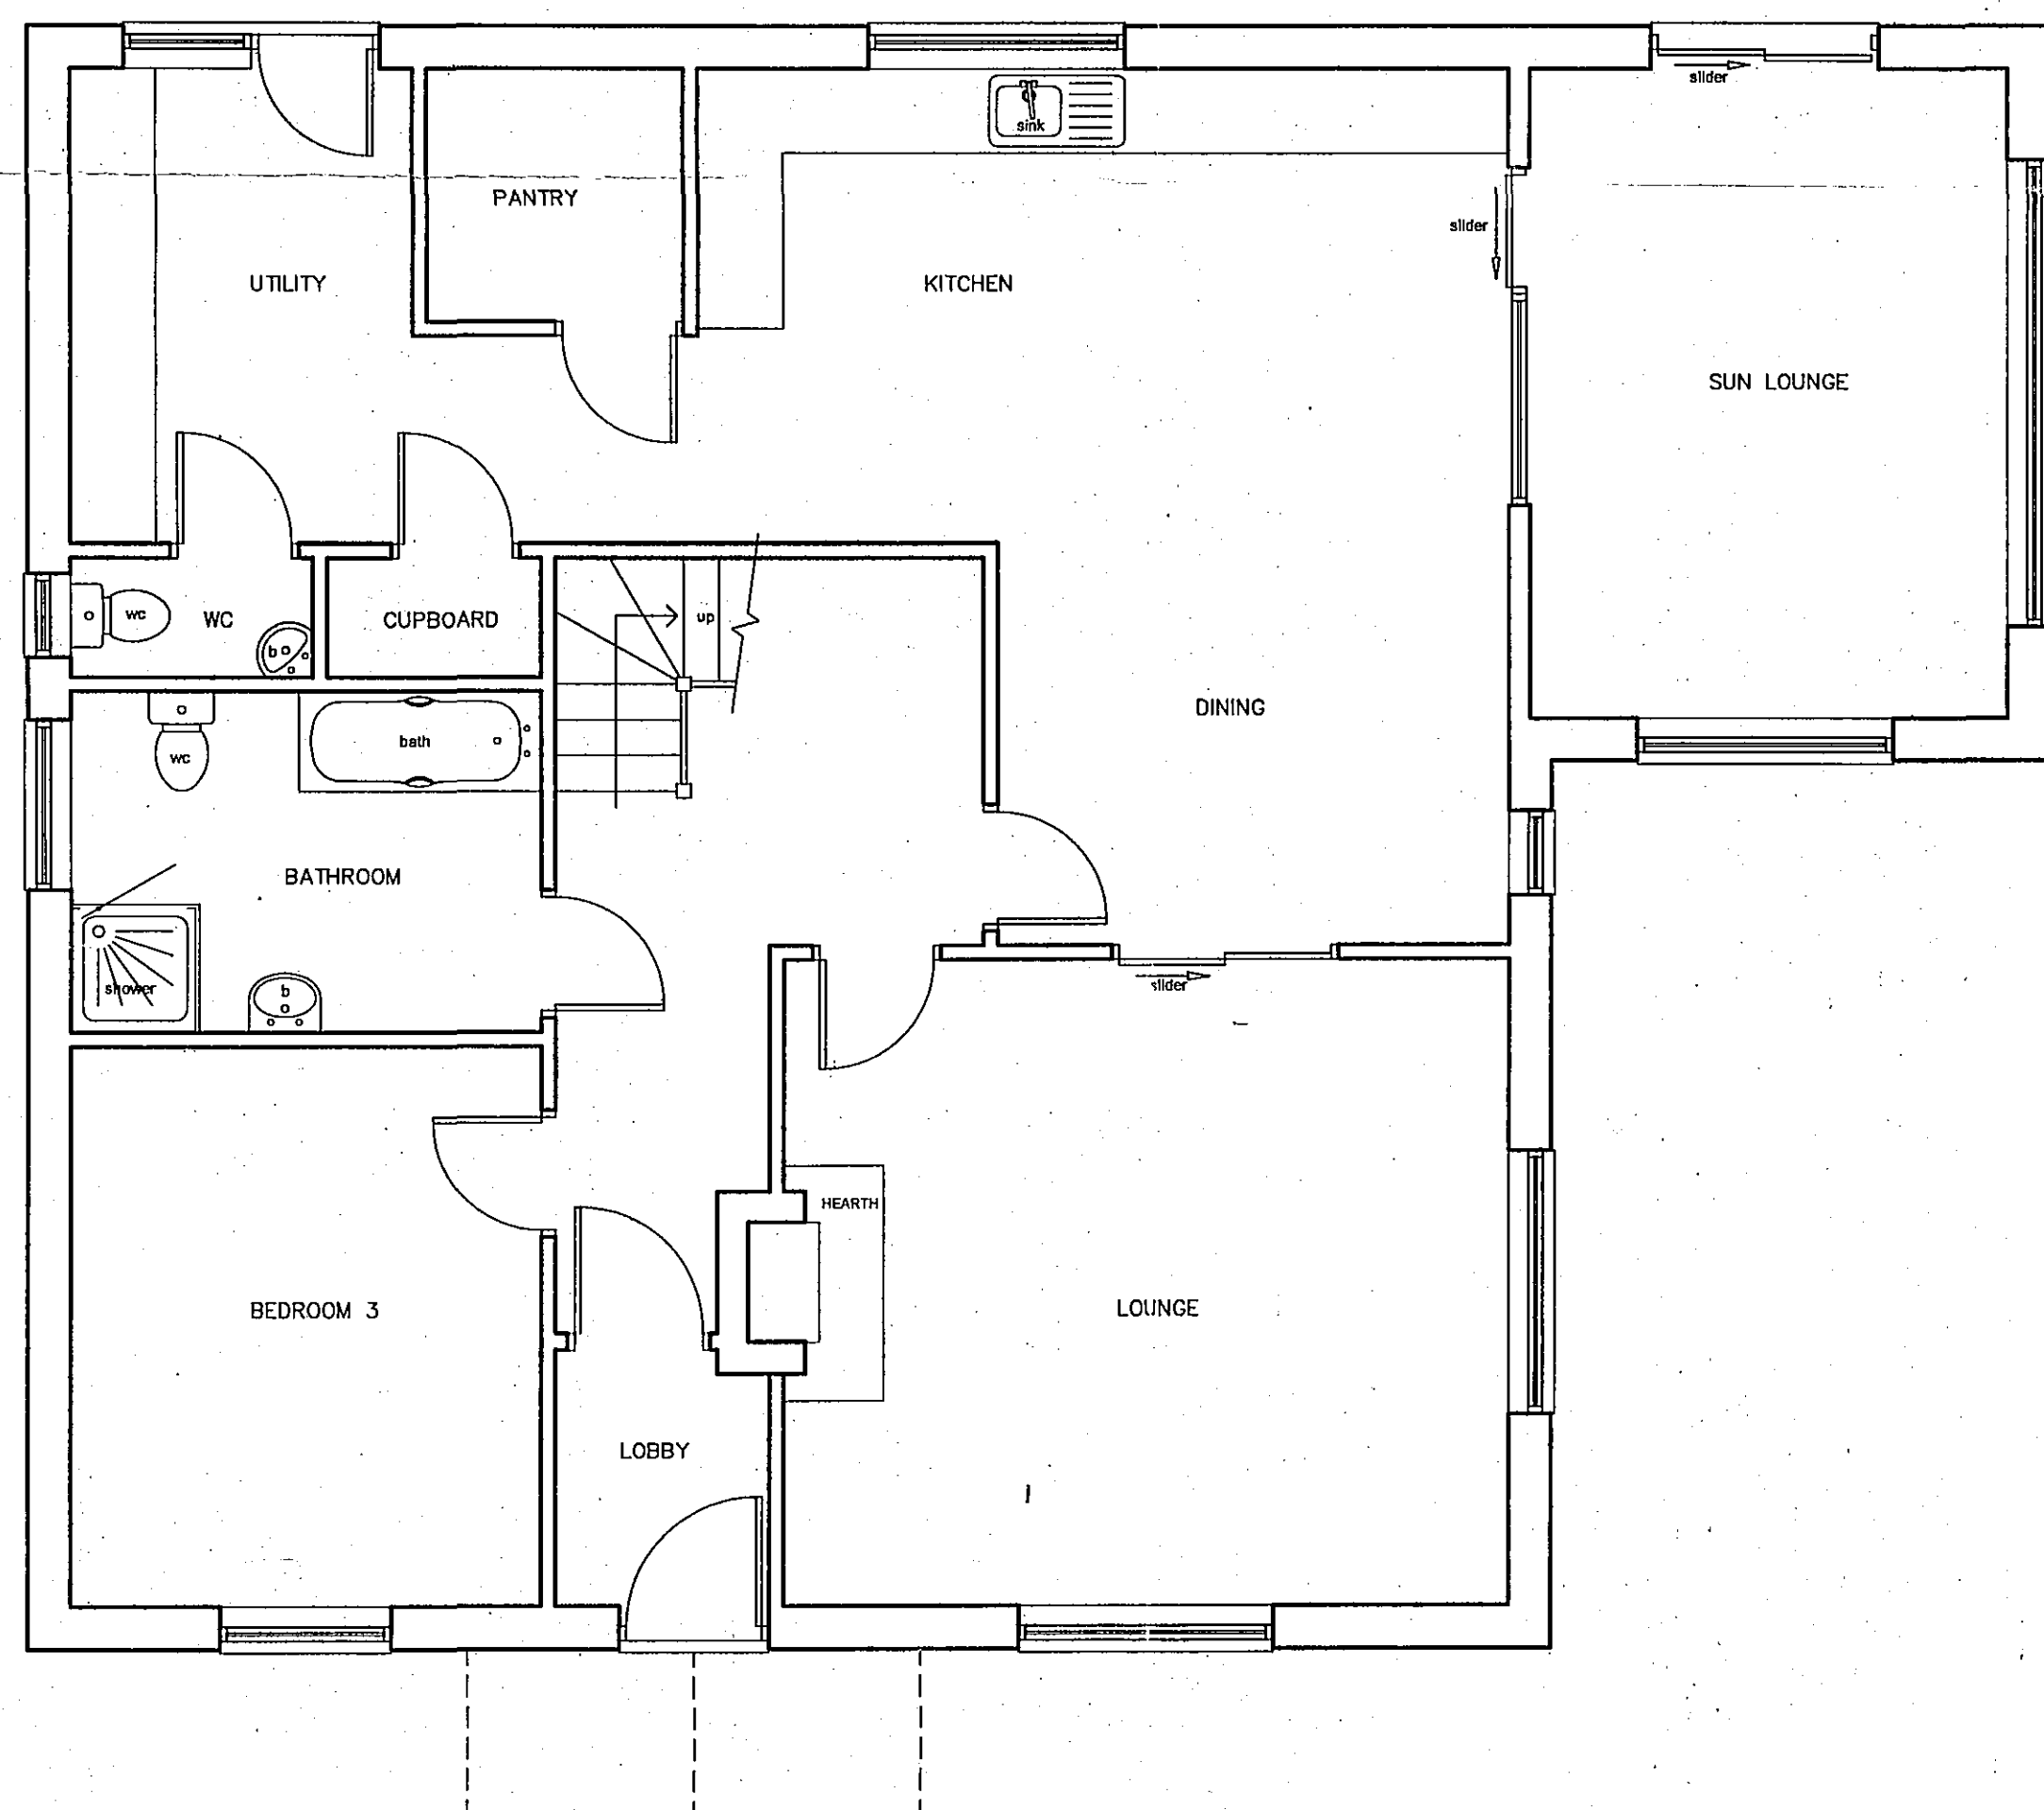

GROUND FLOOR PLAN
SCALE 1:50

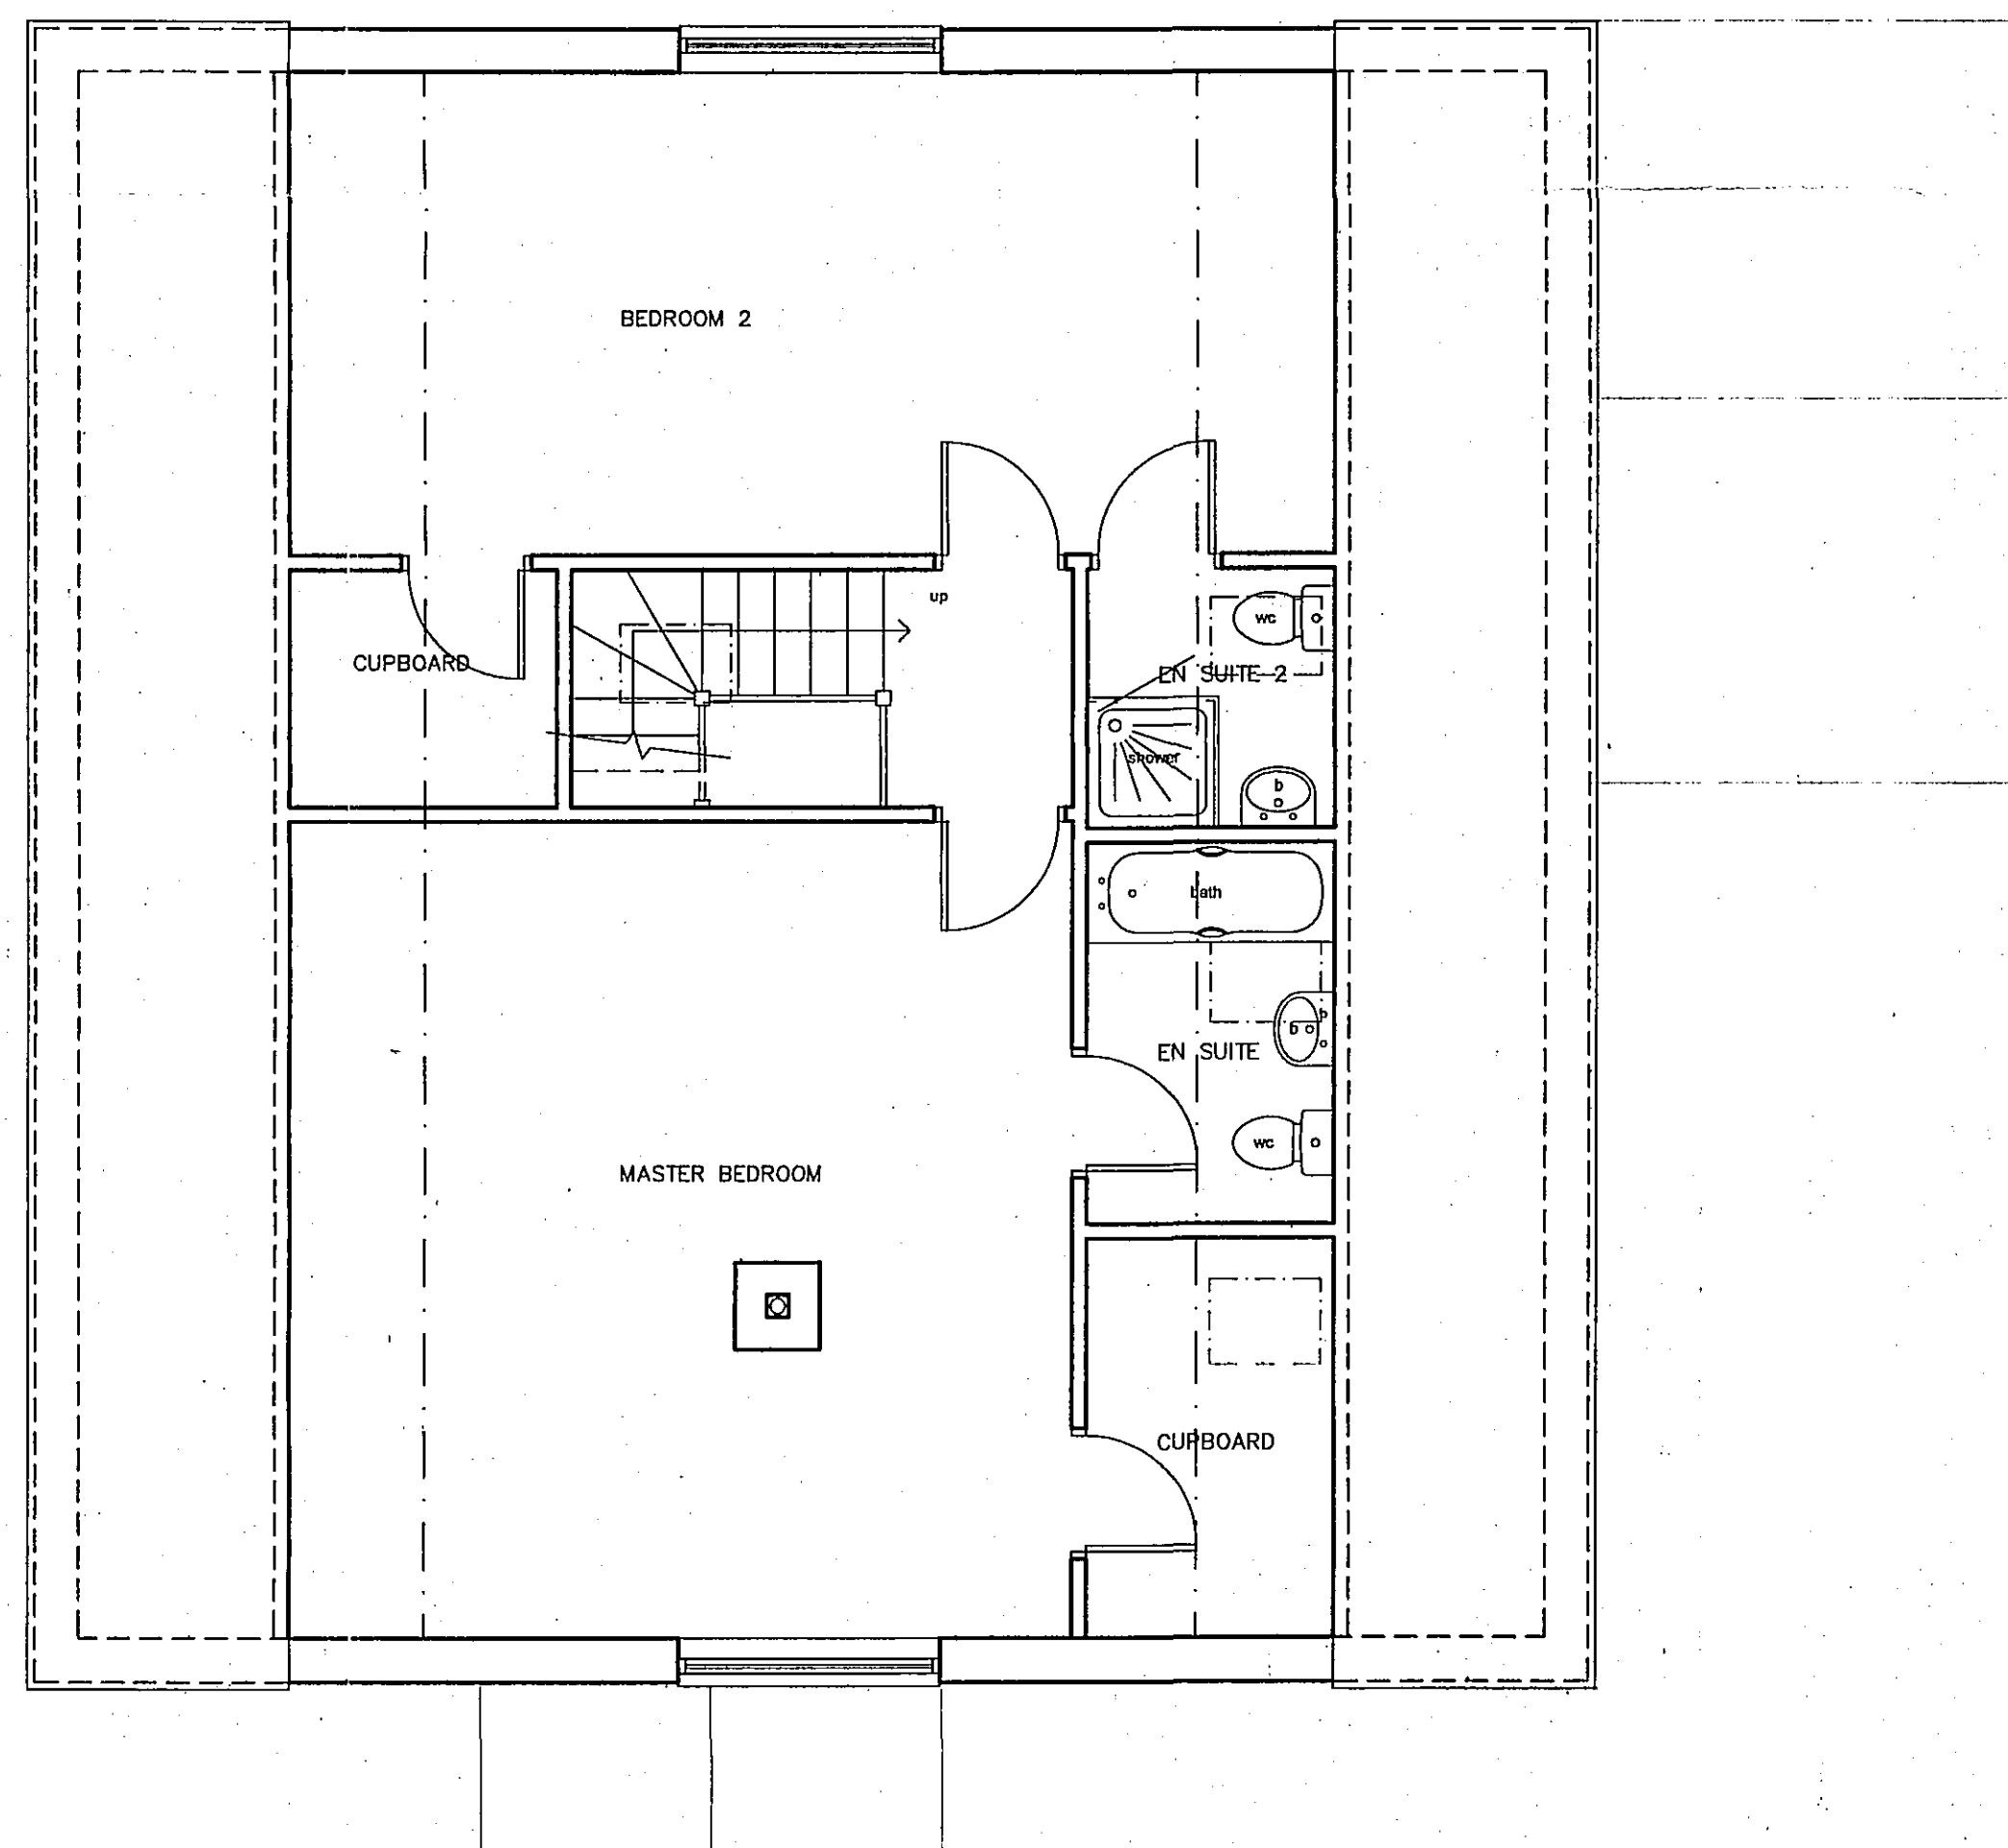

FIRST FLOOR PLAN
SCALE 1:50

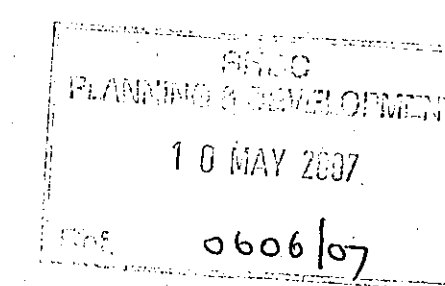

DETERM
PLAN

SCOTIA
design associates ltd

SALGATE BARN · ISLINGTON ROAD
TILNEY ALL SAINTS · KINGS LYNN
NORFOLK · PE34 4RY
TEL - 01553 617502 · FAX - 01553 617874

Project

NEW CHALET BUNGALOW
78 NORTH ROAD
GEDNEY HILL for
Mr L ALLEN

Title

**PROPOSED FLOOR PLANS
AND ELEVATIONS**

Scale	Date	Drawn	Checked
1:100, 1:50	MAR 07	SJ	

Drawing No: **SDA 07-57-01**

Rev **B**

$$\begin{aligned}
 11.6 \times 11.3 &= 119.78 \\
 3.5 \times 5.2 &= 18.2 \\
 7.2 \times 11.3 &= 81.36 \\
 \hline
 &219.34
 \end{aligned}$$